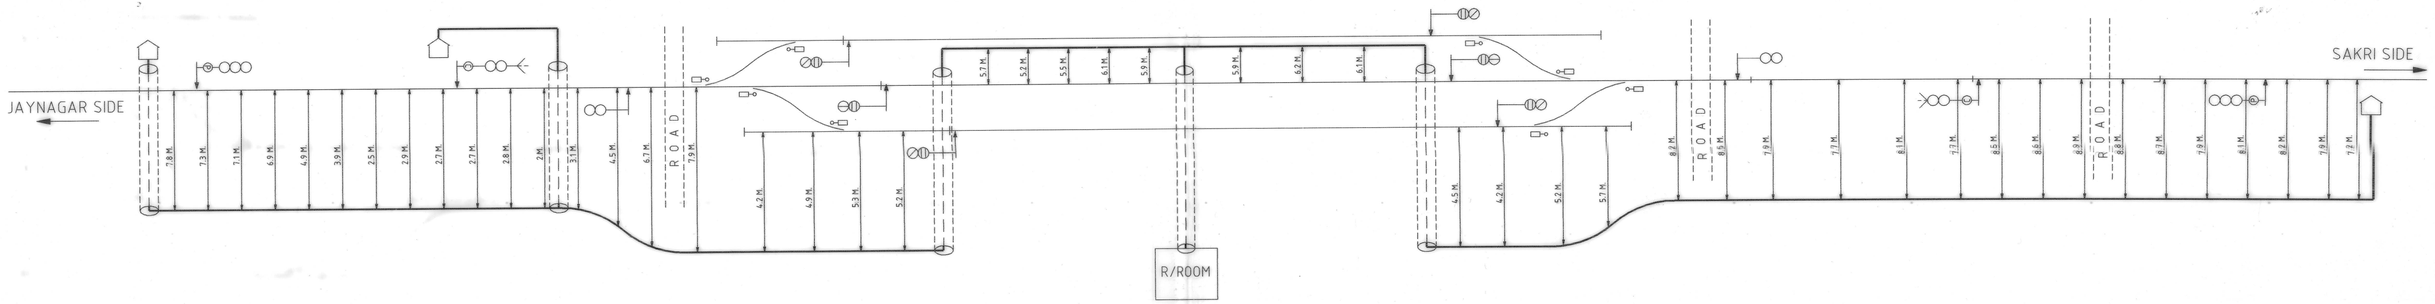

PERFECTO ELECTRICALS		E.C.R.	APPROVED	CHECKED			CABLE ROUTE PLAN	MADHUBANI	SH. NO. 1/1
DRAWN	CHECKED	SAMASTIPUR DIVISION							ECR/CRP/SPJ /2007
			DY. CSTE/C/SPJ	ASTE/CON/SPJ	SSE/C/SPJ	JE/DRG/SPJ			