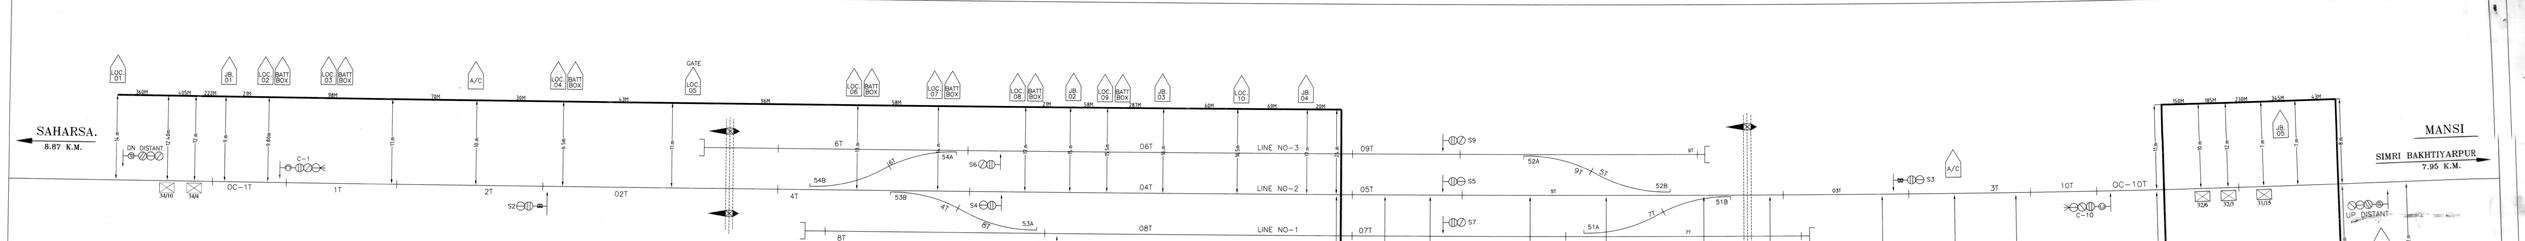

KALINDEE RAIL NIRMAN (ENGG.) LTD. C-4, SILVER OAK S. J. S. HIGHWAY BANI PARK JAIPUR - 302016		E.C.R EAST CENTRAL RAILWAY	CHECKED BY	APPROVED BY	CABLE ROUTE PLAN	SONBARSA KACHHIRI (CENTRAL PANEL)	SHT. NO. 01
	PREPARED BY	SAMASTIPUR DIVISION	JE/C/E /SPJ	SE/C/ /SPJ DSTE/W/SPJ			S.I.P.(P)/405 CRP