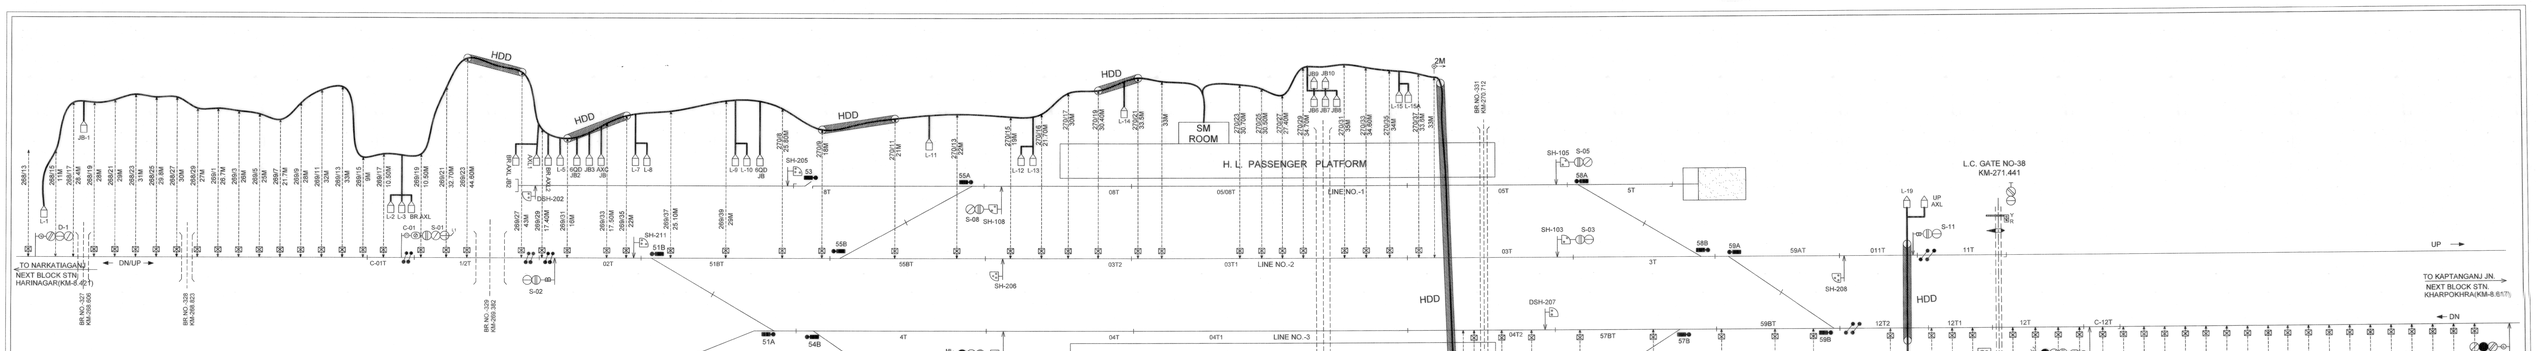

COMPLETION DRAWING
TO SUIT SIP NO.-ECR/SIP/SPJ-BRU/346/2022 ALT-A1

PREPARED BY		EAST CENTRAL RAILWAY (DIV.SPJ)	APPROVED BY	CHECKED BY		CABLE ROUTE PLAN	BHAIROGANJ	SHEET NO.1/1
PARAM VAISHNAVI - JV RANCHI			Manish Kumar Digitally signed by Manish Kumar Date: 2024.04.30 11:03:57 +05'30'	SHASHA NK SHEKHAR Digitally signed by SHASHANK SHEKHAR Date: 2024.04.29 11:14:51 +05'30'	RAJESH KUMAR GUPTA Digitally signed by RAJESH KUMAR GUPTA Date: 2024.04.30 11:15:18 +05'30'			CABLE ROUTE PLAN DRG. NO. ECR/CRP/SPJ-BRU 346/2024
DRAWN BY	CHECKED BY		DY. CSTE/C-I&N/M/HX	ASTE/CON/MFP	SSE/SIG/CON/BTH			
Shyam			DT.	DT.	DT.			