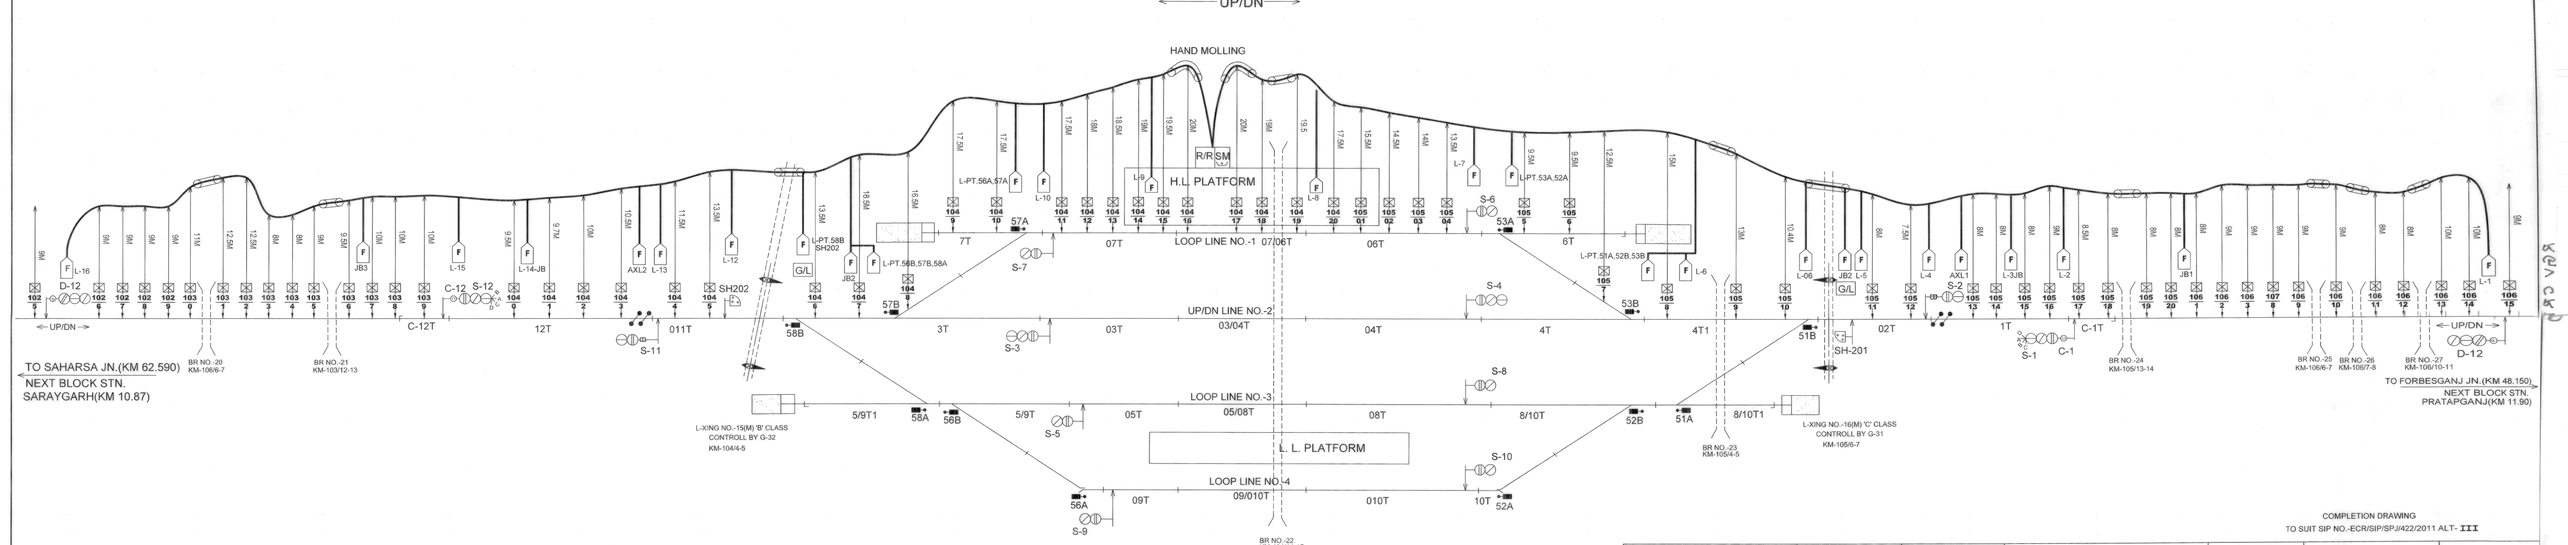

COMPLETION DRAWING
TO SUIT SIP NO.-ECR/SIP/SPJ/422/2011 ALT- III

PREPARED BY		EAST CENTRAL RAILWAY (DIV.SPJ)	APPROVED BY	CHECKED BY		CABLE ROUTE PLAN	RAGHOPUR	SHEET NO.1/1
JAI JALARAM CONSTRUCTION CUTTACK			19.04.2024	19/04/24	19/04/24			CABLE ROUTE PLAN DRG. NO. ECR/CIR/SPJ 422/2024
DRAWN BY	CHECKED BY		DY.CSTE/CON/SPJ	ASTE/CON/SPJ	SSE/SIG/CON/SPJ			
			DT.	DT.	DT.			