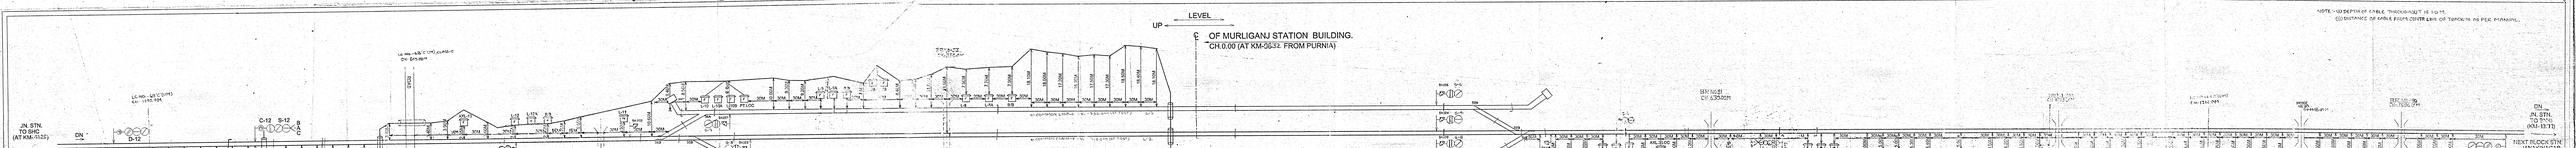

NOTE:- (1) DEPTH OF CABLE THROUGHOUT IS 1.0 M.
(2) DISTANCE OF CABLE FROM COVER LINE OF TRACK IS AS PER MANUAL.

				DESIGNED	CHECKED	E.C.R.	CABLE ROUTE PLAN	MURLIGANJ	APPROVED	APPROVED	APPROVED	APPROVED	APPROVED	CHECKED	SHT NO. 01/01
				K.P. PADHI		SAMASTIPUR DIVISION									ECR/RD/SPJ 48 (2012)
				VILLAGE INDIA					SR.DSI(I)/SPJ	SR.DEN(I)/SPJ	SR.DSTE/SPJ	DY.CE/SPJ	DY.CSTE/CON/SPJ	DSTE/C(I)/SPJ	JE/SE/D/(I)/SPJ
				MEENU SHC											

TRACK SHIFTING FOR KOSI RAIL CONNECTIVITY PROJECT