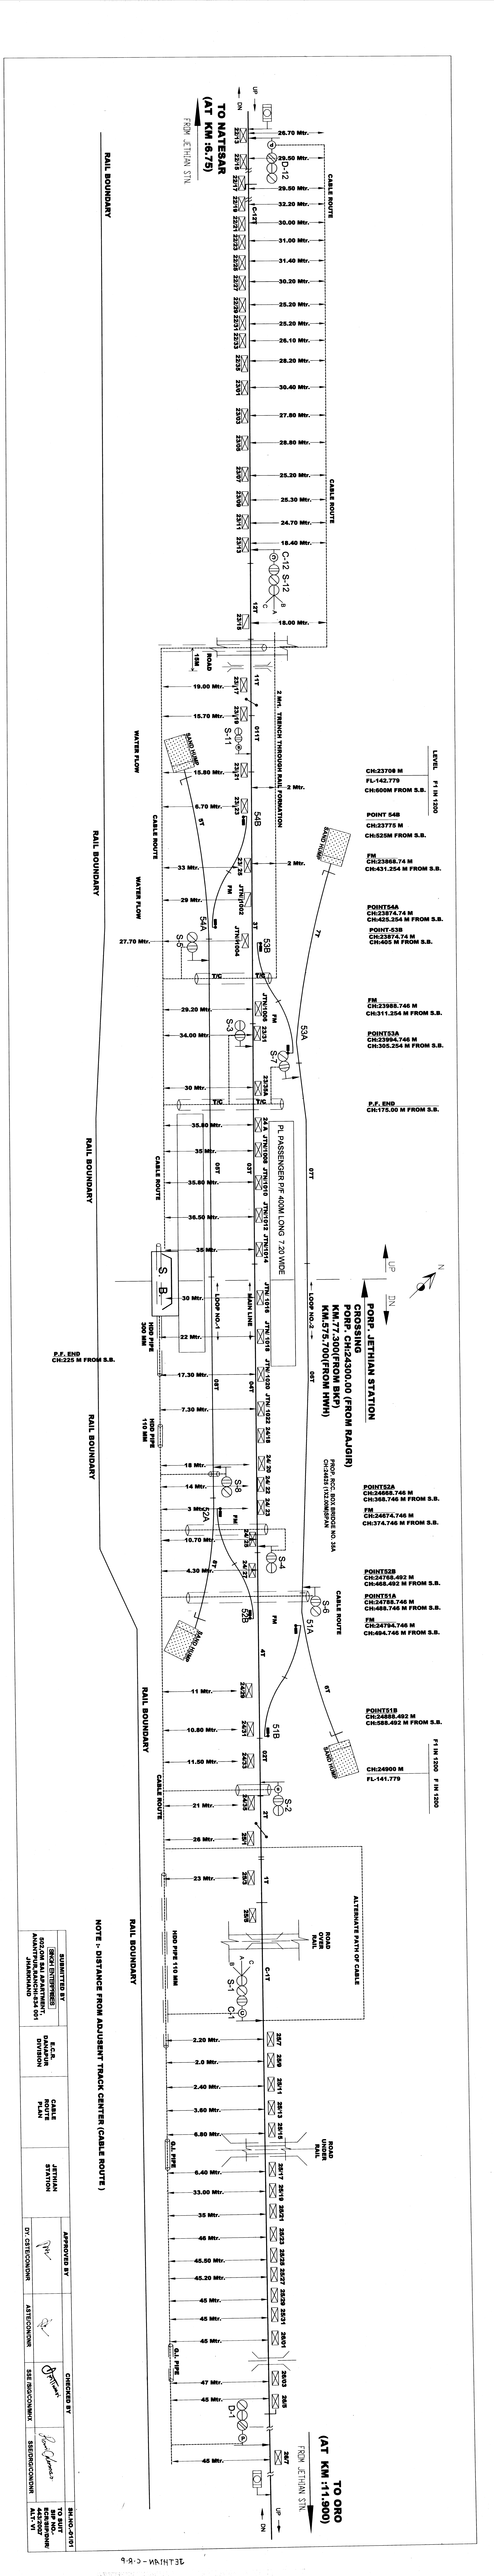
TO NATESAR
(AT KM 16.75)
FROM JETHIAN STN.
TO ORO
(AT KM 11.900)
FROM JETHIAN STN.
CROSSING
PORP. CH:2430.00 (FROM RAJGIR)
KM:16.750 (FROM JETHIAN STN.)
KM:575.700(FROM HWH)
PORP. JETHIAN STATION
RAIL BOUNDARY
NOTE :- DISTANCE FROM ADJUSTENT TRACK CENTER (CABLE ROUTE)
ALTERNATE PATH OF CABLE
CABLE ROUTE
WATER FLOW
2.5mtr. TRENCH THROUGH RAILS FORMATION
PL PASSENGER PIF 40M LONG 7.20 VMDE
MAIN LINE
LOOP NO.-1
LOOP NO.-2
SIDING
ROAD HUMP
ROAD UNDER RAIL
INDOR UNDER RAIL
CROSSING NO. 34A
CHAINAGE:1530/MSPUR
POINT54B
CH:23775 M
CH:525M FROM S.B.
FM
CH:23868.74 M
CH:431.254 M FROM S.B.
POINT54A
CH:23874.74 M
CH:425.254 M FROM S.B.
POINT-53B
CH:23874.74 M
CH:405 M FROM S.B.
FM
CH:23988.746 M
CH:311.254 M FROM S.B.
POINT53A
CH:23994.746 M
CH:305.254 M FROM S.B.
P.F. END
CH:175.00 M FROM S.B.
POINT52A
CH:24668.746 M
CH:368.746 M FROM S.B.
FM
CH:24674.746 M
CH:374.746 M FROM S.B.
POINT52B
CH:24768.492 M
CH:468.492 M FROM S.B.
POINT51A
CH:24768.746 M
CH:468.746 M FROM S.B.
FM
CH:24774.746 M
CH:484.746 M FROM S.B.
POINT51B
CH:24888.492 M
CH:588.492 M FROM S.B.
CH:24900 M
FL-141.779
P.F. END
CH:225 M FROM S.B.
CH:23708 M
FL-162.779
CH:600M FROM S.B.
LEVEL
F.I IN 1200
F.I IN 1200
F.I IN 1200
SAND HUMP
SAND HUMP
HDD PIPE 110 MM
HDD PIPE 110 MM
300 MM HDPE
110 MM HDPE
O.L. PIPE
O.L. PIPE
SUBMITTED BY
(RICH CHOWDHREE)
SR. SECTION ENGINEER
ADARSH NAGAR
JHARKHAND
E.C.R.
DANAPUR
DIVISION
CABLE
ROUTE
PLAN
JETHIAN
STATION
APPROVED BY
DY.CSTE/COORDN.
CHECKED BY
ASTE/COORDN.
SSE (W&C)/COORDN.
SSE(SIG)/COORDN.
DRAWN BY
SR.DESIGNER
ALT. VII
TO SHIT
SR.DESIGNER
ALT. VII
RK-HQ-CR1
UP
DN
N