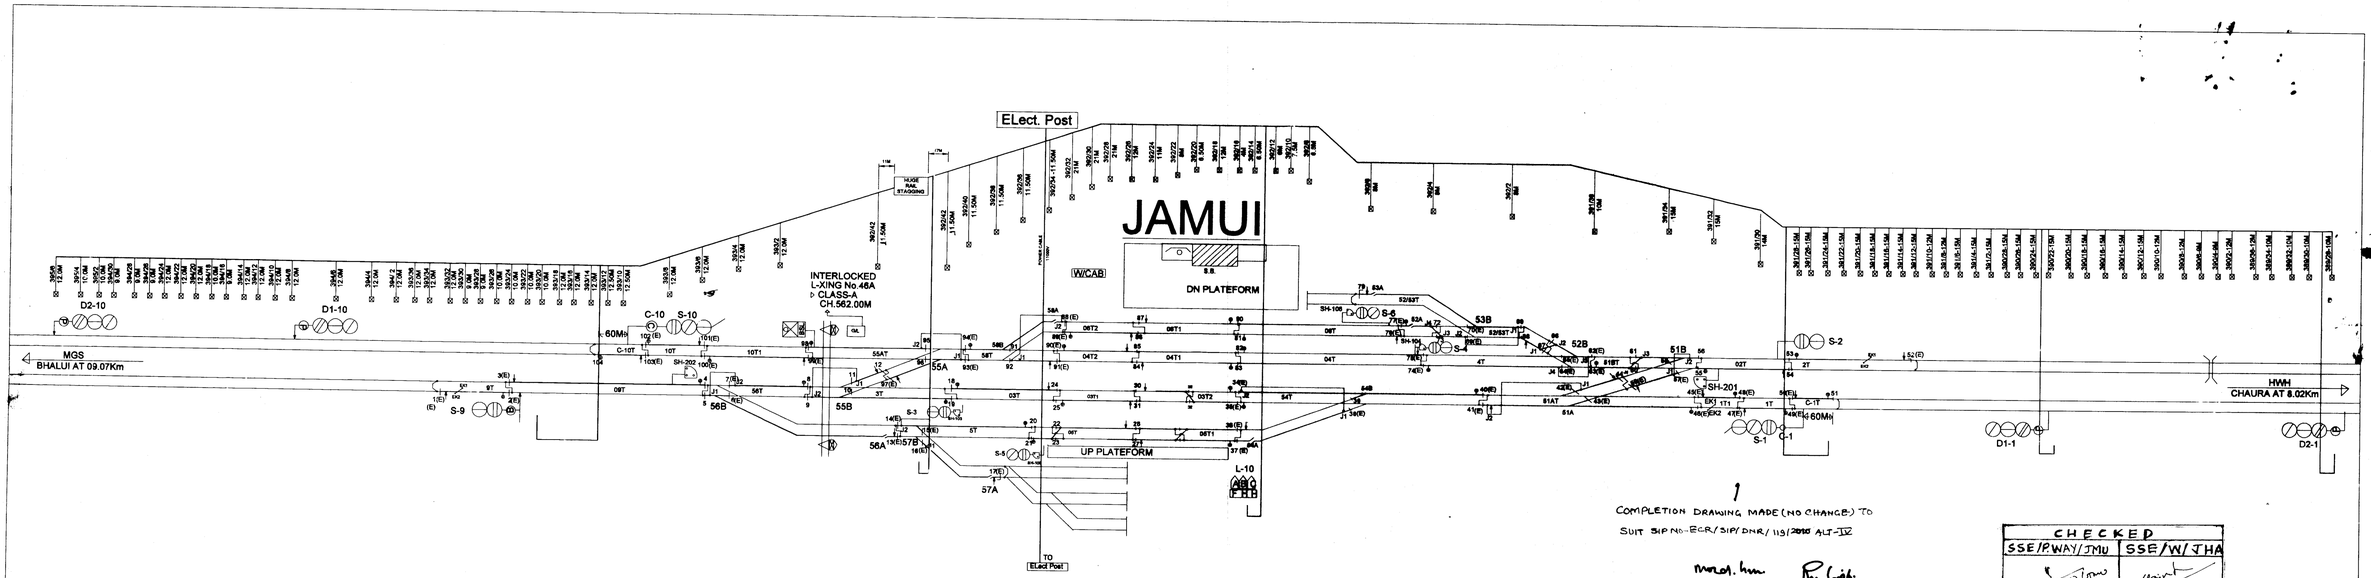


COMPLETION DRAWING MADE (NO CHANGE) TO SUIT SIP No:-ECR/SIP/DNR/119/2010 ALT-IX

ASTE/W/DNR · SSE/SIG/W/DNR

| CHECKED | |
|---|---|
| SSE/P.WAY/JMU | SSE/W/JHA |
| 30(8)2013 | |

| PARAM ENTERPRISES PVT.LTD 23A,NETAJI SUBHAS ROAD KOLKATA-700001 | | E.C.R | DNR DIVN | JAMUI | CABLE ROUTE PLAN | APPROVED | | CHECKED | | | | | | | | TO SUIT OF SIP |
|---|---|---|---|---|---|---|---|---|---|---|---|---|---|---|---|---|
| DRAWN | CHECKED | | | | | Sr DSTE/DNR | DyCSTE/W/DNR | Sr DEN/DNR | ASTE/W/MGS | AEN/KEUL | ASTE/KEUL | SSE/W/S/GAYA | SSE/S/JHA | SSE/TEL/JHA | SSE/Elect/JHA | ECR/SIP/DNR/ 119/2010 |
| PRASANTA | | | | | | | | | | | | | | | | |

PLAN TO BE READ WITH