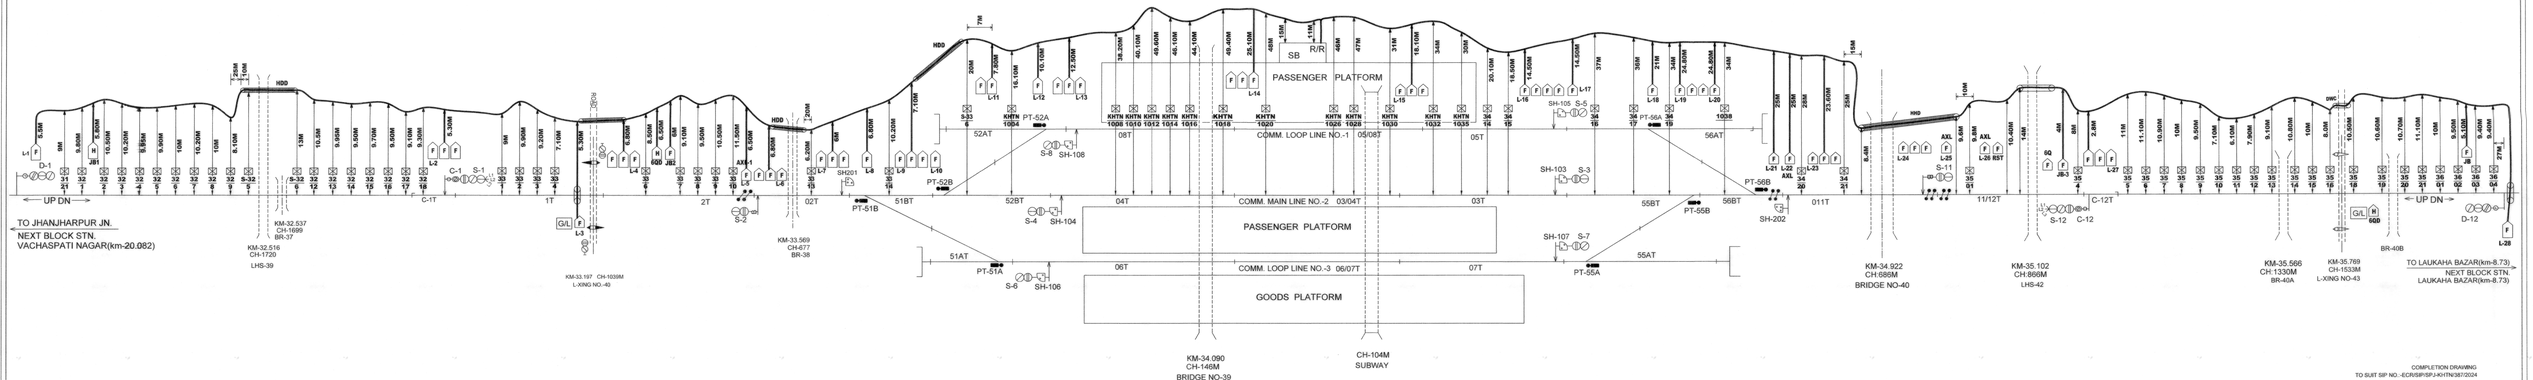

COMPLETION DRAWING
TO SUIT SP NO.:-ECR/SP/SPJ-KHTN/387/2024

PREPARED BY		APPROVED BY	CHECKED BY		SHEET NO. 1/1
PARAM VAISHNAVI (JV) RANCHI		SUMANT LAL Digitally signed by SUMANT LAL Date: 2024.12.17 13:27:28 +05'30'	AMIT KUMAR MUKUL KUMAR Digitally signed by MUKUL KUMAR Date: 2024.12.15 18:15:12 +05'30'	EAST CENTRAL RAILWAY (DIV.SPJ)	CABLE ROUTE PLAN DRG. NO. ECR/CRP/SPJ-KHTN 387/2024
DRAWN BY	CHECKED BY	DY. CSTE/C-II/SPJ	ASTE/CON/SPJ	CABLE ROUTE PLAN	KHUTAUNA (E.I)
Shyam		DT.	DT.		