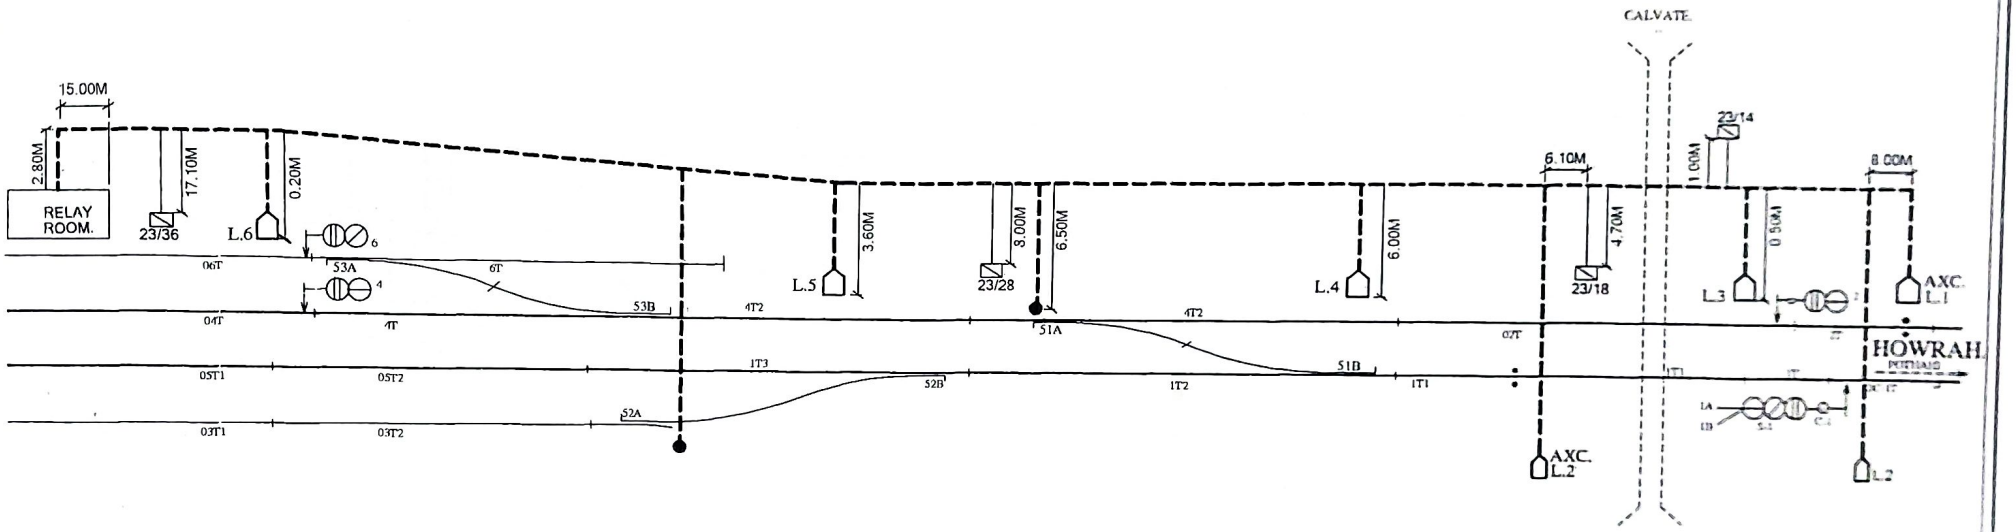

HARIBANS-PANDIT-JV.		E.C.R	CABLE ROUTE PLAN	NADWAN	APPROVED	ENGINEER	SI.
	CHECKED	DNR. DIVN					

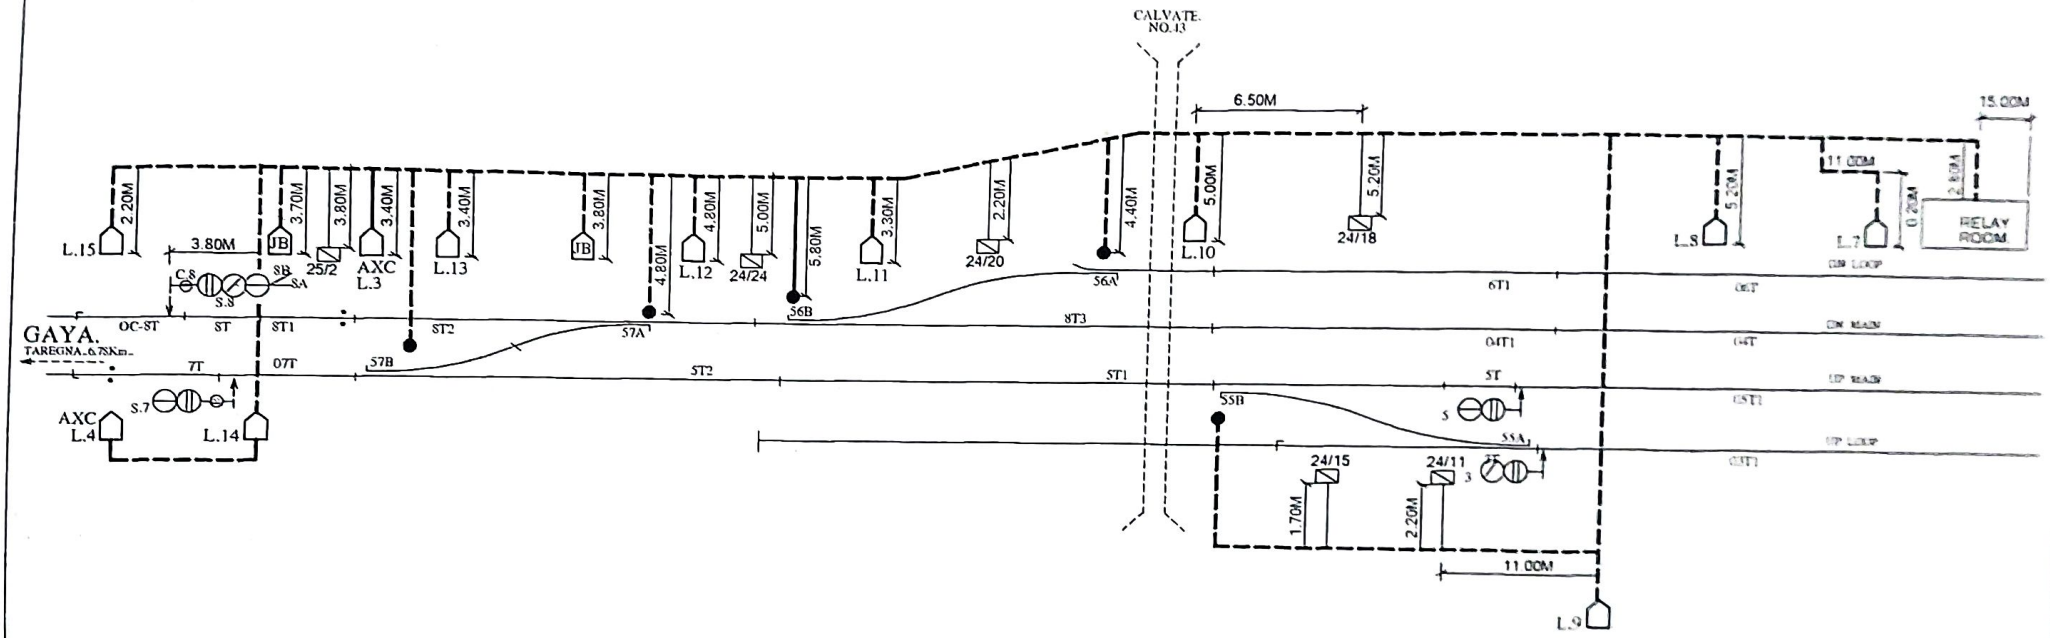

HARIBANS-PANDIT-JV.		E.C.R DNR. DIVN	CABLE ROUTE PLAN	NADWAN	APPROVED	CHECKED	SI
Sonda	P.V.Su						
DRAWN	CHECKED						