SAMASTIPUR JN.

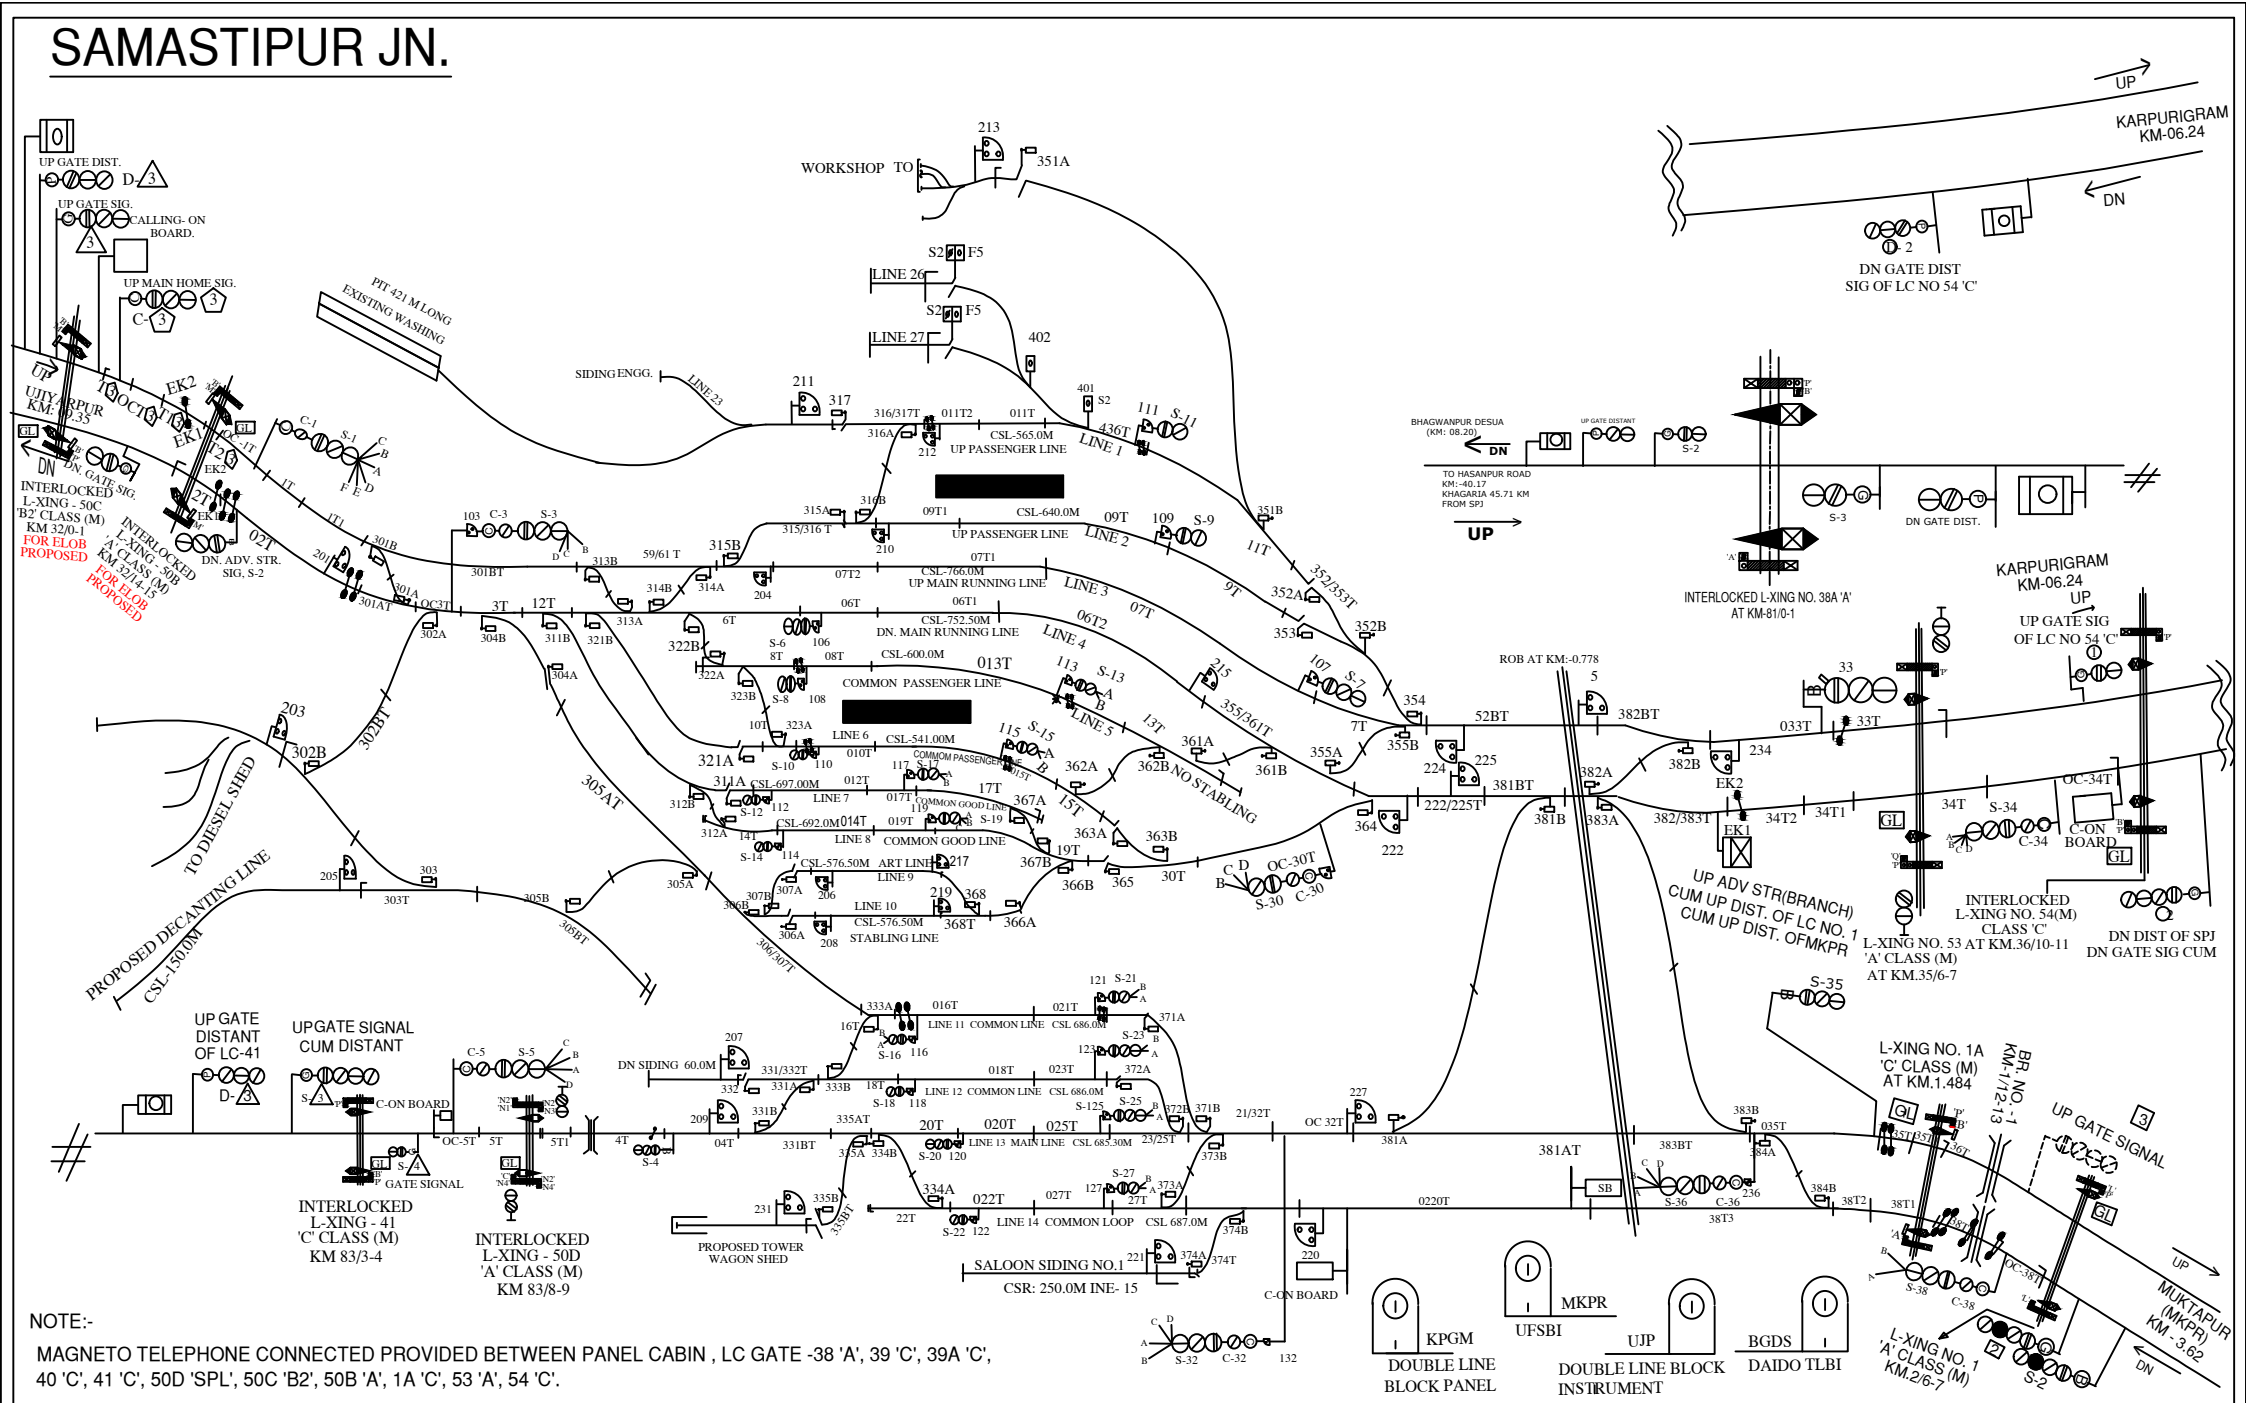

NOTE:-

MAGNETO TELEPHONE CONNECTED PROVIDED BETWEEN PANEL CABIN , LC GATE -38 'A', 39 'C', 39A 'C', 40 'C', 41 'C', 50D 'SPL', 50C 'B2', 50B 'A', 1A 'C', 53 'A', 54 'C'.

STD OF SIG & INTERLOCKING: STD-II ®
CLASS OF STATION : B

EAST CENTRAL RAILWAY SAMASTIPUR DIVISION				STATION WORKING RULE DIAGRAM MACL, STD-II ® CLASS 'B'	SAMASTIPUR	SWRD NO.- SR.DSTE/PJ 2019(RD)/08
	Sr.DSTE/SPJ	DSTE/SPJ	JE/DRG	TO SUIT SIP NO. ECR/SIP/SPJ/147/2019 ALT.-V		