KISHANPUR STATION

किशनपुर स्टेशन

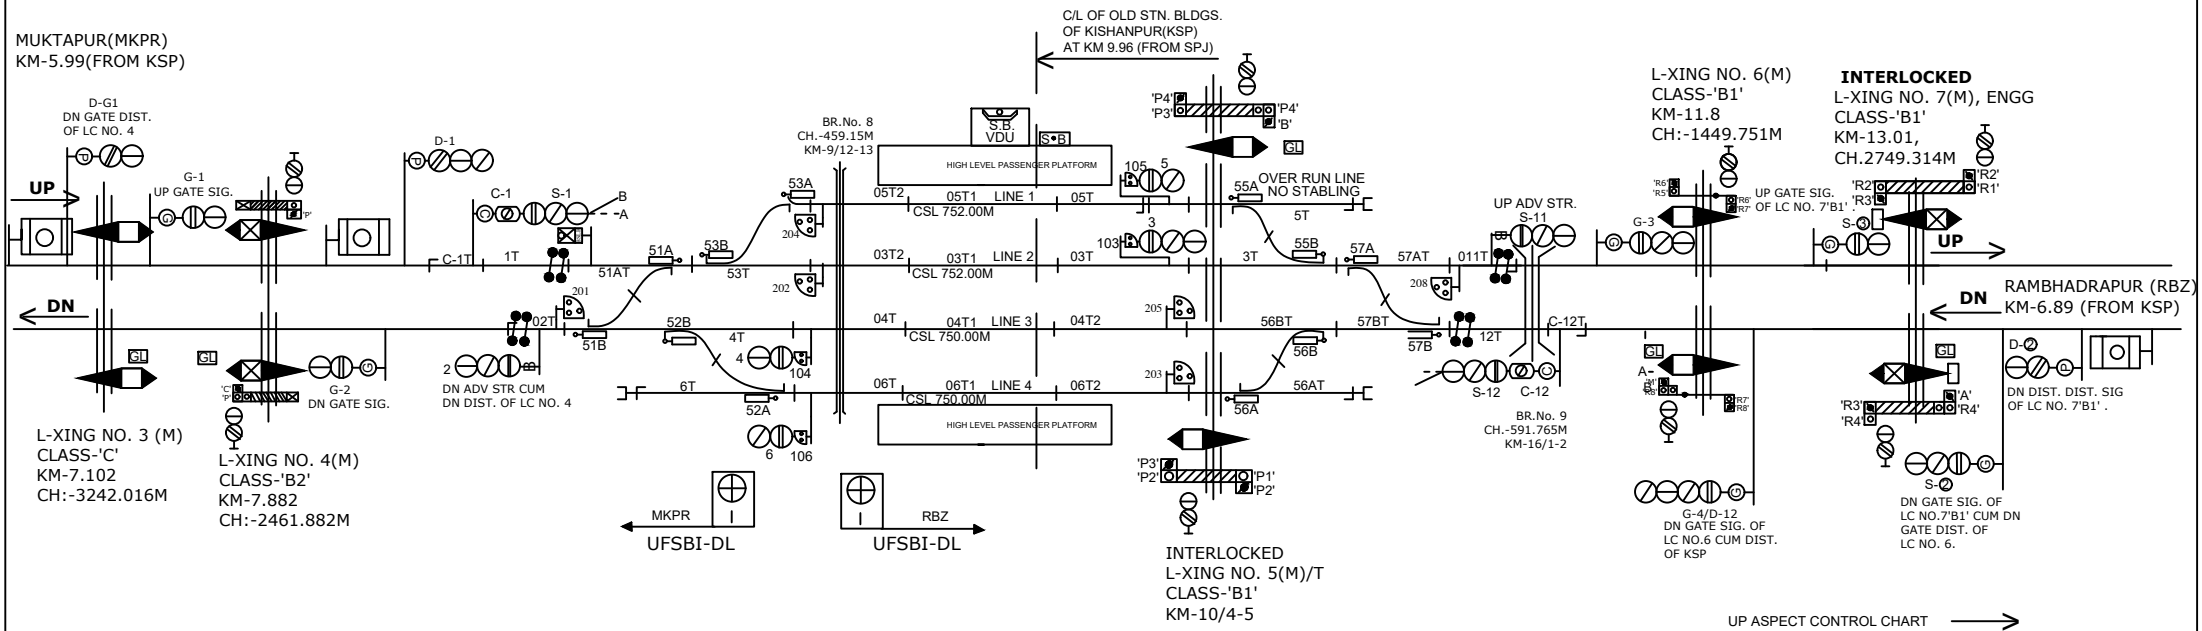

DN ASPECT CONTROL CHART

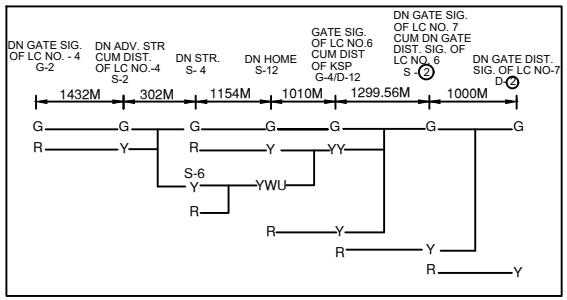

UP ASPECT CONTROL CHART

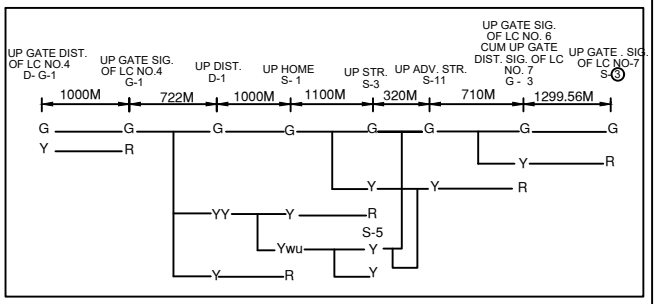

NOTE:

MAGNETOTELEPHONE CONNECTED BETWEEN PANEL CABIN AND GATE NO.4, 5 & 6.

CLASS OF STATION : B
STD OF SIG & INTERLOCKING: STD-II

EAST CENTRAL RAILWAY SAMASTIPUR DIVISION			(E.I) STATION WORKING RULE DIAGRAM MACL, STD-II , CLASS 'B'	KISHANPUR	SWRD NO.- ECR/SWRD/SPK-KSP 321/2023
	Sr.DSTE/SPJ	DSTE/SPJ	JE/DRG/SPJ	TO SUIT SIP NO. ECR/SIP/SPJ/321/2023	