BRIDGE DETAILS

SL. NO.	BR.NO.	TYPE OF BRIDGE	NO. OF OPENIG WITH CLEAR SPAN	LOCATION AT Km WITH EP (DECIMAL)	REMARKS
1.	183	FC SLAB / FC SLAB	1x1.22m / 1x0.91m	326/13-15 (326.378)	TO BE EXTENDED AS 1 x 1.5 M RCC BOX
2.	182	FC SLAB / FC SLAB	1x1.83m / 1x1.83m	327/00-01 (327.000)	TO BE EXTENDED AS 1 x 2.0 M RCC BOX
3.	181	RCC BOX / ARCH	1x1.22m / 1x0.91m	327/17-19 (327.486)	TO BE EXTENDED AS 1 x 1.5 M RCC BOX
4.	180	RCC SLAB / ARCH	1x5.48m / 1x5.48m	327/25-27 (327.702)	TO BE EXTENDED AS 1 x 6.0 M RCC BOX
5.	179	FC SLAB / FC SLAB	1x1.83m / 1x1.83m	328/11-13 (327.803)	TO BE EXTENDED AS 1 x 2.0 M RCC BOX
6.	178	SYPHON / SYPHON	1x0.61m / 1x0.61m	328/23-25 (328.155)	TO BE EXTENDED AS 1 x 1.5 M RCC BOX
7.	177	RCC SLAB / ARCH	1x3.66m / 1x3.66m	329/09-11 (328.794)	TO BE EXTENDED AS 1 x 4.0 M RCC BOX
8.	176	FC SLAB / ARCH	1x0.91m / 1x0.91m	329/17-19 (329.014)	TO BE EXTENDED AS 1 x 1.5 M RCC BOX

GRADIENT POST

SL.NO.	LOCATION(IN Km.) FROM	TO	DISTANCE (IN M)	GRADE	CHANAGE (in M) FROM	TO	REMARKS
1.	325.450	326.770	1320	LEVEL	3650.00	2330.00	
2.	326.770	327.560	790	FALL 1 IN 1000	2330.00	1540.00	
3.	327.560	328.140	580	LEVEL	1540.00	960.00	
4.	328.140	329.100	960	FALL 1 IN 666	960.00	0.00	

DETAILS OF LEVEL CROSSING (SQS - KRTA)

Sr.No	L.C. NO.	LOCATION AT Km. WITH EP (DECIMAL)	M/UM	CLASS	TRAFFIC/ ENGG.	BLOCK SECTION	CONTROLLING STATION	TVU/YEAR	INTERLOCKING YES/NO	REMARKS
1	71	328/13-15 (328.353)	M	C	E	KRTA - SQS	KRTA	8029 / MAR.- 19	NO	TO BE EXTENDED

GRADIENT POST


SL.NO.	LOCATION(IN Km.) FROM	TO	DISTANCE (IN M)	GRADE	CHANAGE (in M) FROM	TO	REMARKS
1.	329.100	329.960	860	FALL 1 IN 666	0.00	860.00	
2.	329.960	330.305	345	FALL 1 IN 333	860.00	1205.00	
3.	330.305	331.620	1315	LEVEL	1205.00	2520.00	AS PER SITE VERIFICATION
4.	331.620	332.840	1220	FALL 1 IN 333	2520.00	3740.00	

DETAILS OF LEVEL CROSSING (KRTA - URD)

Sr.No	L.C. NO.	LOCATION AT Km. WITH EP (DECIMAL)	M/UM	CLASS	TRAFFIC/ ENGG.	BLOCK SECTION	CONTROLLING STATION	TVU/YEAR	INTERLOCKING YES/NO	REMARKS
1	64	334/11-13 (334.330)	M	C	T	KRTA - URD	URD	28886/NOV.-19	YES	TO BE CONVERTED INTO LHS
2	69	329/33-35 (329.920)	M	C	T	KRTA - URD	KRTA	3473 / NOV.- 19	YES	TO BE EXTENDED

BRIDGE DETAILS

SL. NO.	BR.NO.	TYPE OF BRIDGE	NO. OF OPENIG WITH CLEAR SPAN	LOCATION AT Km WITH EP (DECIMAL)	REMARKS
1.	175	FC SLAB / ARCH	1x3.66m / 1x3.66m	330/01-03 (329.663)	TO BE EXTENDED AS 1 x 1.5 M RCC BOX
2.	174	GIRDER / GIRDER	1x12.2m / 1x12.2m	330/23-25 (330.320)	TO BE EXTENDED AS 1 x 12.2 M COMP. GIRDER
3.	173	FC SLAB / ARCH	1x1.83m / 1x1.83m	330/31-33 (330.864)	TO BE EXTENDED AS 1 x 2.0 M RCC BOX
4.	172	FC SLAB / ARCH	1x1.83m / 1x1.83m	332/09-11 (332.270)	TO BE EXTENDED AS 1 x 2.0 M RCC BOX
5.	171	PSC+RCC/PG+ARCH	5x18.3m+2x6.1 / 5x18.3m+2x4.27	332/27-29 (332.756)	TO BE EXTENDED AS 5x18.3m+2x6.1m PSC / RCC



NOTES :-
1. ALL DIMENSIONS ARE IN MM, EXCEPT OTHERWISE AS SPECIFIED.
2. THIS DRAWING IS PREPARED BASED ON ACTUAL SITE SURVEY REPORT AND PREVIOUS CE'S DRG. NO:- Y-52-2019 (DRM/MGS PLAN NO- 22 - 2019)
3. CH:0.00 IS RECKONED FOR C.L OF EXISTING STATION BUILDING.
4. STATION IS IN "NSG-6" CATEGORY.
5. EXISTING LINES RENUMBERED.
6. ELECTRIFICATION OF THIRD LINE WILL BE DONE BY RVNL. ANY MODIFICATION REQUIRED IN EXISTING OHE WILL BE DONE BY RVNL.
7. MINIMUM PASSENGERS AMENITY WILL BE PROVIDED AS PER CIRCULAR NO. 2018/LM(PA)/03-06, DATED 09-04-2018 INCLUDING AMENITIES FOR DISABLED AS PER (PARA 10)
8. TRACK MACHINE SIDING IS AVAILABLE AT NEXT STATION SATBAHINI AT KM.- 340.240 (11.14 Km FROM KARKATTA).
9. 1:1200 GRADE IS NOT FEASIBLE AS THE EXISTING LINES ARE IN STEEPER GRADE.
10. IT IS CERTIFIED THAT NO CHANGE OF GRADIENT WITHIN 30 M OF POINT & XING AS PER IRSOD AND NO POINT IS TAKING OFF FROM TRANSITION PORTION OF CURVE AS PER IRPWM.
11. BEFORE EXECUTION OF WORK AT SITE DM- CONSENT MUST BE OBTAINED FOR CLOSER OF L-XING.
12. THIS DRAWING SUPERSEDES CE'S DRAWING No.-Y-52-2019

TRACK STRUCTURE:
1. RAILS- 60KG
2. SLEEPERS- MONO BLOCK PSC WITH 1660 NOS. PER KM. FOR MAIN LINE & 1540 NOS. PER KM FOR LOOP LINE & OTHER.
3. POINT AND CROSSINGS- 60 KG (1 IN 12) CURVED SWITCH WITH CMS CROSSING PSC SLEEPERS (FAN SHAPED LAYOUT)
4. BALLAST- 50mm SIZE 350mm CUSHION (HARD STONE)
5. ALL FITTINGS TO CONFIRM IRS SPECIFICATION.
6. ALL THE PROPOSED POINTS ARE TWS.

LEGEND:
1. RAILWAY LAND BOUNDARY
2. EXISTING WORK
3. DISMANTLED WORK
4. PROPOSED WORK

FORM - XVII — GAUGE - 1676 MM


INFRINGEMENT AND MAXIMUM & MINIMUM DIMENSION (GRADIENT WITH STATION LIMITS)

SL. NO.	LOCATION DIVISION & SECTION	KILOMETERAGE	NAME OF STRUCTURE WHICH INFRINGE	PRESCRIBED MAXIMUM CHAPTER ITEMS	MAXIMUM/ MINIMUM	EXISTING ACTUAL DIMENSION	AMOUNT OF INFRINGEMENT	PARTICULAR OF SANCTION OF INFRINGEMENT AND REMARKS
		NIL	NIL			NIL	NIL	NIL

Signature block

CPDE	BRIJESH KUMAR SINGH Date: 2022.02.16 20:03:15 +05'30'
CTPM/ECR	NEERAJ AMBASTHA 2022.02.17 15:47:36+05'30'
DRM/MGS	RAJESH KUMAR PANDEY Digitally signed by RAJESH KUMAR PANDEY Date:2022.01.05 03:15:49 +05'30'
Sr.DEN/Co/MGS	WARIJ NAYAN Digitally signed by WARIJ NAYAN Date:2021.12.30 01:46:02 +05'30'
SrDOM/MGS	SUDHANSU RANJAN Digitally signed by SUDHANSU RANJAN Date:2021.12.31 06:30:30 +05'30'
SrDSTE CO MGS	BRIJESH KUMAR YADAV Digitally signed by BRIJESH KUMAR YADAV Date:2021.12.30 06:08:17 +05'30'
SrDCM/MGS	RUPESH KUMAR Digitally signed by RUPESH KUMAR Date:2021.12.31 12:48:50 +05'30'
SrDEE/TRD/MGS	INDU PRAKASH Digitally signed by INDU PRAKASH Date:2021.12.30 05:06:22 +05'30'
SrDEE/G/MGS	KARPOOR CHANDRA YADAV Digitally signed by KARPOOR CHANDRA YADAV Date:2021.12.30 01:59:16 +05'30'
SrDEN/3/MGS	Mohit Sahu Digitally signed by Mohit Sahu Date:2021.12.30 01:37:12 +05'30'
SSE/DRG/S&T/1/MGS	Ajay Kumar Saha Digitally signed by Ajay Kumar Saha Date:2021.12.30 04:45:50 +05'30'
JE/2/DRG/MGS	VISHAL KUMAR YADAV Digitally signed by VISHAL KUMAR YADAV Date:2021.12.30 01:34:03 +05'30'
CPM/PATNA/RVNL	KRISHNA KUMAR BHARGAVA Digitally signed by KRISHNA KUMAR BHARGAVA Date:2021.08.27 10:08:30 +05'30'
GM/S&T/RVNL/BSB	RAJESH KUMAR SINGH Digitally signed by RAJESH KUMAR SINGH Date:2021.08.28 11:12:30 +05'30'
Manager/Civil/Exp/ RVNL/PNBE	VINOD KUMAR VERMA Digitally signed by VINOD KUMAR VERMA Date:2021.08.27 08:07:52 +05'30'

REFERENCE LINE
100.0 M
THIS PLAN IS ONLY PRINTED TO SCALE IF THIS LINE MEAURES 100 METER

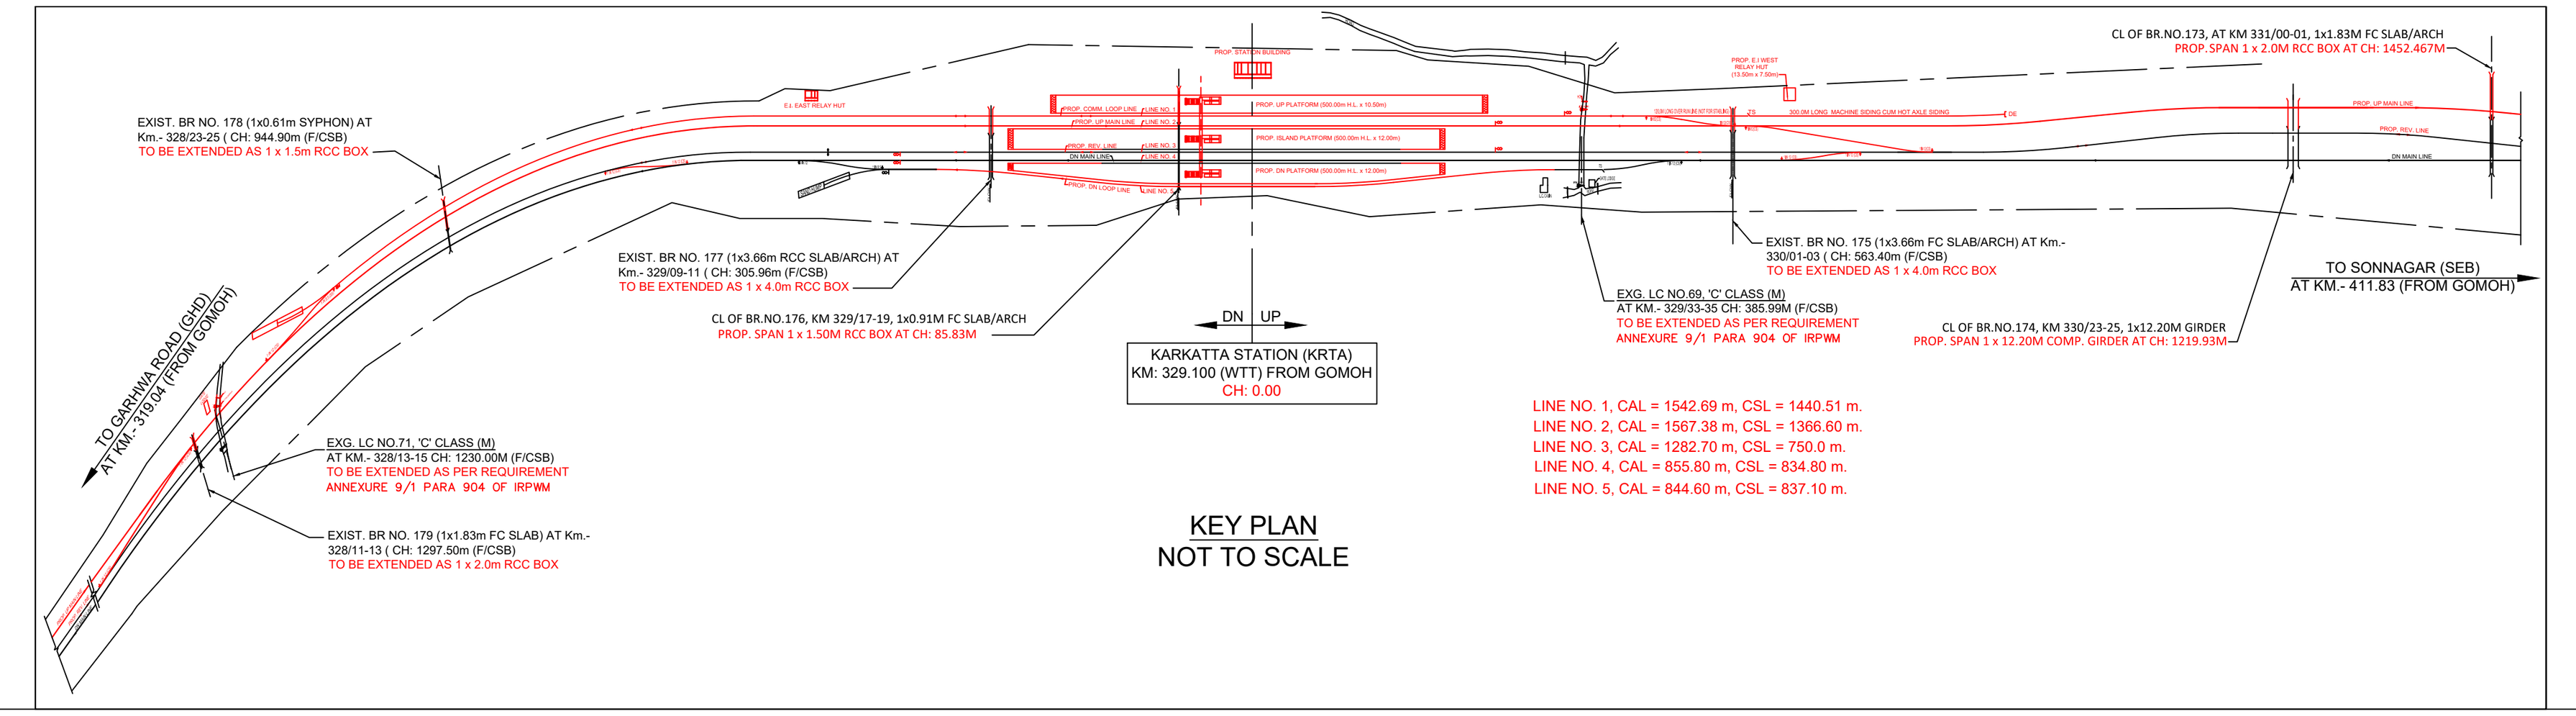

KEY PLAN
NOT TO SCALE

पूर्व मध्य रेलवे
डी.डी.यू. मंडल
EAST CENTRAL RAILWAY
DDU DIVISION

EXECUTED BY:- रेल विकास निगम लिमिटेड RAIL VIKAS NIGAM LIMITED (A GOVERNMENT OF INDIA ENTERPRISE)

PROJECT:- CONSTRUCTION OF 3rd LINE BETWEEN SONNAGAR (SEB) - GARHWA ROAD (GHD)
सोननगर से गढ़वा रोड के बीच तीसरी लाईन परियोजना

TITLE : ENGINEERING SCALE PLAN KARKATTA (KRTA) करकटा STATION YARD AT Km.- 329.100 (FROM GOMOH)

AUTHORITY OF WORK:	PINK BOOK ITEM No. 49/2018-19 (50/2021-22)
CES. DRG. No. :	Y - 23 - 2022
DIV. DRG. No. :	DRM / DDU PLAN NO- 06 - 2022
RVNL. DRG. No. :	RVNL / CPM / PNBE / 16 - 2021
SCALE :- 1 : 1000	
PREPARED BY:-	