GRADIENT POST

SL.NO.	LOCATION (IN Km.) FROM	TO	DISTANCE (IN M)	GRADE	CHANAGE (in M) FROM	TO	REMARKS
1.	330.305	331.620	1315.00	LEVEL	5005.00	3690.00	AS PER SITE VERIFICATION
2.	331.620	332.840	1220.00	FALL 1 IN 333	3690.00	2470.00	
3.	332.840	333.220	380.00	LEVEL	2470.00	2090.00	
4.	333.220	334.420	1200.00	RISE 1 IN 907	2090.00	890.00	
5.	334.420	335.310	890.00	LEVEL	890.00	000.00	

BRIDGE DETAILS

SL NO.	BR.NO.	TYPE OF BRIDGE	NO. OF OPENIG WITH CLEAR SPAN	LOCATION AT Km. WITH EP (DECIMAL)	REMARKS
1.	167	RC BOX / ARCH	1 x 1.83 m	334/27-29 (334.833)	TO BE EXTENDED AS 1 x 2.0 M RCC BOX
2.	168	FC SLAB / ARCH	1 x 3.66 m	334/17-19 (334.967)	TO BE EXTENDED AS 1 x 4.0 M RCC BOX
3.	169	FC SLAB / FC SLAB	1 x 0.91 m	333/29-31 (333.838)	TO BE EXTENDED AS 1 x 1.5 M RCC BOX
4.	170	FC SLAB / ARCH	1 x 5.48 m	333/09-11 (333.285)	TO BE EXTENDED AS 1 x 6.0 M RCC BOX
5.	171	GIRDER + ARCH RCC / PSC GIRDER	5x18.30m + 2x4.27m 5x18.30m + 2x6.1m	332/27-29 (332.860)	TO BE EXTENDED WITH GIRDER
6.	172	FC SLAB / ARCH	1 x 1.83 m	332/09-11 (332.270)	TO BE EXTENDED AS 1 x 2.0 M RCC BOX

DETAILS OF LEVEL CROSSING (KRTA - URD)

Sr.No	L.C. NO.	LOCATION AT Km. WITH EP (DECIMAL)	M/UM	CLASS	TRAFFIC/ ENGG.	BLOCK SECTION	CONTROLLING STATION	TVU/YEAR	INTERLOCKING YES/NO	REMARKS
1	64	334/11-13 (334.330)	M	C	T	KRTA - URD	URD	28886/NOV.-19	YES	TO BE CONVERTED INTO LHS
2	69	329/33-35 (329.920)	M	C	T	KRTA - URD	KRTA	3473 / NOV.- 19	YES	

DETAILS OF LEVEL CROSSING


SR.No	LC No.	BLOCK SECTION	LOCATION AT Km. WITH EP (DECIMAL)	CLASS	TRAFFIC/ENGG.	M/UM	TVU/YEAR	TELEPHONE CONNECTION	INTERLOCKED YES/NO	REMARK
1	59	URD-SZF	339/23-25 (339.695)	C	T	M	2740/NOV-19	SZF	YES	TO BE EXTENDED
2	60	URD-SZF	338/21-23 (338.553)	C	E	M	15671/NOV-19	SZF	~~NO~~ YES	TO BE INTERLOCKED
3	63	URD-SZF	335/35-37 (336.140)	C	E	M	16687/NOV-19	URD	NO	TO BE CONVERTED INTO LHS


GRADIENT POST

SL.NO.	LOCATION (IN Km.) FROM	TO	DISTANCE (IN M)	GRADE	CHANAGE (in M) FROM	TO	REMARKS
1.	335.310	335.800	490.00	LEVEL	0.000	490.00	
2.	335.800	338.560	2760.00	FALL 1 IN 666	490.00	3250.00	
3.	338.560	341.450	2890.00	FALL 1 IN 303	3250.00	6140.00	

BRIDGE DETAILS

SL NO.	BR.NO.	TYPE OF BRIDGE	NO. OF OPENIG WITH CLEAR SPAN	LOCATION AT Km. WITH EP (DECIMAL)	REMARKS
1.	161	FC SLAB / ARCH	1 x 0.91 m	337/31-33 (337.864)	TO BE EXTENDED AS 1 x 1.5 M RCC BOX
2.	162	FC SLAB / ARCH	1 x 0.91 m	337/09-11 (337.270)	TO BE EXTENDED AS 1 x 1.5 M RCC BOX
3.	163	FC SLAB / ARCH	1 x 0.91 m	336/29-31 (336.810)	TO BE EXTENDED AS 1 x 1.5 M RCC BOX
4.	164	FC SLAB / ARCH	1 x 0.91 m	336/17-19 (336.698)	TO BE EXTENDED AS 1 x 1.5 M RCC BOX
5.	165	FC SLAB / ARCH	1 x 0.91 m	335/29-31 (335.870)	TO BE EXTENDED AS 1 x 1.5 M RCC BOX
6.	166	FC SLAB / ARCH	1 x 3.66 m	335/23-25 (335.690)	TO BE EXTENDED AS 1 x 4.0 M RCC BOX



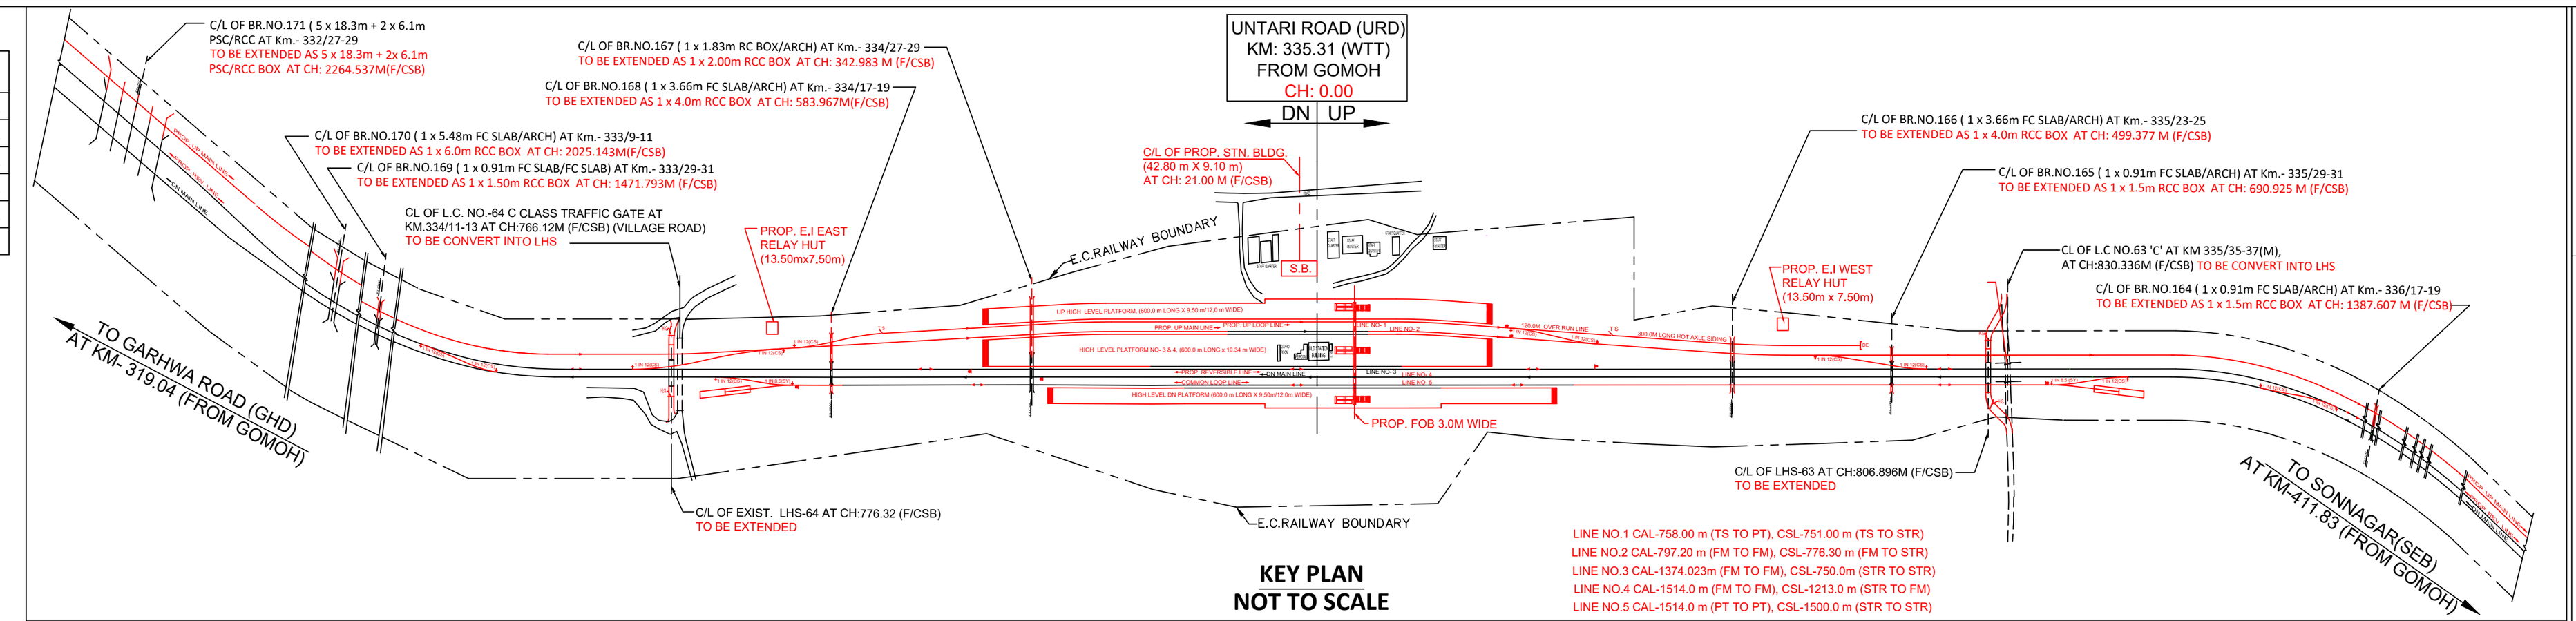

KEY PLAN
NOT TO SCALE

LEGEND:
1. FENCE, COMPOUND WALL WITH GATE.
2. RAILWAY LAND BOUNDARY
3. EXISTING WORK
4. DISMANTLED WORK
5. PROPOSED WORK (BY RVNL)

NOTES :-

1. ALL MEASUREMENTS ARE IN MM, EXCEPT OTHERWISE AS SPECIFIED.
2. THIS DRAWING IS PREPARED BASED ON ACTUAL SITE SURVEY REPORT AND PREVIOUS CE'S DRG. NO:- Y-36-2019 (DRM/MGS PLAN NO- 16 - 2019)
3. CH.0.00 IS RECKONED FOR C.L OF EXISTING STATION BUILDING.
4. STATION IS IN "NSG-6" CATEGORY.
5. EXISTING LINES RENUMBERED.
6. ELECTRIFICATION OF THIRD LINE WILL BE DONE BY RVNL. ANY MODIFICATION REQUIRED IN EXISTING OHE WILL BE DONE BY RVNL.
7. MINIMUM PASSENGERS AMENITY WILL BE PROVIDED AS PER CIRCULAR NO. 2018/LM(PA)/03-06, DATED 09-04-2018 INCLUDING AMENITIES FOR DISABLED AS PER (PARA 10)
8. IT IS CERTIFIED "NO CHANGE OF GRADIENT WITHIN 30 M OF POINT & XING" AS PER IRSOD AND NO POINT IS TAKING OFF FROM TRANSITION PORTION OF CURVE.
9. BEFORE EXECUTION OF WORK AT SITE DM CONSENT MUST BE OBTAINED FOR CONSTRUCTION OF LHS IN LIEU OF LC.
10. 1 : 1200 GRADE IS NOT FEASIBLE AS THE EXISTING LINES ARE STEEPER GRADE . EXISTING GRADIENT IS NOT STEEPER THAN 1 : 400 IN STATION LIMIT AREA.
11. TRACK MACHINE SIDING IS AVAILABLE AT SATBAHINI AT KM.- 340.240 (4.93 Km FROM UNTARI ROAD).
12. THIS DRAWING SUPERSEDES CE'S DRAWING No.-Y-36-2019

TRACK STRUCTURE:

1. RAILS:- 60KG
2. SLEEEPERS:- MONO BLOCK PSC WITH 1660 NOS. PER KM. FOR MAIN LINE & 1540 NOS. PER KM FOR LOOP LINE & OTHER.
3. POINT AND CROSSINGS:- 60 KG (1 IN 12) CURVED SWITCH WITH CMS CROSSING PSC SLEEPERS (FAN SHAPED LAYOUT)
4. BALLAST:- 50mm SIZE 350mm CUSHION (HARD STONE)
5. ALL FITTINGS TO CONFIRM IRS SPECIFICATION.
6. ALL THE PROPOSED POINTS ARE TWS.

Signature block

CPDE	BRIJESH KUMAR SINGH Date: 2022.02.03 01:27:35 +05'30'
CTPM/ECR	NEERAJ AMBASTHA 2022.02.01 11:56:13+05'30'
DRM/MGS	RAJESH KUMAR PANDEY Digitally signed by RAJESH KUMAR PANDEY Date:2022.01.05 03:18:19 +05'30'
Sr.DEN/Co/MGS	WARIJ NAYAN Digitally signed by WARIJ NAYAN Date:2021.12.30 01:47:58 +05'30'
SrDOM/MGS	SUDHANSU RANJAN Digitally signed by SUDHANSU RANJAN Date:2021.12.31 06:32:57 +05'30'
SrDSTE CO MGS	BRIJESH KUMAR YADAV Digitally signed by BRIJESH KUMAR YADAV Date:2021.12.30 06:10:28 +05'30'
SrDCM/MGS	RUPESH KUMAR Digitally signed by RUPESH KUMAR Date:2021.12.31 12:51:57 +05'30'
SrDEE/TRD/MGS	INDU PRAKASH Digitally signed by INDU PRAKASH Date:2021.12.30 05:11:07 +05'30'
SrDEE/G/MGS	KARPOOR CHANDRA YADAV Digitally signed by KARPOOR CHANDRA YADAV Date:2021.12.30 02:01:46 +05'30'
SrDEN/3/MGS	Mohit Sahu Digitally signed by Mohit Sahu Date:2021.12.30 01:39:03 +05'30'
SSE/DRG/S&T/1/MGS	Ajay Kumar Saha Digitally signed by Ajay Kumar Saha Date:2021.12.30 04:48:53 +05'30'
JE/2/DRG/MGS	VISHAL KUMAR YADAV Digitally signed by VISHAL KUMAR YADAV Date:2021.12.30 01:27:39 +05'30'
CPM/PATNA/RVNL	KRISHNA KUMAR BHARGAVA Digitally signed by KRISHNA KUMAR BHARGAVA Date:2021.08.27 10:11:23 +05'30'
GM/S&T/RVNL/BSB	RAJESH KUMAR SINGH Digitally signed by RAJESH KUMAR SINGH Date:2021.08.28 11:15:14 +05'30'
Manager/Civil/Exp/RVNL/PNBE	VINOD KUMAR VERMA Digitally signed by VINOD KUMAR VERMA Date:2021.08.27 08:09:20 +05'30'

REFERENCE LINE
100.0 M
THIS PLAN IS ONLY PRINTED TO SCALE IF THIS LINE MEAURES 100 METER

FORM - XVII GAUGE - 1676 MM

INFRINGEMENT AND MAXIMUM & MINIMUM DIMENSION (GRADIENT WITH STATION LIMITS)

SL. NO.	LOCATION DIVISION & SECTION	KILOMETERAGE	NAME OF STRUCTURE WHICH INFRINGE	PRESCRIBED MAXIMUM CHAPTER ITEMS	MAXIMUM/ MINIMUM	EXISTING ACTUAL DIMENSION	AMOUNT OF INFRINGEMENT	PARTICULAR OF SANCTION OF INFRINGEMENT AND REMARKS
	NIL					NIL		

पूर्व मध्य रेलवे
डी.डी.यू.मंडल
EAST CENTRAL RAILWAY
DDU DIVISION

PROJECT EXECUTED BY:-
रेल विकास निगम लिमिटेड
RAIL VIKAS NIGAM LIMITED
(A GOVERNMENT OF INDIA ENTERPRISE)

PROJECT:- CONSTRUCTION OF 3rd LINE BETWEEN PATRATU - SONNAGAR(291.0KM)
पतरातू से सोननगर के बीच तीसरी लाईन परियोजना (291.0 कि.मी.)

TITLE : ENGINEERING SCALE PLAN OF UNTARI ROAD (URD)
उँटारी रोड STATION AT Km. 335.31

AUTHORITY OF WORK:	PINK BOOK ITEM No. 50/2021-22
CES. DRG. No. :	Y - 13 - 2022
DIV. DRG. No. :	DRM / DDU PLAN NO.- 07 - 2022
RVNL DRG. No. :	RVNL/CPM/PNBE / 17 -2021
SCALE :- 1 : 1000	
PREPARED BY:-	