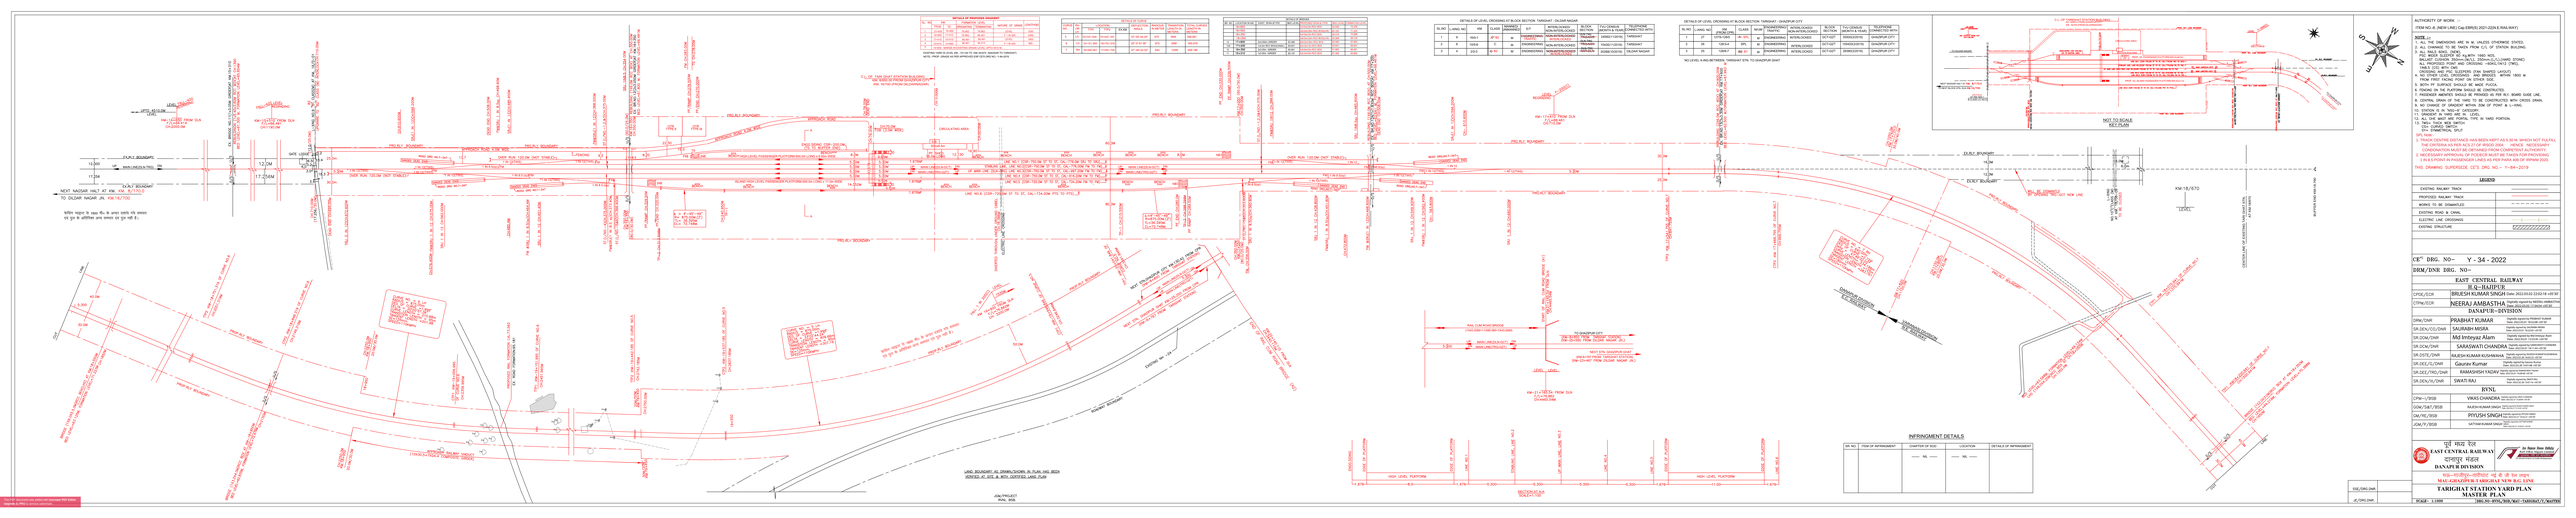

DETAILS OF PROPOSED ROADWAY
DETAILS OF EARTH WORK
DETAILS OF LEVEL CROSSING AT BLOCK SECTION: TARIGHAT / DILDAR NAGAR
DETAILS OF LEVEL CROSSING AT BLOCK SECTION: TARIGHAT / DANAPUR CITY
NO LEVEL X-ING BETWEEN TARIGHAT GTR. TO DANAPUR DIVERT
INFRINGEMENT DETAILS
NOT TO SCALE
KEY PLAN
LEGEND
AUTHORITY OF WORK :-
NOTES :-
1. ALL DIMENSIONS ARE IN METRES UNLESS OTHERWISE STATED.
2. ALL CHAINAGE TO BE TAKEN IN RUNNING LINE OF STATION BUILDING.
3. ALL RAIL LEVELS
4. FORMATION WIDTH 10.0m (MAIN LINE), 10.0m (LOOP LINE)
BALLAST CUSHION 350mm (MAIN), 250mm (L/L/CL/ARD STONE)
5. PROVISION OF SIGNAL AT LEVEL CROSSING - MECHANICAL (MAIN), TWILL (CL), WITH GATE.
6. CROSSING AND PRC CLOSTERS (FOR SHARED LAYOUT)
7. ALL DIMENSIONS ARE IN METRES UNLESS OTHERWISE STATED.
8. ALL RAIL LEVELS ARE TO BE TAKEN FROM FIRST TRACK FROM POINT ON OTHER SIDE.
9. BOTH OFF SURFACE SHOULD BE MADE PUCCA.
10. ALL DRAINS SHOULD BE CONNECTED TO NEAREST DRAIN.
11. PASSENGER AMENITIES SHOULD BE PROVIDED AS PER R.U. BOARD GUIDE LINE.
12. CENTRAL DRAIN OF THE YARD TO BE CONSTRUCTED WITH CROSS DRAIN.
13. ALL LEVELS ARE TO BE TAKEN FROM TOP OF POINT & X-ING.
14. STATION IS IN "NSG-II" CATEGORY.
15. GRADIENT IN MAIN LINE IS LEVEL.
16. 1:12 TURNOUT ON LOOP LINE IN YARD PORTION.
17. TECH TURN/ MID SWITCH.
18. 52Kg CONCRETE SLEEPER.
19. 1:8.5 TURNOUT ON LOOP LINE.
SPL Note :-
1. THE EXISTING EASTERN CABIN HAS BEEN KEPT AS IS BE WHICH NOT FULFILL THE CRITERIA AS PER ACS 27 OF IRSOD 2004. HENCE NECESSARY CONSTRUCTION MUST BE OBTAINED FROM COMPETENT AUTHORITY.
2. NECESSARY APPROVAL OF RCD/ECR MUST BE TAKEN FOR PROVIDING ROAD UNDER BRIDGE IN TARIGHAT BYPASS ROAD AS PER IRSOD 2020.
THIS DRAWING SUPERSEDE CE'S DRG. NO :- Y-84- 2019
CE' DRG. NO:- Y - 34 - 2022
DRM/DNR DRG. NO:-
EAST CENTRAL RAILWAY
HQ:-HAJIPUR
DANAPUR-DIVISION
NEERAJ AMBASTHA
PRABHAT KUMAR
SAURABH MISRA
Md Intiyaz Alam
SARASWATI CHANDNA
RAJESH KUMAR KUSHWAHA
Gaurav Kumar
RAMAVISHI YADAV
SWATI RAJ
PIYUSH SINGH
DANAPUR DIVISION
MAU-GHAZIPUR-TARIGHAT NEW BG LINE
TARIGHAT STATION YARD PLAN
MASTER PLAN
SCALE :- 1:1000
DRG.NO:-DFR/E/RB/MAU-TARIGHAT/1/MASTER
SSE/DRG.DNR
JE/DRG.DNR