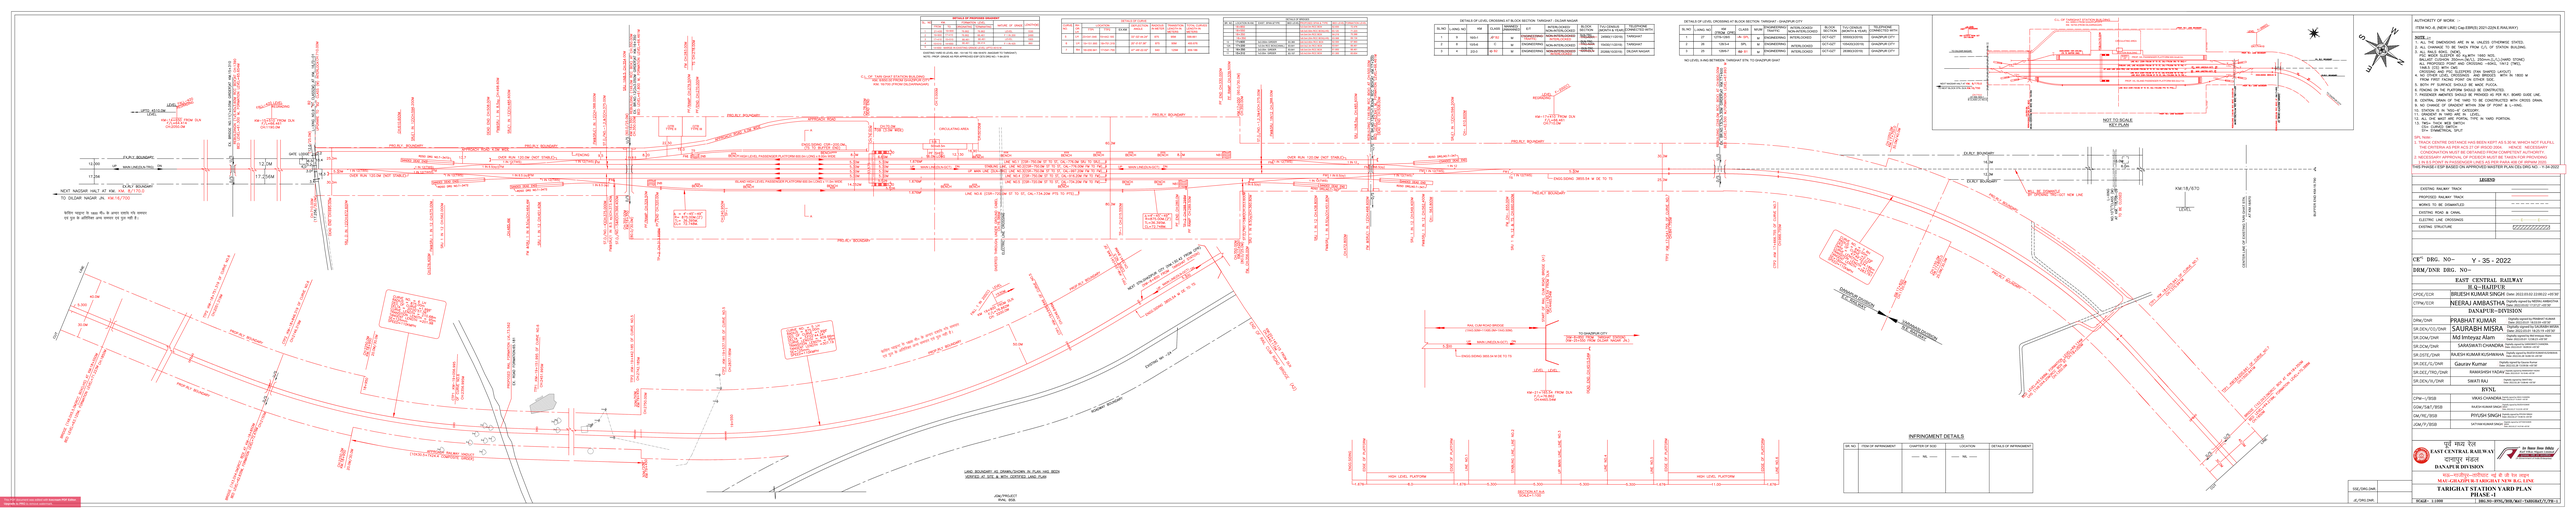

DETAILS OF PREVIOUS ASSIGNMENT
DETAILS OF CURVES
DETAILS OF GRADIENT
DETAILS OF LEVEL CROSSING AT BLOCK SECTION: TARSIGHAT / DILDAR NAGAR
DETAILS OF LEVEL CROSSING AT BLOCK SECTION: TARSIGHAT / GHAZIPUR CITY
NO LEVEL X-ING BETWEEN TARSIGHAT GTR. TO GHAZIPUR DIVHT.
INFRINGMENT DETAILS
AUTHORITY OF WORK :-
LAND NO.-A, B, W (NEW) LAND (Cap-ESR(E)) 2021-22/N-E RAILWAY).
NOTE :-
1. ALL DIMENSIONS ARE IN M. UNLESS OTHERWISE STATED.
2. ALL CHAINAGE TO BE TAKEN FROM C/L OF STATION BUILDING.
3. ALL RAIL LEVELS
4. TRACK CENTRE DISTANCE 4.88M, CLEAR WAY 3.66M, CESS 1.52M, BALLAST CUSHION 350mm (MAT), 250mm (C.C.)/LIMIT STONE/ CONCRETE SLEEPER (M+S) CRS(BG) - 1660, (M+S) - 1540, (M+M) - 1540, TWIN CRS(BG) - 1660, TWIN (C.C.) 1540.
5. BOTH PF SURFACE SHOULD BE MADE PUCCA.
6. CENTRAL DRAIN OF THE YARD TO BE CONSTRUCTED WITH CROSS DRAIN.
7. PASSENGER AMENITIES SHOULD BE PROVIDED AS PER R.D. BOARD GUIDE LINE.
8. CENTRAL DRAIN OF THE YARD TO BE CONSTRUCTED WITH CROSS DRAIN.
9. ALL DIMENSIONS ARE IN M. UNLESS OTHERWISE STATED. C/M OF POINT & X-ING.
10. ALL RAIL LEVELS IN "RAIL-LEVEL" CATEGORY.
11. GRADIENT IN YARD ARE IN LEVEL.
12. ALL TURN OUTS ARE RIGHT HAND TURN OUTS IN YARD PORTION.
13. TECH. TRACK WITH SWITCH.
14. (1)+ CURVED SWITCH
15. (2)- CURVED SWITCH
16. SPL.T
SPL Note :
1. TRACK CENTRE DISTANCE HAS BEEN KEPT AS 5.88 M WHICH NOT FULFILL THE REQUIREMENT AS PER RDSO GUIDELINES. DEVIATION TO BE TAKEN FROM COMPETENT AUTHORITY.
2. NECESSARY APPROVAL OF PCOR/CR W.O.I BE TAKEN FOR PROVIDING
THIS PHASE-I ESP BASED ON APPROVED MASTER PLAN DATED MO. - 3-4-2022
LEGEND
EXISTING RAILWAY TRACK
PROPOSED RAILWAY TRACK
WORKS TO BE DISMANTLED
EXISTING ROAD & CANAL
ELECTRIC LINE CROSSINGS
EXISTING STRUCTURE
CE' DRG. NO:- Y - 35 - 2022
DRM/DNR DRG. NO:-
EAST CENTRAL RAILWAY
हाजीपुर
DANAPUR-DIVISION
CPO(E)/DDR
CTPM/DDR
DPM/DNR
SR.DEN/CG/DNR
SR.DOM/DNR
SR.DOM/DNR
SR.DSTE/DNR
SR.DEE/G/DNR
SR.DEE/TRD/DNR
SR.DEN/N/DNR
DEN/L
CPM---I/DDR
CDM/SAT/DDR
DM/HE/DDR
ADM/P/DDR
पूर्व मध्य रेल
EAST CENTRAL RAILWAY
हाजीपुर मंडल
DANAPUR DIVISION
MAU-GHAZIPUR & TARSIGHAT NEW BG LINE
TARSIGHAT STATION YARD PLAN
PHASE -I
SCALE :- 1:1000
DRG.NO- HTSL/DDR/BG/MAU - GHAZIPUR/T.S/PH-I
SSE/TSRS/DNR
JE/TSRS/DNR