
AUTHORITY OF WORK:-PINK BOOK ITEM NO. 54 OF 2020-21



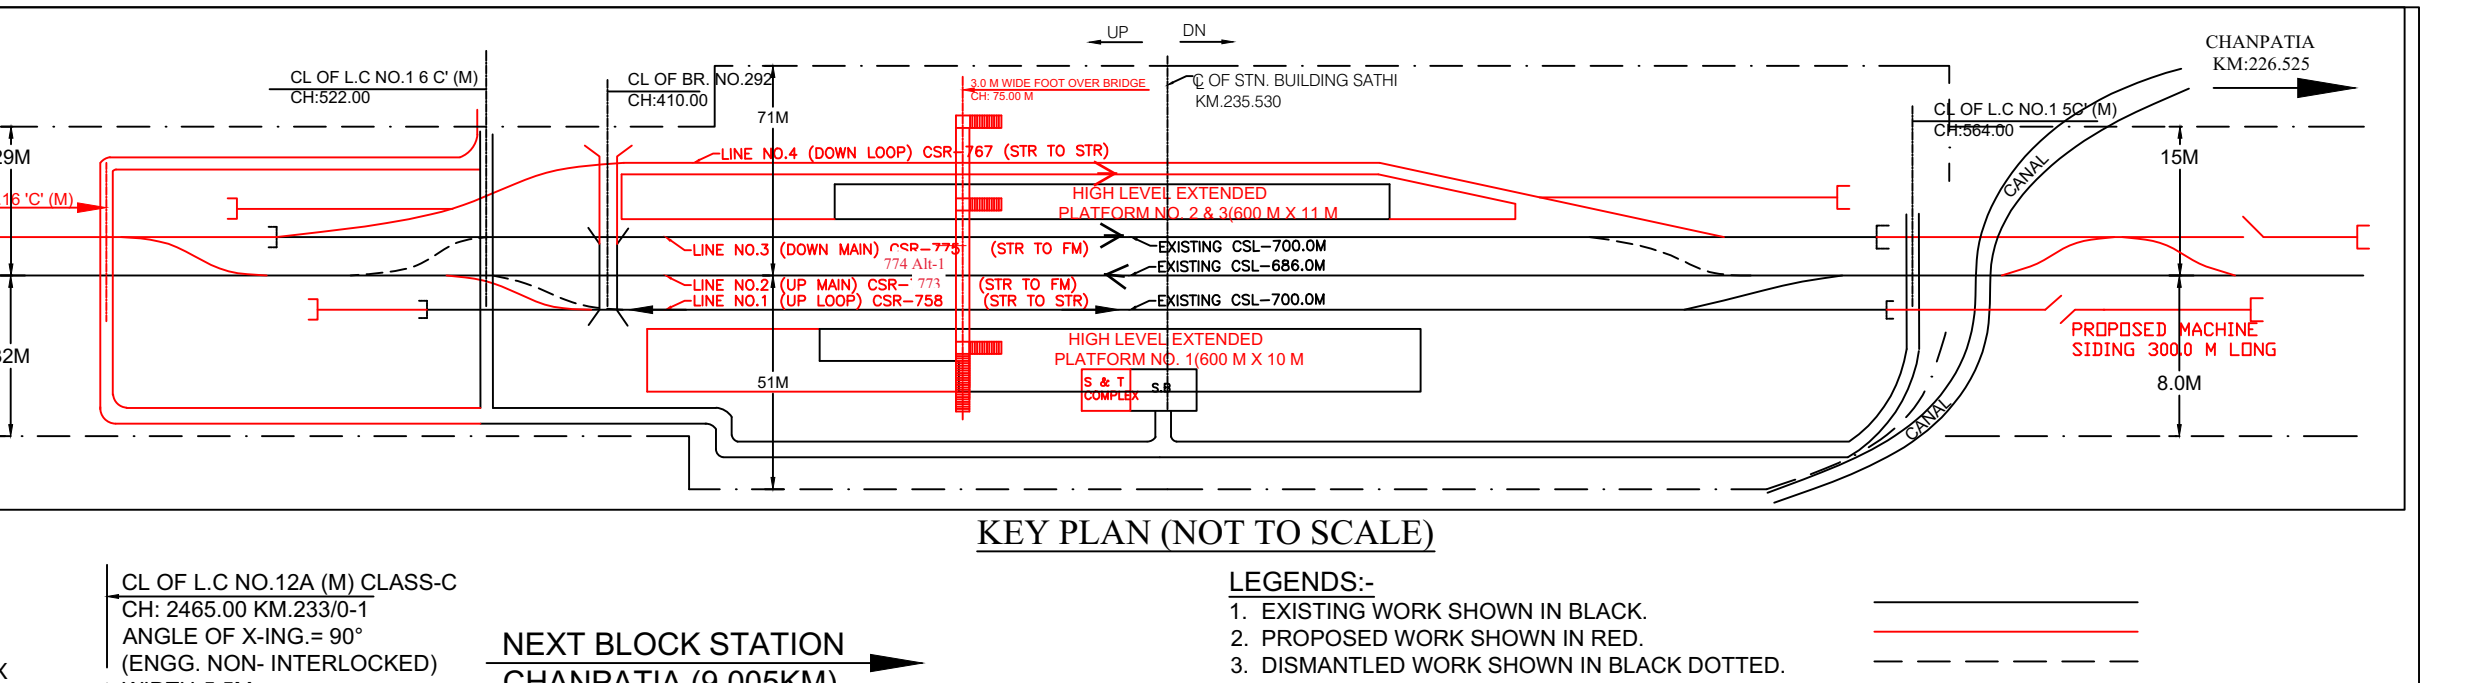

KEY PLAN (NOT TO SCALE)

LEGENDS:-
1. EXISTING WORK SHOWN IN BLACK.
2. PROPOSED WORK SHOWN IN RED.
3. DISMANTLED WORK SHOWN IN BLACK DOTTED.

NOTES:-
1. ALL DIMENSIONS ARE IN MM EXCEPT OTHERWISE AS SPECIFIED.
2. DELETED.
3. CERTIFIED THAT THERE ARE NO ANY L-XING EXCEPT AS SHOWN IN TABLE IN BLOCK SECTION.
4. LAND BOUNDARY IS CERTRIFIED AS PER SITE.
5. NO GRADIENT WITHIN 45M FROM OUTER MOST FACING POINT.
6. PASSENGER AMENITIES SHOULD BE PROVIDED AS PER RAILWSAY BOARD'S GUIDELINES.

THIS PHASE -1 ESP OF SATHI YARD IS BASED ON APPROVED ESP OF SATHI YARD VIDE C.E.'S DRG NO.- Y-143-2019.

LIST OF LEVEL X-ING BETWEEN SATHI -NARKTIYAGANJ STATION

SL. NO.	LC. NO.	K.M	M/ UM	BLOCK STATION	CLASS OF X-ING	TVU ~~APRIL-2018~~ ALT-1(h)	TEL.PHONE CONNECTED WITH STATION	INTERLOCKED/ NON INTERLOCKED	REMARKS	TVU JUNE.-2021
1.	16	236/0-1	M	SAHI-NKE	C	~~18316~~ ALT-1(h)	SATHI	INTERLOCKED	SHIFTED TO KM.236.265	18354
2.	16 A	237/7-8	M	SAHI-NKE	C	~~11799~~ ALT-1(h)	SATHI	NON INTERLOCKED		18818
3.	16 B	239/3-4	M	SAHI-NKE	C	~~16644~~ ALT-1(h)	SATHI	NON INTERLOCKED		16606
4.	17	239/9-240/0	M	SAHI-NKE	C	~~18791~~ ALT-1(h)	SATHI	NON INTERLOCKED		18810
5.	18	240/7-8	M	SAHI-NKE	C	~~10241~~ ALT-1(h)	SATHI	NON INTERLOCKED		10184
6.	19	242/3-4	M	SAHI-NKE	C	~~15257~~ ALT-1(h)	NARKATIYA GANJ	NON INTERLOCKED		15276
7.	20	242/9-243/0	M	SAHI-NKE	C	~~13053~~ ALT-1(h)	NARKATIYA GANJ	NON INTERLOCKED		12996
8.	20A	245/4-5	M	SAHI-NKE	C	~~10279~~ ALT-1(h)	NARKATIYA GANJ	~~INTERLOCKED~~		69236
9.	21	245/11-12	~~M~~	SAHI-NKE	SPECIAL	~~209070~~ ALT-1(l)	NARKATIYA GANJ	~~INTERLOCKED~~	LC CLOSSED (ROB) ALT-1(l)	
10.	22	246/1-2	~~M~~	SAHI-NKE	SPECIAL	~~209565~~ ALT-1(l)	NARKATIYA GANJ	~~INTERLOCKED~~	LC CLOSSED (ROB) ALT-1(l)	

ALT-1

LIST OF LEVEL X-ING BETWEEN SATHI - CHANPATIA STATION

SL. NO.	LC. NO.	K.M	M/ UM	BLOCK STATION	CLASS OF X-ING	TVU JUNE.-2021	TEL.PHONE CONNECTED WITH STATION	INTERLOCKED/ NON INTERLOCKED	REMARKS
1.	10	227/1-2	M	SAHI-CAI	C	16340	CHANPATIA	INTERLOCKED	
2.	11	228/0-1	M	SAHI-CAI	C	10184	CHANPATIA	NON INTERLOCKED	
3.	12	231/7-8	M	SAHI-CAI	C	27474	SATHI	NON INTERLOCKED	PROP.TO BE INTERLOCKED
4.	12A	233/0-1	M	SAHI-CAI	C	0	SATHI	NON INTERLOCKED	
5.	13	234/4-5	M	SAHI-CAI	C	25080	SATHI	NON INTERLOCKED	PROP.TO BE INTERLOCKED
6.	15	235/1-2	M	SAHI-CAI	C	25042	SATHI	INTERLOCKED	

ALT-1	DESCRIPTION	SIGNATURE		SIGNATURE	
1.	AUTHORITY:- CRS/KKK's LETTER NO. CRS/ECR/SPJ/SAHI/ EI/21/1353 DT. 13.1.2022. ALTERATIONS:- (a) TO CORECT TITLE BLOCK & SHOWING STATION CODE. (b) CORRECTION IN SPELLING OF NARKATIAGANJ. (c) SHOWING JUNCTION STATION IN BOTH END. (e) DIRECTION OF TRAIN MOVEMENT OF LINE NO. 04 AND ALSO FOR LINES IN KEY PLAN. (f) SHOWING F.L. AT GRADIENT POSTS. (g) MENTIONING TPTC & TPCC OF CURVES. (h) UPDATION OF TVU OF LCS (i) SHOWING CURVES SWITCH AT TURN OUTS. (j) CHANGE IN LOCATIONS OF FM. (k) CHANGE IN CSL OF LINE NO.2 & 3 (l) CLOSURE OF LC NO. 21 & 22. (M) ADDING NOTES FOR CONDONATION FOR INFRINGEMENT TO IRSOD, PARA-1(II) NOTE (C) & 11(B) (VII)/(VIII) OF CHAPTER-II AND REASON FOR PROVIDING I IN 1000 GRADIENT IN YARD IN LIEUE OF RECOMMENDED GRADIENT OF I IN 1200 AS PER ACS-29 OF IRSOD.	CE/CON/NE/ MHX	RAM KUMAR BADAL (Digitally signed)	CTPM/HJP	NEERAJ AMBASTHA (Digitally signed by NEERAJ AMBASTHA Date: 2022.01.31 16:40:06 +05'30')
		CEE/CON/ N/MHX	BINAY KRISHNA SINGH (Digitally signed by BINAY KRISHNA SINGH Date: 2022.01.24 11:01:47 +05'30')	CPDE/HJP	BRIJESH KUMAR SINGH
		CSTE/CON/ N/MHX	PAWAN KUMAR SUMAN (Digitally signed by PAWAN KUMAR SUMAN Date: 2022.01.21 18:13:18 +05'30')		
		DY.CEE/C/ MHX	RAMNATH PRASAD (Digitally signed by RAMNATH PRASAD Date: 2022.01.21 19:25:06 +05'30')		
		DY.CSTE/C/ N-II/MHX	Rajnish kumar Singh (Digitally signed by Rajnish kumar Singh DN: cn=Rajnish kumar Singh, o, ou, email=rajnish.kool@gmail.com, c=IN Date: 2022.01.21 18:06:07 +05'30')		
		DY.CE/C/BTH	Devendra Sahay Srivastava (Digitally signed by Devendra Sahay Srivastava Date: 2022.01.21 17:32:25 +05'30')		
		AXEN/C/BTH	SANDEEPIKA YADAV (Digitally signed by SANDEEPIKA YADAV Date: 2022.01.21 17:16:31 +05'30')		
		SSE/P.WAY/C/ BTH	KAUSHAL KUMAR (Digitally signed by KAUSHAL KUMAR Date: 2022.01.29 12:30:32 +05'30')		

NOTES (CONTD.) :-
7. S&T BUILDING IS TO BE PREPARED AS PER ECR/S&T/HJP TYPICAL DRAWING NO. ECR/S&T/TYP DRG/222/0022.
8. TWO NOS OF PORTAL MASTS,ONE NO TTC MAST ALONG WTH ONE NO INDIVIDUAL MASTS ARE REQUIRED TO BE CUT AND THEIR REPLACEMENT ARE REQUIRED ON DN P.F. TOWARD BTH END AT SATHI .
9. 7 NOS OF MASTS ARE REQUIRED TO BE CUT FROM LOC NO. 235/5 (T/C CANTILEVER) INCLUDING S S NOS OF ATD, ONE NO INSULATED OVERLAP, ONE NO. ISOLATION SWITCH UP TO A DISTANCE 350 M (APPROX.) TOWARDS BTH END FOR MACHINE SIDING AT SATHI.
10. THERE IS NO INFRINGEMENT OF ELECTRICAL GENERAL SERVICES SITE.
11. UP-GRADATION OF L.C. GATES AS PER TVU SHALL BE PROCESSED BY DIVISION.
12. BEFORE CARRYRING OUT THE WORK AT FIELD, CONSENT OF DM MUST BE OBTAINED FOR SHIFTING OF L.C. NO.16.
13. THE GRADIENT IN THE YARD FOR THE DOUBLING WORK HAS BEEN KEPT SAME AS EXISTING IN THE RUNNING TRACKS OF THE YARD I.E. 1:1000, AS CHANGE OF GRADIENT IS NOT FEASIBLE DUE TO RUNNING LINES AND ELECTRIFIED TERRITORY.

SPL NOTE:
1. THE TEMPORARY EMERGENCY X-OVER FROM CH:533.0 m TO 651.0 m TOWARDS SGL END HAS BEEN TEMPORARILY PROVIDED IN THIS PHASE ESP TO FACILITATE MOVEMENT OF UP AND DN TRAFFIC BOTH THROUGH SINGLE LINE BETWEEN SATHI AND CHANPATIA TILL COMMISSIONING OF DOUBLING OF SATHI - CHANPATIA SECTION.
2. NECESSARY ALTERATION IN MASTER ESP SHOULD BE DONE ACCORDINGLY WITH IN TIME BEING.
3. CONDONATION FOR INFRINGEMENT TO IRSOD, PARA- 1(II) NOTE (C) & 11(B) (VII)/ (VIII) OF CHAPTER- II WILL BE OBTAINED SEPARATELY.

ALT-1 (l) 4. THE GRADIENT OF 1 IN 1000 BETWEEN CH: 153.00 M TO CH: 701.00 M IS PROVIDED IN YARD SIMILAR TO EXISTING GRADIENT TO AVOID CHANGE IN GRADIENT IN POINT AND CROSSING. THEREFORE REGRADING FOR ATTAINING 1 IN 1200 RECOMMENDED YARD GRADIENT AS PER ACS-29 OF IRSOD IS NOT FEASIBLE.

SITE FEASIBILITY HAS BEEN EXAMINED AND VERIFIED
AND WORK PROPOSED IN THIS PHASE ESP IS FEASIBLE.

	(M.K. SINGH) XEN/CON-II/BTH	SANDEEPIKA YADAV (Digitally signed by SANDEEPIKA YADAV Date: 2021.01.06 17:33:48 +05'30')
CHECKED BY.	(M.A. HUSSAIN) SSE/DRG/CON/BTH	
PREPARED BY.	(KAUSHAL KUMAR) SSE/P.WAY/CON/BTH	KAUSHAL KUMAR (Digitally signed by KAUSHAL KUMAR Date: 2021.01.06 17:10:16 +05'30')
PREPARED BY.	(B.K. RANJAN) SSE/W/CON/BTH	BINOD KUMAR RANJAN (Digitally signed by BINOD KUMAR RANJAN Date: 2021.01.06 17:11:32 +05'30')

(B.K. SINGH) CPDE/HJP	BRIJESH KUMAR SINGH (Digitally signed by BRIJESH KUMAR SINGH Date: 2021.02.19 13:31:27 +05'30')	(A.K. RAI) CE/CON/NE/MHX	ASHOK KUMAR RAI (Digitally signed by ASHOK KUMAR RAI Date: 2021.01.25 10:54:40 +05'30')
(DILIP KUMAR) CTPM/HJP	DILIP KUMAR (Digitally signed by DILIP KUMAR)	(B.K. SINGH) CEE/CON/N/MHX	BINAYKRISHNA SINGH (Digitally signed by BINAYKRISHNA SINGH Date: 2021.02.11 16:31:08 +05'30')
		(P.K. SUMAN) CSTE/CON/N/MHX	PAWAN KUMAR SUMAN (Digitally signed by PAWAN KUMAR SUMAN Date: 2021.01.12 10:36:36 +05'30')
H.Q. OFFICER'S SIGNATURE		CONSTRUCTION H.Q./MHX OFFICER'S SIGNATURE	
		(R.N. PRASAD) DY.CEE/CON/MHX	Ramnath Prasad (Digitally signed by Ramnath Prasad Date: 2021.01.08 14:32:56 +05'30')
		(RAJNISH KUMAR SINGH) DY.CSTE/C/N-II/MHX	RAJNISH KUMAR SINGH (Digitally signed by RAJNISH KUMAR SINGH Date: 2021.01.08 08:44:26 +05'30')
		(P.K. ALOK) DY.CE/CON/BTH	(Digitally signed by PRAVIN KUMAR ALOK Date: 2021.01.06 18:11:20 +05'30')
		(M.K. SINGH) XEN/CON-II/BTH	SANDEEPIKA YADAV (Digitally signed by SANDEEPIKA YADAV Date: 2021.01.06 17:34:37 +05'30')
		FIELD OFFICER'S SIGNATURE	

EAST CENTRAL RAILWAY
पूर्व मध्य रेल
CONSTRUCTION DEPARTMENT
निर्माण संगठन
SAMASTIPUR DIVISION
समस्तीपुर मंडल

TITLE:- शीर्षक:-	ENGINEERING SCALE YARD PLAN (PHASE ESP: PH-1) SATHI (SAHI) STATION (D-ROUTE, RE) साठी स्टेशन
SECTION :- खण्ड :-	SAGAULI - NARKATIAGANJ सुगौली – नरकटियागंज
NAME OF WORK :- कार्य का नाम :-	DOUBLING OF SAGAULI-VALMIKINAGAR SECTION सुगौली – वाल्मिकीनगर दोहरीकरण
C.E.'S DRG NO:-	Y - 33 - 2021 (ALT - 1)
DRM(ENGG.)SPJ'S DRAWING NO:-	
CAO/CON/MHX, PATNA DRG. NO:-	
DY.CE/CON/BTH DRG. NO:-	2018/SGL-NKE/Y/06/PHASE
SCALE:-	1:1000