
SPECIAL NOTE:- BEFORE EXECUTION OF THE WORK, PROPER CONSENT FROM DM BE OBTAINED.

ALT - 4 AS PER GM(CO)CCOL/DOU LETTER NO. M/GEN/DOU CORRESPONDANCE(3) DATED 23.09.2021 A. I.C. NO. 36A/T TO BE CLOSED AFTER CONSTRUCTION OF ROB	DRM/DDU	RAJESH KUMAR PANDEY	
	SR.DEN/ CO-ORD	RAHUL NARAYAN	
	SR.DOM	SUDHANSU RANJAN	
	SR.DSTE/ CO-ORD	BRIJESH KUMAR YADAV	
	SR.DEE/TRO	ANIL PRAKASH	
	SR.DEN/2	ABHISHEK SHAW	
CPDE/HUP	BRIJESH KUMAR SINGH	Date: 2022.02.23 16:53:58 +05'30'	
CTPR/HUP	NEERAJ AMBASTHA	Date: 2022.02.23 16:54:27 +05'30'	



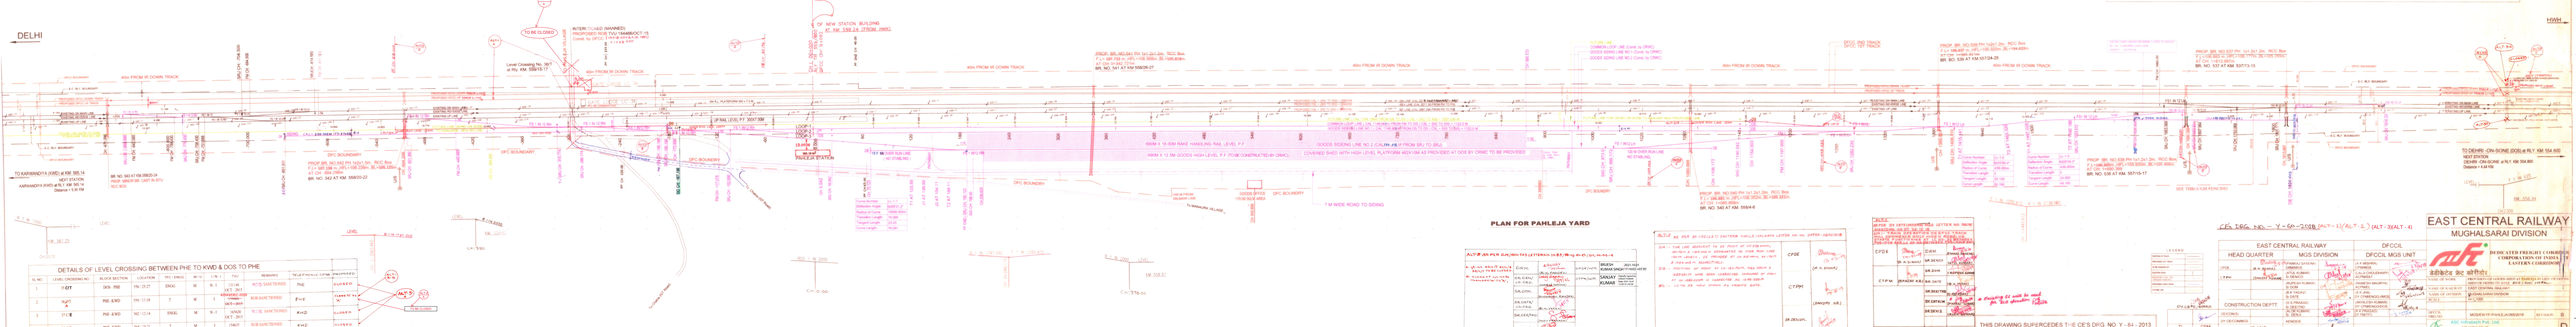

PLAN FOR PAHLEJA YARD

DETAILS OF LEVEL CROSSING BETWEEN PHE TO KWD & DOS TO PHE

SL NO	LEVEL CROSSING NO	BLOCK SECTION	LOCATION	TPC / ENGG	W/ D	LINE	TWO	REMARKS	TO BE PROVIDED
1	13 CT	DOS - PHE	554-25/21	ENGG	M	R-3	13140	NOT TO BE MAINTENED	Pedl
2	14/T	PHE -KWD	559-17/18		M	I	13140	NOT TO BE MAINTENED	P+cl
3	17/T	PHE -KWD	MC-13/14	ENGG	M	R-3	14630	NOT TO BE MAINTENED	K+cl
4	18/T	PHE -KWD	584-25/21		M	I	13827	NOT TO BE MAINTENED	K+cl

THIS DRAWING SUFERCEDES T-IE CE'S DRG. NO. Y - 84 - 2013

