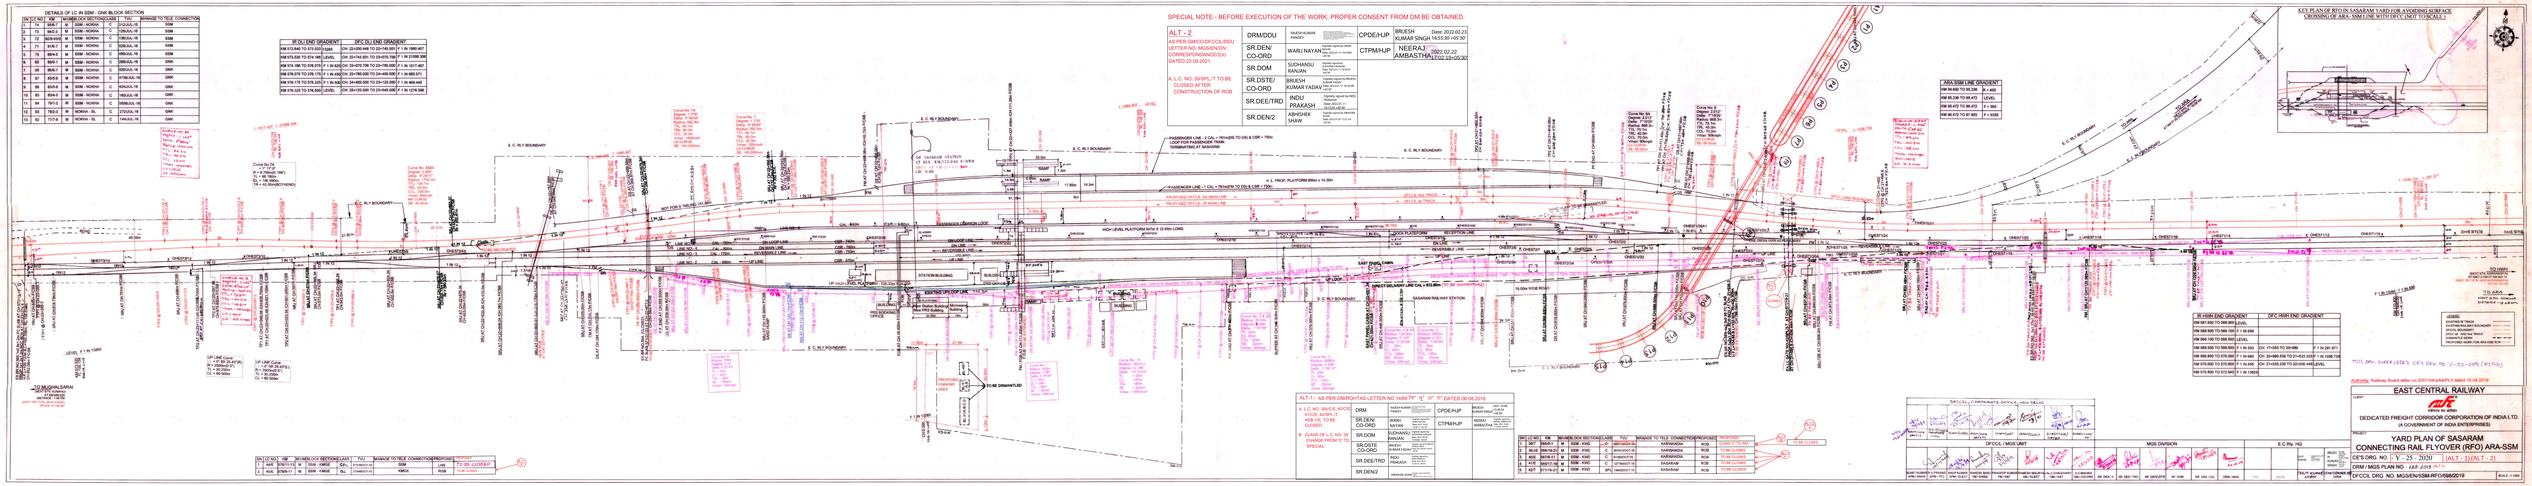
DETAILS OF LC IN SSM - GNK BLOCK SECTION
SPECIAL NOTE:- BEFORE EXECUTION OF THE WORK, PROPER CONSENT FROM DM BE OBTAINED.
ALT - 2.
AS PER GM/CO/DFCDL/IDDU LETTER NO. MGS/ENGR/DIV. (CORRES)PONDANCE/2(0) DATED 23.09.2021
A, L.C. NO. 39/SPL./T TO BE CLOSED AFTER CONSTRUCTION OF ROB
DRM/DDU
SR.DEN/ CO-ORD
SR.DOM
SR.DSTE/ CO-ORD
SR.DEE/TRD
SR.DEN/2
CPDE/HJP
CTPM/HJP
BRIJESH KUMAR SINGH
NEERAJ AMBASTHA
Date: 2022.02.21
2022.02.22
KEY PLAN OF RFO IN SASARAM YARD FOR AVOIDING SURFACE CROSSING OF ARA - SSM LINE WITH DFC(UNIT TO BACK-UP)
ARA/SSM LINE GRADIENT
DR 44.500 TO 66.238 R = 400
DN 236.710 TO 46.473 LEVEL
DR 45.472 TO 90.472 F = 990
DR 45.472 TO 67.805 F = 6356
JN HMM END GRADIENT
DFC HMM END GRADIENT
DN HMT 000 TO 099 000 (LEVEL)
DN 099.000 TO 099.000 F = IN 333
DH: 17+055 TO 20+966
F = IN 291.871
DN 099.000 TO 099.000 F = IN 400
DH: 20+966.530 TO 21+033.235
F = IN 1596.756
DN 099.000 TO 099.000 F = IN 400
DH: 21+033.235 TO 23+056.446 (LEVEL)
DN 570.000 TO 572.000 F = IN 1363
TYPE DRG- SUPERSEDES CES DRG. NO. Y-52-2015 (FIRST)
Authority: Railway Board letter no.2007/Infra/6/6/PL-II dated 10.04.2018
EAST CENTRAL RAILWAY
DEDICATED FREIGHT CORRIDOR CORPORATION OF INDIA LTD.
(A GOVERNMENT OF INDIA ENTERPRISE)
YARD PLAN OF SASARAM
CONNECTING RAIL FLYOVER (RFO) ARA-SSM
CE'S ORG. NO. Y - 25 - 2020 [ALT - 1] [ALT - 2]
DRM / MGS PLAN NO : ARA JUNC PH
DFCCIL ORG. NO. MGS/ENGR/SSM-RFO/0588/2019
SCALE 1:1000
DFCCIL / MGS UNIT
MGS DIVISION
E.C.Rly. HQ
DRM/DDU
SR.DEN/ CO-ORD
SR.DOM
SR.DSTE/ CO-ORD
SR.DEE/TRD
SR.DEN/2
CPDE/HJP
CTPM/HJP
BRIJESH KUMAR SINGH
NEERAJ AMBASTHA
2022.02.21
2022.02.22
TO MUGHALSARAI
TO ARA
TO SSM
TO BE DISMANTLED
TO BE CLOSED
PROPOSED FLYOVER
EXISTING UP LOOP LINE
EXISTING DN LOOP LINE
EAST SIDING YARD
SASARAM RAILWAY STATION
STATION BUILDING
SASARAM STATION AT KM 0/0.000 F.S/NSE
PASSENGER LINE - 2 CAL = 761m+DR TO DS & CSR = 750m
H. L. PROP. PLATFORM 850m x 14.50m
PASSENGER LINE - 1 CAL = 761m+PR TO DS & CSR = 750m
HIGH LEVEL PLATFORM 840m X 12.40m LONG
PROPOSED OFFICE, SM MAIN LINE
PROPOSED OFFICE, SM MAIN LINE
OFFICE, Asst TRACK
OFFICE, SE TRACK
RCC FOOT OVER BRIDGE
SUBWAY
RAMP
LIFT
LIFT
LIFT