
DETAILS OF LEVEL CROSSING									
RAY-KLRE									
SL NO.	L.C. NO	CLASS	E/T	KM	TVU/YEAR	M/UM	BLOCK SEC.	TEL CONNECTION	INTERLOCKED/ NON-INTERLOCKED
1	2	B1	T	150.887	7228/2019	M	RAY-KLRE	RAY	INTERLOCKED

DETAILS OF LEVEL CROSSING									
MGME-KLRE									
SL NO.	L.C. NO	CLASS	E/T	KM	TVU	M/UM	BLOCK SEC.	TEL CONNECTION	INTERLOCKED
1	8	A	T	162.204	337343 DEC/2018	M	KLRE-MGME	SM/MGME	YES

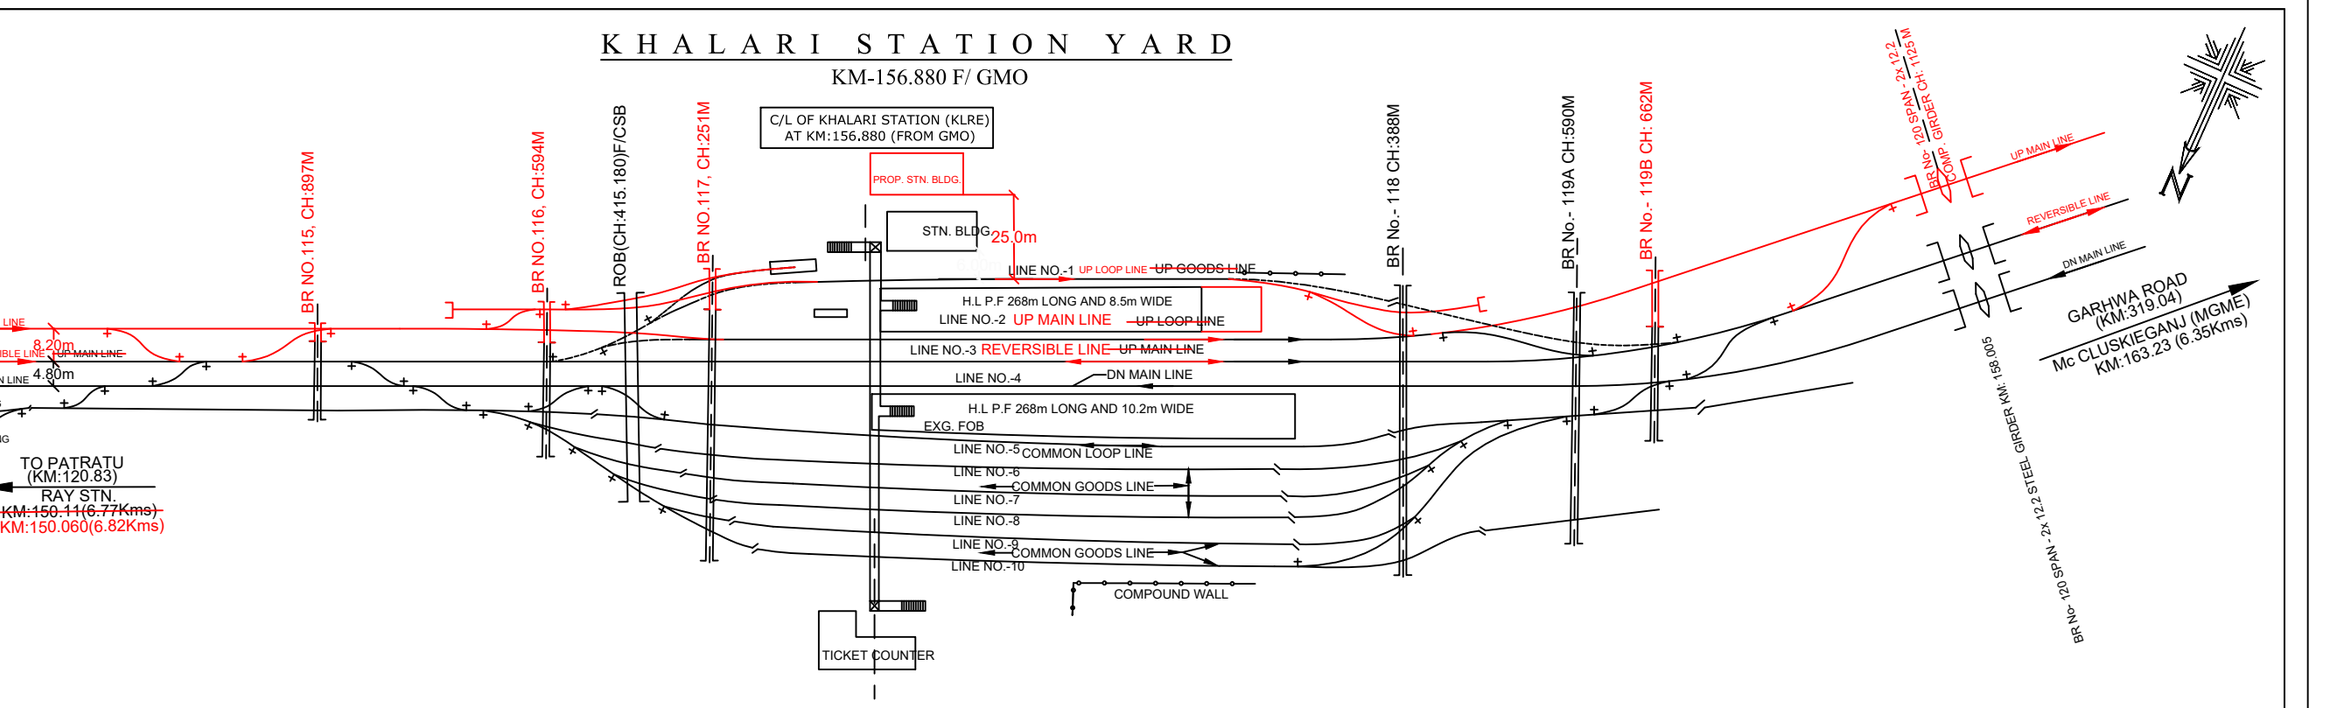



KEY PLAN

LENGTH TABLE

LINE NO.	CAL	CSL
LINE NO.1	780.266m (FM TO SRJ)	752.766m STR TO STR
LINE NO.2	1024.00m (FM TO FM)	989.50m (FM TO STR)
LINE NO.3	1191.00m (FM TO FM)	1147.00m (STR TO STR)
LINE NO.4	918.00m (FM TO FM)	852.00m (STR TO FM)
LINE NO.5	754.0m (SRJ TO TS)	714.00m STR TO STR
LINE NO.6	780.00m (TS TO TS)	739.0m (STR TO STR)
LINE NO.7	738.00m(TS TO TS)	698.00m STR TO STR
LINE NO.8	706.50m(TS TO TS)	680.0m STR TO STR
LINE NO.9	689.70m(FM TO FM)	623.0m STR TO STR
LINE NO.10	689.70m(TS TO SRJ)	651.0m STR TO STR

FORM -XVII GAUGE:-1676MM

INFRINGEMENT AND MAXIMUM & MINIMUM DIMENSION (GRADIENT WITH STATION LIMITS)

SL. NO.	LOCATION: DIVISION	SECTION	KILOMETERAGE	NAME OF STRUCTURE WHICH INFRINGE	PRESCRIBED MAXIMUM: CHAPTER ITEMS	MAXIMUM	EXISTING ACTUAL DIMENSION	AMOUNT OF IMFRINGEMENT	PARTICULAR OF OF SCANSIONS OF INFRINGEMENT AND REMARKS.
1.	DHANBAD	BRKA-GHD	1. CH: 790.00M F/CSB (PTRU END) TO CH:1090.00M F/CSB (PTRU END)	1. 1 IN 231 (0.43%) (GRADIENT WITHIN STATION LIMITS)	IRSOD 1676MM GAUGE (BG) REVISE 2004 CH-II NOTE PART-2(d)-I&II	1 IN 400 (0.25%)	1 IN 231 (0.432%) CH: 790.00M F/CSB TO 1090.00M F/CSB (PTRU END)	(0.18%)	THE PROPOSED GRADIENT IN STN. YARD IS STEEPER THAN 1 IN 400 BETWEEN CH:790.00 M F/CSB TO 1090.00 M F/CSB (PTRU END) AS INDICATED IN TABLE. AS SUCH, CONDONATION FOR INFRINGEMENT OF GRADE WITHIN STATION LIMIT IS REQUIRED FROM CRS/EC/KKK.
1.	DHANBAD	BRKA-GHD	1. CH: 1090.00M F/CSB (PTRU END) TO CH:1464.00M F/CSB (PTRU END)	1. 1 IN 185 (0.54%) (GRADIENT WITHIN STATION LIMITS)	IRSOD 1676MM GAUGE (BG) REVISE 2004 CH-II NOTE PART-2(d)-I&II	1 IN 400 (0.25%)	1 IN 185 (0.54%) CH: 1090.00M F/CSB TO 1464.00M F/CSB (PTRU END)	(0.29%)	THE PROPOSED GRADIENT IN STN. YARD IS STEEPER THAN 1 IN 400 BETWEEN CH:1090.00 M F/CSB TO 1464.00M F/CSB (PTRU END) AS INDICATED IN TABLE. AS SUCH, CONDONATION FOR INFRINGEMENT OF GRADE WITHIN STATION LIMIT IS REQUIRED FROM CRS/EC/KKK.

ALTERATION TABLE	
ALTERATION NO.	DESCRIPTION
ALT 1	a. ORIENTATION OF OPEINING OF POINT AT CH 1329.00M PTRU END IS CORRECTED.

SIGNATURE COLUMN (ALT-1)	
DESIGNATION	SIGNATURE
CPDE/HQ	BRIJESH KUMAR SINGH
CTPM/HQ	NEERAJ AMBASTHA
CPM/RVNL/RNC	VISHAL ANAND
GM/S&T/RVNL/RNC	KAILASH CHAND SHARMA
AGM/S&T/EXPERT/RVNL/RNC	ANJANI KUMAR AMBASTHA
SR.DGM/CIVIL/R VNL	ASHWINI KUMAR

LEGEND:
1. BOUNDARY OF CEMENT FACTORY
2. RAILWAY LAND BOUNDARY
3. EXISTING RAILWAY TRACK
4. DISMANTLED WORK
5. PROPOSED RAILWAY TRACK

TRACK STRUCTURE:-

Sr. No.	DESCRIPTION	MAIN LINE	LOOP LINES
1.	RAIL	60Kg/90UTS	60Kg
2.	SLEEPER	PSC	PSC
3.	SLEEPER DENSITY	1660/Km	1540/Km
4.	BALLAST CUSHION	350mm	250mm

NOTE:-
1. ALL DIMENSIONS ARE IN MM EXCEPT OTHERWISE AS SPECIFIED.
2. CH:0.00 IS RECKONED FOR C.L OF STATION BUILDING.
3. EXISTING WORK SHOWN IN BLACK.
4. PROPOSED WORK SHOWN IN RED.
5. EXISTING WORK TO BE DISMANTLED SHOWN IN BLACK DOTTED.
6. STATION IS IN "NSG-5" CATEGORY.
7. LINES HAVE BEEN NUMBERED AND NAMED
8. ELECTRIFICATION OF 3RD LINE WILL BE DONE BY RVNL.ANY MODIFICATION REQUIRED IN EXISTING OHE WILL BE DONE BY RVNL.
9. PASSENGER AMENITIES SHOULD BE PROVIDED AS PER RAILWAY BOARD GUIDE LINES.
10. THIS DRAWING IS PREPARED BASED ON CE'S DRG. NO - Y -04-2011 (ALT-I) & SITE SURVEY.
11. GRADIENT OF EXISTING YARD ARE STEEPER THAN 1 IN 1200 AND ACCORDINGLY SIMILAR GRADIENT HAS BEEN KEPT FOR PROPOSED LINE TO MATCH THE LEVELS OF EXISTING LINE AND PROPOSED LINE.
12. NECESSARY CONDONATION WILL BE OBTAINED BY RVNL.
13. REQUIRED FACILITY LIKE 1 M WIDE CONCRETE PATHWAY WILL BE PROVIDED UP TO OUTERMOST UP/DN HOME SIGNAL FROM PLATFORM END.
14. TRACK STRUCTURE OF EXISTING LINE NO 2 WILL BE UPGRADED TO TRACK STRUCTURE OF PROPOSED 3RD LINE.
15. REQUIRED FENCING AND DRAINS WILL BE CONSTRUCTED AS PER SITE REQUIREMENT AND RAILWAY ADVICE.

THIS PLAN SUPERSEDES EARLIER APPROVED CE'S DRG. NO - Y -04-2011(ALT-I)

Signature block

CPDE	BRIJESH KUMAR SINGH Digitally signed by BRIJESH KUMAR SINGH Date:2021.08.11 11:50:36 +05'30'
CTPM/ECR	ANUJ BHARGAVA Digitally signed by ANUJ BHARGAVA Date:2021.08.10 12:27:23 +05'30'
DRM/DHN	ASHISH BANSAL Digitally signed by ASHISH BANSAL Date:2021.05.12 02:30:57 +05'30'
Sr.DEN/Co/DHN	AMIT KUMAR Digitally signed by AMIT KUMAR Date:2021.05.12 12:30:40 +05'30'
Sr DOM/DHN	PANKAJ KUMAR Digitally signed by PANKAJ KUMAR Date:2021.05.11 05:22:56 +05'30'
SDCMDHN	AKHILESH KUMAR PANDEY Digitally signed by AKHILESH KUMAR PANDEY Date:2021.05.12 01:18:28 +05'30'
Sr.DSTE/DHN	GAUTAM GUPTA Digitally signed by GAUTAM GUPTA Date:2021.05.12 01:43:33 +05'30'
Sr.DEE/TRD/DHN	BHAJAN LAL Digitally signed by BHAJAN LAL Date:2021.05.11 04:30:29 +05'30'
Sr.DEE/G/DHN	Anandi Pandit Digitally signed by Anandi Pandit Date:2021.05.11 06:45:02 +05'30'
CPM/RVNL/RNC	VISHAL ANAND Digitally signed by VISHAL ANAND Date:2020.08.19 03:43:09 +05'30'
GM/ELEC/RVNL/RNC	ATUL KUMAR Digitally signed by ATUL KUMAR Date:2020.08.19 12:12:13 +05'30'
SRDGM/CIVIL/RVNL/RNC	ASHWINI KUMAR Digitally signed by ASHWINI KUMAR Date:2020.12.17 01:36:21 +05'30'
AGM/S&T/EXPERT/RVNL/RNC	ANJANI KUMAR AMBASTHA Digitally signed by ANJANI KUMAR AMBASTHA Date:2020.08.19 11:47:23 +05'30'
AGM/ELEC/EXPERT/RVNL/RNC	DIPAK KUMAR KUNDU Digitally signed by DIPAK KUMAR KUNDU Date:2020.08.17 05:51:49 +05'30'
Manager/Civil/RVNL	RAUSHAN KUMAR Digitally signed by RAUSHAN KUMAR Date:2020.08.19 01:26:06 +05'30'
DEN/1/DHN	HANSRAJ MEENA Digitally signed by HANSRAJ MEENA Date:2021.05.11 12:26:22 +05'30'
SSE/Drg/DHN	LAKHAN LAL MEENA Digitally signed by LAKHAN LAL MEENA Date:2021.05.12 04:28:15 +05'30'

SCALE:- 1:1000

पूर्व मध्य रेल
धनबाद मंडल
EAST CENTRAL RAILWAY
DHANBAD DIVISION

PROJECT EXECUTED BY:-
RAIL VIKAS NIGAM LIMITED

PROJECT:-
पतरातू से सोन नगर के बीच तीसरी लाईन परियोजना (291.00 कि. मि.)
CONSTRUCTION OF 3rd LINE BETWEEN PATRATU - SON NAGAR

TITLE:-
KHALARI(खलारी) STATION YARD PLAN AT Km.156.88

CE's/HJP/ DRG No :- Y - 93 - 2021 (ALT - 1)

DRM/DHN'S DRG.NO.- 125-2021

AUTHORITY OF WORK :-Pink Book Item No.50/2021-22

RVNL'S .DRG.NO.- RVNL/RNC/2020/126