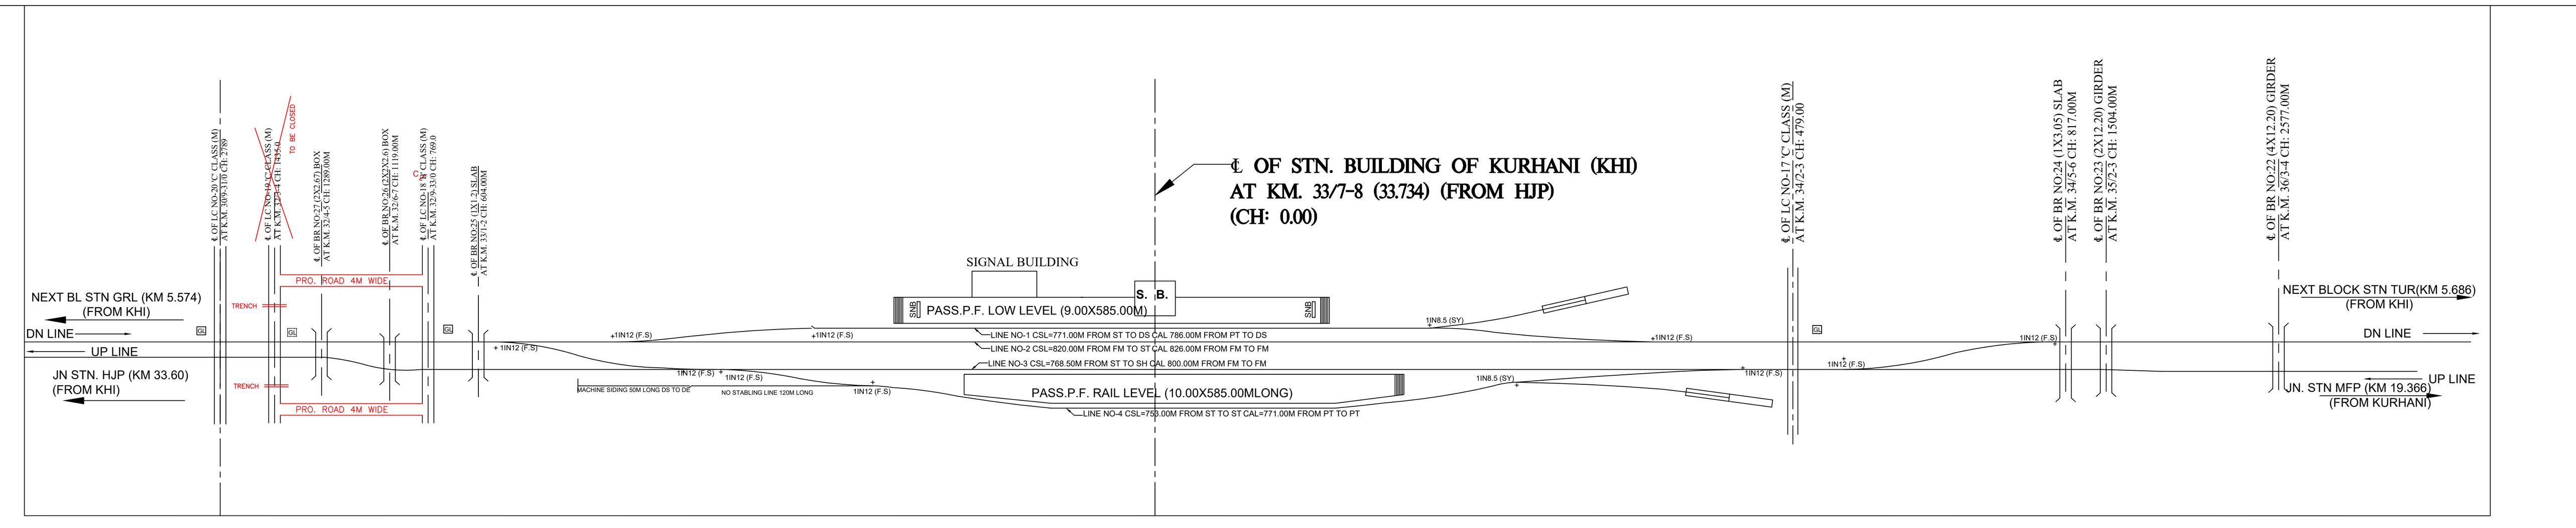


AUTHORITY OF WORK


DM (MUZAFFARPUR) LETTER NO.200 DATED 31.01.2020
DM (VAISHALI) LETTER NO.294 DATED 28.02.2020

LEGEND

1. EXISTING WORK SHOWN THUS
2. PROPOSED WORK SHOWN THUS
3. DISMANTLING WORK SHOWN THUS

NOTES:-

1. ALL DIMENSIONS ARE IN METRES EXCEPT OTHERWISE MENTIONED
2. ALL PTS & XINGS SHOWN IN THE PLAN.
3. NO CHANGE IN GRADIENT IN 30M ON BOTH OF POINTS AND X-INGS.
4. THIS DRAWING INCLUDES UP TO CE DRG NO.Y-91-2017 ALT1.
5. THIS DRAWING IS ON THE BASIS OF SITE SURVEY AND OLD APPROVED DRAWING.
6. THIS DRAWING SUPERSEEDS CE DRG NO.Y-91-2017 ALT1.
7. UPGRADATION OF LC IS DONE AFTER SANCTIONING OF WORK
8.DETAILS OF CLOSURE OF LCs:-
i.CLOSURE OF LC NO.15 'C' (M) AT KM 39/1-2 AND APPROACH TO BE CONNECTED WITH LC NO.14 'B2' (M) AT KM 40/7-8.
ii.CLOSURE OF LC NO.19 'C' (M) AT KM 32/3-4 AND APPROACH TO BE CONNECTED WITH LC NO.18 'C' (M) AT KM 32/9-33/0.
iii.CLOSURE OF LC NO.21A 'C' (M) AT KM 29/2-3 AND APPROACH TO BE CONNECTED WITH LC NO.21 'C' (M) AT KM 30/2-3.
iv.CLOSURE OF LC NO.22 'C' (M) AT KM 28/6-7 AND APPROACH TO BE CONNECTED WITH LC NO.23 'SPL' (M) AT KM 28/2-3.



DETAIL OF L-XING BETWEEN KHI AND GRL :-

S.NO.	L.C NO.	CLASS	M/U.M	LOCATION	BLOCK SECTION	TELE CONNECTION	T.V.U AS ON 2020	E/T	INTERLOCKED	
1.	18	~~B~~ C	M	32/9-33/0	KHI-GRL	KHI	16848	T	YES	
2.	~~19~~	~~C~~	~~M~~	~~32/3-4~~	~~KHI-GRL~~	~~KHI~~	~~9035~~	~~E~~	~~NO~~	TO BE CLOSED
3.	20	C	M	30/9-31/0	KHI-GRL	GRL	14911	E	NO	
4.	21	C	M	30/2-3	KHI-GRL	GRL	9222	E	NO	
2.	~~21A~~	~~C~~	~~M~~	~~29/2-3~~	~~KHI-GRL~~	~~GRL~~	~~8990~~	~~E~~	~~NO~~	TO BE CLOSED
3.	~~22~~	~~C~~	~~M~~	~~28/6-7~~	~~KHI-GRL~~	~~GRL~~	~~15312~~	~~E~~	~~NO~~	TO BE CLOSED
4.	23	SPL	M	28/2-3	KHI-GRL	GRL	104110	T	YES	

THERE IS NO OTHER L-XING OR BRIDGE OR CULVERT WITHIN 2800M FROM EXISTING FACING POINT.

BRIDGE DETAILS

S.NO.	BR	K.M.	SPAN	TYPE
1.	25	33/1-2	1X1.2M	SLAB
2.	26	32/6-7	2X2X2.6	BOX
3.	27	32/4-5	2X2.67	BOX

DETAIL OF L-XING BETWEEN KHI AND TUR :-

S.NO.	L.C NO.	CLASS	M/U.M	LOCATION	BLOCK SECTION	TELE CONNECTION	T.V.U AS ON 2020	E/T	INTERLOCKED	
1.	14	B2	M	39/4-5	KHI-TUR	TUR	24466	T	YES	
2.	~~15~~	~~C~~	~~M~~	~~39/1-2~~	~~KHI-TUR~~	~~TUR~~	~~9048~~	~~T~~	~~YES~~	TO BE CLOSED
3.	16	C	M	37/9-38/0	KHI-TUR	TUR	11765	E	NO	
4.	17	C	M	34/2-3	KHI-TUR	KHI	8398	T	YES	

THERE IS NO OTHER L-XING OR BRIDGE OR CULVERT WITHIN 2800M FROM EXISTING FACING POINT.

BRIDGE DETAILS

S.NO.	BR	K.M.	SPAN	TYPE
1.	22	36/3-4	4X12.20	GIRDER
2.	23	35/2-3	2X12.20	GIRDER
3.	24	34/5-6	1X3.05	SLAB

CPDE	BRIJESH KUMAR SINGH	Date: 2022.03.11 14:11:11 +05'30'
CTPM	NEERAJ AMBASTHA	2022.03.11 12:06:25+05'30'
DRM	NILMANI	Digitally signed by NILMANI Date: 2022.02.22 18:37:14 +05'30'
SR.DEN/C	SANJAY KUMAR SINGH	Digitally signed by SANJAY KUMAR SINGH Date: 2022.02.22 16:19:26 +05'30'
SR.DOM	RAJEEV RANJAN	Digitally signed by RAJEEV RANJAN Date: 2022.02.22 11:04:33 +05'30'
SR.DSTE	ABHISHEK KUMAR	Digitally signed by ABHISHEK KUMAR Date: 2022.02.16 12:16:55 +05'30'
SR.DEE/G	KUMAR PRAKASH NAVEEN	Digitally signed by KUMAR PRAKASH NAVEEN Date: 2022.02.08 17:57:15 +05'30'
SR.DEE/TRD	SANJAY KUMAR PASWAN	
SR.DEN/III	MANTU KUMAR	Digitally signed by MANTU KUMAR Date: 2022.02.08 15:48:34 +05'30'
SSE/INC/DRG	ANIL KUMAR RAI	Digitally signed by ANIL KUMAR RAI Date: 2022.02.08 12:10:27 +05'30'
SSE/DRG/SEE	KUNJ BIHARI PRASAD	Digitally signed by KUNJ BIHARI PRASAD Date: 2022.01.18 16:06:11 +05'30'
DESIGN.	OFFICER's SIGN.	

BINOD KUMAR SINGH — SSE/W/MFP
DILIP KUMAR — ADEN/MFP

EAST CENTRAL RAILWAY

SONPUR DIVISION

KURHANI STATION(KHI) कुरहनी

PROPOSED YARD PLAN IN CONNECTION WITH CLOSURE OF LC NO.15 'C' (M) AT KM 39/1-2, LC NO.19 'C' (M) AT KM 32/3-4, LC NO.21A 'C' (M) AT KM 29/2-3 AND LC NO.22 'C' (M) AT KM 28/6-7.

C.E'S DRG.NO- Y - 52 - 2022
DRM/ENGG./SEE/DRG.NO-Y/2/2022
SCALE :- 1CM:10M