

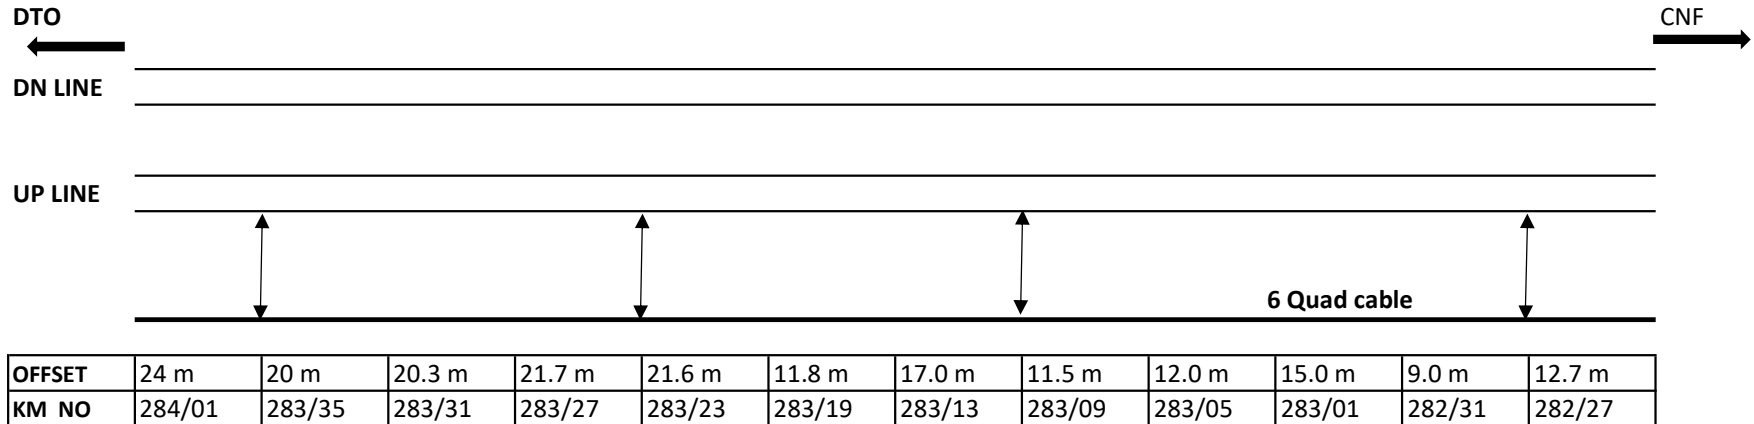



6 QUAD CABLE ROUTE PLAN

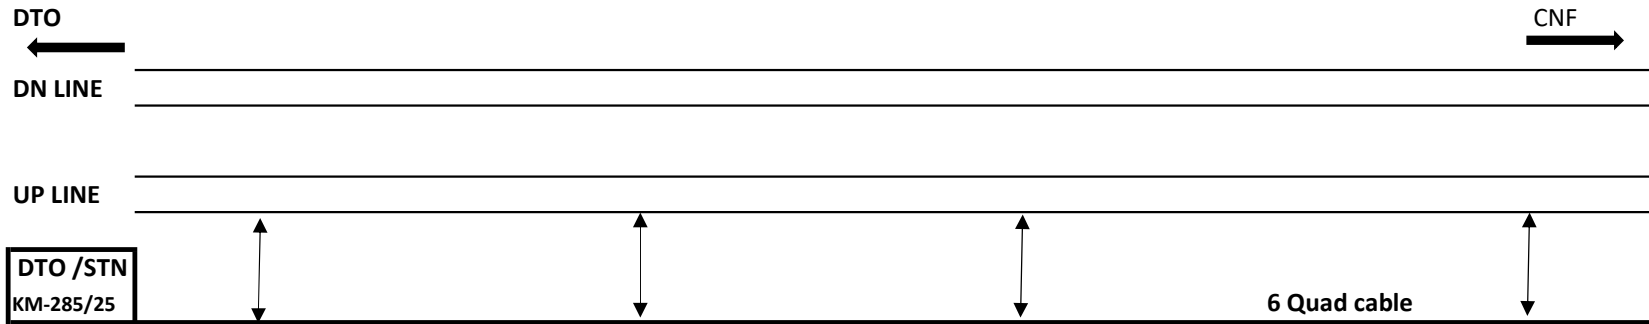

6 QUAD CABLE ROUTE PLAN

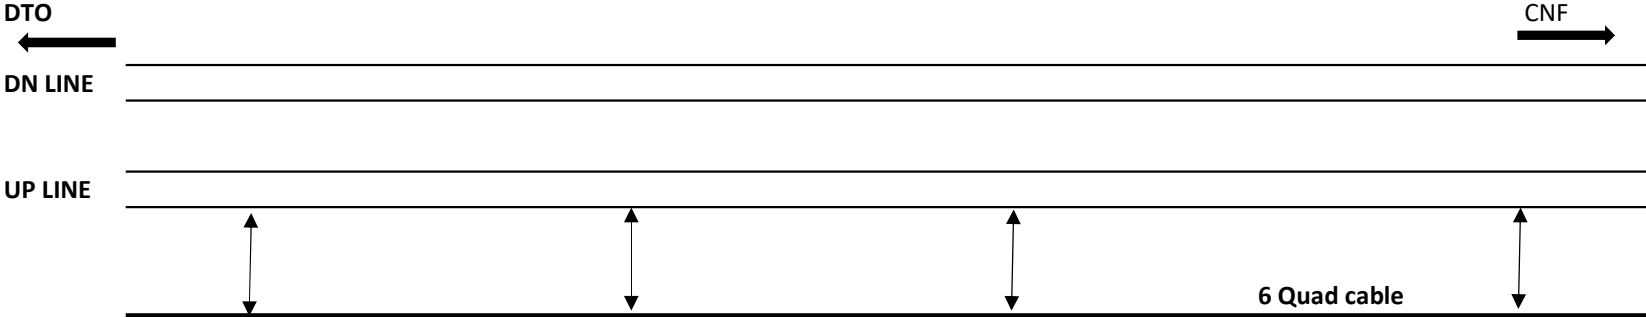


OFFSET	13.2 M	15.0 M	19.2 M	19.2 M	19.0 m	19.2 m	18.5 m	19.5 m	10.5 m	12.0 m	17 m	12.2 m
KM NO	282/23	282/17	282/13	282/9	282/5	282/1	281/27	281/23	281/13	281/9	281/5	281/1

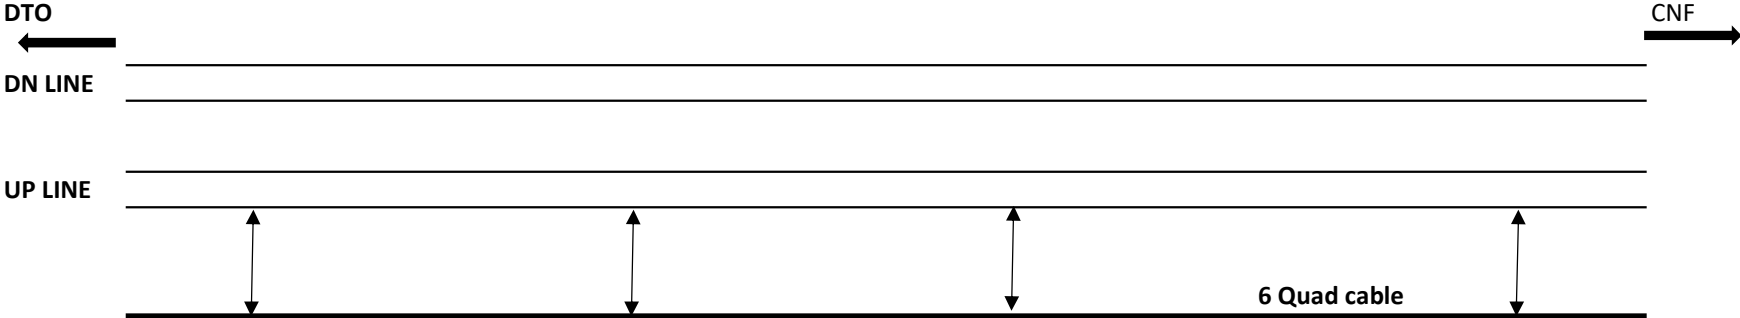


OFFSET	10.3 m	13.10 m	7.7 m	11 m	10.8 m	7.5 m	10.8 m	09 m	8.7 m	6.0 m	9.3 m	15.0 m
KM NO	280/33	280/29	280/25	280/21	280/17	280/13	280/9	280/5	280/1	279/31	279/27	279/23

6 QUAD CABLE ROUTE PLAN

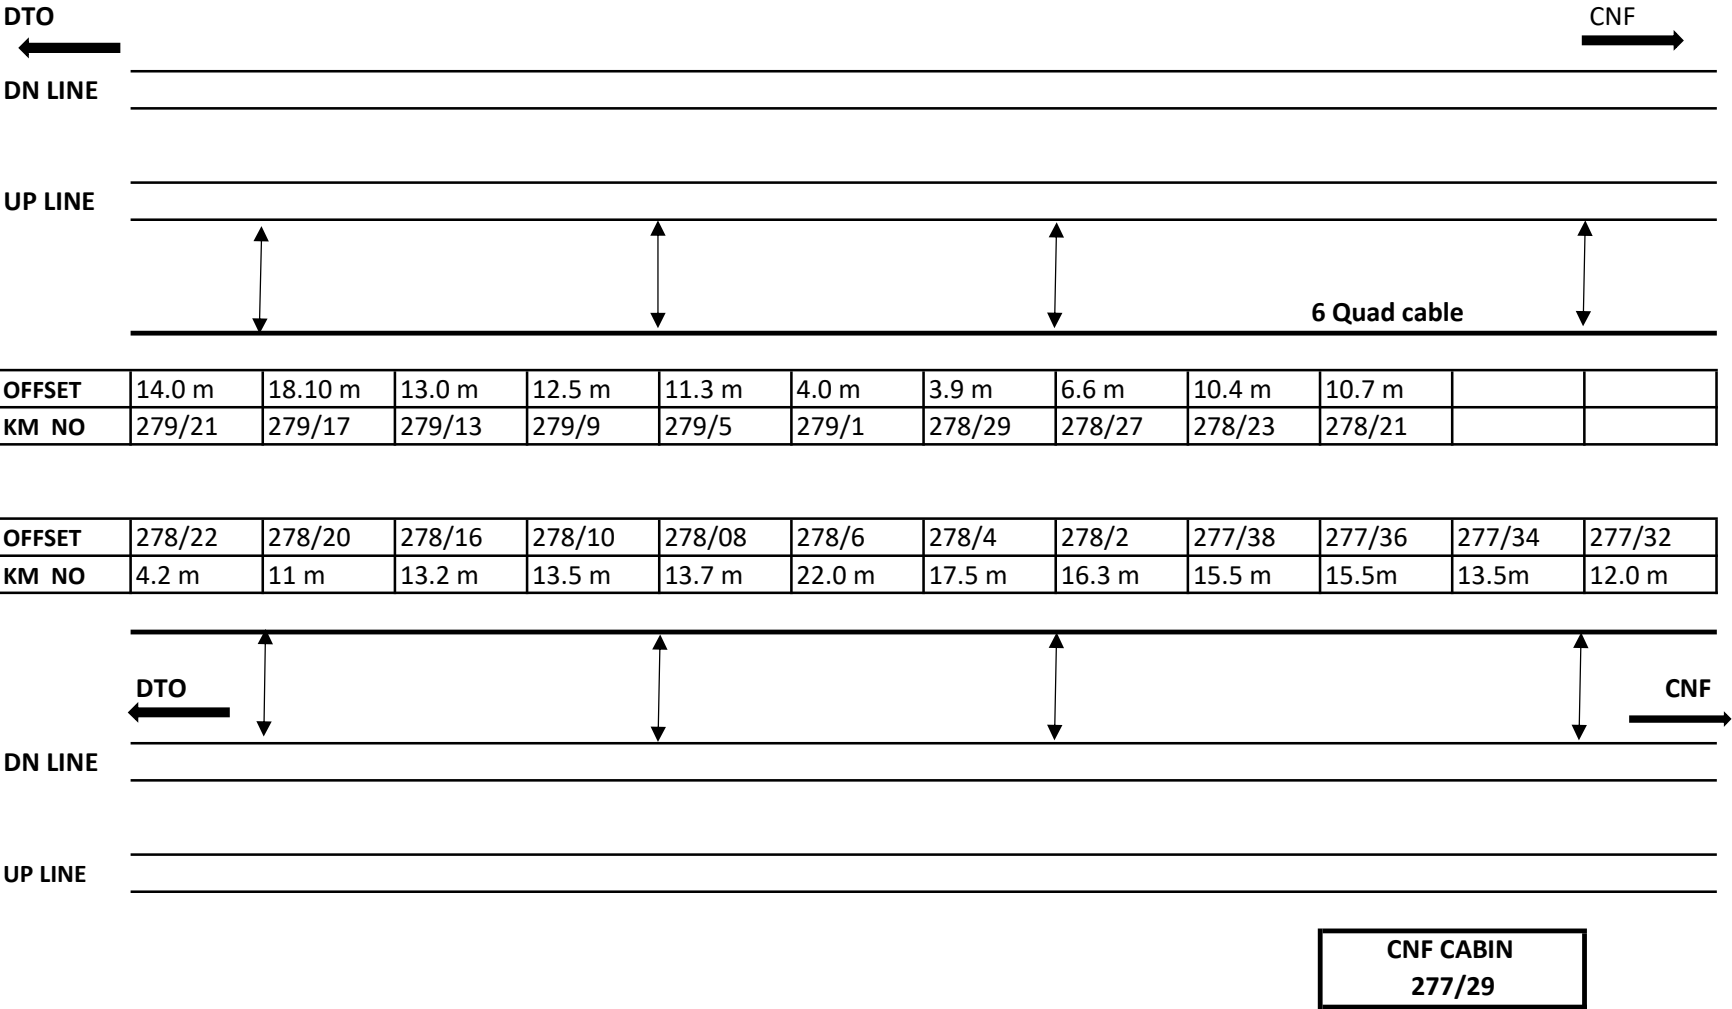


6 QUAD CABLE ROUTE PLAN

DTO
285/25

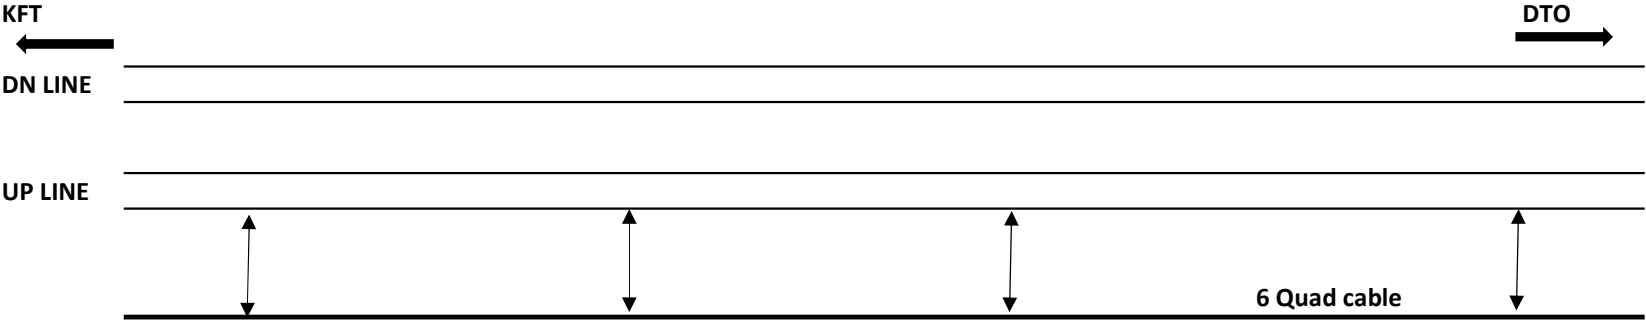

OFFSET											11 m	5.0 m
KM NO											286/3	286/1-3

OFFSET	287/22	287/18	287/14	287/10	287/6	287/2	286/36	286/32	286/30	286/26	286/22	286/18
KM NO	4.0 m	13 m	7.0 m	7.5 m	3.0 m	13 m	9.7 m	7.5 m	6.0 m	7.0 m	8.0 m	12.0 m

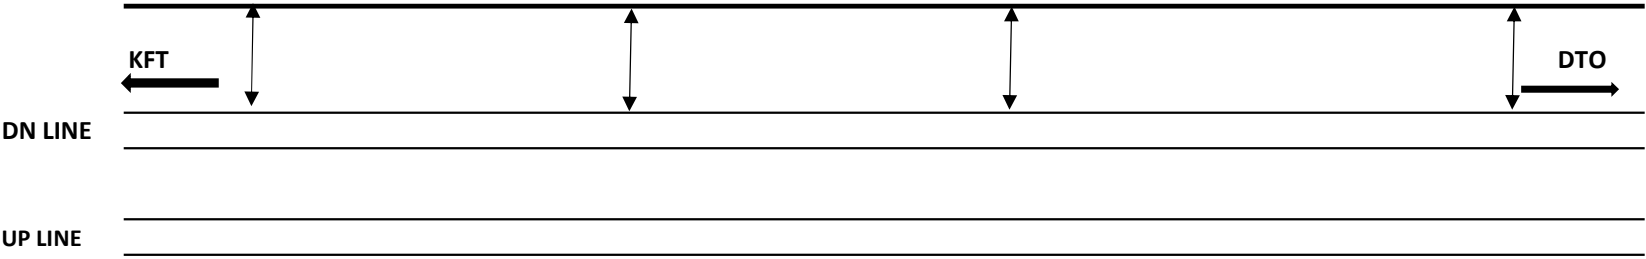

6 Quad Cable Route Plan

Section:-DTO-KFT


OFFSET	289/6	289/2	288/30	288/26	288/22	288/18	288/14	288/10	288/6	288/2	287/32	287/28
KM NO	18 m	16 m	23.5 m	24 m	24 m	12 m	8.3 m	8.0 m	8.4 m	8.3 m	5.0 m	4.0 m



DN LINE

UP LINE

OFFSET	12.6 m	7.8 m	6.9 m	8.4 m	11.0 m	10.0 m	11.5 m	14.5 m	14.5 m	13.5 m	12 m	17 m
KM NO	290/20	290/16	290/14	290/10	290/6	290/2	289/30	289/26	289/22	289/18	289/14	289/10

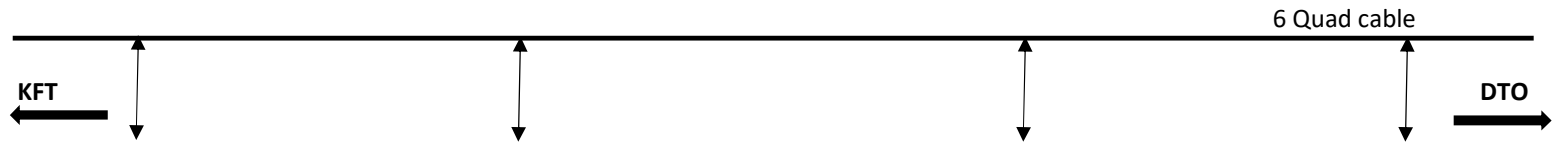


DN LINE

UP LINE


6 Quad Cable Route Plan

Section:-DTO-KFT

OFFSET	7.2 m	13.0 m	11.5 m	18.6 m	14.5 m	14.0 m	13.5 m	13.0 m	12.3 m	14.0 m	15.2 m	12.9
KM NO	291/30	291/26	291/22	291/18	291/16	291/12	291/8	291/6	291/2	290/32	290/28	290/24

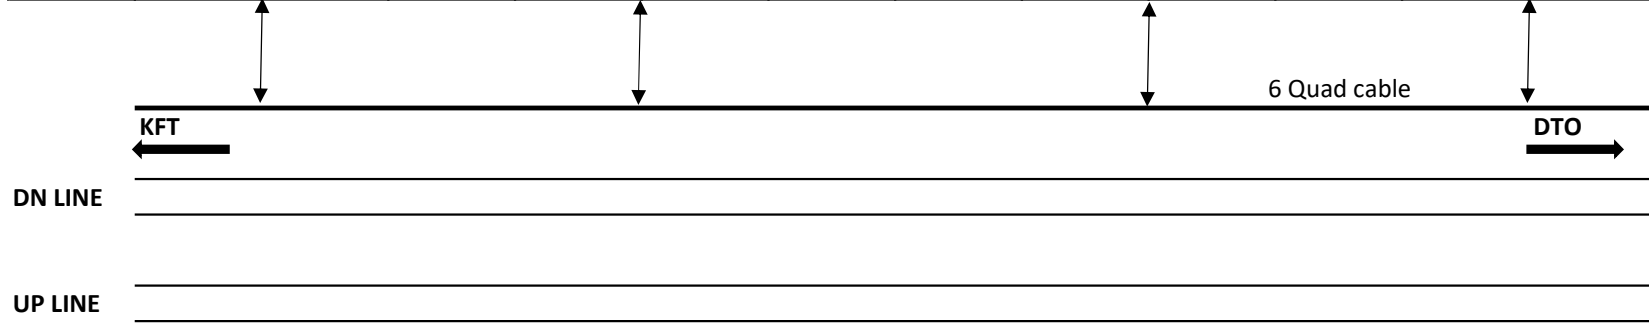


OFFSET	11.2 m	11.0 m	11.4 m	11.2 m	13.0 m	10.0 m	9.9 m	14.4 m	8.9 m	11.2 m	11.0 m	7.20 m
KM NO	293/14	293/10	293/6	293/2	292/30	292/24	292/20	292/16	292/12	292/8	292/6	292/2

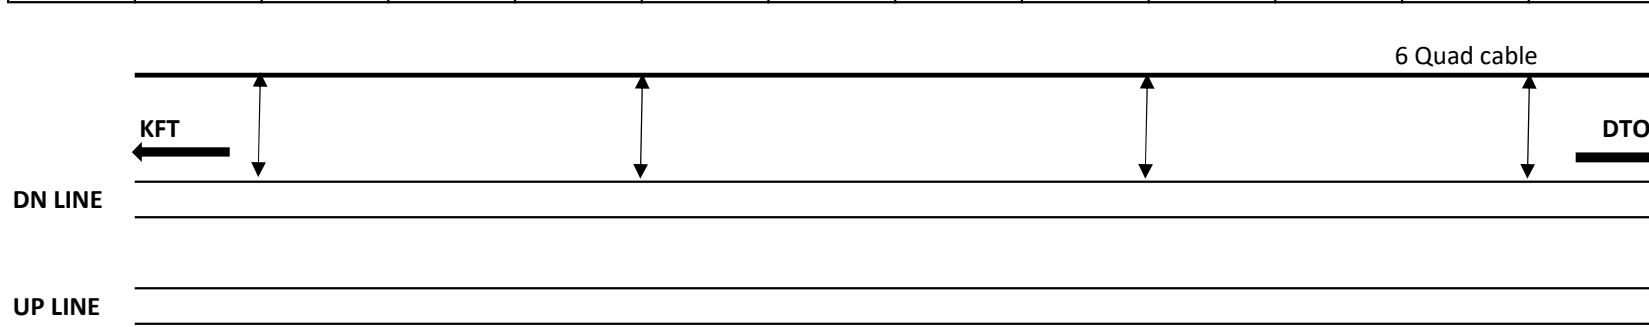


6 Quad Cable Route Plan

Section:-DTO-KFT

OFFSET	12.5 m	15.5 m	17.0 m	16.7 m	14.0 m	13.5 m	bridge	8.0 m	7.3 m	8.3 m	10.5 m	12.5 m
KM NO	294/32	294/28	294/24	294/20	294/16	294/12	294/2-10	293/32	293/30	290/26	293/22	293/18

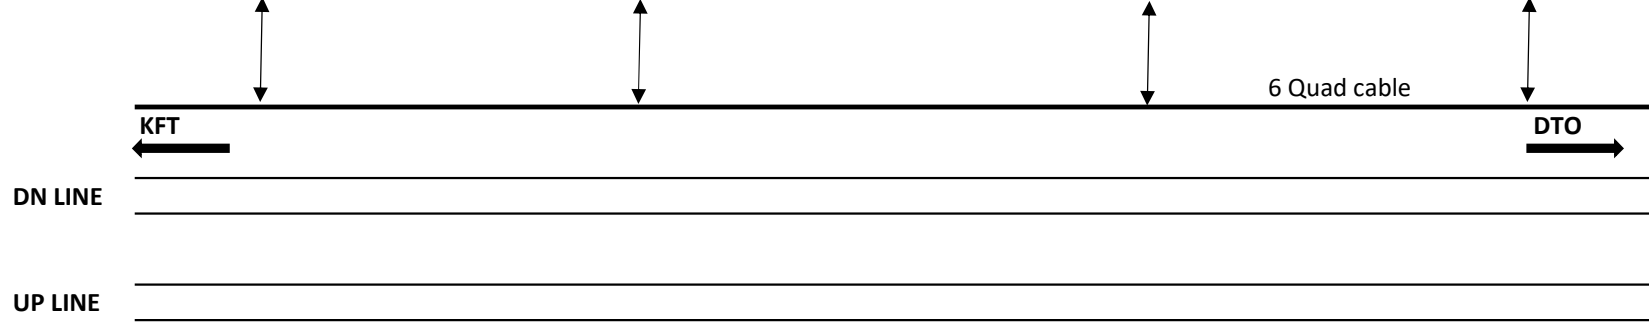


OFFSET				10.0 m	10.0 m	10.5 m	9.2 m	12.6 m	11.4m	11.3 m	8.5 m	11.5 m
KM NO				295/18	295/20	295/16	295/12	295/10	295/6	295/2	294/36	294/34

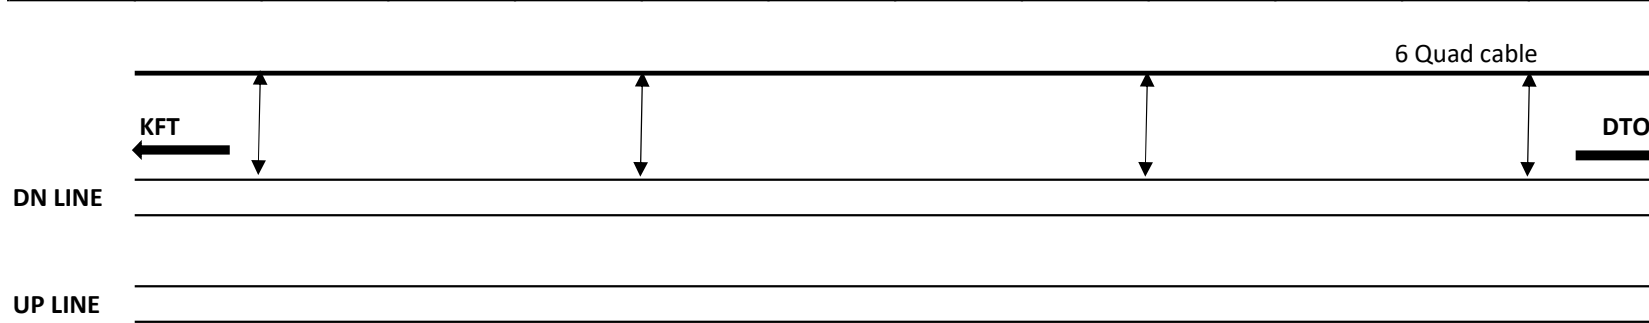


KFT/CABIN
295/19-21

6 QUAD CABLE ROUTE PLAN

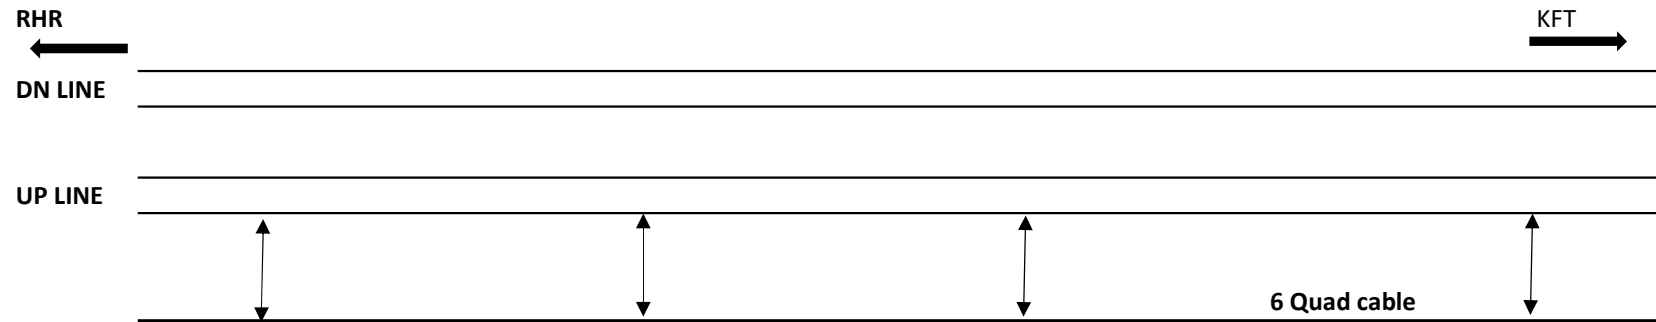


OFFSET	14.0 m	21 m	21 m	21 m	20.5 m	21 m	20 m	21m	25.5 m	25 m		
KM NO	296/13	296/11	296/7	296/5	296/3	296/1	295/29	295/27	295/25	295/21		

OFFSET	12.5 m	12.5 m	15 m	14.3 m	13.5 m	14 m	17.5 m	17.5 m	17 m	15 m	17 m	13.4 m
KM NO	297/24	297/20	297/16	297/14	297/10	297/8	297/4	297/2	296/32	296/28	296/24	296/16

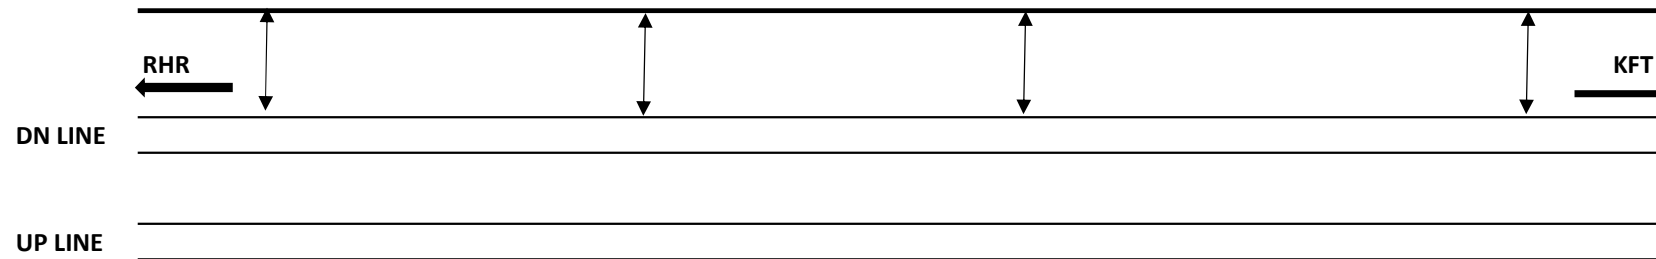


6 Quad Cable Route Plan


OFFSET	12 m	13 m	15 m	16 m	17 m	16.5 m	13.8 m	13.2 m	12.5 m	12.5 m	12.5 m	12.5 m
KM NO	298/28	298/26	298/24	298/22	298/18	298/14	298/10	298/6	298/2	297/30	297/28	297/24

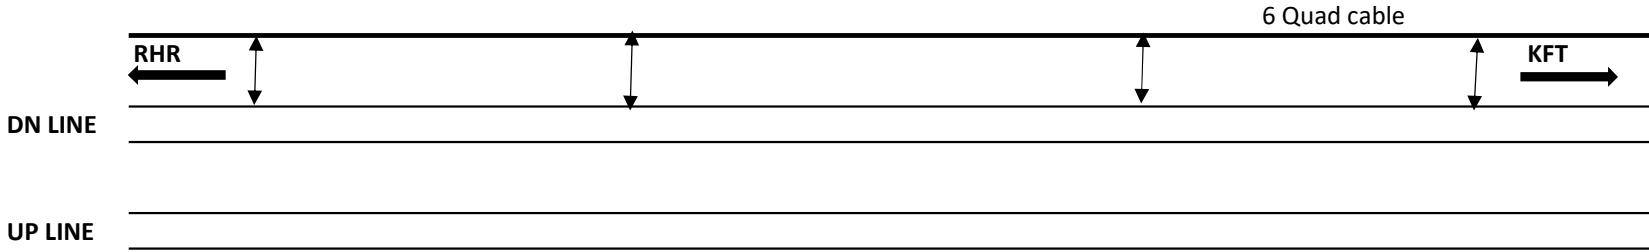

OFFSET	32.5 m	32 m	31.5m	31 m	35 m	40 m	37 m	35 m	32 m	31.5 m	32 m	30 m
KM NO	300/11	300/7	300/3	299/33	299/29	299/25	299/21	299/17	299/15	299/11	299/9	299/5

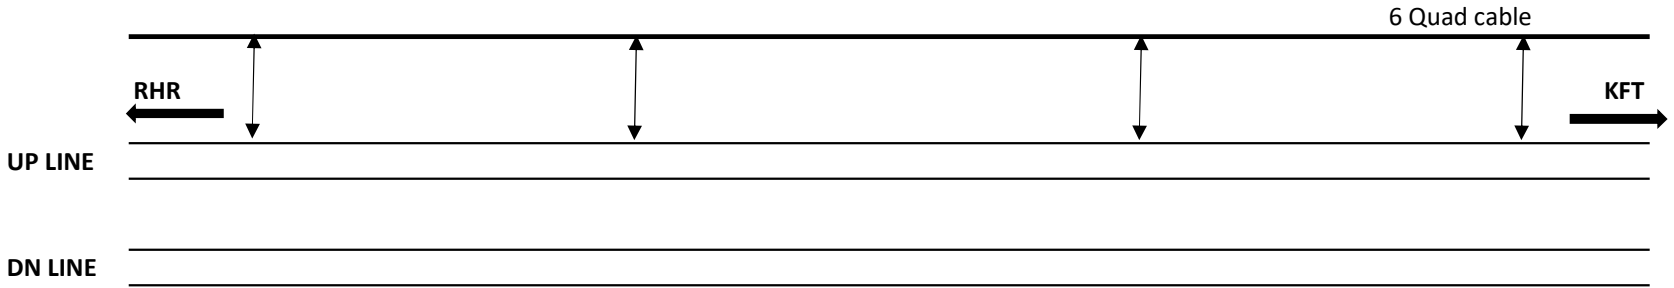

6 QUAD CABLE ROUTE PLAN

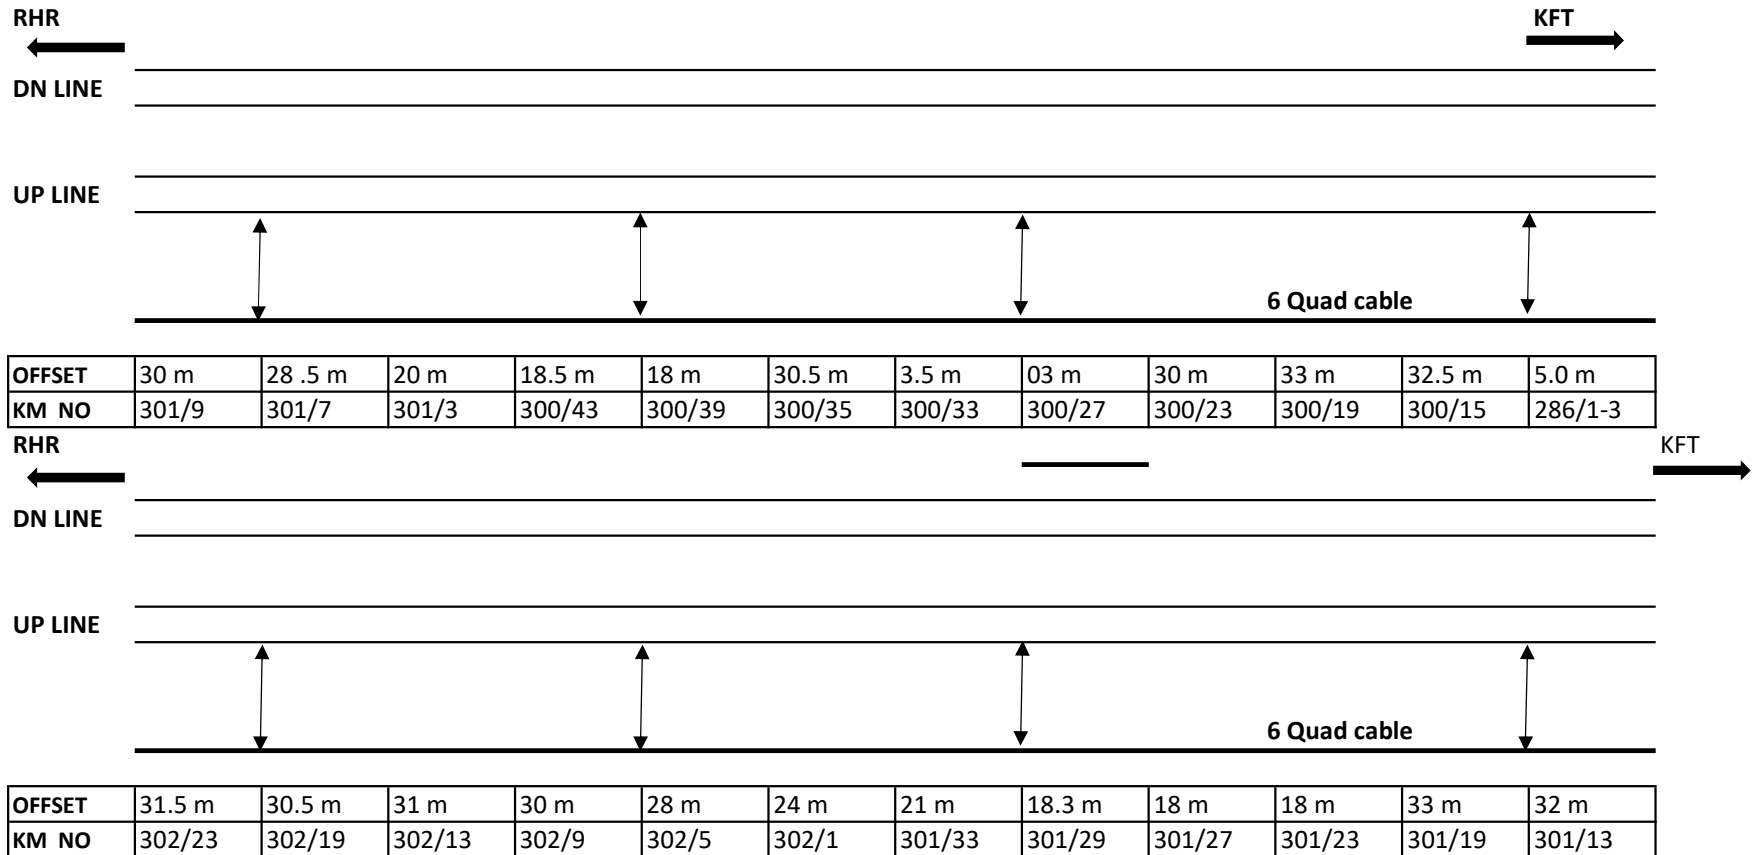

6 Quad Cable Route Plan

OFFSET			10 m	10.3 m	10 m	9.8 m	9.5 m	9 m	12.6 m	11.5 m	11 m	10.7 m
KM NO			303/14	303/10	303/8	303/4	303/2	302/42	302/40	302/34	302/30	302/26

