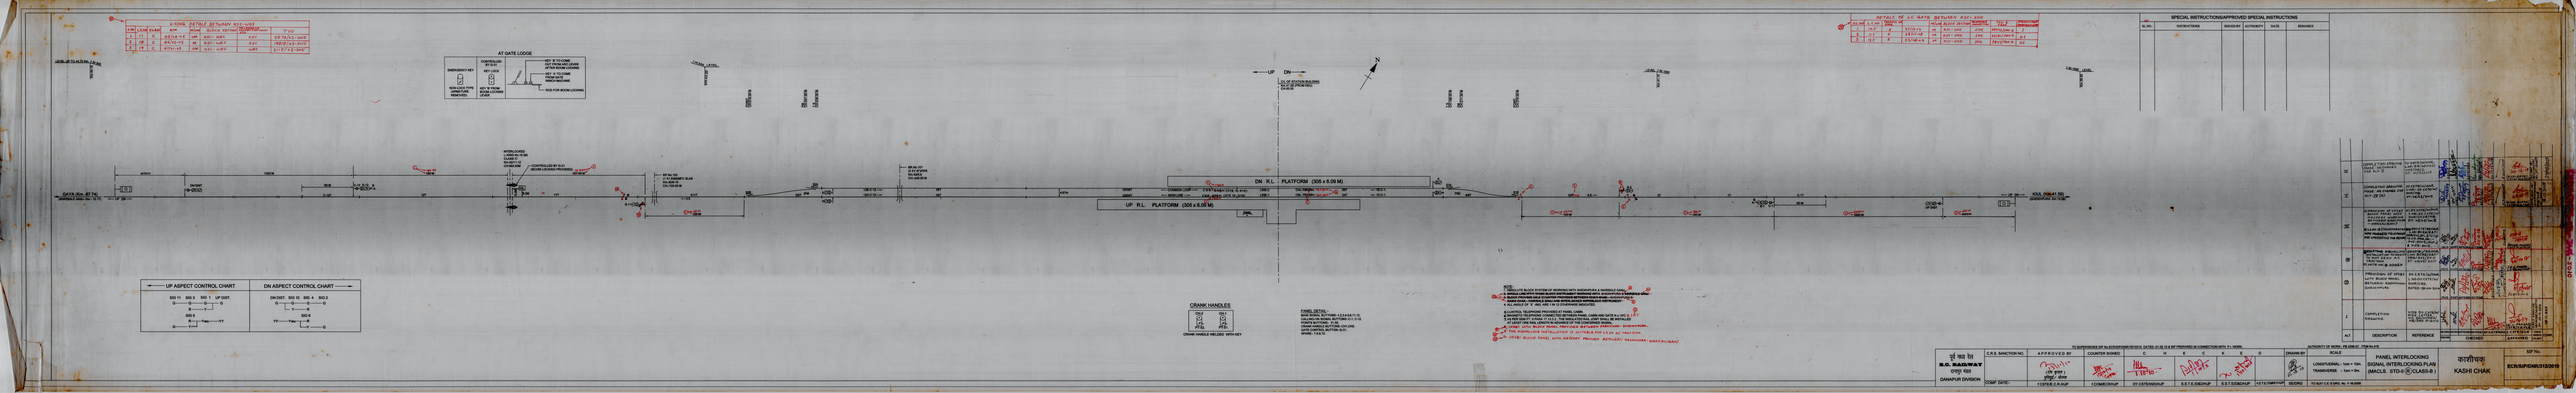
LEVEL UP TO ALTERN. GATE
AT GATE LODGE
EMERGENCY KEY
NON LOCK TYPE PUSH BUTTON (REMOVABLE)
CONTROLLED BY D.O.
KEY LOCK
KEY TO KNOW BOOM LOCKING CLOSED
KEY TO CLOSE BOOM LOCKING AFTER BOOM LOCKED
KEY 'A' TO CLOSE BOOM LOCKING (HAND MACHINE)
KEY TO OPEN BOOM LOCKING
ROD FOR BOOM LOCKING
LEVEL UP TO ALTERN. GATE
UP
DN
N
LEVEL UP TO ALTERN. GATE
LEVEL UP TO ALTERN. GATE
GATE DOA - 687 NO.
DN R.L. - PLATFORM (305 x 6.00 M)
UP R.L. - PLATFORM (305 x 6.00 M)
CRANK HANDLES
OUT
DN
UP
DOWN HANDLE RELEASE WITH KEY
PANEL DETAIL
PANEL NO. - 1 PANEL - 1 (1.5 MASAVI) 10
WALLING PANEL BUTTONS (0.5 / 0.75)
POINTS BUTTONS - 7 (10)
SIGNAL BUTTONS - 4 (5) (SIX ON)
SPARE - 1 (0.5) 15
UP ASPECT CONTROL CHART
SIG 11 SIG 3 SIG 1 UP DIST.
SIG 1 - SIG 3
YY
SIG 11
YY
DN ASPECT CONTROL CHART
DN DIST. SIG 12 SIG 4 SIG 2
SIG 12 - SIG 4
YY
SIG 2
YY
BETAUL NE LC GATE BETWEEN KZC/JAK
LEVEL UP TO ALTERN. GATE
LEVEL UP TO ALTERN. GATE
SPECIAL INSTRUCTIONS/APPROVED SPECIAL INSTRUCTIONS
SL.NO. INSTRUCTIONS ISSUED BY AUTHORITY DATE REMARKS
SIGNATURE
DESIGNED
TRACED
CHECKED
APPROVED
DRAWN-BY
SCALE
PANEL INTERLOCKING
SIGNAL INTERLOCKING PLAN
(MACLS STD-II (C) CLASS-II)
KASHI CHAK
SIP No.
ECRS/PDN/013/2015
DANAPUR DIVISION
COMP DATE:
C.R.S. SANCTION NO.
APPROVED BY
COUNTER SIGNED
ECRS/PDN/013/2015