
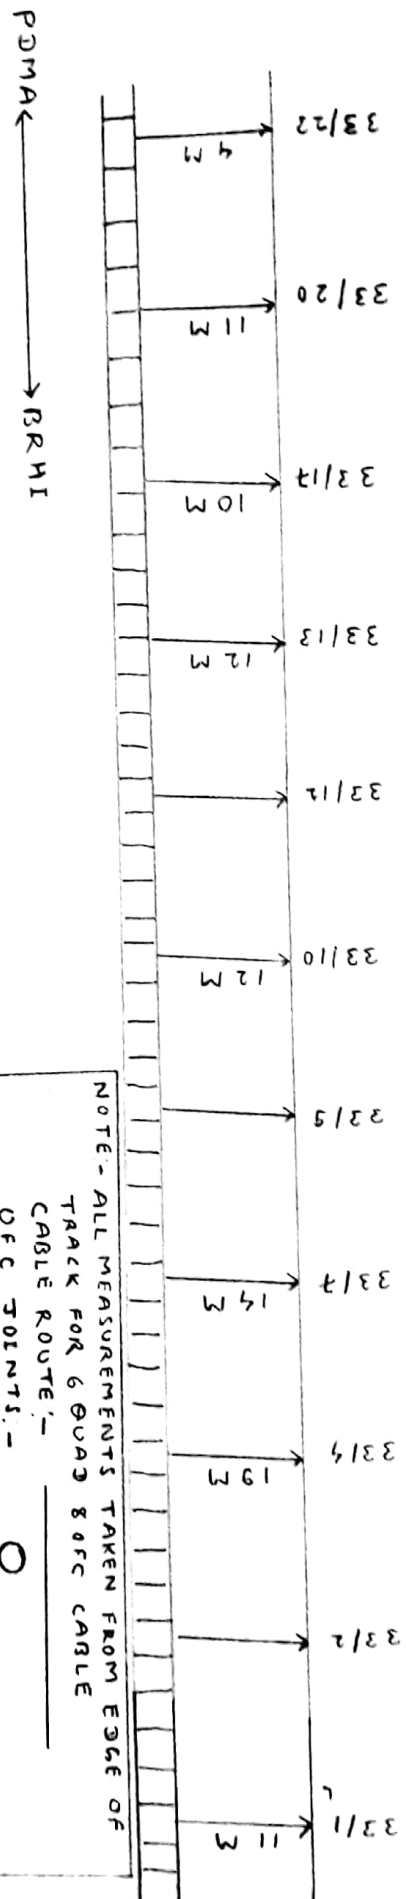


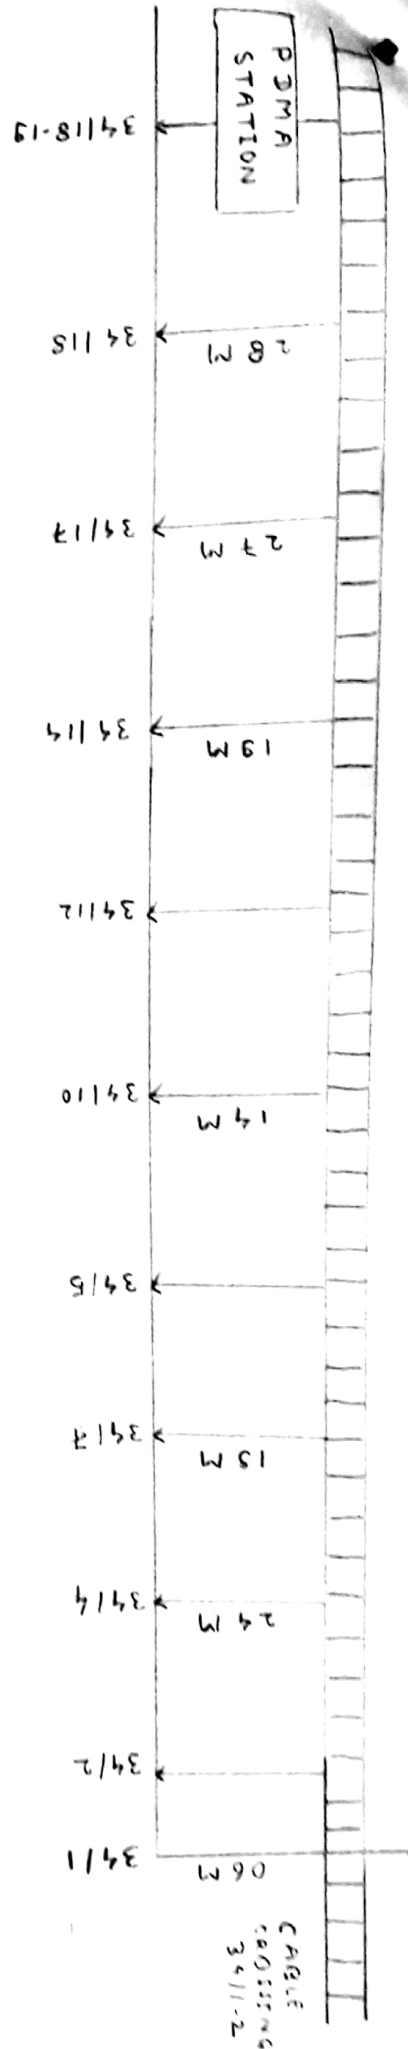


NOTE - ALL MEASUREMENTS TAKEN FROM EDGE OF
CABLE ROUTE -
OFC JOINTS - ○
GUAD JOINTS - ●
EMERGENCY SOCKETS - □

Page
① →
Cont.

ECR DHN DIV.	OFC & GUAD CABLE ROUTE PLAN	PDMA-BRHI SECTION	REVISION 12-10-2024 SSR/TKR	REVISION 11-10-2024 SSR/TKR
--------------------	-----------------------------------	----------------------	-----------------------------------	-----------------------------------

PDMA ← → GRHI


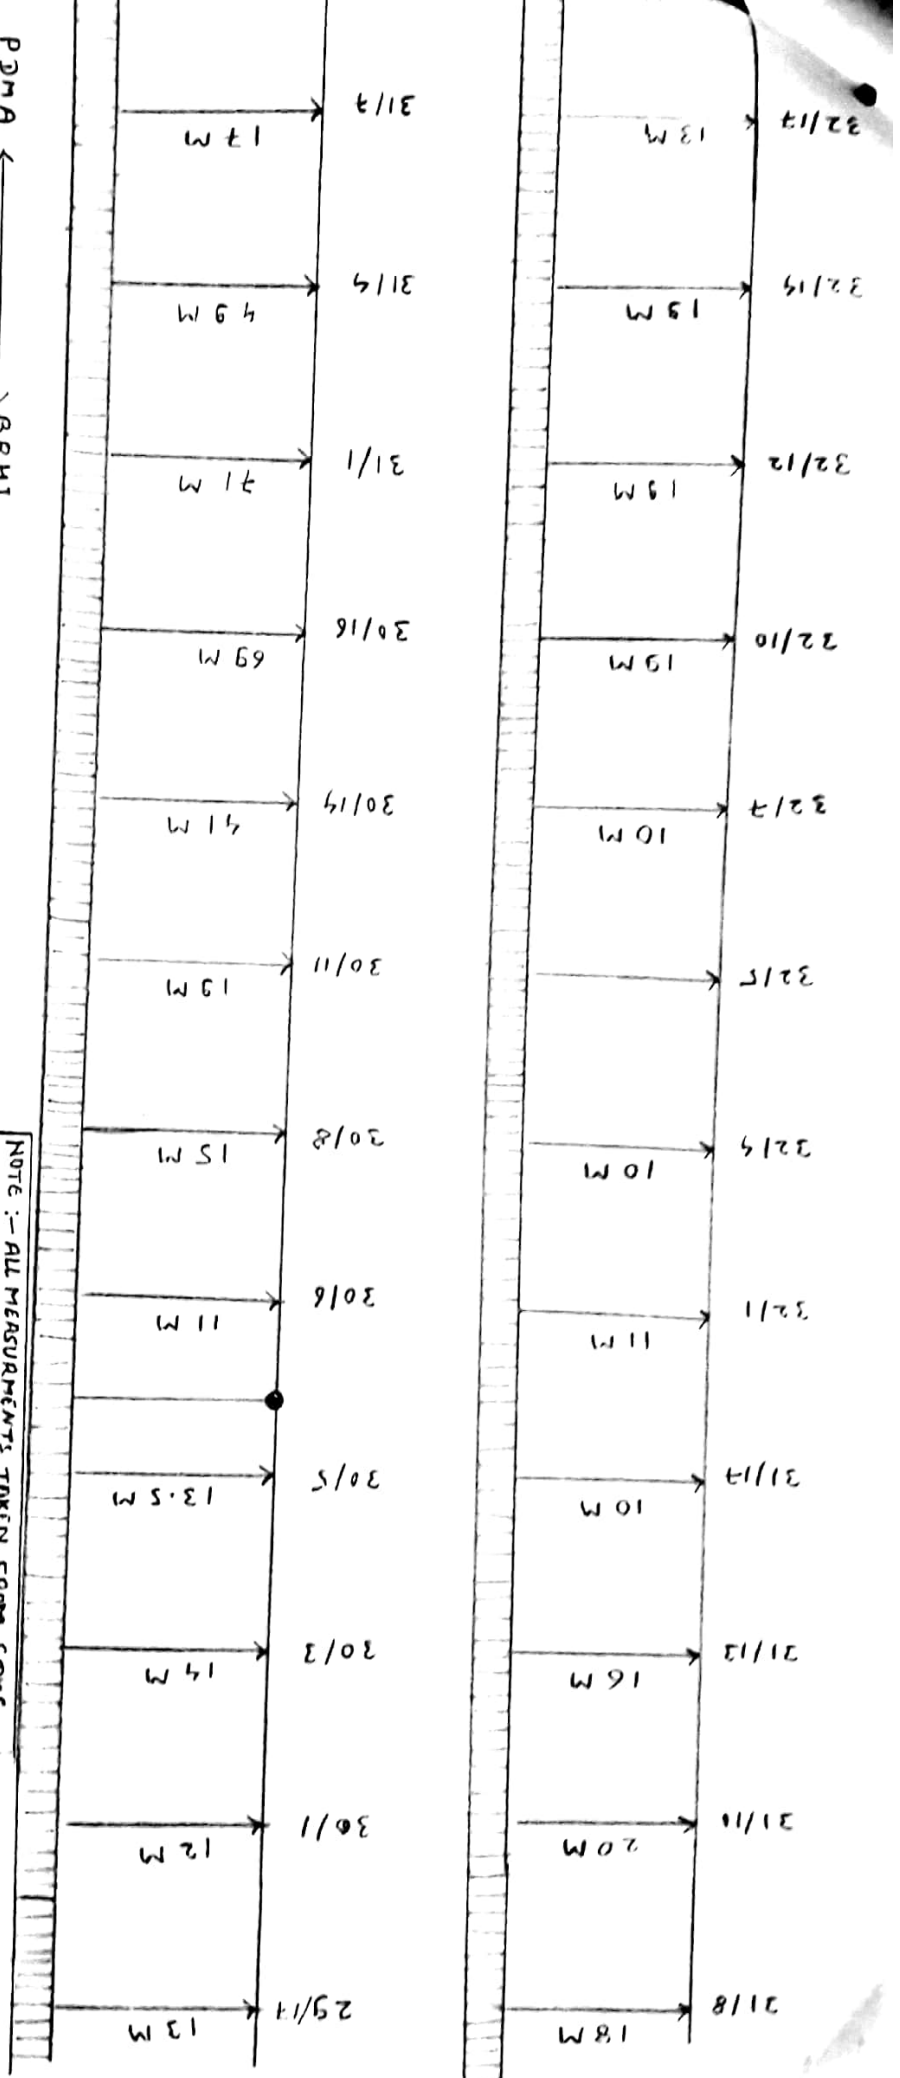


NOTE :- ALL MEASUREMENTS TAKEN FROM EDGE OF TRACK FOR 6 QUIN 8 OFC CABLE

CABLE ROUTE :-
 OFC JOINTS :
 GUND JOINTS :
 EMERGENCY SOCKETS :

ECR	OFC & QUIN 8	PDMA - GRHI
DHN	CABLE ROUTE	
DIV.	PLAN	SECTION

12-10-2024
 SSET/11/66
 SSET/11/66

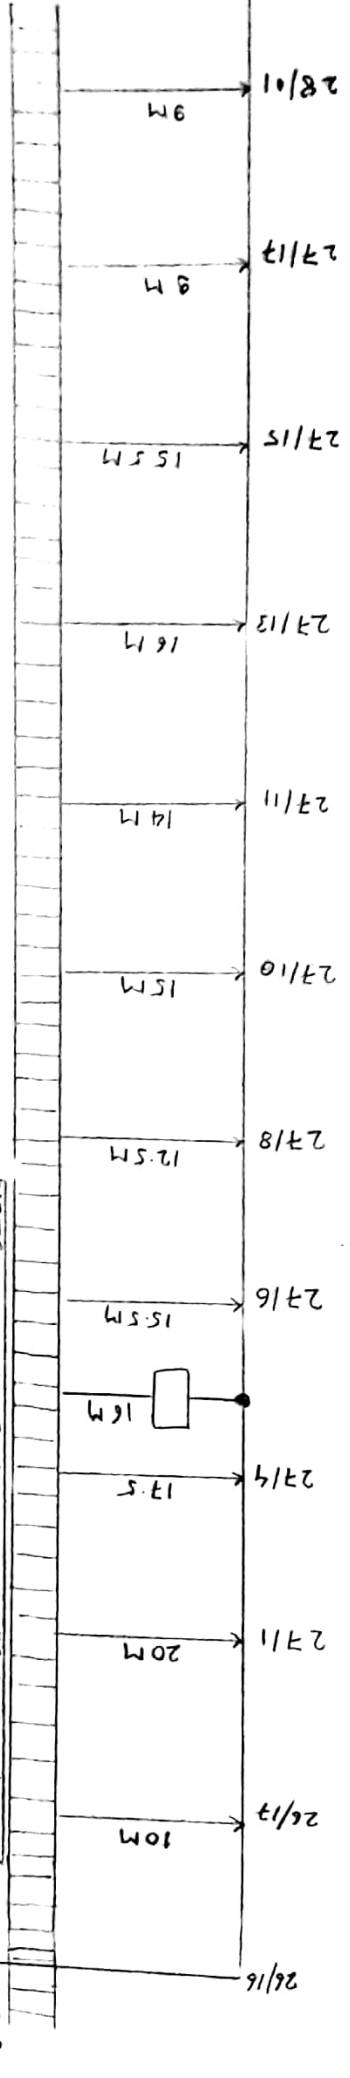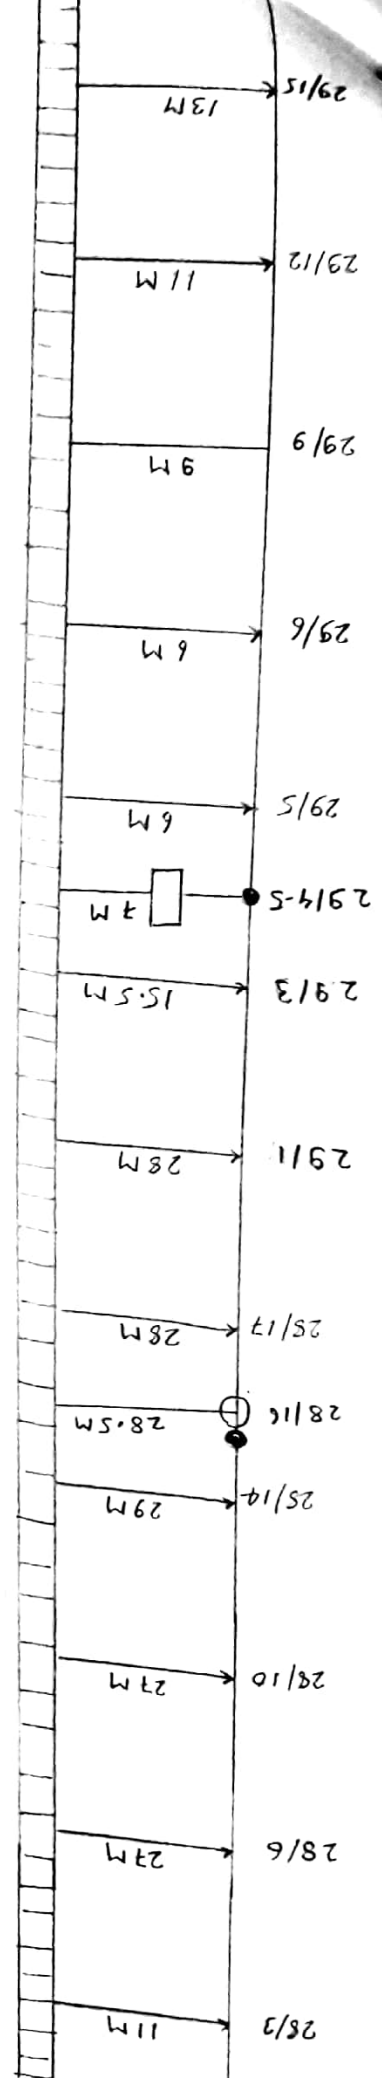

PDMA ← → BRHI

NOTE :- ALL MEASUREMENTS TAKEN FROM EDUE OF
CABLE ROUTE :-
OFC JOINTS :-
QUAD JOINTS :-
EMERGENCY SOCKET :-





CABLE
CROSSING
26/16-17

ECR DHN DIV	OFC & QUAD CABLE ROUTE PLAN	PDMA-BRHI SECTION.			
-------------------	-----------------------------------	-----------------------	--	--	--

Handed
12-10-2014
SSE/THGK.

Cable
11.10.2014
SSE/THGK

25/2
③
Cont.

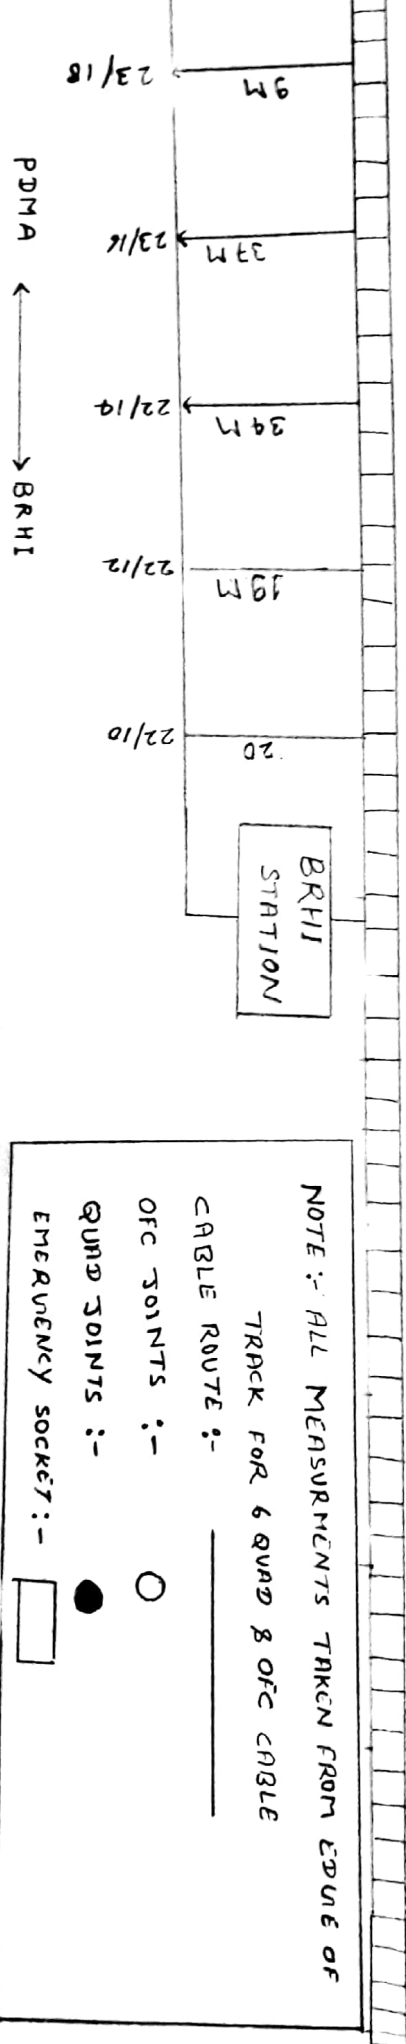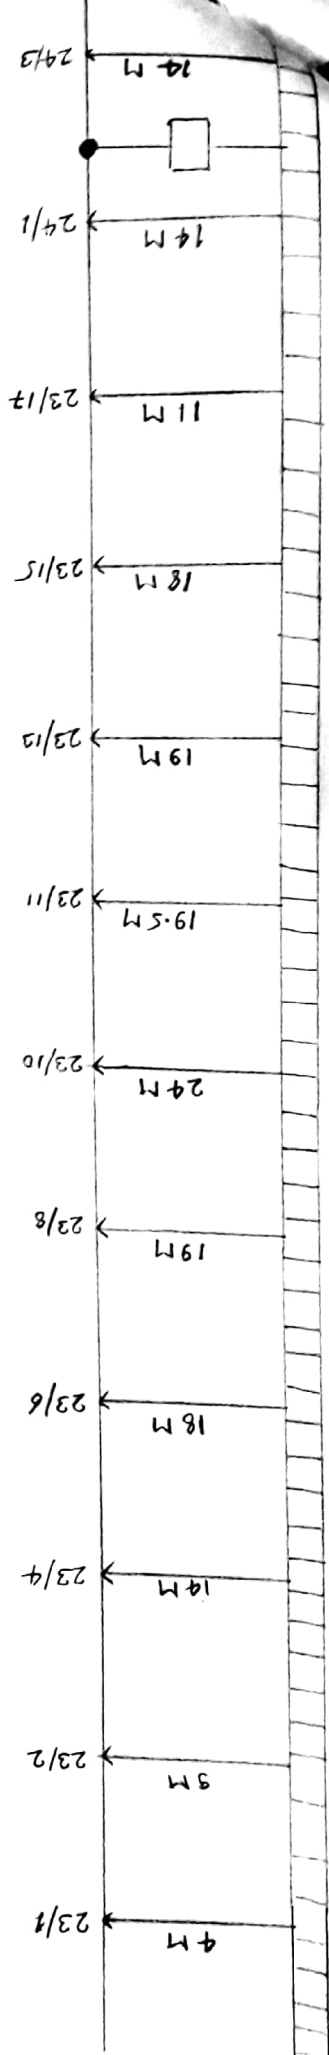

NOTE :- ALL MEASUREMENTS TAKEN FROM END OF TRACK FOR 6 QUAD 8 OFC CABLE



CABLE ROUTE :- _____

OFC JOINTS :- ○

QUAD JOINTS :- ●

EMERGENCY SOCKET :- □

ECR DHIN DIV	OFC & QUAD CABLE ROUTE PLAN.	PDMA-BRHI SECTION			R. K. Jaiswal 12-10-2001 SSK/1/KGR.	C. S. Jaiswal 11-10-2001 SSK/1/KGR.
--------------------	------------------------------------	----------------------	--	--	---	---

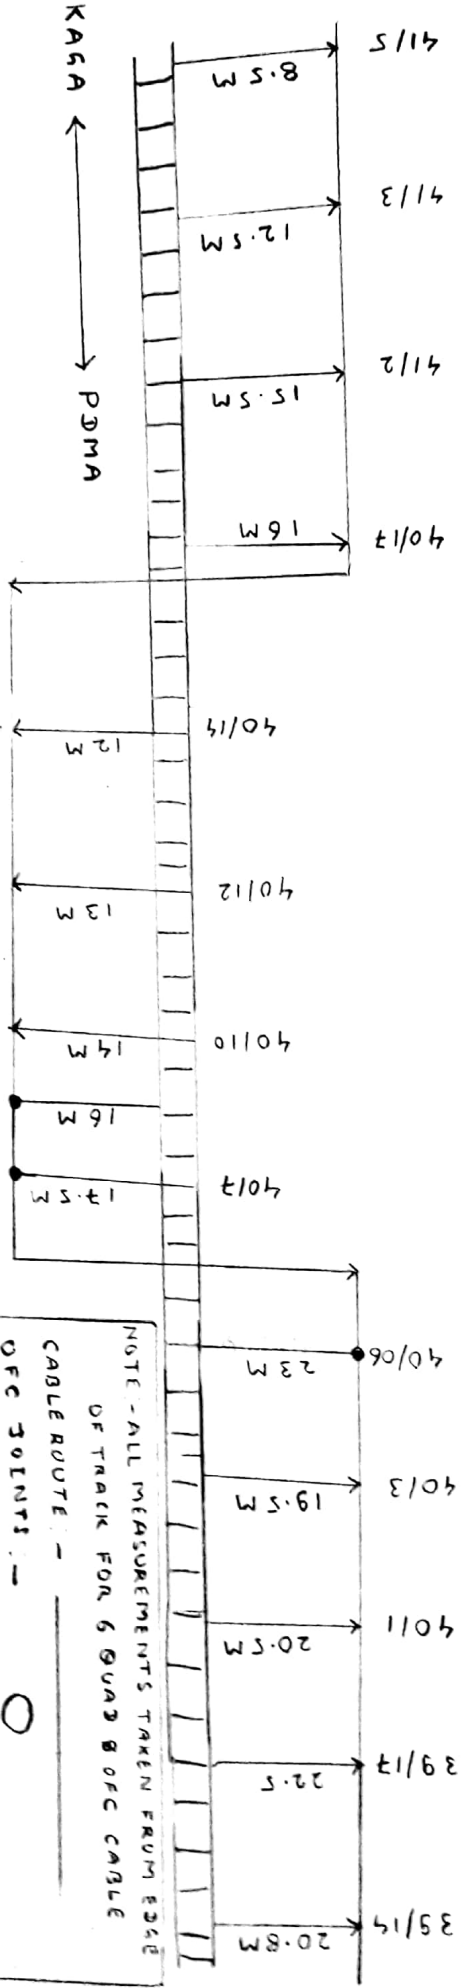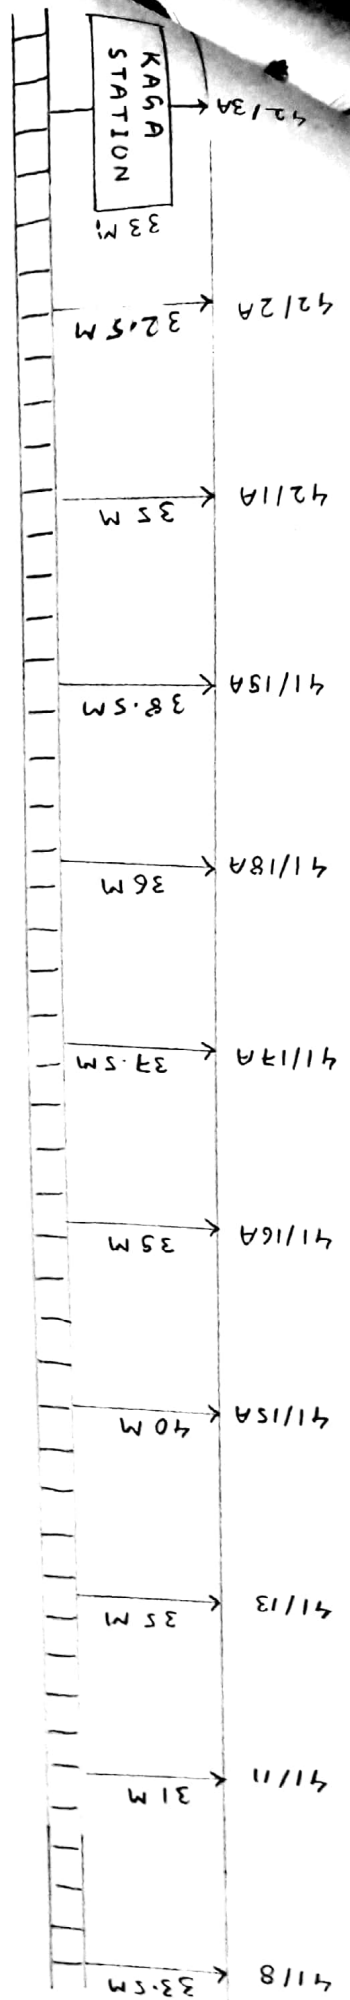

NOTE - ALL MEASUREMENTS TAKEN FROM EDGE OF TRACK FOR 6 QUAD 8 OFC CABLE

CABLE ROUTE -



OFJ JOINTS - ○

QUAD JOINTS - ●

EMERGENCY SOCKETS - □

Page ① → Cont.

ECR DMN DIV.	OFJ & QUAD CABLE ROUTE PLAN	KAGA - PDMA SECTION			
				REH... 12-10-201 554/7145C	... 12-10-201 554/7145C

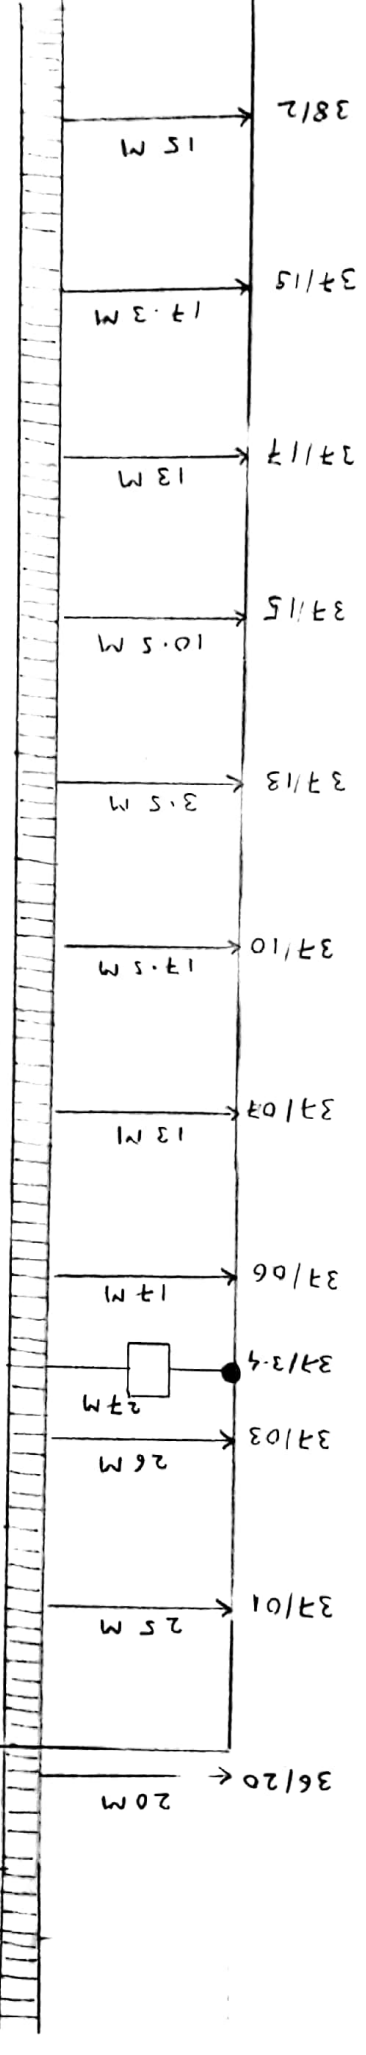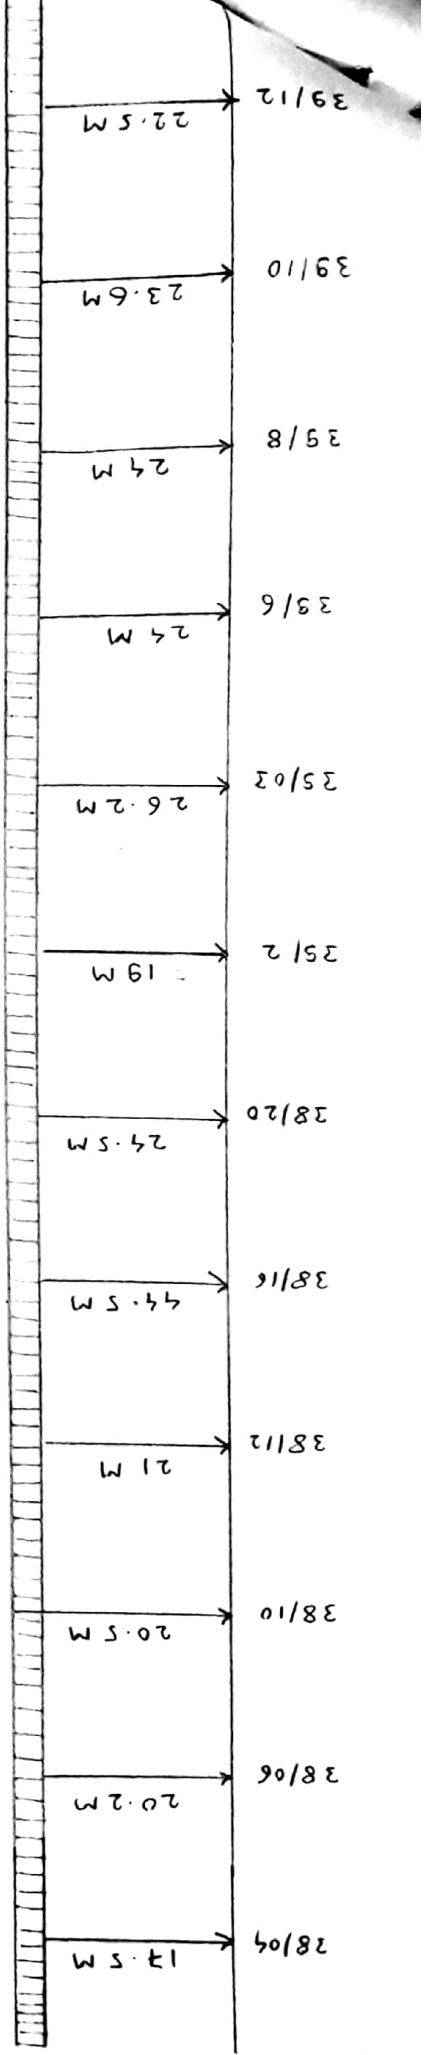

KAGGA ← → PDMA


NOTE - ALL MEASUREMENTS TAKEN FROM EDUNE OF TRACK FOR 6 QUAD & OFC CABLE

FINAL ROUTE :- _____



OFC JOINTS : ○

QUAD JOINTS : ●

EMERGENCY SOCKETS : □

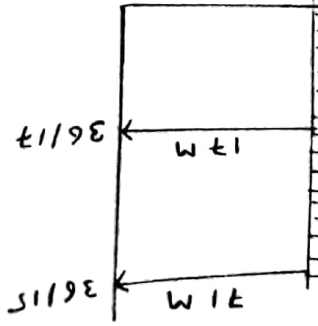

ECR DHN DIV.	OFC & QUAD CABLE ROUTE PLAN	KAGGA - PDMA SECTION	Retained 12/10/2024 SSE/11/11/2024 On 12/10/2024 SSE/11/11/2024
--------------------	-----------------------------------	-------------------------	---

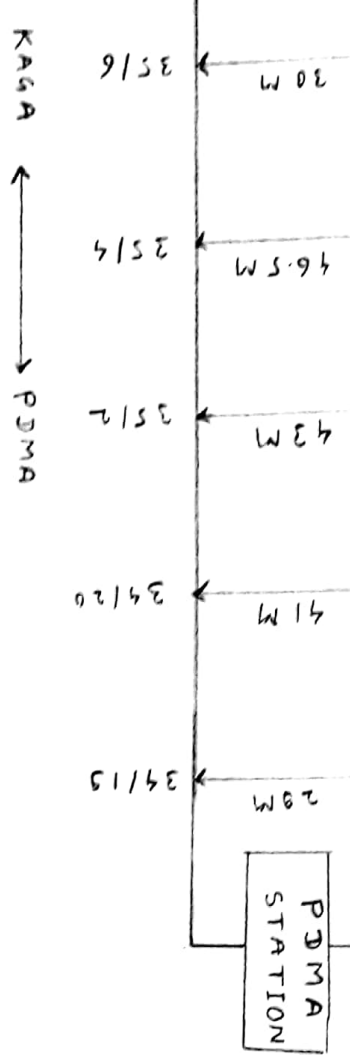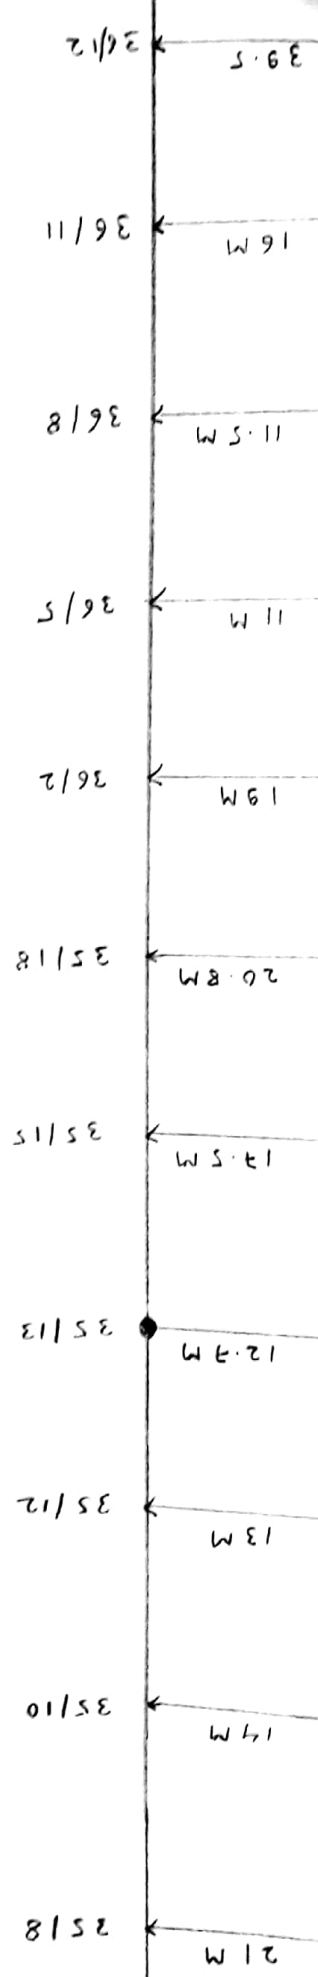

NOTE - ALL MEASUREMENTS TAKEN FROM EDGE OF TRACK FOR 6 QUAD & OFC CABLE

FINAL ROUTE -

OFC JOINTS: ○

QUAD JOINTS: ●

EMERGENCY SOCKETS: □

E.C.R DHN DIV	OFC & QUAD CABLE ROUTE PLAN	KANA - PDMA SECTION.
---------------------	-----------------------------------	-------------------------

Ready
12-10-2008
SAP/MSK

26 M 49/12
30 M 49/10
35 M 49/9
18 M 49/7

TRIP (GEOGRAPHY)

49/6 11.3 M
49/3 11.5 M
49/1 20 M
48/24 18 M
48/21 13 M
48/20 14.2 M
48/18 25 M
48/15 25 M

KKHS ← → KANA

NOTE - ALL MEASUREMENTS TAKEN FROM EDGE
OF TRACK FOR 6 GUARD JOINTS
CABLE ROUTE :-
OFC JOINTS :-
GUARD JOINTS :-
EMERGENCY SOCKET :-



ECR	OFC'S GROUND	KKHS-KANA	
DHN	CABLE ROUTE	SECTION.	
DIV	PLAN		

KANA
25-10-2014

25-10-2014

42/17 < 30 M
 42/17 < 26 M
 42/15 < 25 M
 43/1 < 30 M
 43/3 < 35 M
 43/4 < 20 M
 43/6 < 20 M
 43/5 < 22 M
 43/9 < 25 M
 43/10 < 30 M
 43/12 < 42 M
 43/13 < 30 M
 43/15 < 22 M
 43/17 < 19 M

42/14 < 32 M
 42/13 < 36 M
 42/11 < 38 M
 42/9 < 34 M
 42/7 < 30 M
 42/5 < 32 M
 42/4 < 35 M

STATION
 KNOWN
 36 M



KKAS ← → KNOWN

NOTE - ALL MEASUREMENTS TAKEN FROM EDGE
 OF TRACK FOR 6 GUARD & OFC
 CABLE ROUTE :-
 OFC JOINTS :-
 GUARD JOINTS :-
 EMERGENCY SOCKETS :-

Page no. 7
 END

ECR	OFC & GUARD	KKAS-KNOWN			
DHN	CABLE	SECTION.			
DIV.	ROUTE				
	PLAN				

Kennedy
 27-10-2020
 8:50 AM
 25-11-2020
 2:50 PM

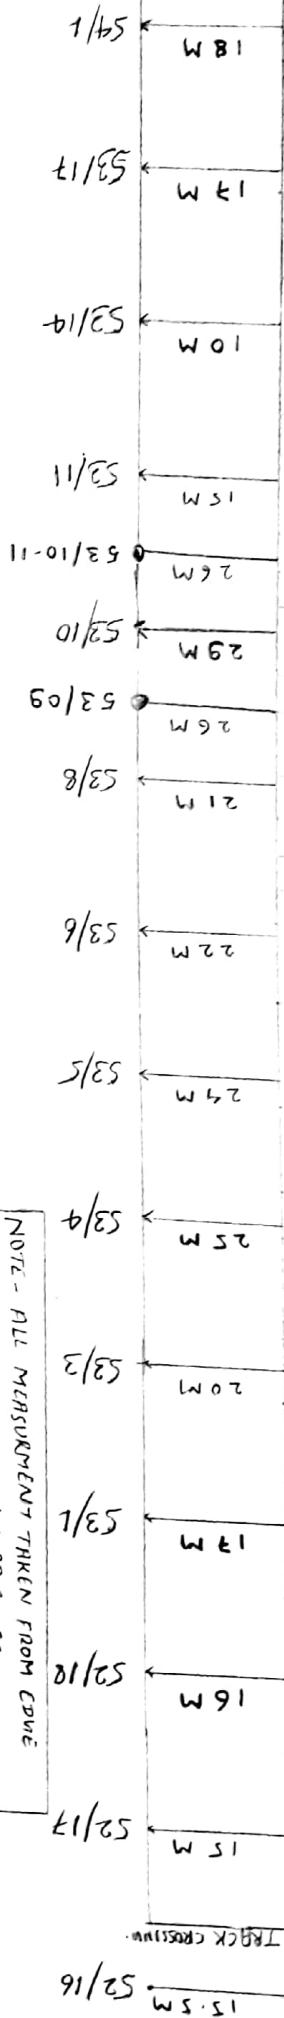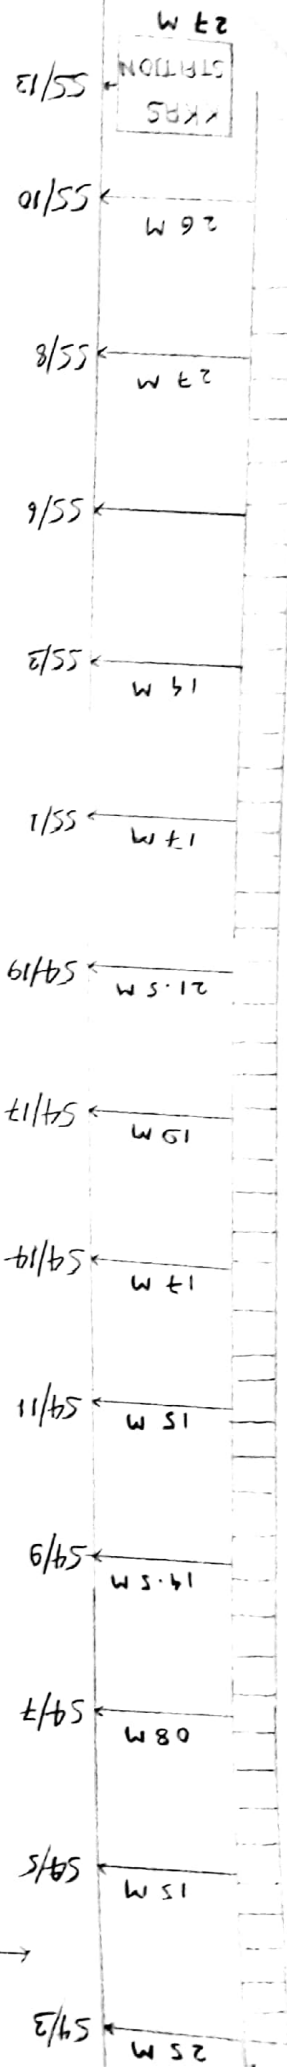

NOTE - ALL MEASUREMENT TAKEN FROM CURVE
OF TRACK FOR 6 AND 8 OFC

CABLE ROUTE - _____

OFC JOINTS - ○

QUAD JOINTS - ●

EMERGENCY SOCKETS - □

ECR	OFC 8 QUAD	KRS-KRUIH	
DHN	CABLE ROUTE	SECTION	
DIN	PLAN		

Handwritten signature and date: 25.11.2020

ECR	OFC & GORAS	KRAS-KRUPA
DHN	CABLE ROUTE	SECTION
DIV	PLAN	


KRAS ← → KPRUA

18 M 51/15
 30 M 51/5
 39 M 51/3
 16 M 51/1
 15 M 81/5
 11.6 M 41/5
 10.8 M 50/15
 13 M 50/12
 18 M 50/11-12
 15 M 50/11
 13 M 50/8
 27 M 50/6
 24 M 50/3
 35 M 50/1

NOTE - ALL MEASUREMENT TAKEN FROM EDEUT
 OF TRACK FOR
 CABLE ROUTE :-
 OFC JOINTS :-
 BURIED JOINTS :-
 EMERGENCY JOINTS :-

Approved by
 Sd/-
 25.10.2024
 25/10/2024

19.7 M 51/15
 17 M 2/12
 50 M 50/10
 20 M 52/8
 100 M 50/6
 50 M 52/5
 50 M 50/4
 25 M
 15 M 50/3
 15 M 50/1
 14 M 51/17
 12.8 M 51/15
 16 M 51/13
 14 M 51/11
 11 M 51/10
 16 M 51/9

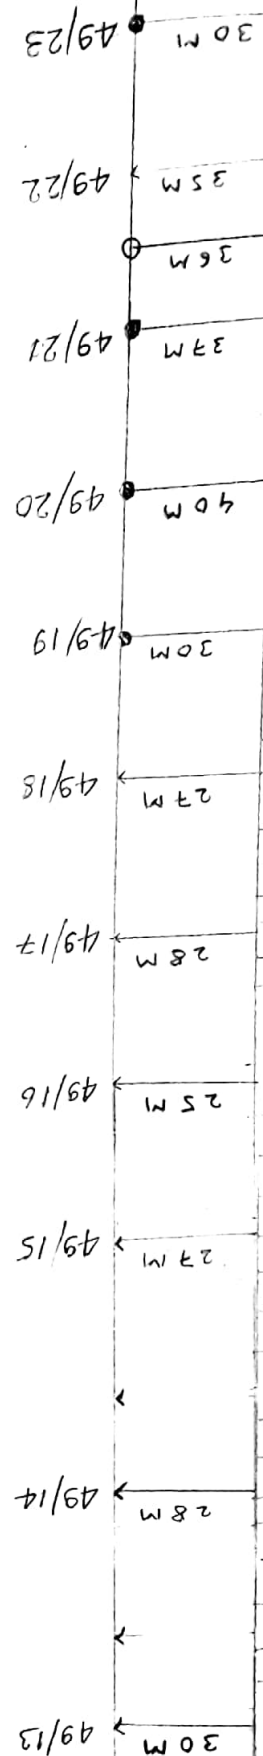

KKAS ← → KAVIA

NOTE :- ALL MEASUREMENTS TAKEN FROM EDGE
OF TRACK FOR b QUAD & OFC
CABLE ROUTE:-
OFC JOINTS :-
QUAD JOINTS :-
EMERGENCY SOCKET:-

ECR DHN DIV	OFC & QUAD ROUTE PLAN	SECTION.	49/10/2018 49/10/2018 49/10/2018	

ECR	OFC BOUND	KSNA-KKAS
DIIV	CABLE ROUTE	SECTION.
DIV	PLNN	

NOTE :- ALL MEASUREMENTS TAKEN FROM EDGE OF TRACK FOR BOUND & OFC CABLE

FINAL ROUTE :-



OFC JOINTS :-

BOUND JOINTS :-

EMERGENCY SOCKETS :-



KSNA ← → KKAS

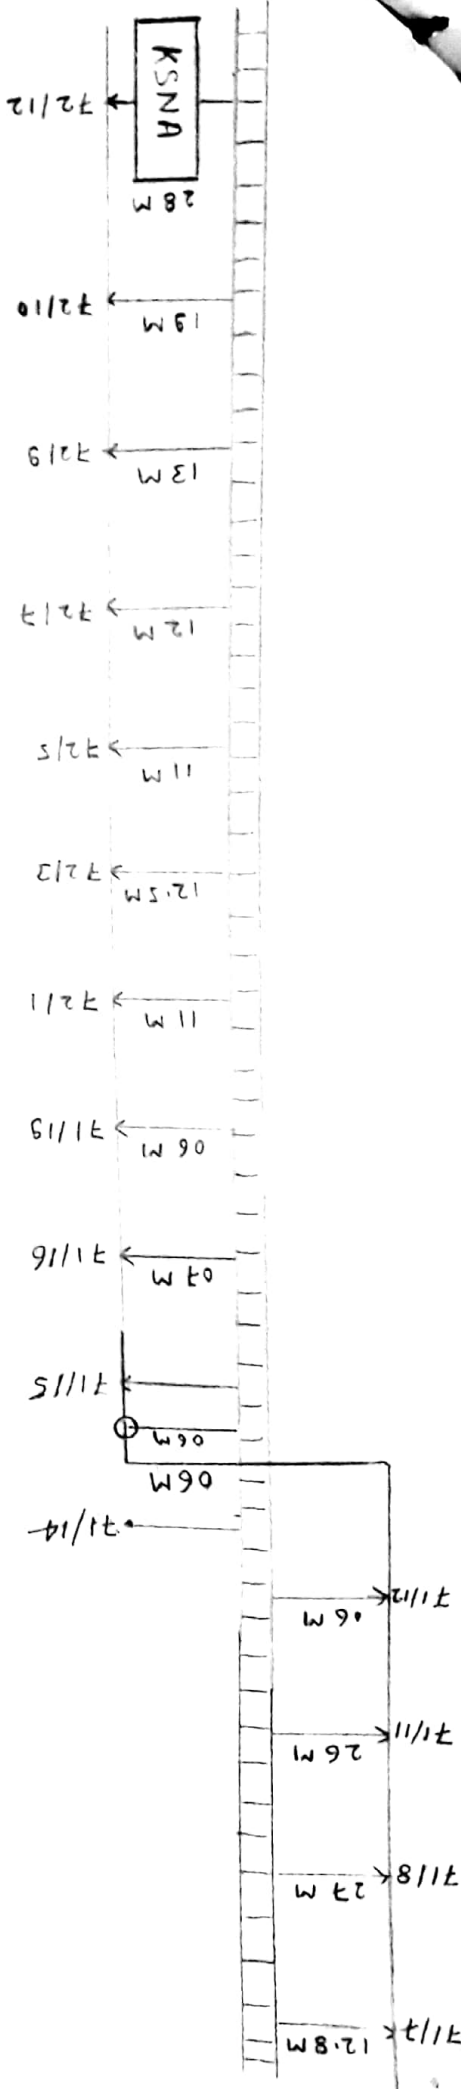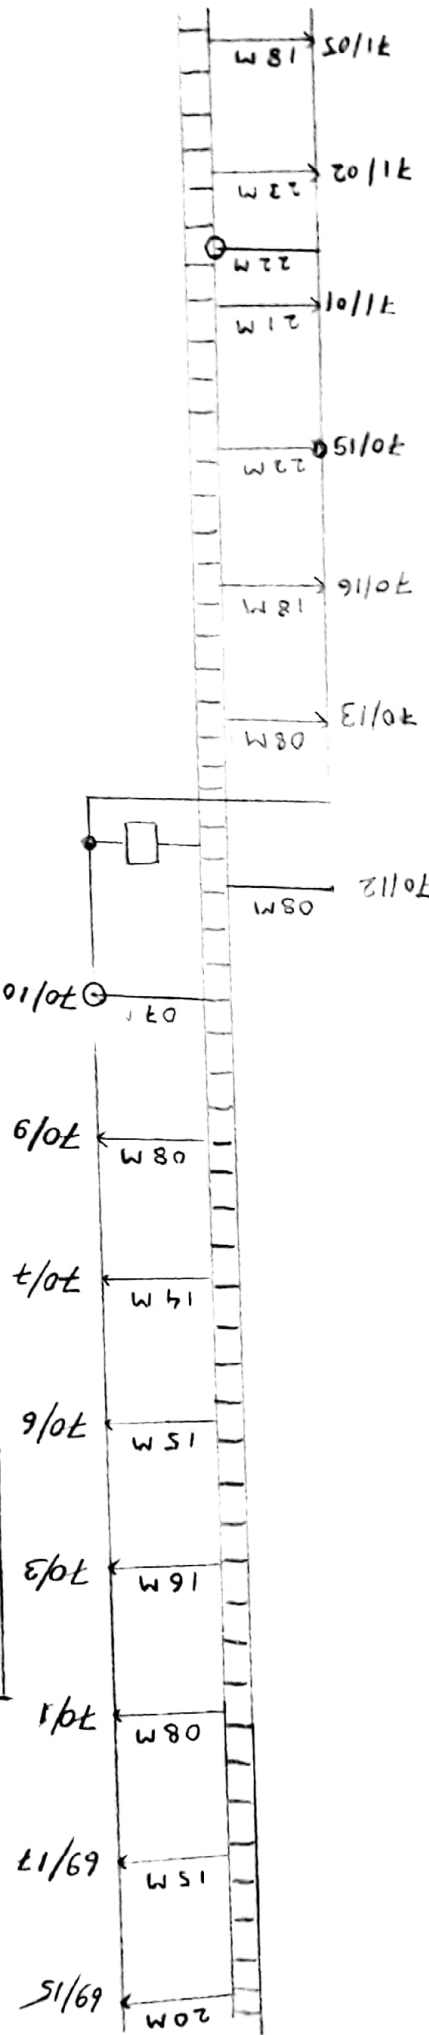

E C R	OFC & QUAD	KSNR-KKAS
DHN	CABLE ROUTE	SECTION.
DIV	PLAN	

KSNR ← → KKAS



NOTE:- ALL MEASUREMENTS TAKEN FROM EDGE
OF TRACK FOR 6 QUADS & OFC CABLE


FINAL ROUTE :-

OFC POINTS :- ○

QUAD POINTS :- ●

EMERGENCY SOCKETS :- □

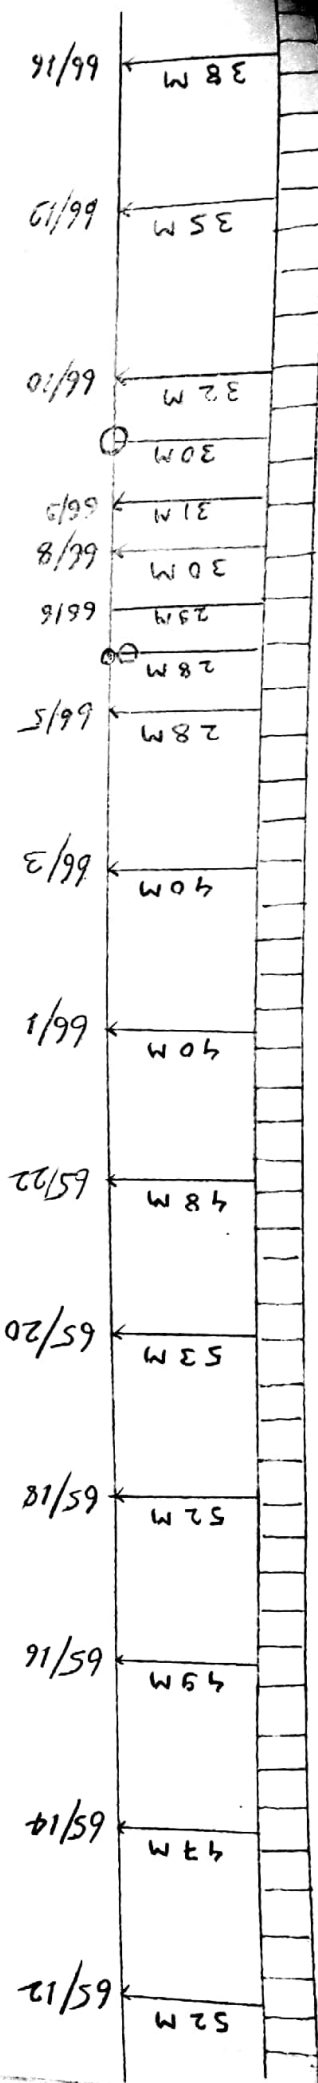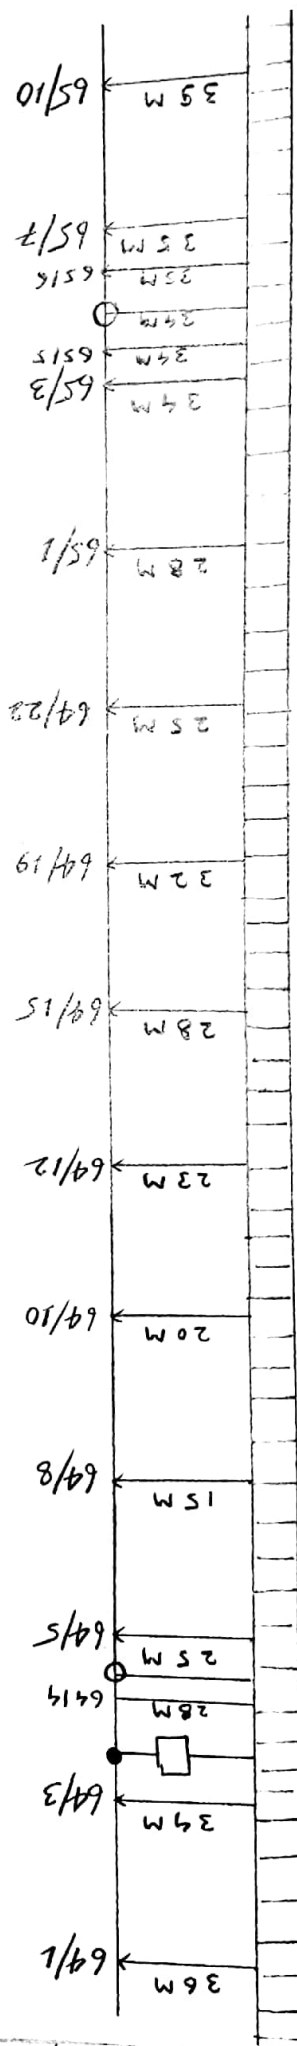

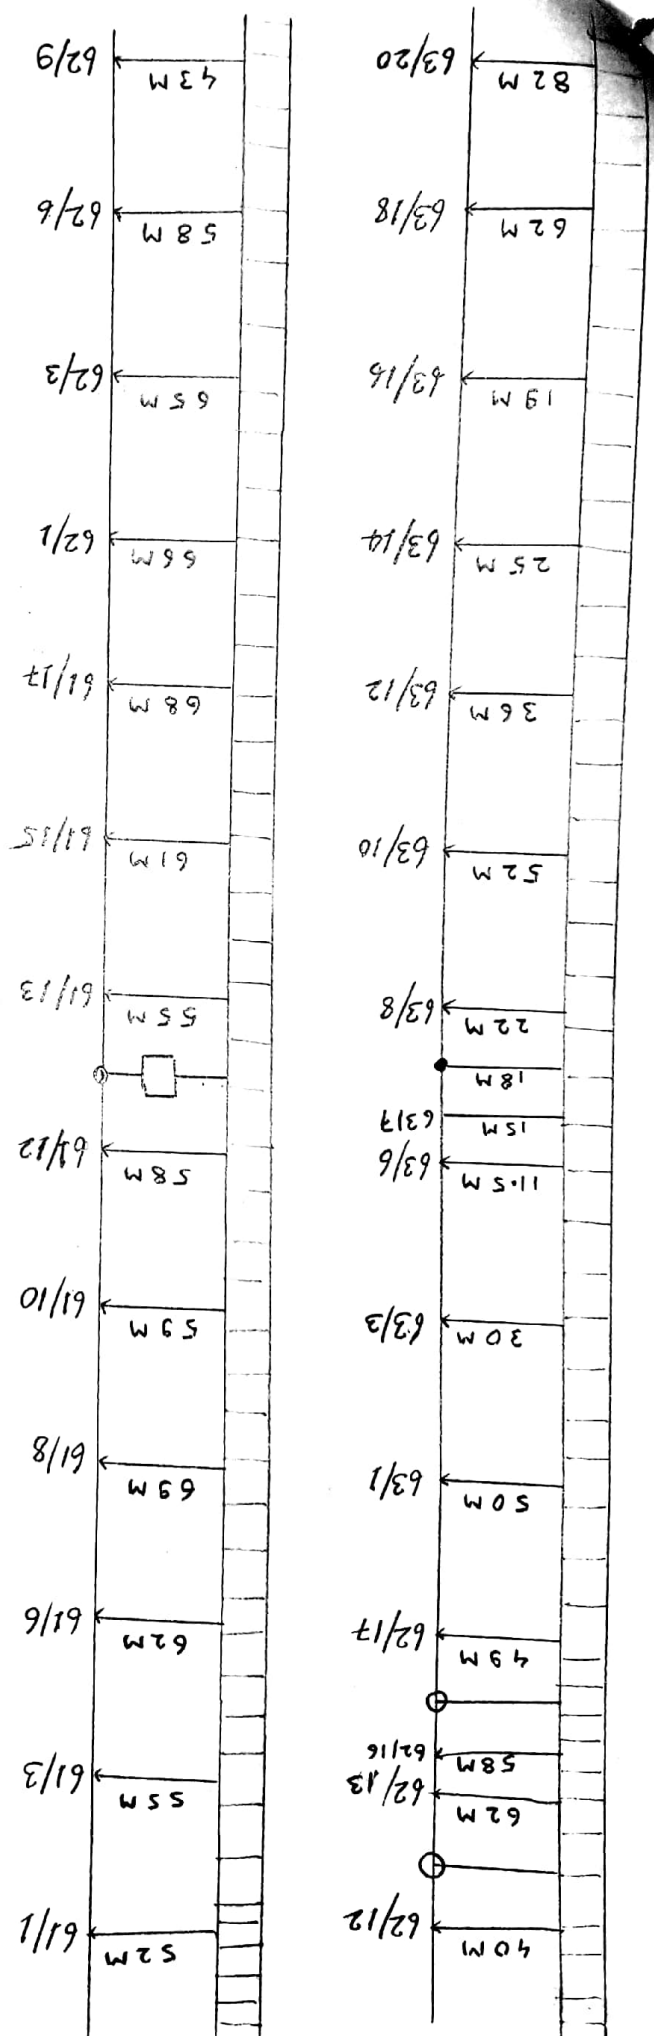

KSNR ← → KKAS

NOTE:- ALL MEASUREMENTS TAKEN FROM EDGE OF TRACK FOR 6 QUARD & OFC CABLE

FINAL ROUTE :-

OFC POINTS :-

QUARD POINTS :-

EMERGENCY SOCIETIES :-


ECR	OFC & QUARD	KSNR-KKAS
DHN	CABLE ROUTE	SECTION
DIV	PLAN	

Finaly
Sg. 11/10/20
20/11/2020

Consent
01.11.20
20/11/2020

E.C R	OFC8QVAD	KSNM-KKAS				~~REMOVED GETTING 06-11-2001.~~	Covered 06-11-2001 SJSJ
D H N	CABLE ROUTE PLAN	SECTION.					
D I V							

Scanned with CamScanner

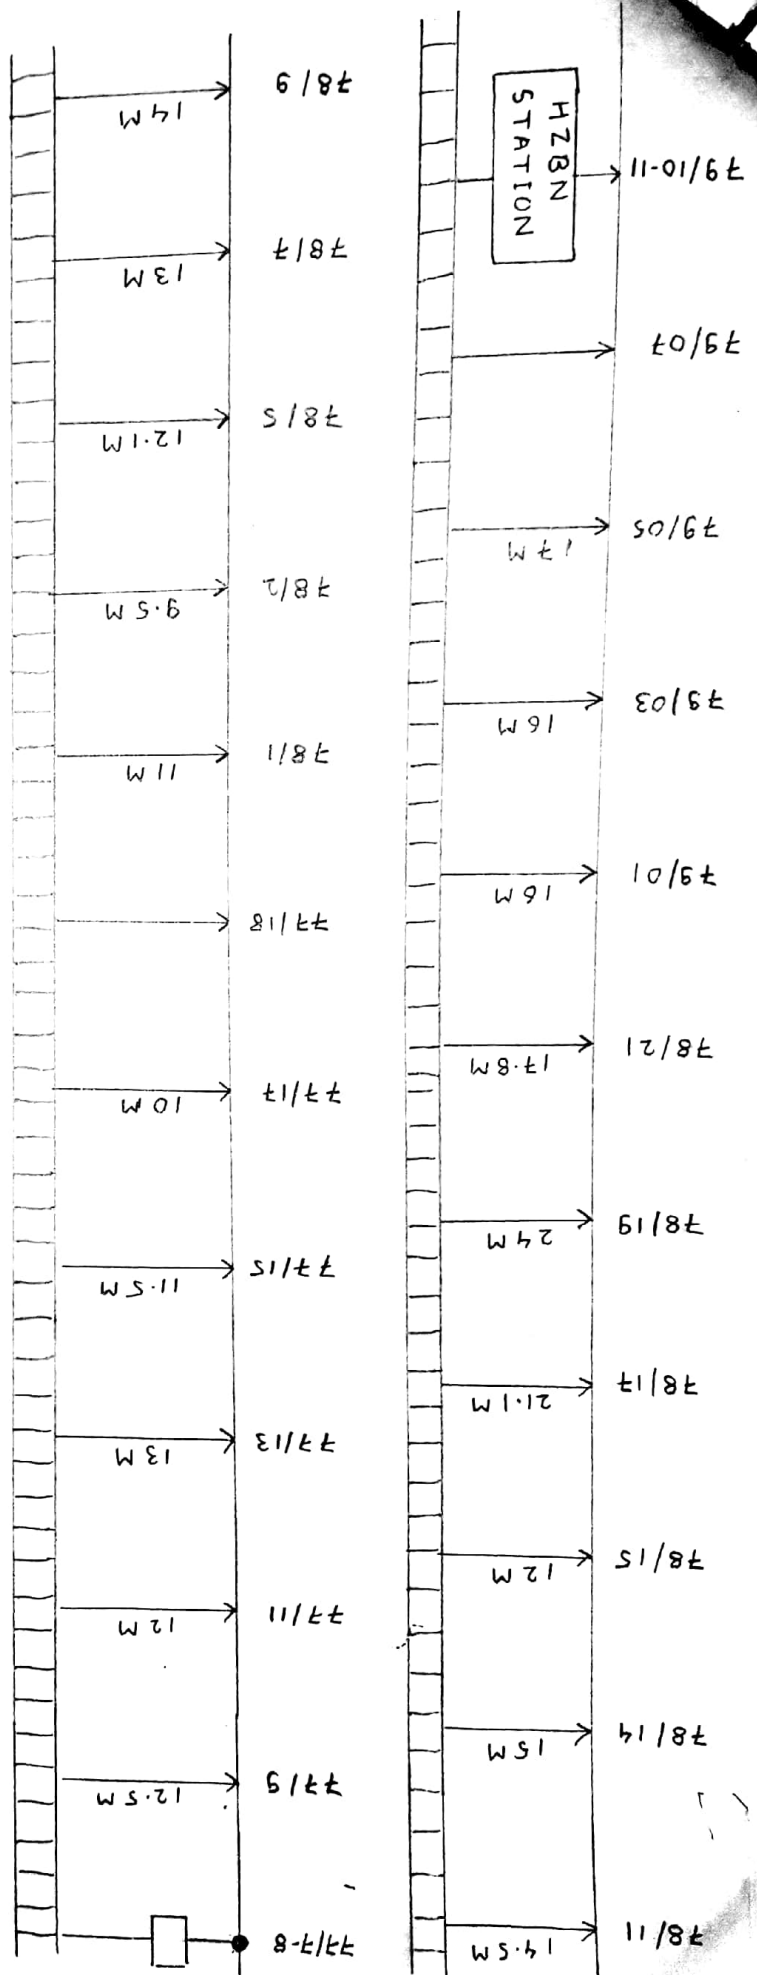

HZBN ← UP/DN LINE → KSNA

FINAL ROUTE: _____

OFC JOINTS: ○
 QUAD JOINTS: ●
 EMERGENCY SOCKETS: □

NOTE: ALL MEASUREMENTS TAKEN FROM EDGE OF TRACK FOR 6 QUAD & OFC CABLE


PAGE ① → Cont...

ECR	OFC & QUAD	HZBN - KSNA	
DHN	CABLE ROUTE	SECTION	
DIV.	PLAN		

K. H. H. H.
 12-10-2009
 856711402

11-10-2009
 556174611402

H2BN ← UP/DOWN LINE → KSNA

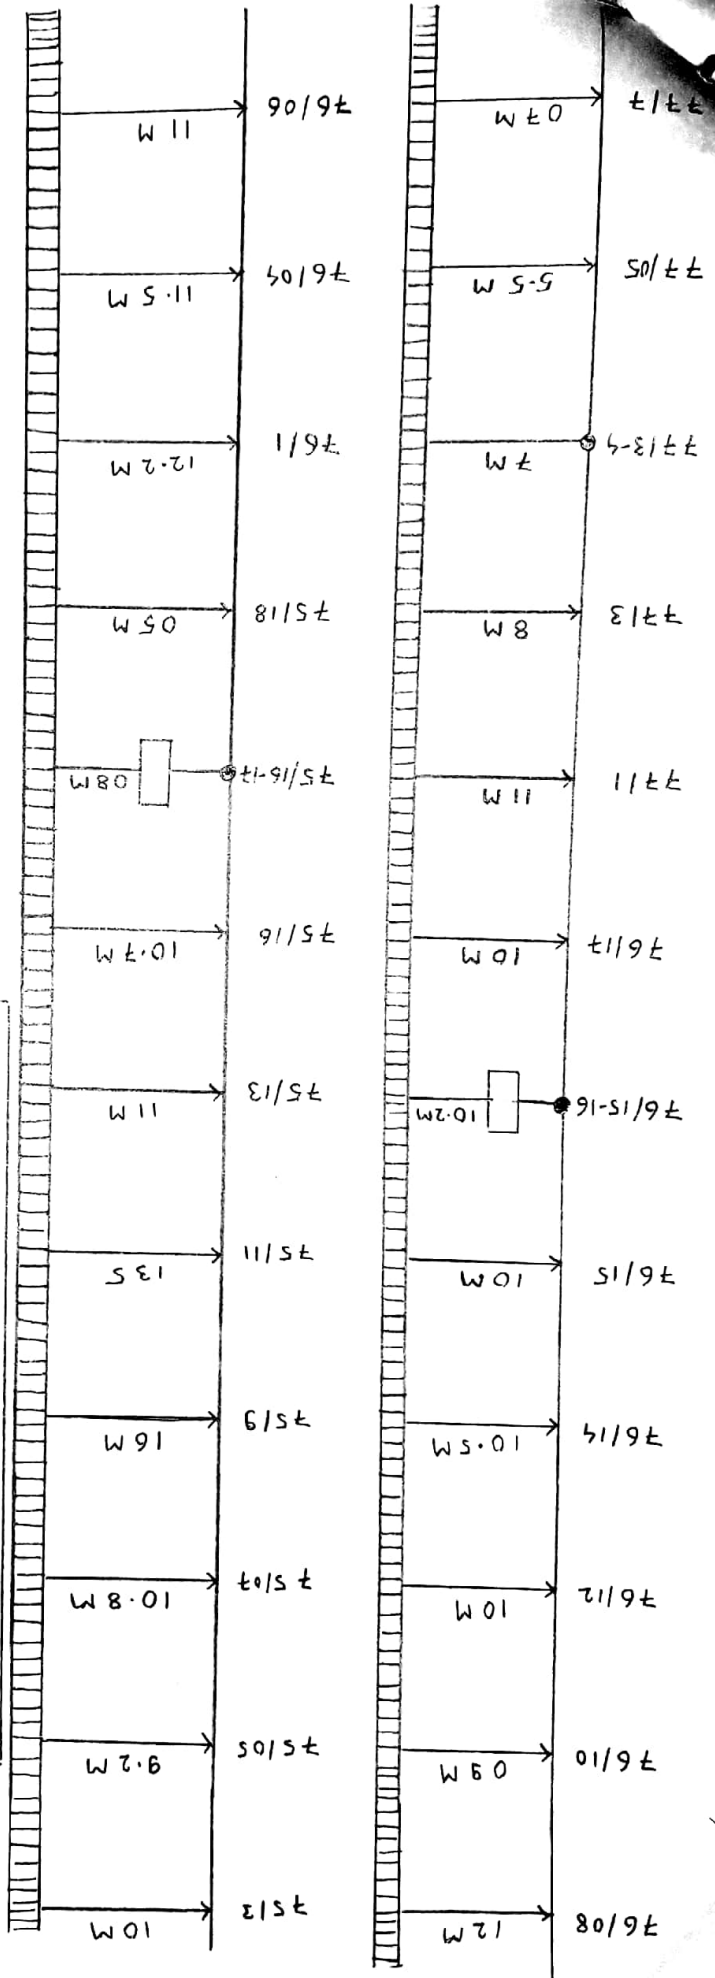

NOTE:- ALL MEASUREMENTS TAKEN FROM EDGE OF TRACK FOR 6 QUAD & OFC CABLE

CABLE ROUTE :-

OFC JOINT :- ○

QUAD JOINT :- ●

EMERGENCY SOCKET :- □

PAGE 2
Cont....

ECR DHN DIV.	OFC & QUAD CABLE ROUTE PLAN	H2BN - KSNA SECTION		
--------------------	-----------------------------------	------------------------	--	--

K. K. K.
12-10-2004
858/1002

C. C. C.
11-10-04
SCEIT744/H2BN

H2BN ← UP/DOWN LINE → KSNA

NOTE: ALL MEASUREMENTS TAKEN FROM EDGE

OF TRACK FOR 6 QUAD & OFC CABLE

CABLE ROUTE :-

OFC JOINTS :-



QUAD JOINTS :-

EMERGENCY SOCKETS :-




KSNA
STATION

31.5 M

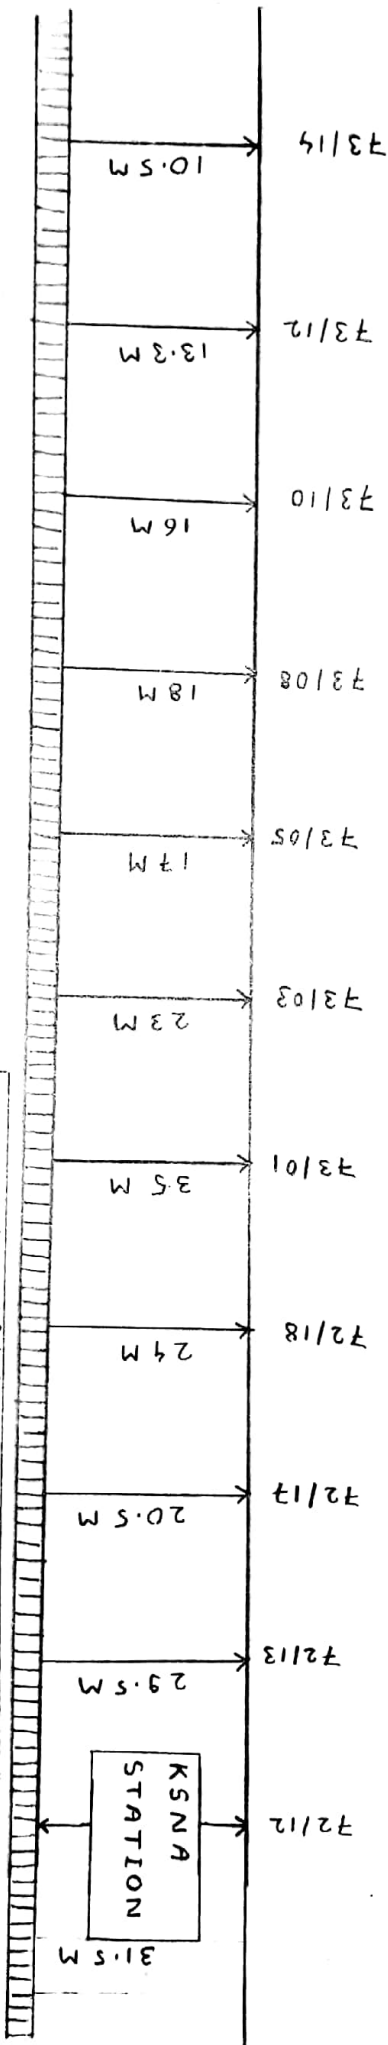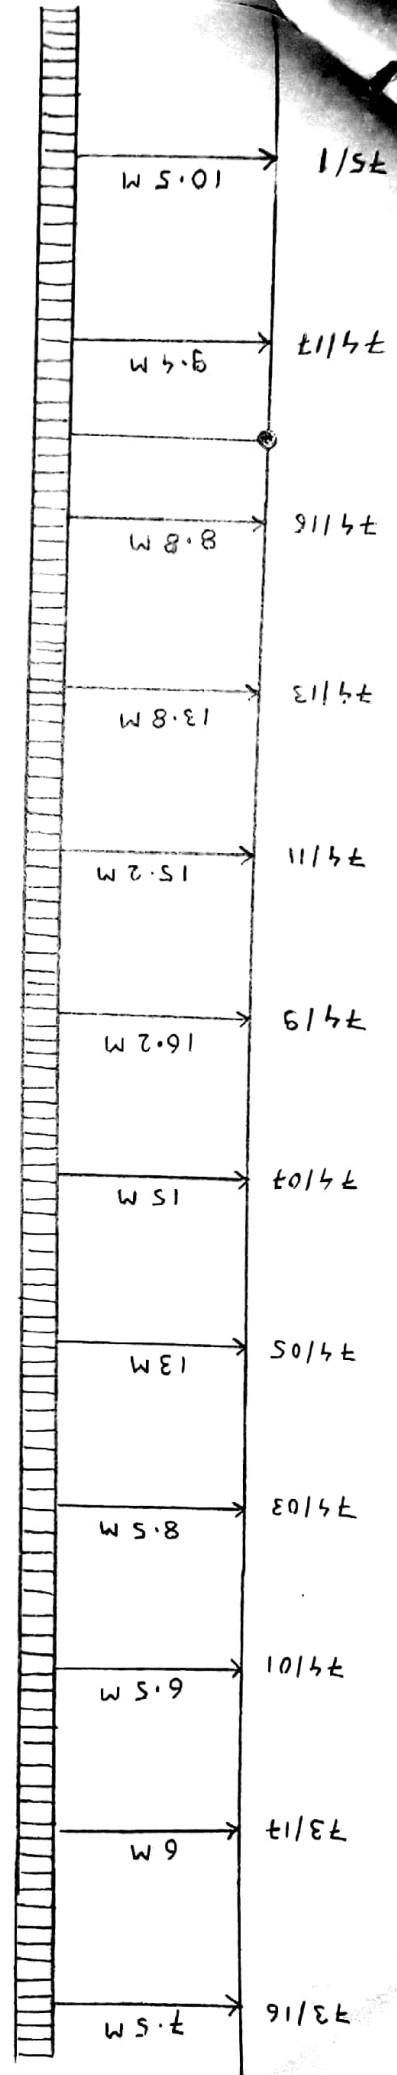

ECR DHN DIV.	OFC & QUAD CABLE ROUTE PLAN	H2BN - KSNA SECTION	Handy 12-10-2019 8844/1005 Cam 11-10-2019 8844/1005
--------------------	-----------------------------------	------------------------	---

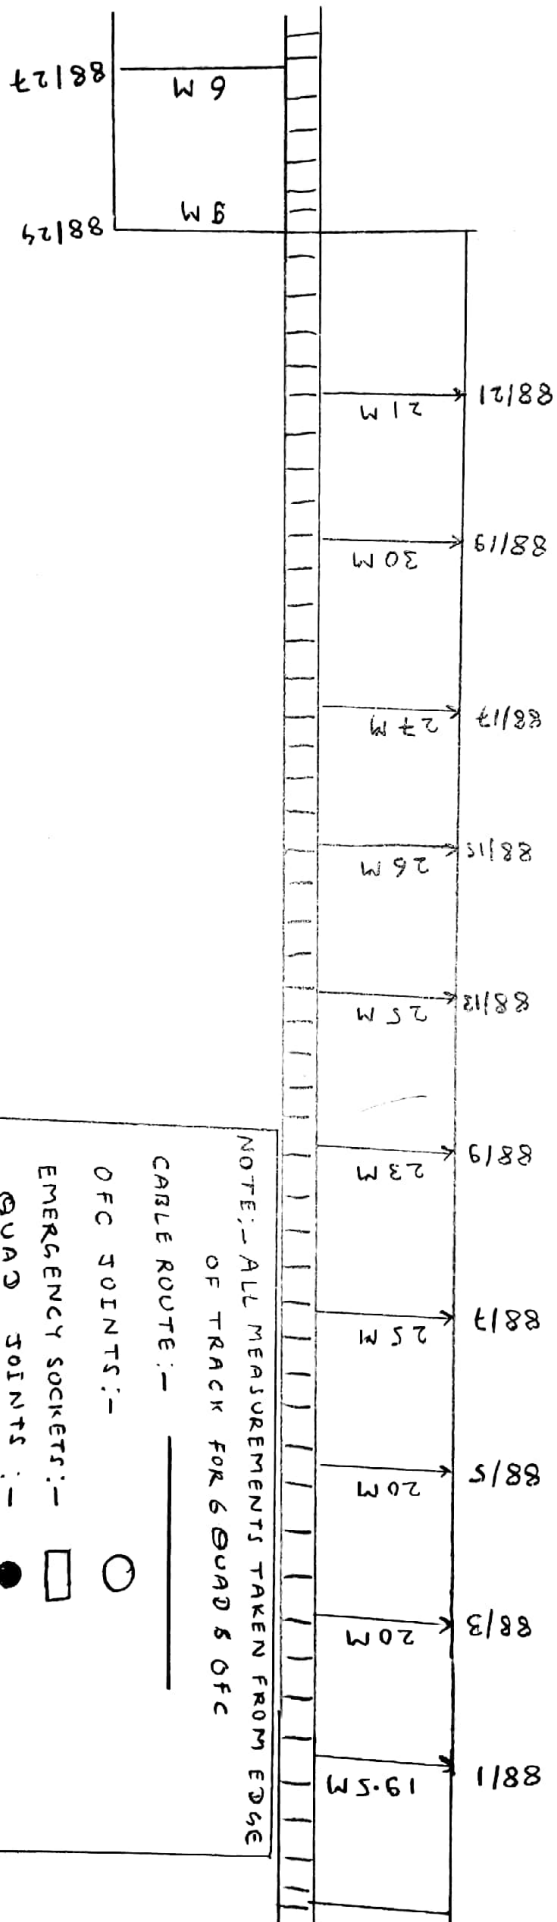



BEs $\longleftrightarrow$ HZBN

Page 11
Cont...

NOTE:- ALL MEASUREMENTS TAKEN FROM EDGE
OF TRACK FOR 6 GUAD & OFC
CABLE ROUTE:- _____
OFC JOINTS:- ○
EMERGENCY SOCIETY:- □
GUAD JOINTS:- ●

E C R D H N D I V .	O F C & Q U A D C A B L E R O U T E P L A N	B E S - H Z I G N S E C T I O N		~~K. Hardy~~ 88(7) 1065 15-10-2024	Over m m <u>13.10.2024</u> 88(7) 1065
---------------------------	--	------------------------------------	--	---	--

ECR DHN DIV.	OFC & GUAD CABLE ROUTE PLAN	BES - HZBN SECTION			
--------------------	--------------------------------------	-----------------------	--	--	--

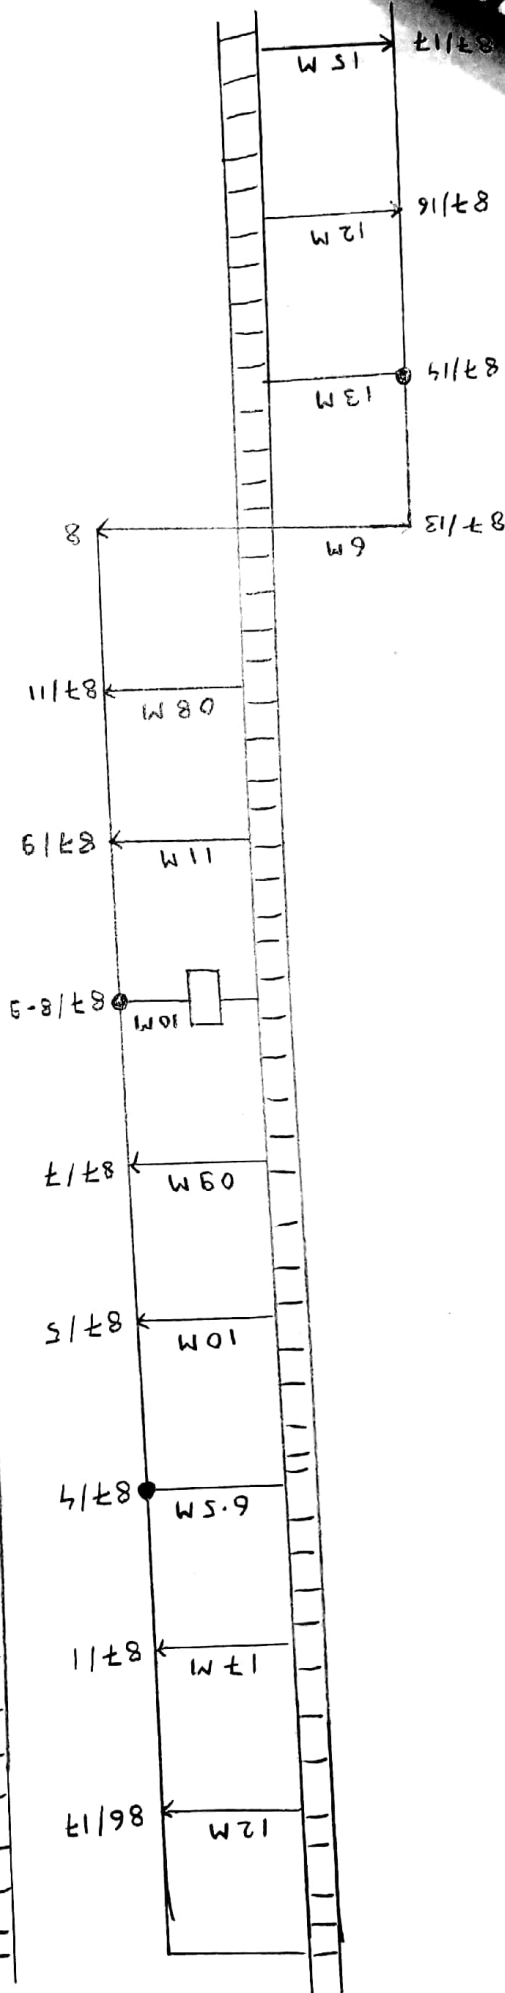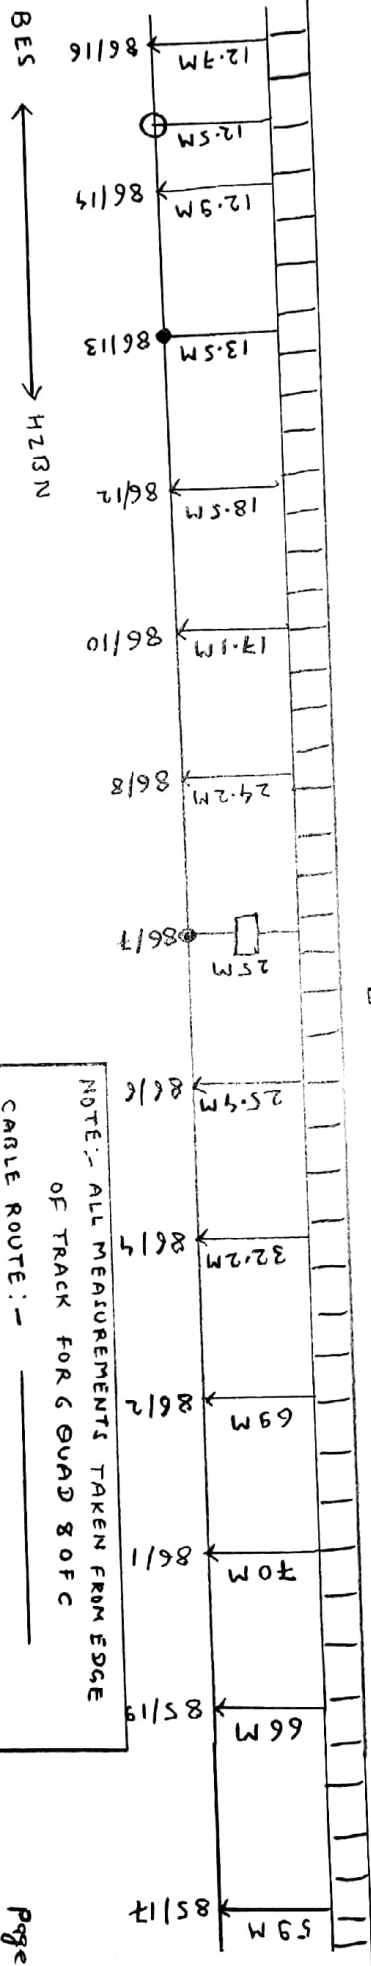

NOTE: ALL MEASUREMENTS TAKEN FROM EDGE OF TRACK FOR G GUAD & OFC



CABLE ROUTE:-

OFC POINTS:-

GUAD POINTS:-

EMERGENCY SOCKETS:-

15-10-2024
12.10.24
S.E. Eladham

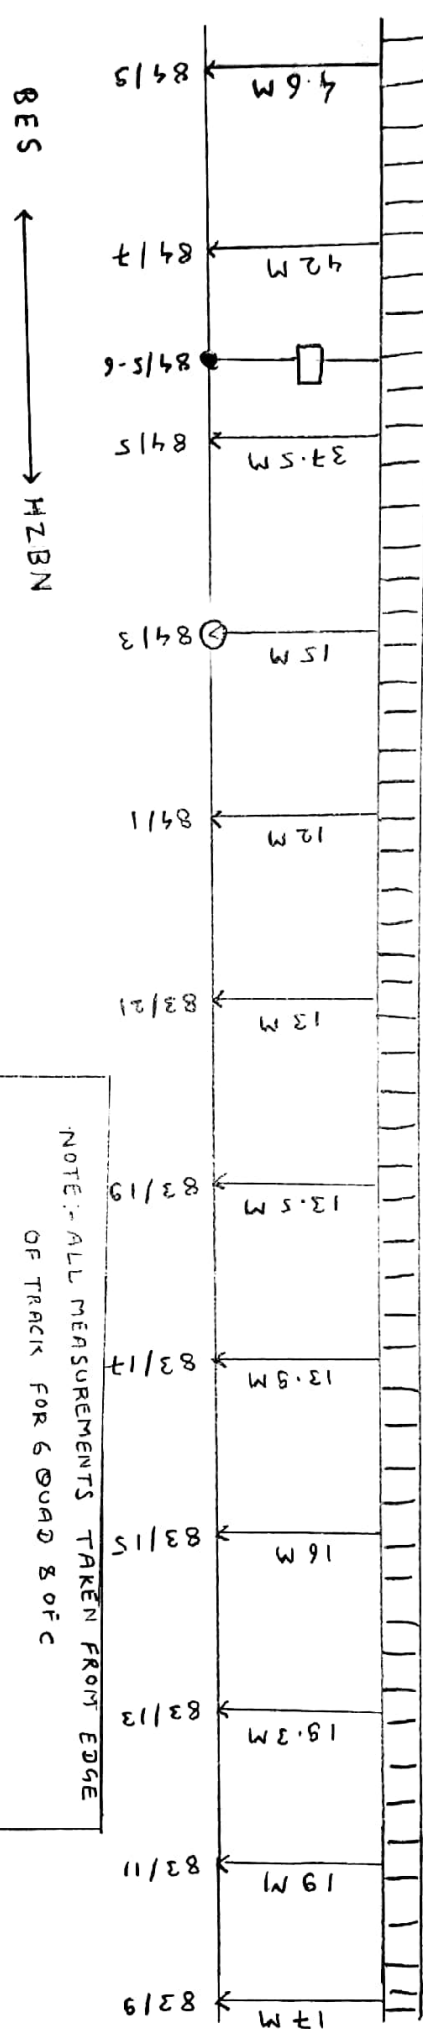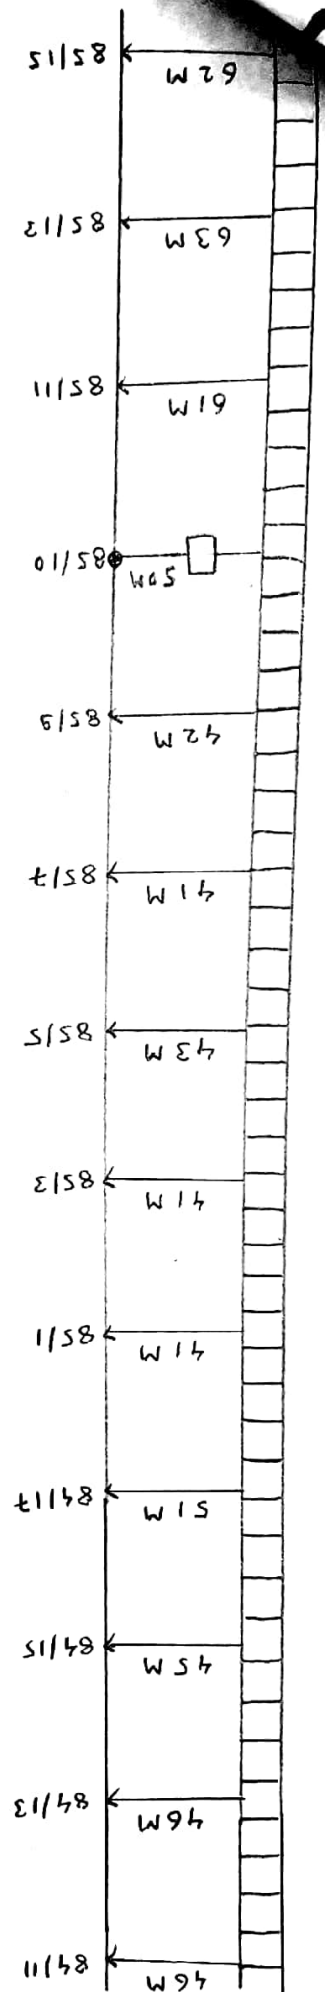

NOTE:- ALL MEASUREMENTS TAKEN FROM EDGE
OF TRACK FOR 6 QUAD 8 OFC

CABLE ROUTE:- _____

OFC JOINT:- ○

QUAD JOINT:- ●


EMERGENCY SOCKETS:- □

Page ③
Cont...

ECR DHN DIV.	OFC 8 QUAD CABLE ROUTE PLAN	BES. HZBN SECTION			
--------------------	--------------------------------------	----------------------	--	--	--

K. Nandhi
Secty
13-10-2024
15-10-2024

S. Senthil Kumar
13-10-2024

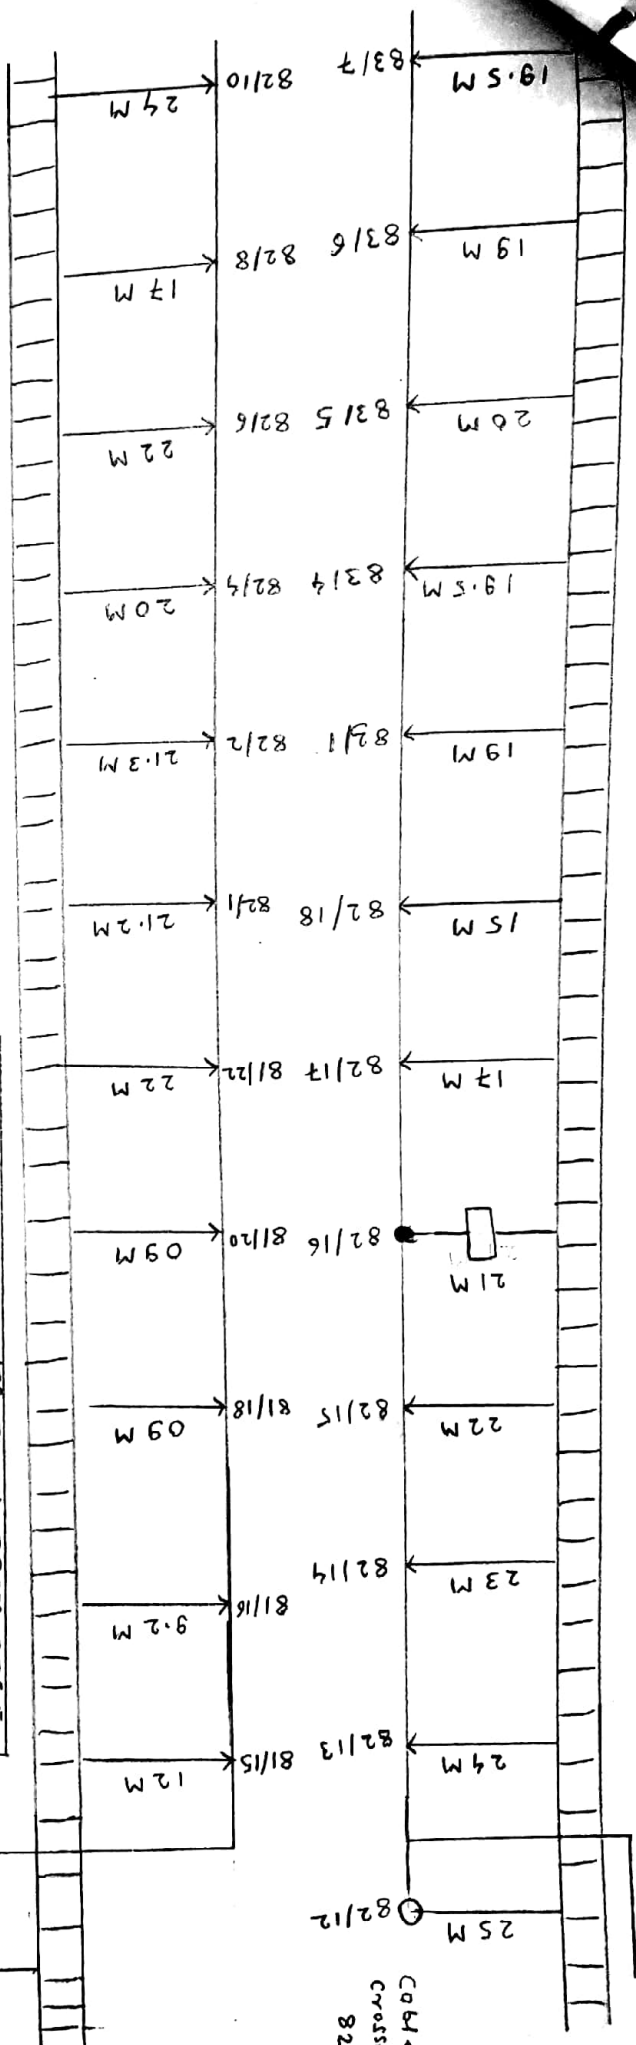

BES _____ H2BN

NOTE: ALL MEASUREMENTS TAKEN FROM EDGE OF TRACK FOR 6 GUARD R.O.C.

CABLE ROUTE :- _____

OFC JOINTS :- ○

EMERGENCY SOCKETS :- □

GUARD JOINTS :- ●

143
81/14

ECR SHN DIV	OFC & GUARD CABLE ROUTE PLAN	BES - H2BN SECTION
-------------------	---------------------------------------	-----------------------

15-10-2011
12.10.2011
15-10-2011

