


TO	NO. OF COPIES TRANSFER	LETTER NO.	DATE
DSB	6	54214	5/6/65

Q. OF STATION BUILDING
M-439 F± 3587 - KMH-70759

S.B.

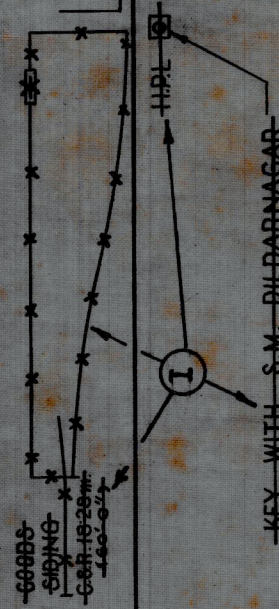

HOWRAH
(DILDARNAGAR - KM 10.4 - M 6 1/2)

UP →

← DOWN

TANGHAT
(KM. 8.53 - M-5 3/8)

I	-	-	GOODS WHARF DISMANTLED AS PER C.E.'S DRG. No. Y-442-92.	CSTI'S ORDER & D.R.M. (S-27) DMR LETTER No. 56/ 42 OF 15.12.52 WIDE PH. 42 OF FILE No. 56. 216/5.	7-2-58 P.S. 10 C.E. 9-2-58
ALT. No. S.I.	T. No. S.I.	D.C. No. S.I.	DESCRIPTION	REFERENCE	CHC No. APPROVED BY

SIGNALLING PLAN

NAGSAR

E.R.

APPROVED
1-4-65
1-4-65

CHECKED
1-4-65

TRACED
1-4-65

DRAWN
1-4-65

ENGLISH
1" = 100' 0"

METRIC
1 CM = 12 M
1 CM = 40 M

LONGITUDINAL
TRANSVERSE

DATE 1-4-65

CHIEF SIGNAL & TELECOMM. ENGINEER

DATE 1-4-65

TO SUIT C.E.'S DRG. No. Y-361-64

COMPLETED: