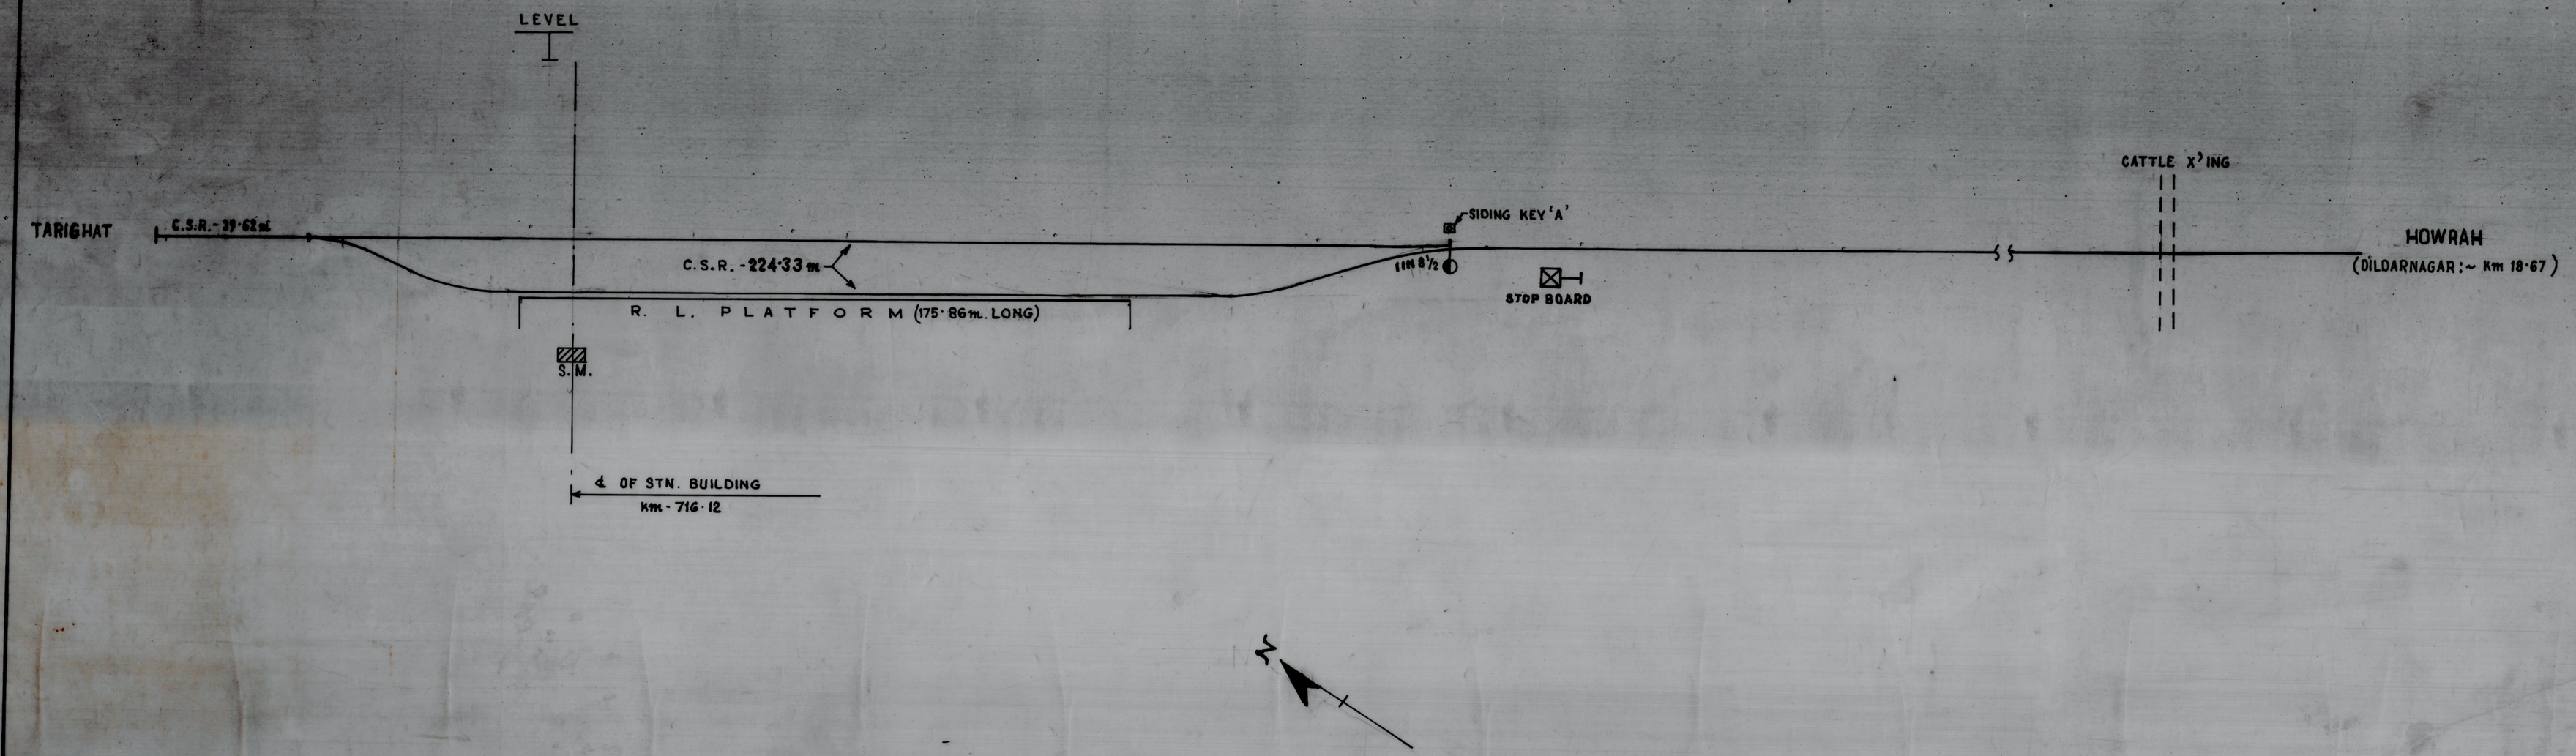


ALT. OR AMD.	S.P. No. S.I.	D.C. No. S.I.	DESCRIPTION	REFERENCE	CHECKED	APP'D	DATE	COMP.	C.R.S.'s SANC. & DATE

E. R. (DANAPUR DIVN.)	P. Saha CHIEF SIGNAL & TELECOM ENGINEER DATE:~ 03.12.93	APPROVED P. Saha 1·12·93	CHECKED 12/12/93	DRAWN	APP'D BY DRN VIDE OF	C.R.S.'s SANC. No. DATE	SCALE LONGITUDINAL:~ 1cm. = 12m. TRANSVERSE:~ 1cm. = 4·8m.	SIGNALLING PLAN (MODIFIED INTERLOCKING)	TARIGHAT	S.I. 7058/262

COMPLETED:~ BASED ON SIGNALLING PLAN No. S.I. 6315/262 (AMD-I) & TO SUIT C.E.'s DRG. No. Y-443-92

TARIGHAT - SIG'S DWG.