6 Quad Cable Route Diagram

ECR SAMASTIPUR DIVISION

Section :- Raxaul(RXL) -Narkatiyagang (NKE)

Total Sheet:- 20 Nos.

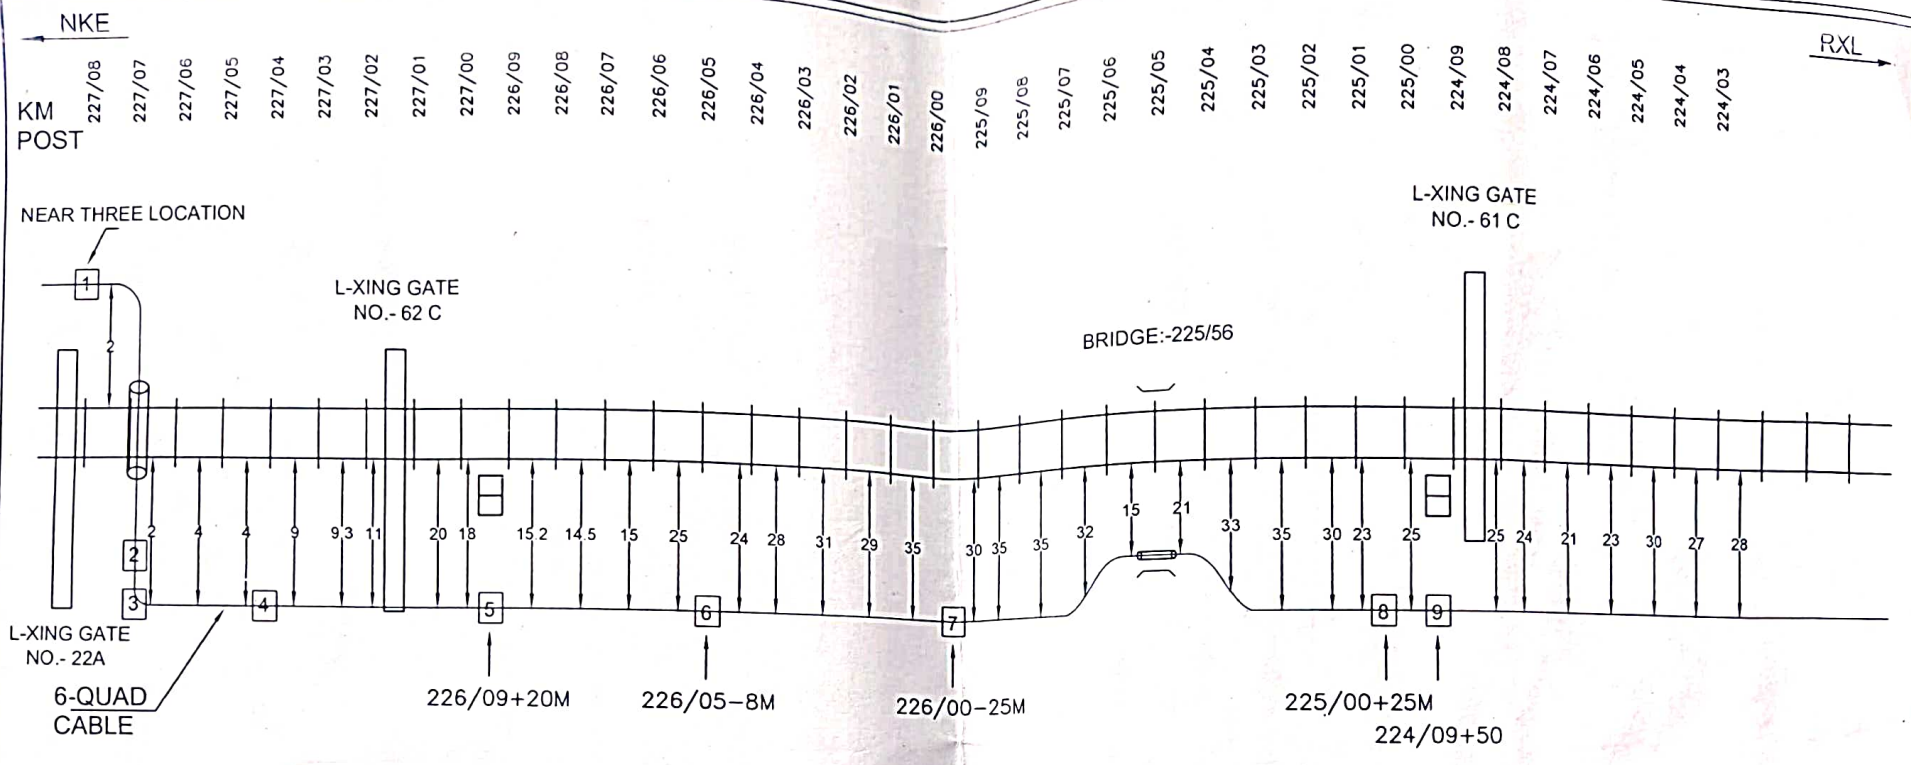

KM : 225 TO 227/8 | SECTION- NKE-GKA

LEGENDS

01	CULVERT	08	STATION
02	BRIDGE	09	EMERGENCY SOCKET
03	6-QUAD JOINT	10	
04	RAIL TRACK	11	
05	LC GATE	12	
06	6-QUAD CABLE	13	
07	CLAMPING		

JUVENILE ENGINEERS PVT. LTD.
ENGINEERS & CONSTRUCTOR

PROJECT : - RAXAUL TO NARKATIAGANJ

SSE/TELE./PROJ/MFP | SSTE/PROJEFT/HJP

FOR M/s JUVENILE ENGINEERS PVT. LTD.

ALL DIMENSIONS ARE IN METERS | PAGE NO.:- 01 | NTS

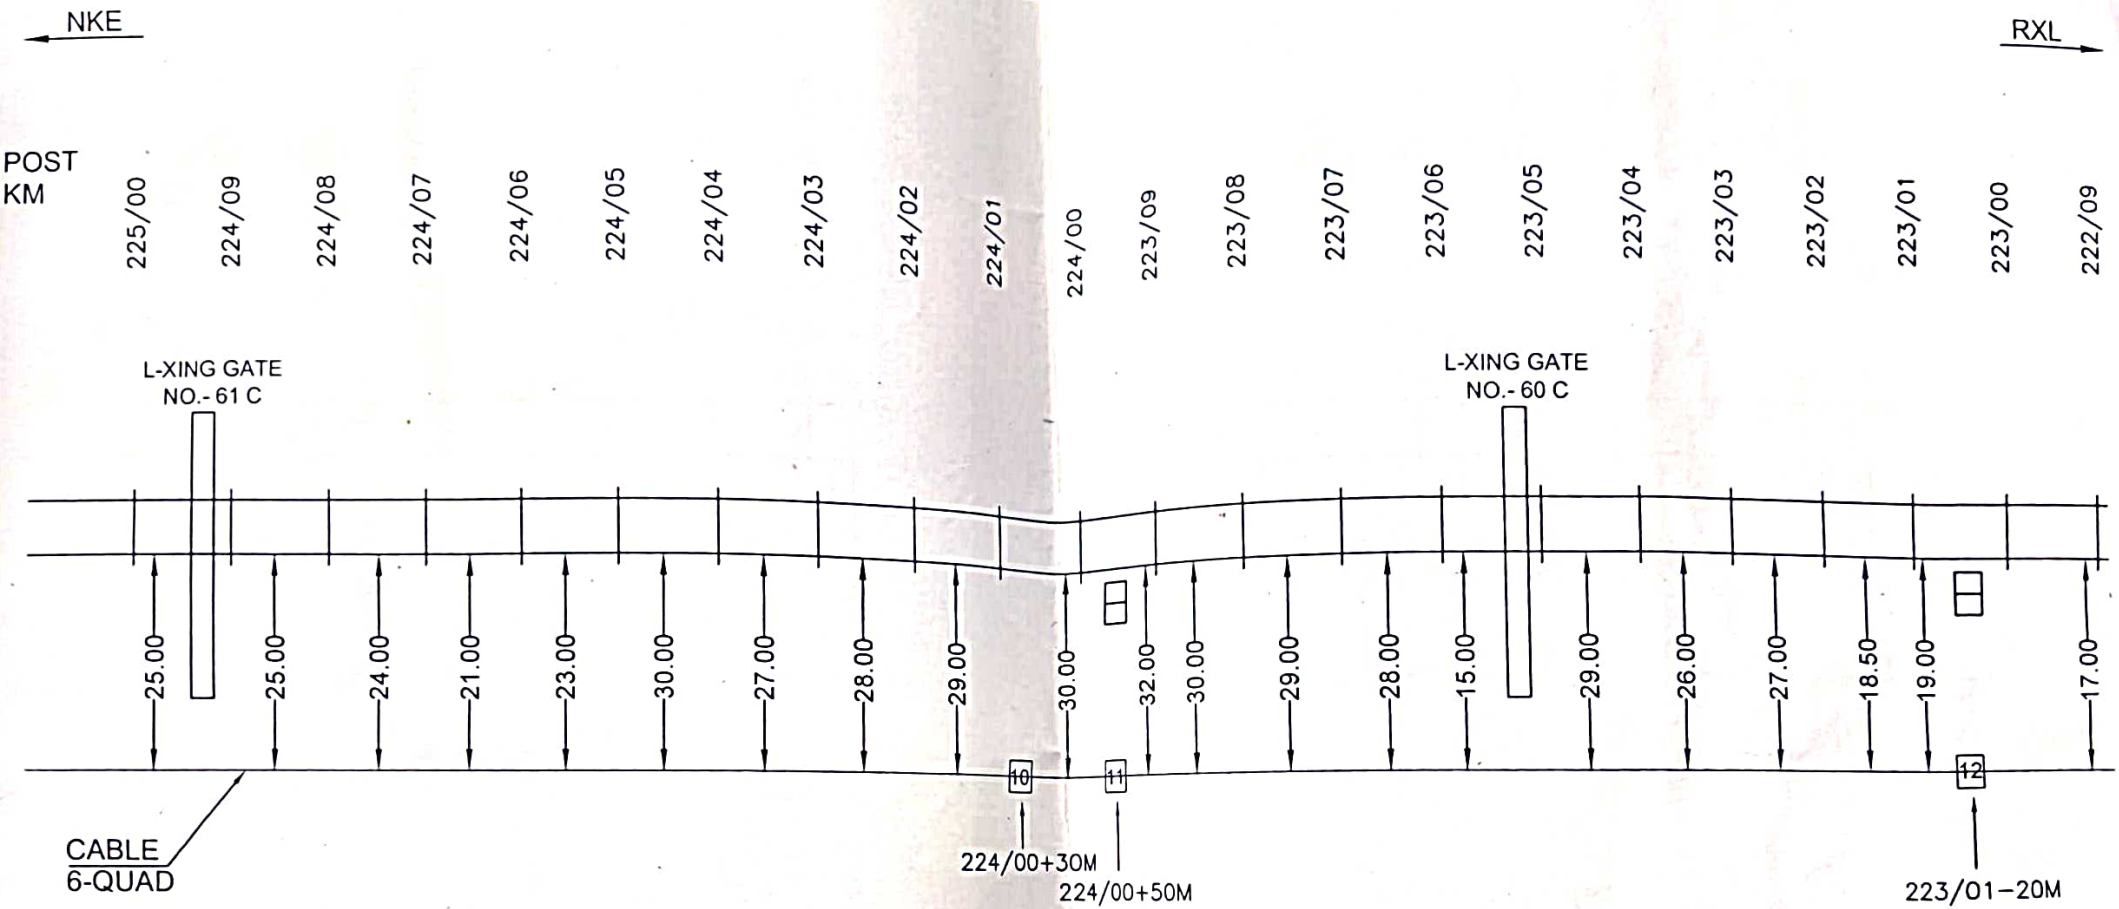

KM : 223 TO 225	SECTION- NKE-GKA

LEGENDS

01	CULVERT	08	STATION	STATION
02	BRIDGE	09		EMERGENCY SOCKET
03	6-QUAD JOINT	10		
04	RAIL TRACK	11		
05	LC GATE	12		
06	6-QUAD CABLE	13		
07	CLAMPING			

SSE/TELE./PROJ/MFP	SSTE/PROJECT/HJP

JUVENILE ENGINEERS PVT. LTD.
ENGINEERS & CONSTRUCTOR

FOR M/s JUVENILE ENGINEERS PVT. LTD.

PROJECT : - RAXAUL TO NARKATIAGANJ	ALL DIMENSIONS ARE IN METERS	PAGE NO.:- 02	NTS

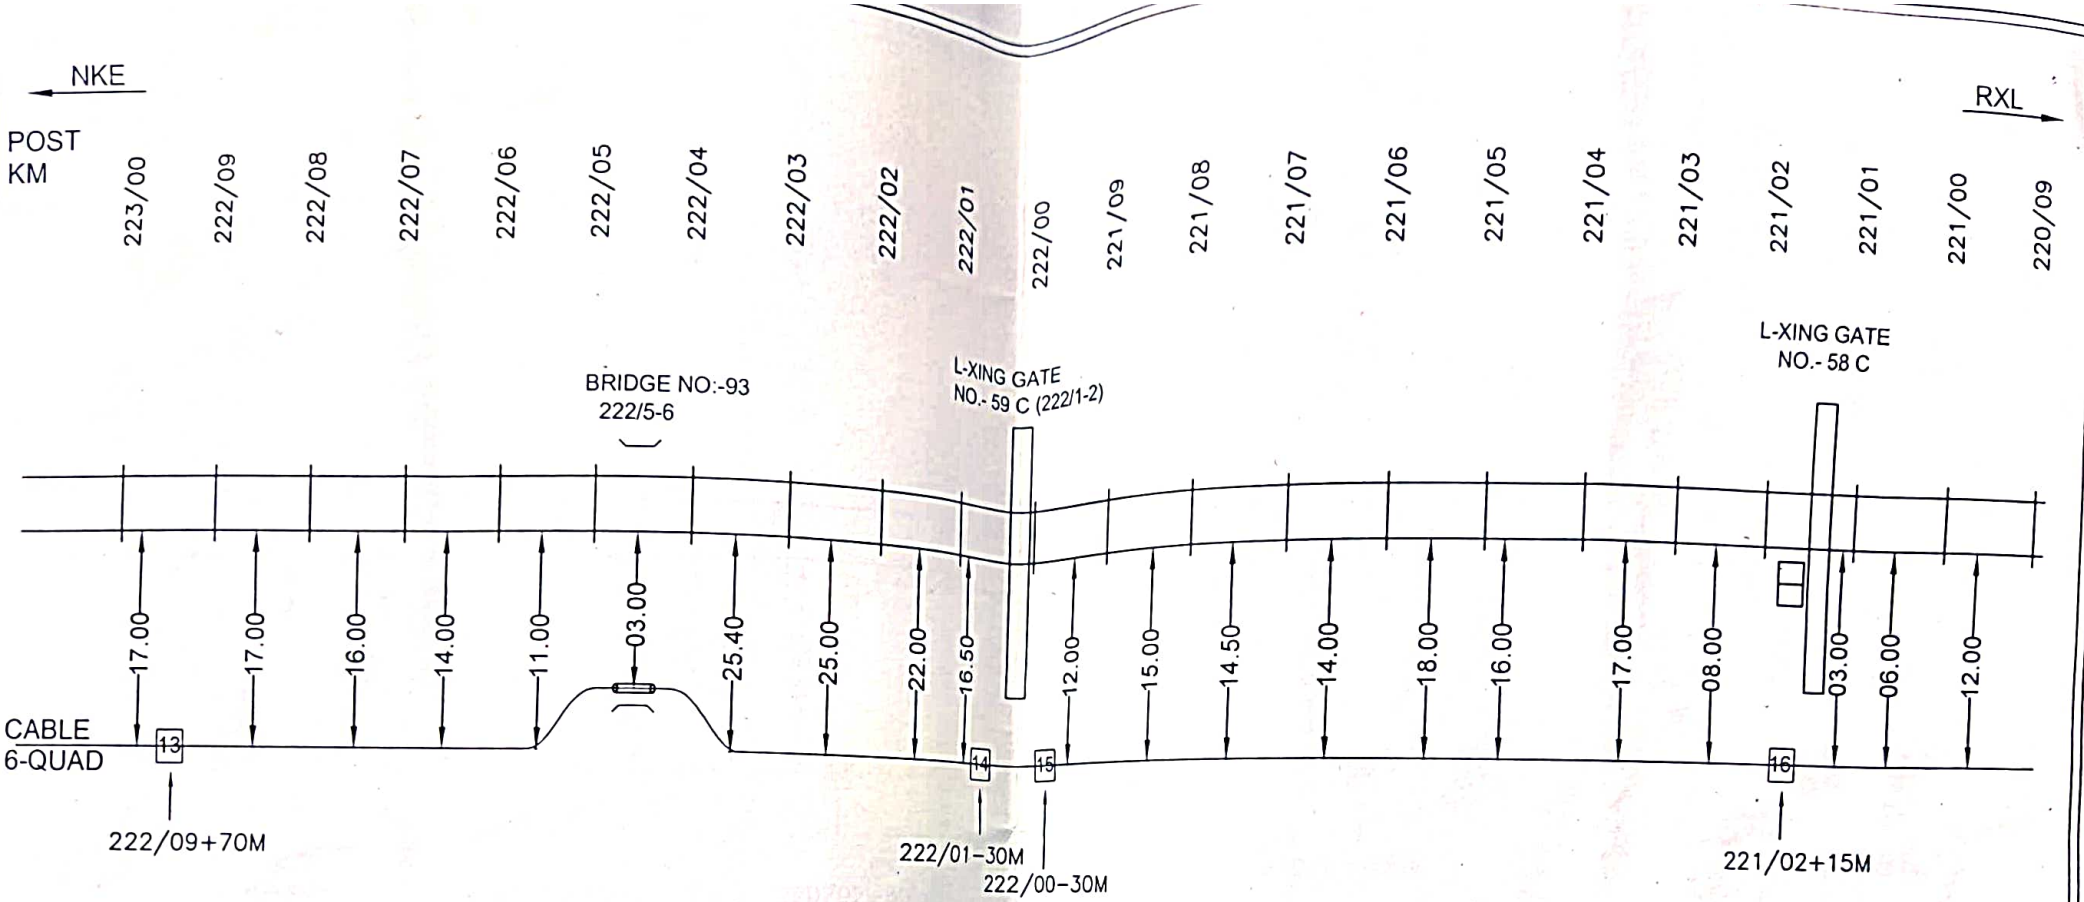

KM : 221 TO 223 | SECTION- NKE-GKA

LEGENDS

01	CULVERT	08	STATION	STATION
02	BRIDGE	09		EMERGENCY SOCKET
03	6-QUAD JOINT	10		
04	RAIL TRACK	11		
05	LC GATE	12		
06	6-QUAD CABLE	13		
07	CLAMPING			

JUVENILE ENGINEERS PVT. LTD.
ENGINEERS & CONSTRUCTOR

PROJECT : - RAXAUL TO NARKATIAGANJ

SSE/TELE./PROJ/MFP

SSTE/PROJEET/HJP

FOR M/s JUVENILE ENGINEERS PVT. LTD.

ALL DIMENSIONS ARE IN METERS | PAGE NO.:- 03 | NTS

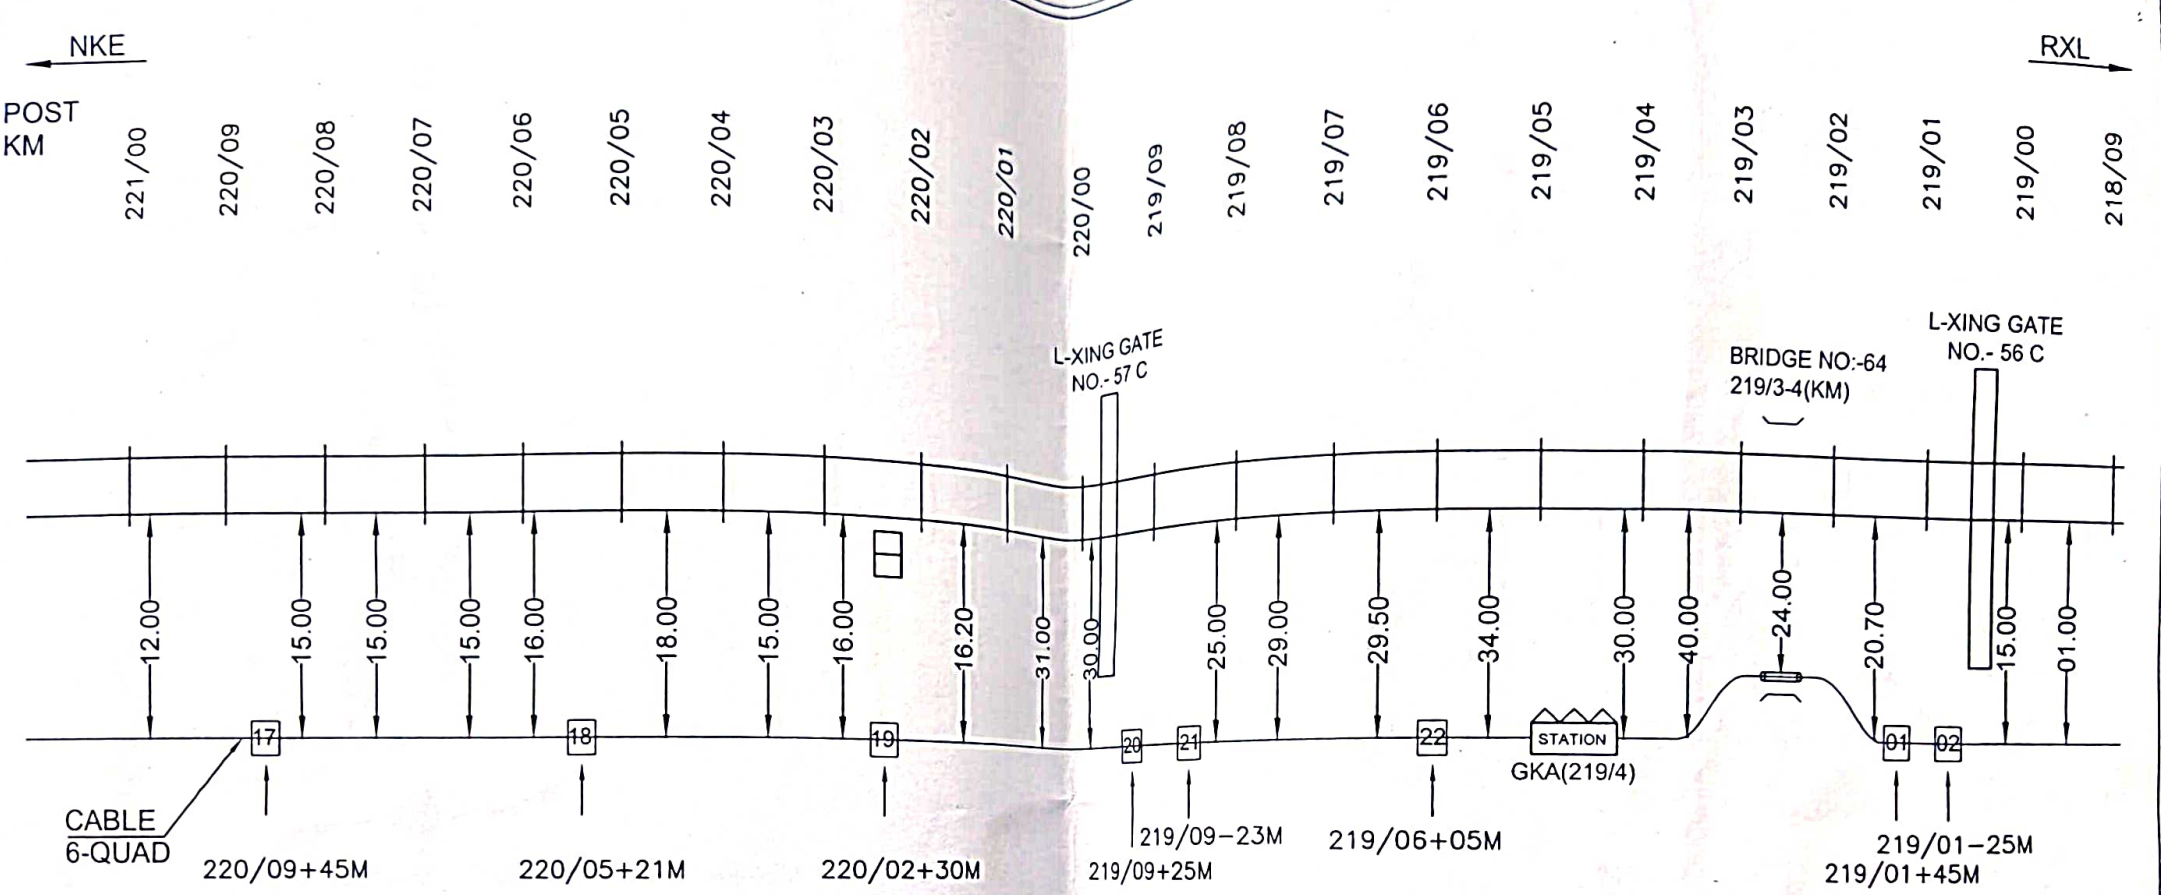

KM : 219 TO 221 | SECTION- NKE-GKA

LEGENDS

01	CULVERT	08	STATION
02	BRIDGE	09	EMERGENCY SOCKET
03	6-QUAD JOINT	10	
04	RAIL TRACK	11	
05	LC GATE	12	
06	6-QUAD CABLE	13	
07	CLAMPING		

JUVENILE ENGINEERS PVT. LTD.
ENGINEERS & CONSTRUCTOR

PROJECT :- RAXAUL TO NARKATIAGANJ

SSE/TELE./PROJ/MFP

SSTE/PROJEET/HJP

FOR M/s JUVENILE ENGINEERS PVT. LTD.

ALL DIMENSIONS ARE IN METERS | PAGE NO.:- 04 | NTS

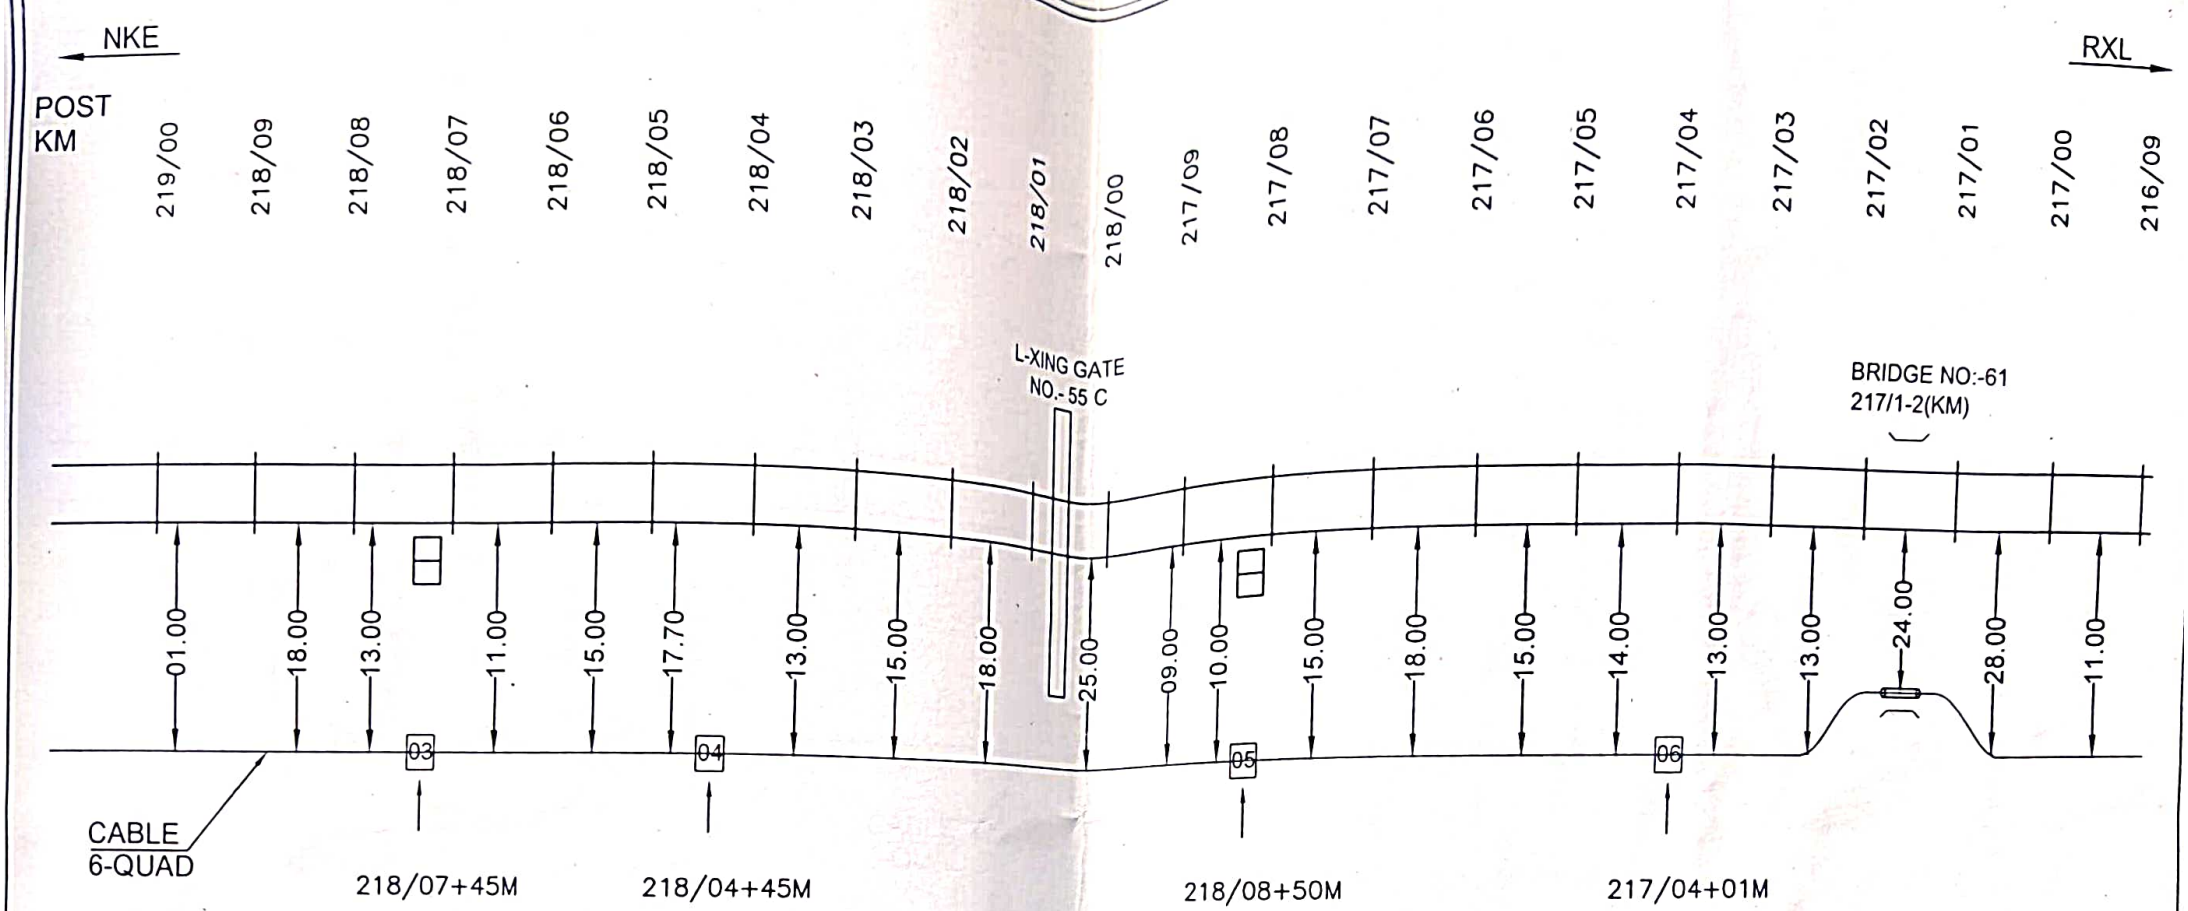

KM : 217 TO 219	SECTION- GKA-MRJD

LEGENDS

01		CULVERT	08	STATION	STATION
02		BRIDGE	09		EMERGENCY SOCKET
03		6-QUAD JOINT	10		
04		RAIL TRACK	11		
05		LC GATE	12		
06		6-QUAD CABLE	13		
07		CLAMPING			

JUVENILE ENGINEERS PVT. LTD.
ENGINEERS & CONSTRUCTOR

PROJECT : - RAXAUL TO NARKATIAGANJ

SSE/TELE./PROJ/MFP	SSTE/PROJEET/HJP

FOR M/s JUVENILE ENGINEERS PVT. LTD.

ALL DIMENSIONS ARE IN METERS	PAGE NO.:- 05	NTS

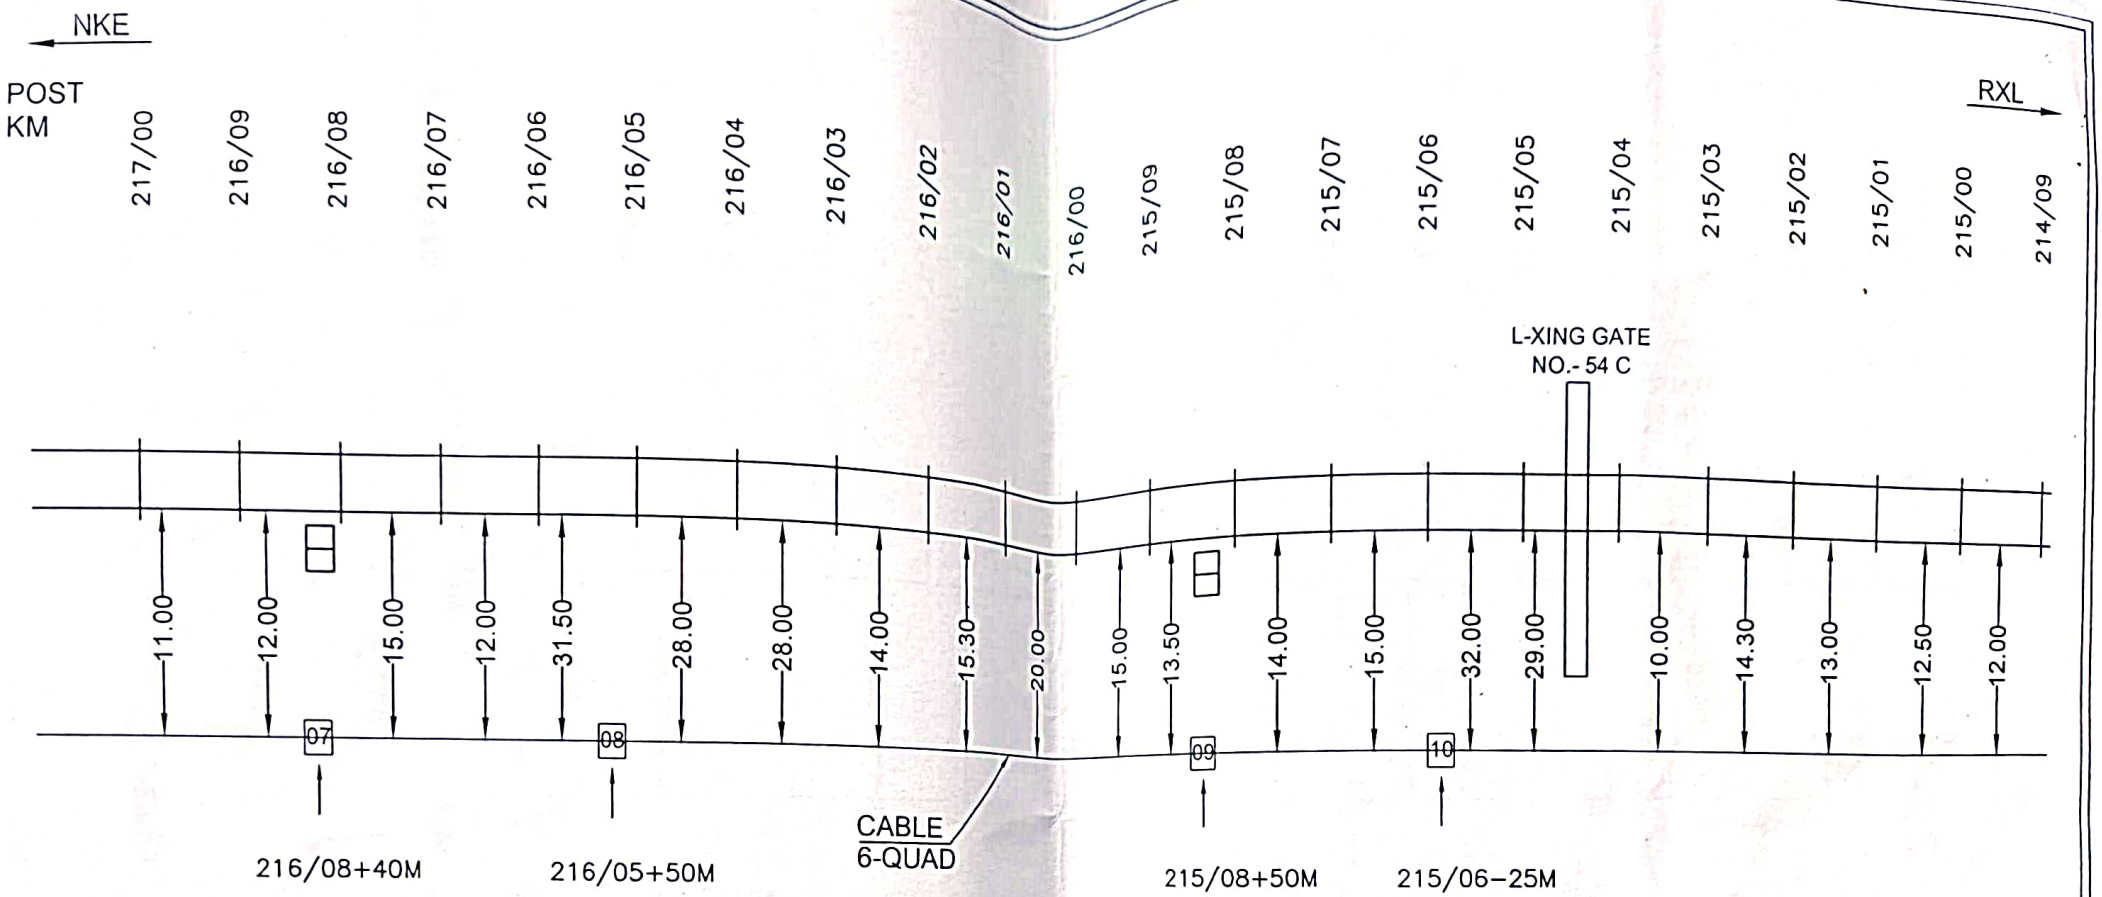

KM : 215 TO 217 | SECTION- GKA-MRJD

LEGENDS

01	CULVERT	08	STATION
02	BRIDGE	09	EMERGENCY SOCKET
03	6-QUAD JOINT	10	
04	RAIL TRACK	11	
05	LC GATE	12	
06	6-QUAD CABLE	13	
07	CLAMPING		

JUVENILE ENGINEERS PVT. LTD.
ENGINEERS & CONSTRUCTOR

PROJECT :- RAXAUL TO NARKATIAGANJ

SSE/TELE./PROJ/MFP

SSTE/PROJECT/HJP

FOR M/s JUVENILE ENGINEERS PVT. LTD.

ALL DIMENSIONS ARE IN METERS | PAGE NO.:- 06 | NTS

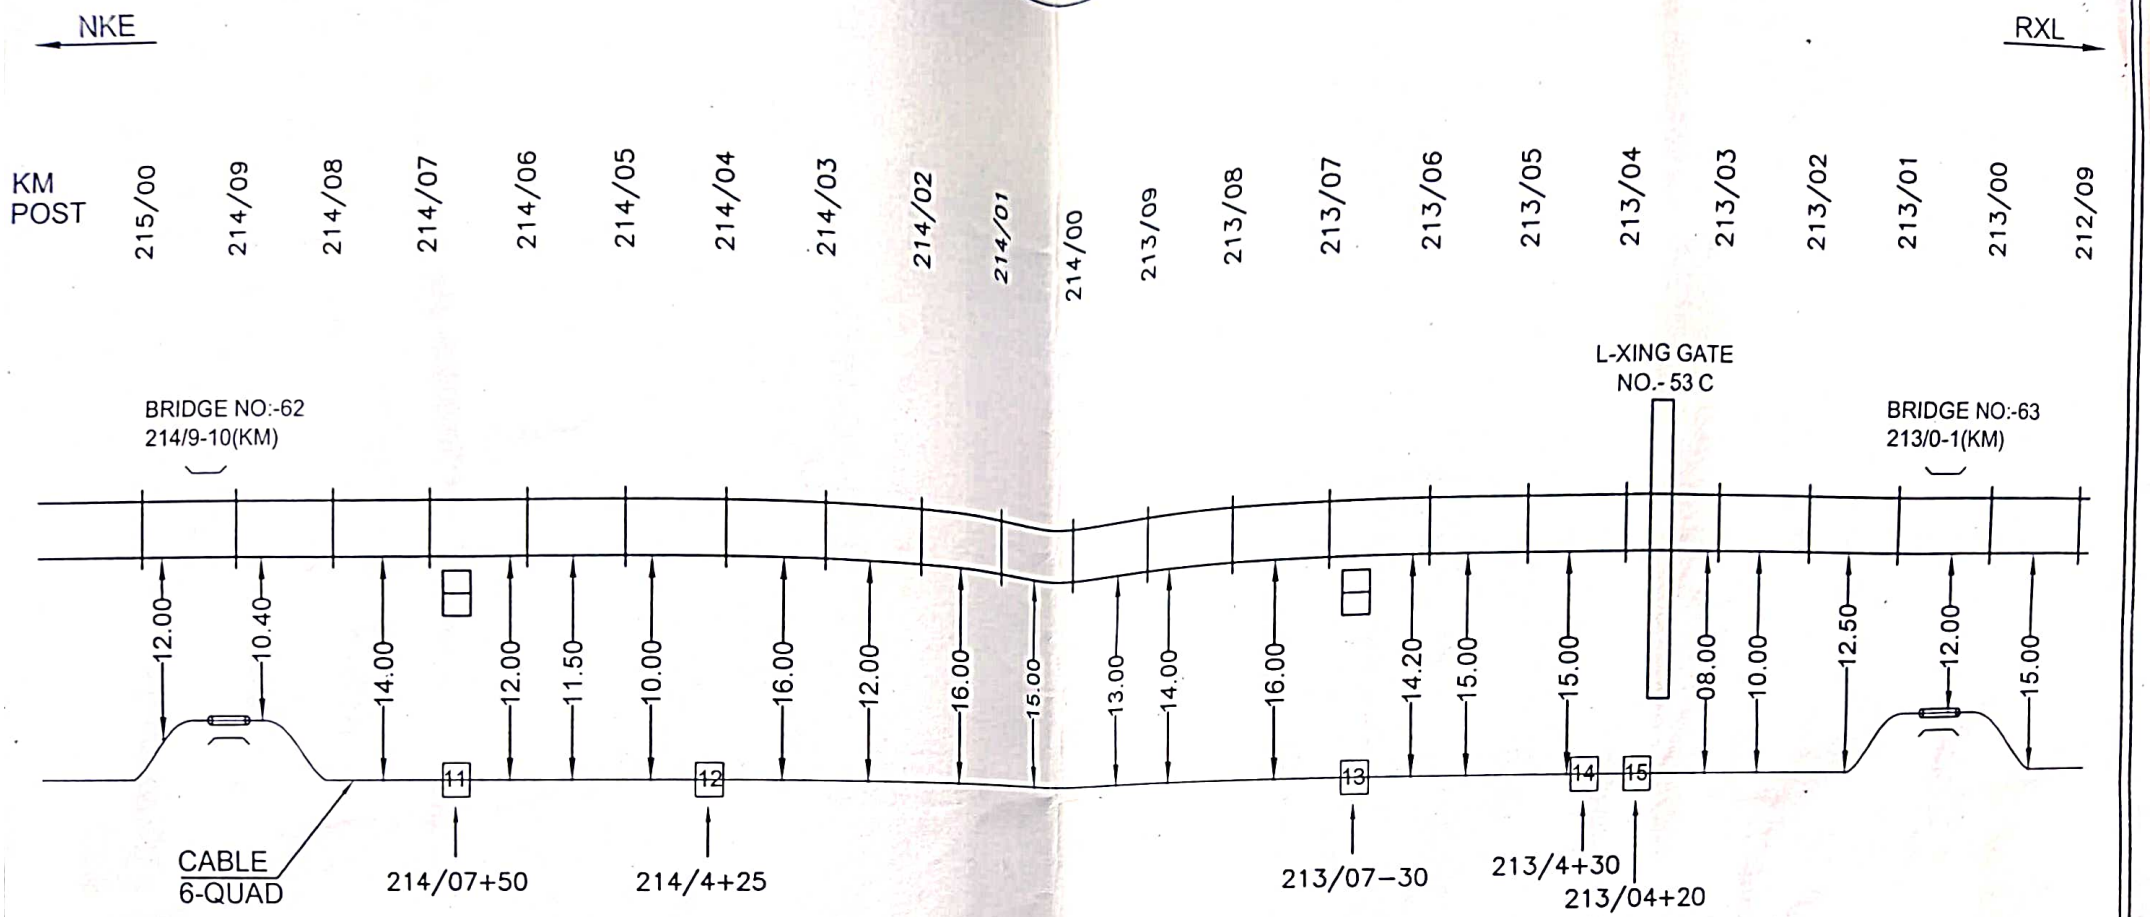

KM : 213 TO 215	SECTION- GKA-MRJD

LEGENDS

01	CULVERT	08	STATION
02	BRIDGE	09	EMERGENCY SOCKET
03	6-QUAD JOINT	10	
04	RAIL TRACK	11	
05	LC GATE	12	
06	6-QUAD CABLE	13	
07	CLAMPING		

JUVENILE ENGINEERS PVT. LTD.
ENGINEERS & CONSTRUCTOR

PROJECT :- RAXAUL TO NARKATIAGANJ

SSE/TELE./PROJ/MFP

SSTE/PROJECT/NJP

FOR M/s JUVENILE ENGINEERS PVT. LTD.

ALL DIMENSIONS ARE IN METERS | PAGE NO.:- 07 | NTS

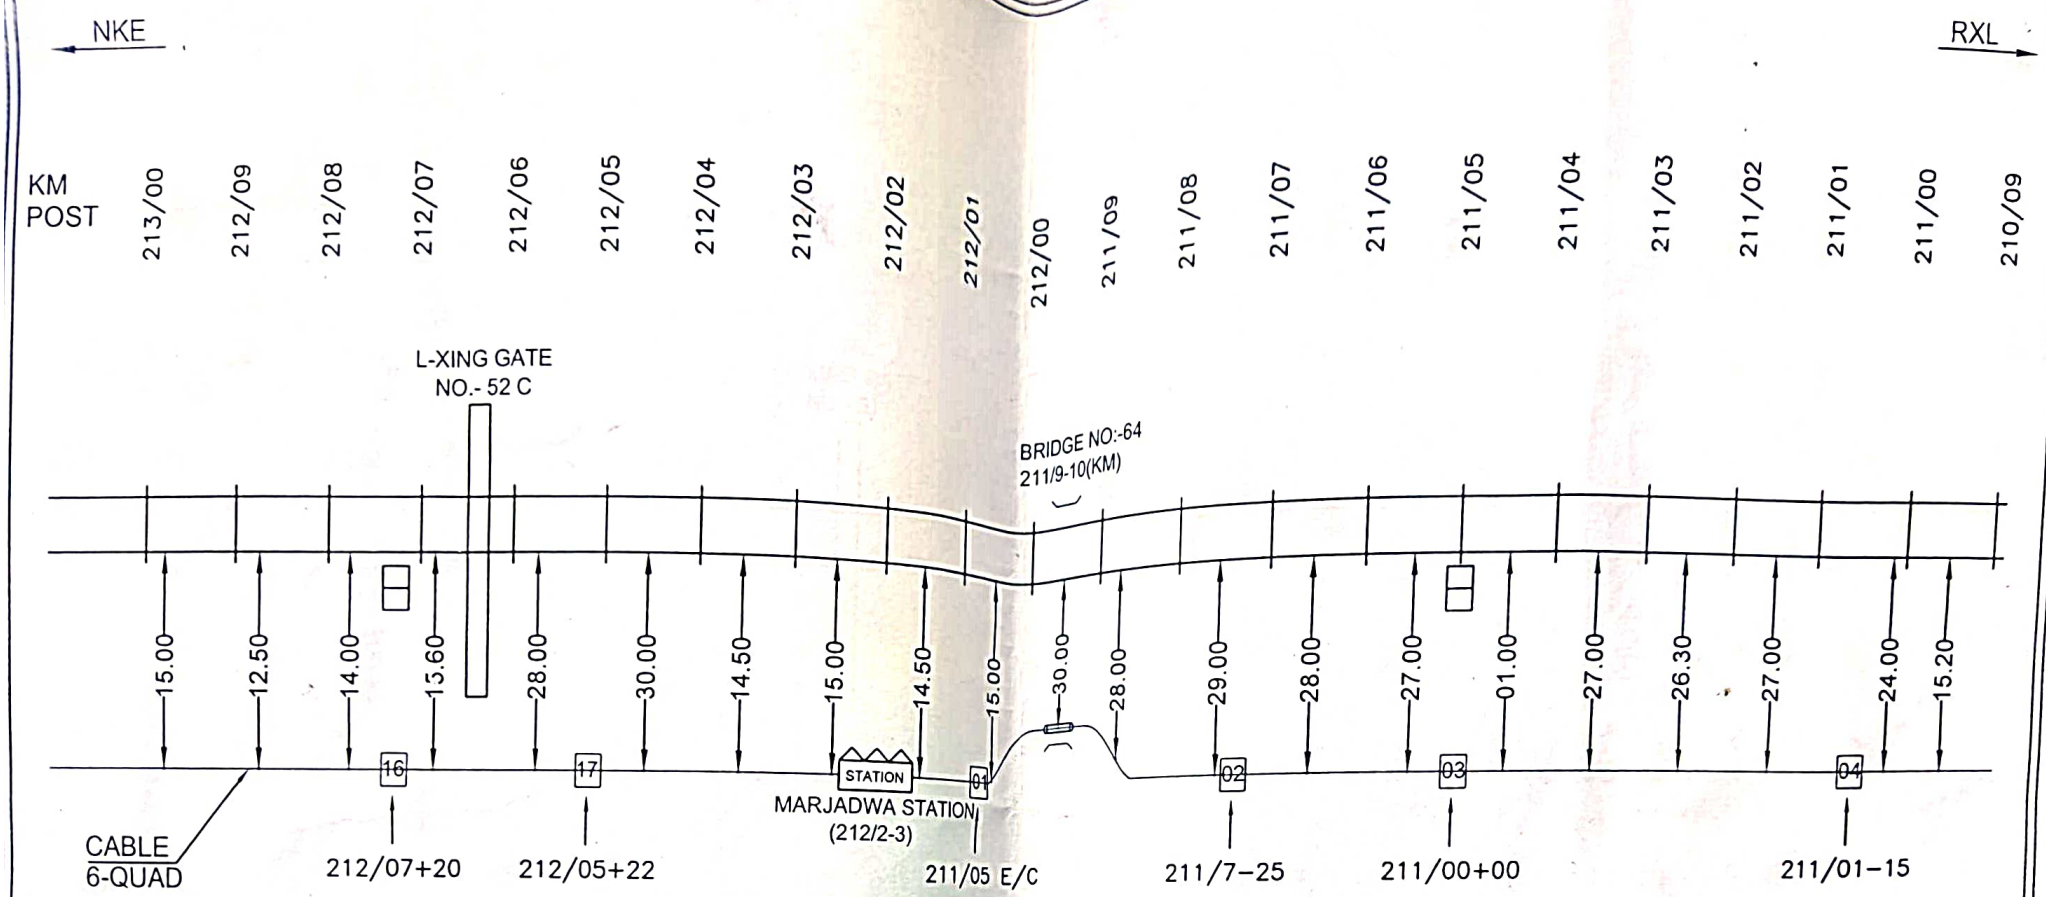

KM : 211 TO 213	SECTION- MRJD-STF

LEGENDS

01	CULVERT	08	STATION	STATION
02	BRIDGE	09		EMERGENCY SOCKET
03	6-QUAD JOINT	10		
04	RAIL TRACK	11		
05	LC GATE	12		
06	6-QUAD CABLE	13		
07	CLAMPING			

JUVENILE ENGINEERS PVT. LTD.
ENGINEERS & CONSTRUCTOR

PROJECT : - RAXAUL TO NARKATIAGANJ

SSE/TELE./PROJ/MFP

SSTE/PROJEET/HJP

FOR M/s JUVENILE ENGINEERS PVT. LTD.

ALL DIMENSIONS ARE IN METERS | PAGE NO.:- 08 | NTS

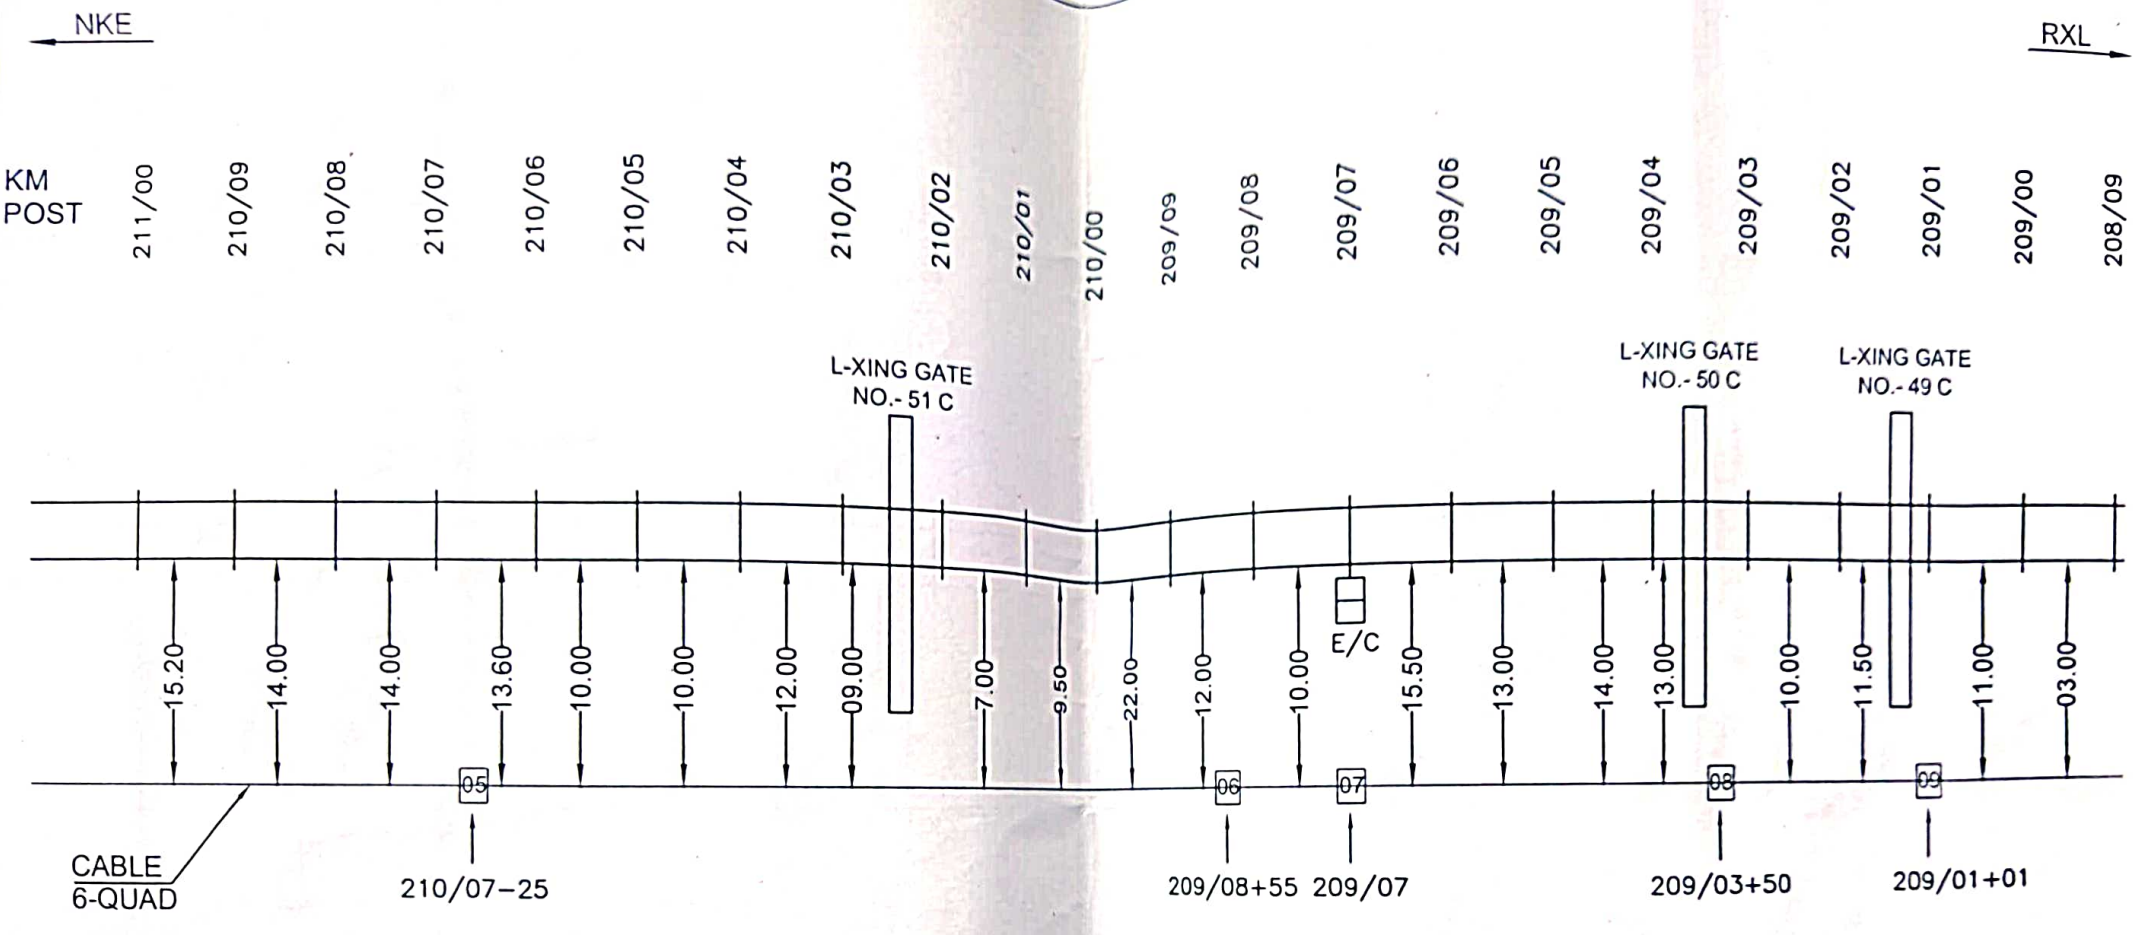

KM : 209 TO 211	SECTION- STF-MRJD

LEGENDS

01	CULVERT	08	STATION
02	BRIDGE	09	EMERGENCY SOCKET
03	6-QUAD JOINT	10	
04	RAIL TRACK	11	
05	LC GATE	12	
06	6-QUAD CABLE	13	
07	CLAMPING		

JUVENILE ENGINEERS PVT. LTD.
ENGINEERS & CONSTRUCTOR

PROJECT :- RAXAUL TO NARKATIAGANJ

SSE/TELE./PROJ/MFP

SSTE/PROJEET/HJP

FOR M/s JUVENILE ENGINEERS PVT. LTD.

ALL DIMENSIONS ARE IN METERS

PAGE NO.:- 09

NTS

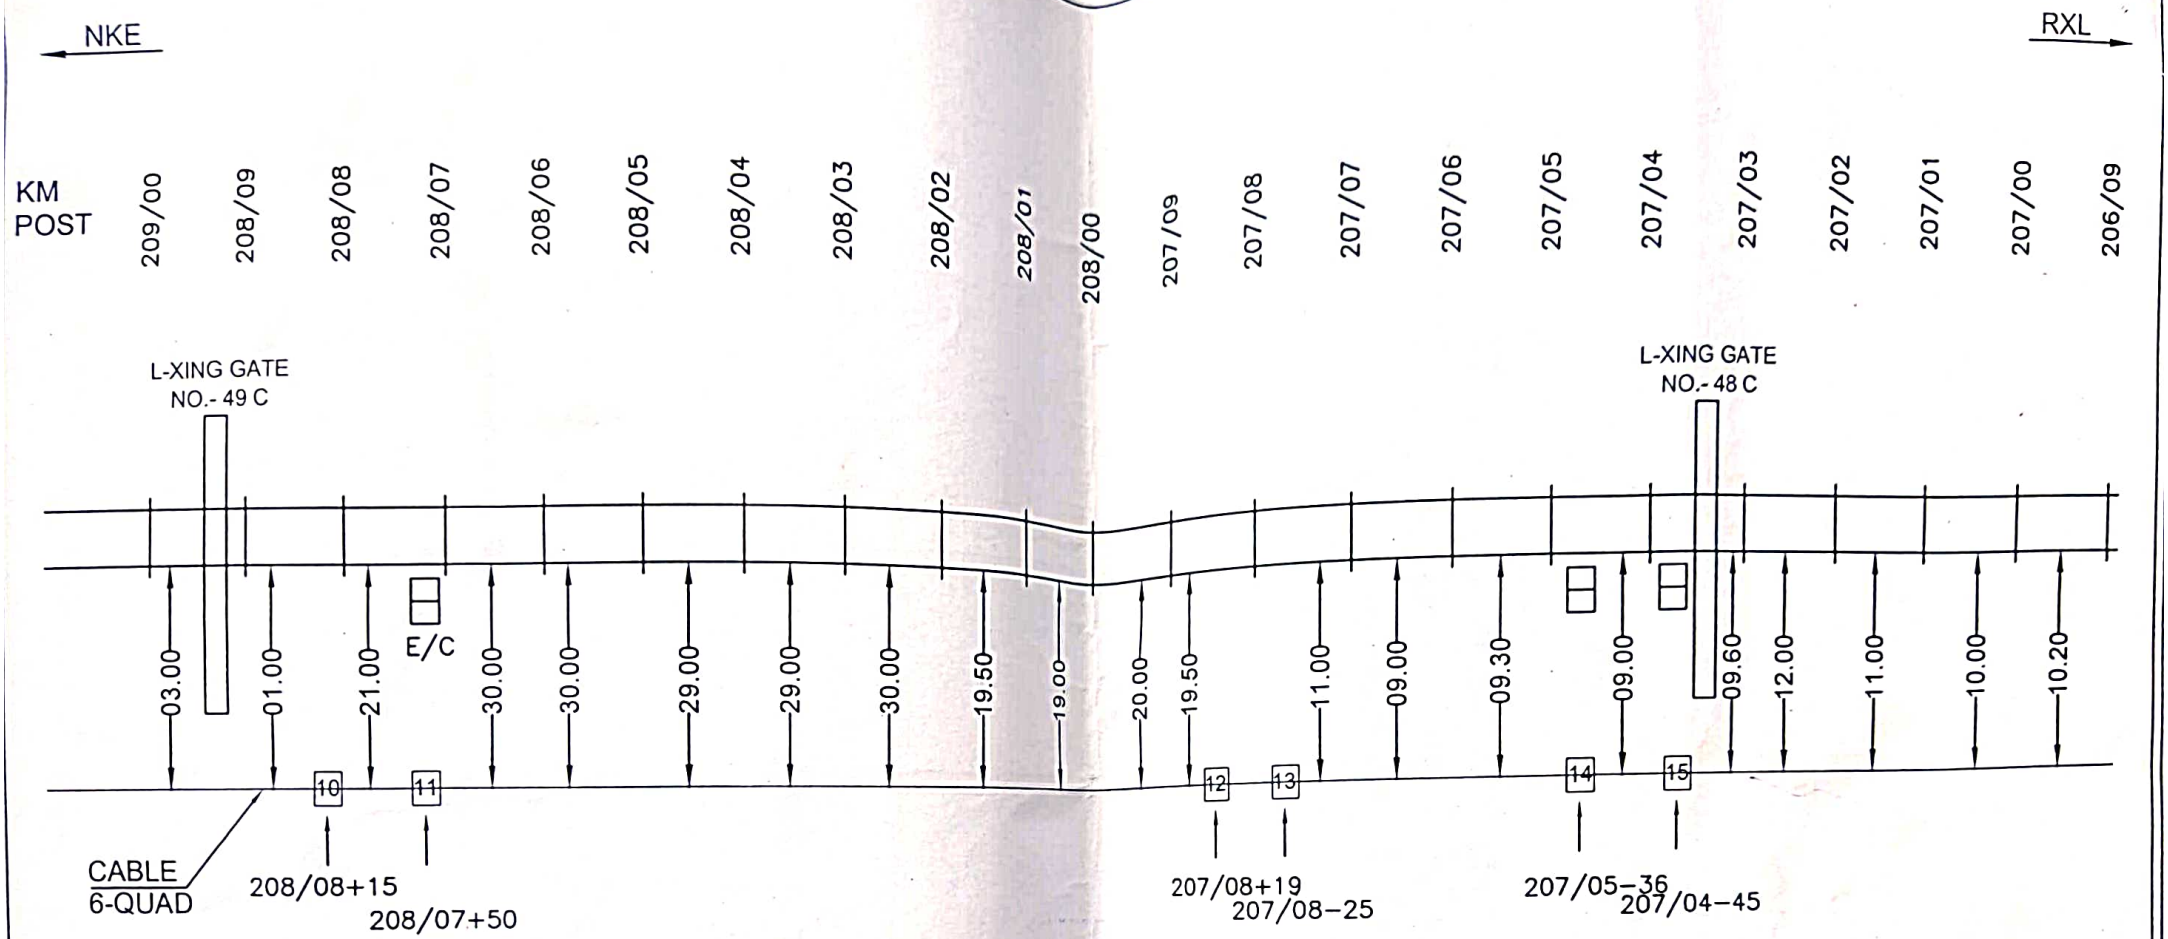

KM : 207 TO 209 | SECTION- STF-MRJD

LEGENDS

01	CULVERT	08	STATION
02	BRIDGE	09	EMERGENCY SOCKET
03	6-QUAD JOINT	10	
04	RAIL TRACK	11	
05	LC GATE	12	
06	6-QUAD CABLE	13	
07	CLAMPING		

JUVENILE ENGINEERS PVT. LTD.
ENGINEERS & CONSTRUCTOR

PROJECT :- RAXAUL TO NARKATIAGANJ

SSE/TELE./PROJ/MFP | SSTE/PROJEET/HJP

FOR M/s JUVENILE ENGINEERS PVT. LTD.

ALL DIMENSIONS ARE IN METERS | PAGE NO.:- 10 | NTS

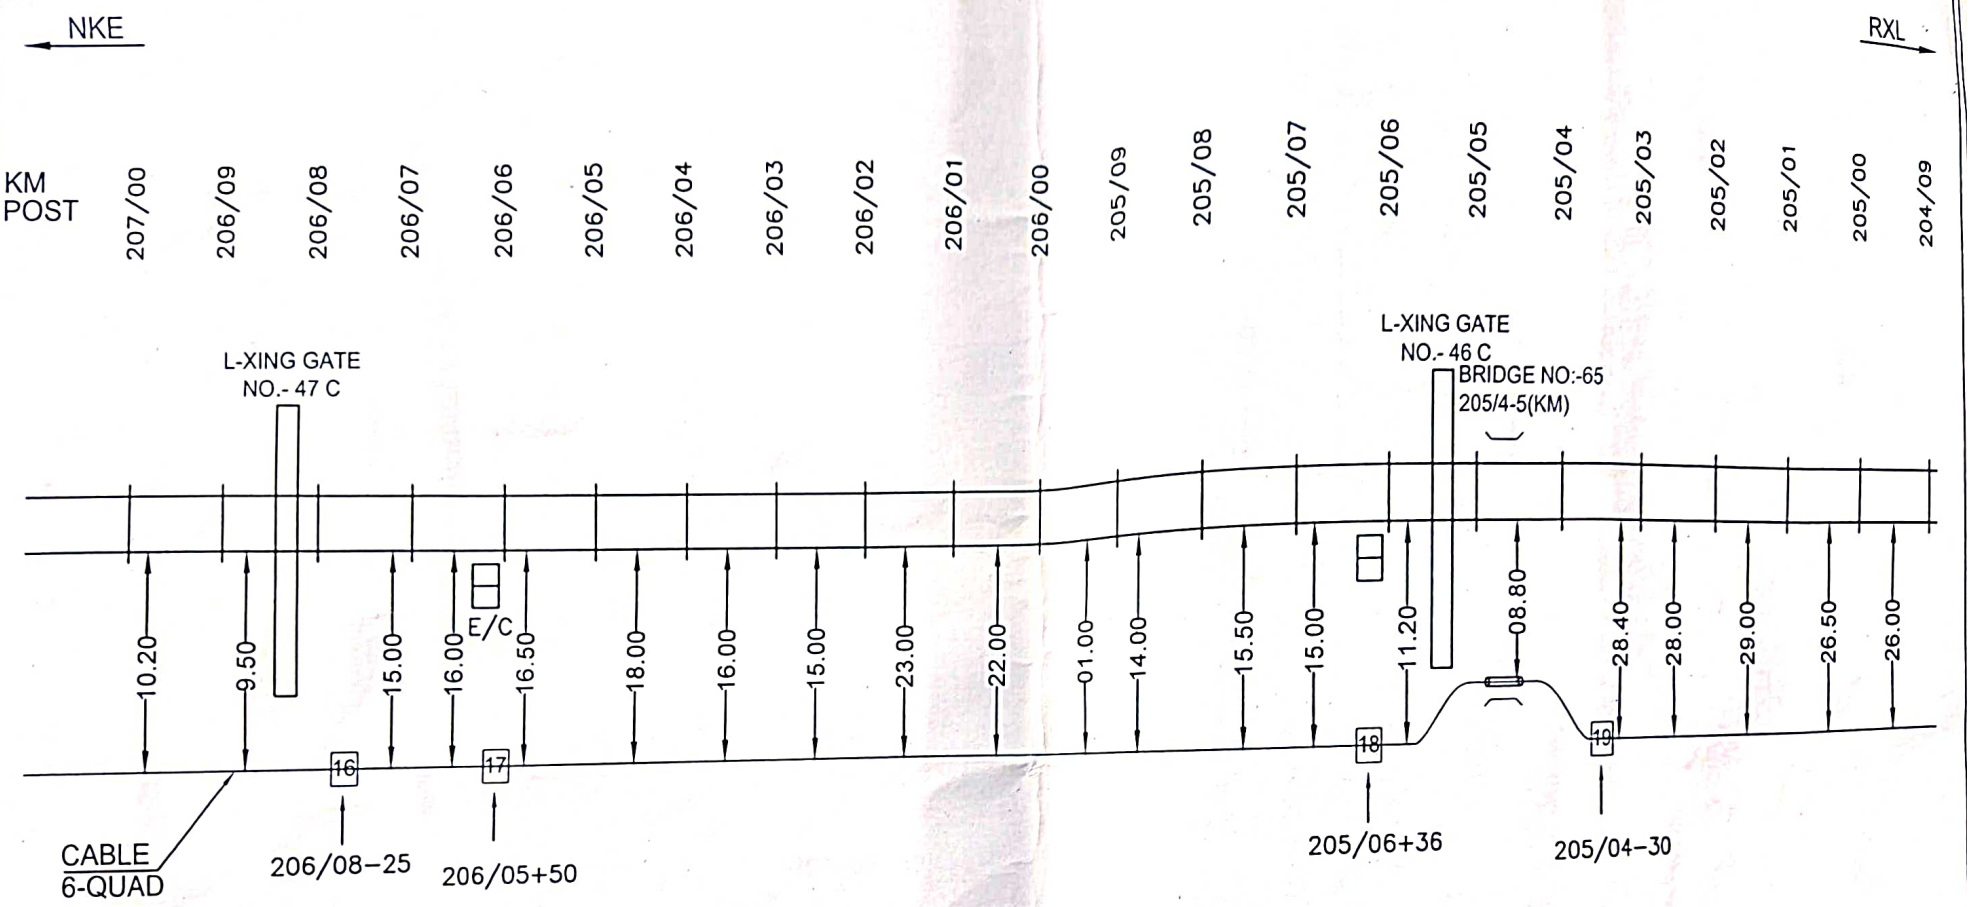

KM : 207 TO 205 | SECTION- SIKTA-MRJD

LEGENDS

01	CULVERT	08	STATION
02	BRIDGE	09	EMERGENCY SOCKET
03	6-QUAD JOINT	10	
04	RAIL TRACK	11	
05	LC GATE	12	
06	6-QUAD CABLE	13	
07	CLAMPING		

JUVENILE ENGINEERS PVT. LTD.
ENGINEERS & CONSTRUCTOR

PROJECT : - RAXAUL TO NARKATIAGANJ

SSE/TELE./PROJ/MFP | SSTE/PROJEET/HJP

FOR M/s JUVENILE ENGINEERS PVT. LTD.

ALL DIMENSIONS ARE IN METERS | PAGE NO.:- 11 | NTS

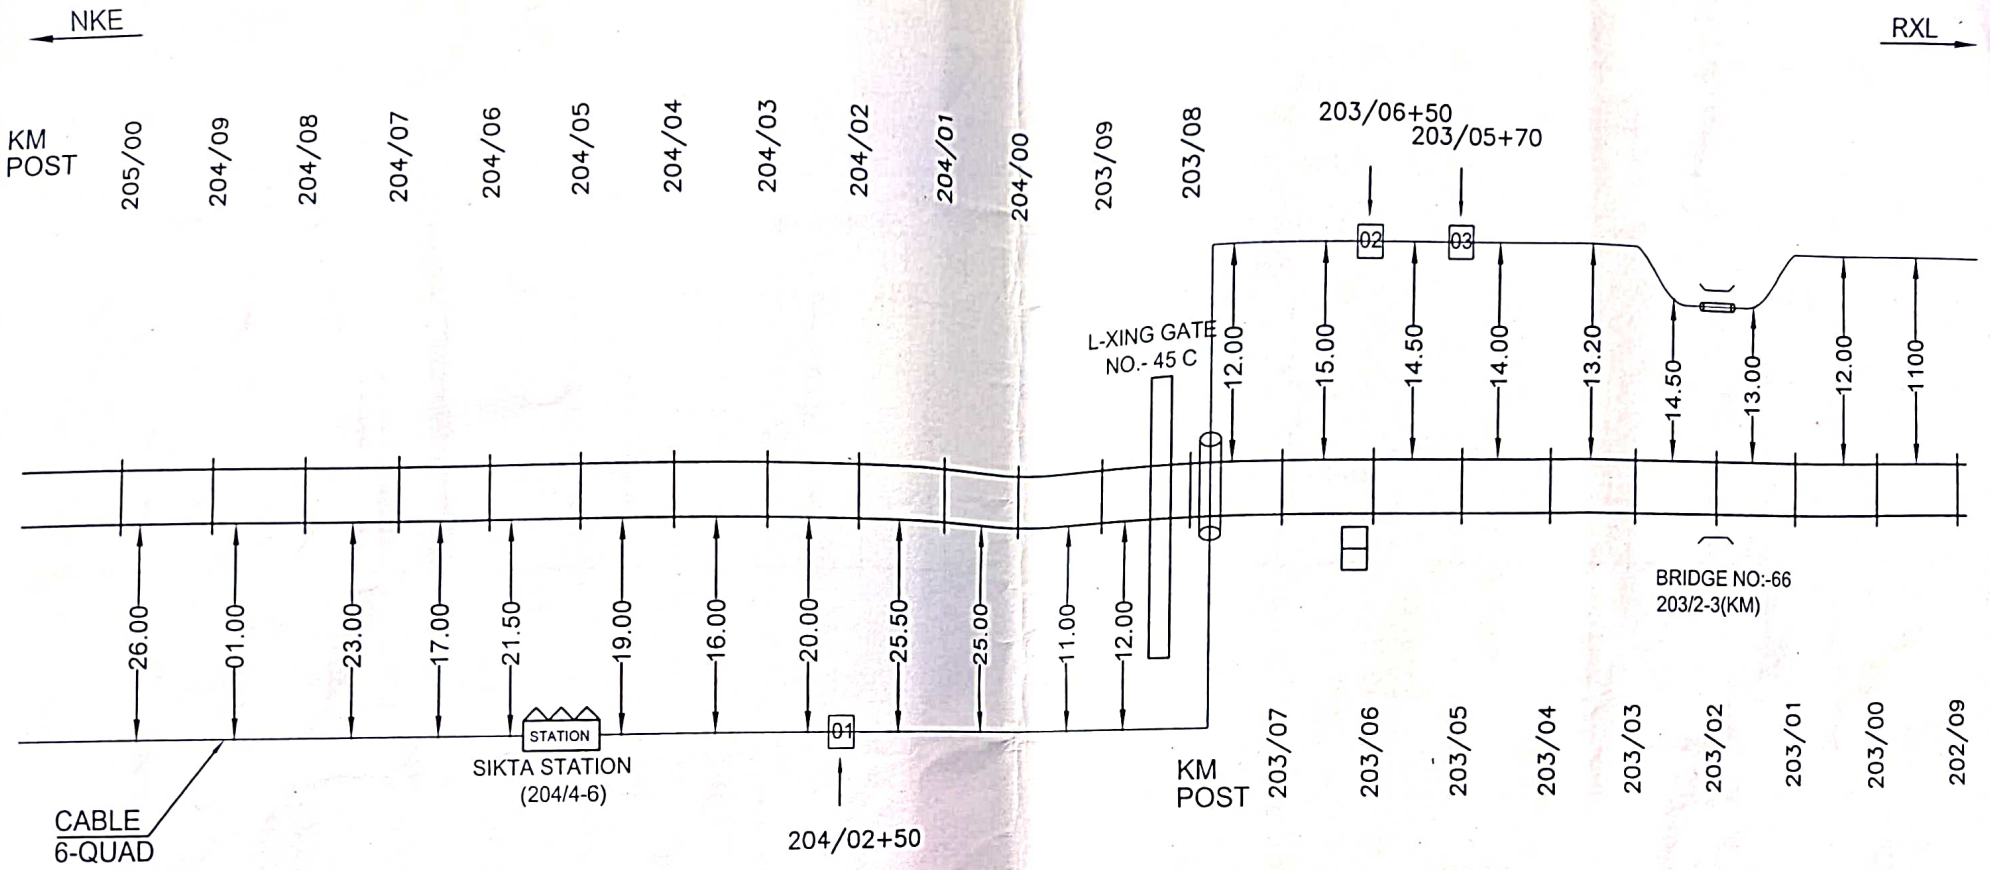

KM : 203 TO 205 | SECTION- BLV-STF

LEGENDS

01	CULVERT	08	STATION
02	BRIDGE	09	EMERGENCY SOCKET
03	6-QUAD JOINT	10	
04	RAIL TRACK	11	
05	LC GATE	12	
06	6-QUAD CABLE	13	
07	CLAMPING		

JUVENILE ENGINEERS PVT. LTD.
ENGINEERS & CONSTRUCTOR

PROJECT :- RAXAUL TO NARKATIAGANJ

SSE/TELE./PROJ/MFP

SSTE/PROJECT/HJP

FOR M/s JUVENILE ENGINEERS PVT. LTD.

ALL DIMENSIONS ARE IN METERS | PAGE NO.:- 12 | NTS

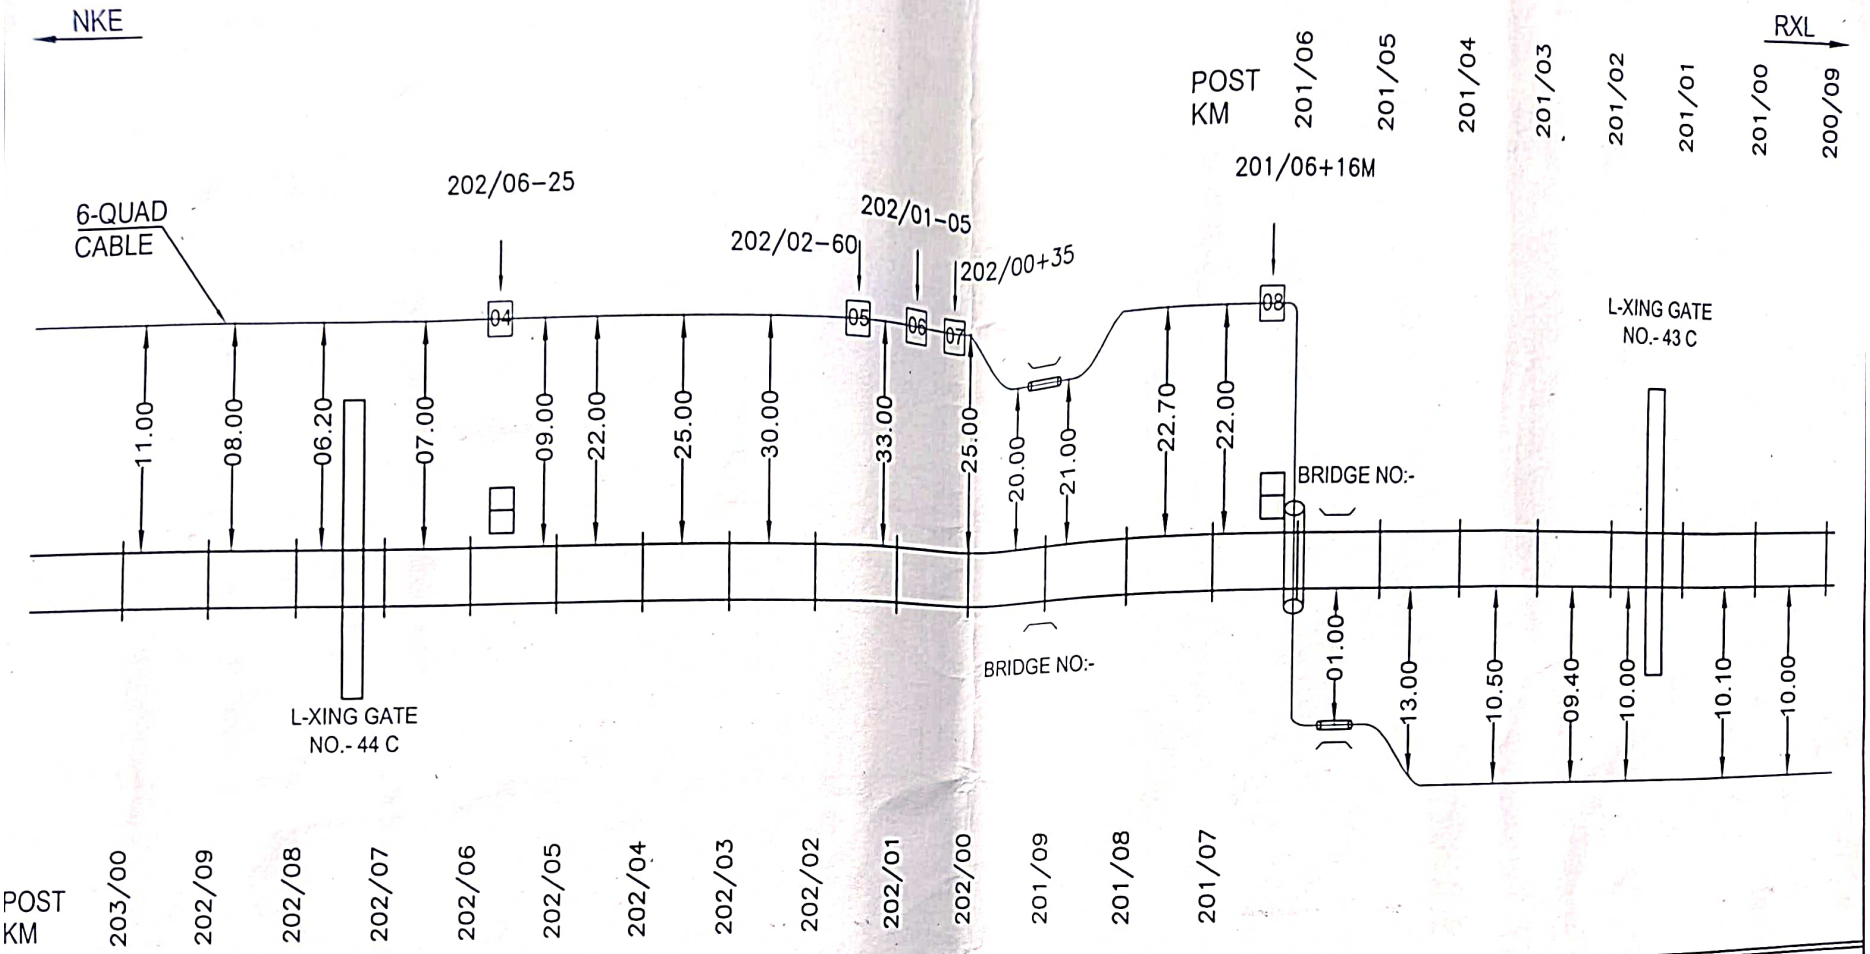

KM : 201 TO 203 | SECTION- BLV-STF

LEGENDS

01		CULVERT	08	STATION	STATION
02		BRIDGE	09		EMERGENCY SOCKET
03		6-QUAD JOINT	10		
04		RAIL TRACK	11		
05		LC GATE	12		
06		6-QUAD CABLE	13		
07		CLAMPING			

JUVENILE ENGINEERS PVT. LTD.
ENGINEERS & CONSTRUCTOR

PROJECT :- RAXAUL TO NARKATIAGANJ

SSE/TELE./PROJ/MFP

SSTE/PROJEET/HJP

FOR M/s JUVENILE ENGINEERS PVT. LTD.

ALL DIMENSIONS ARE IN METERS | PAGE NO.:- 13 | NTS

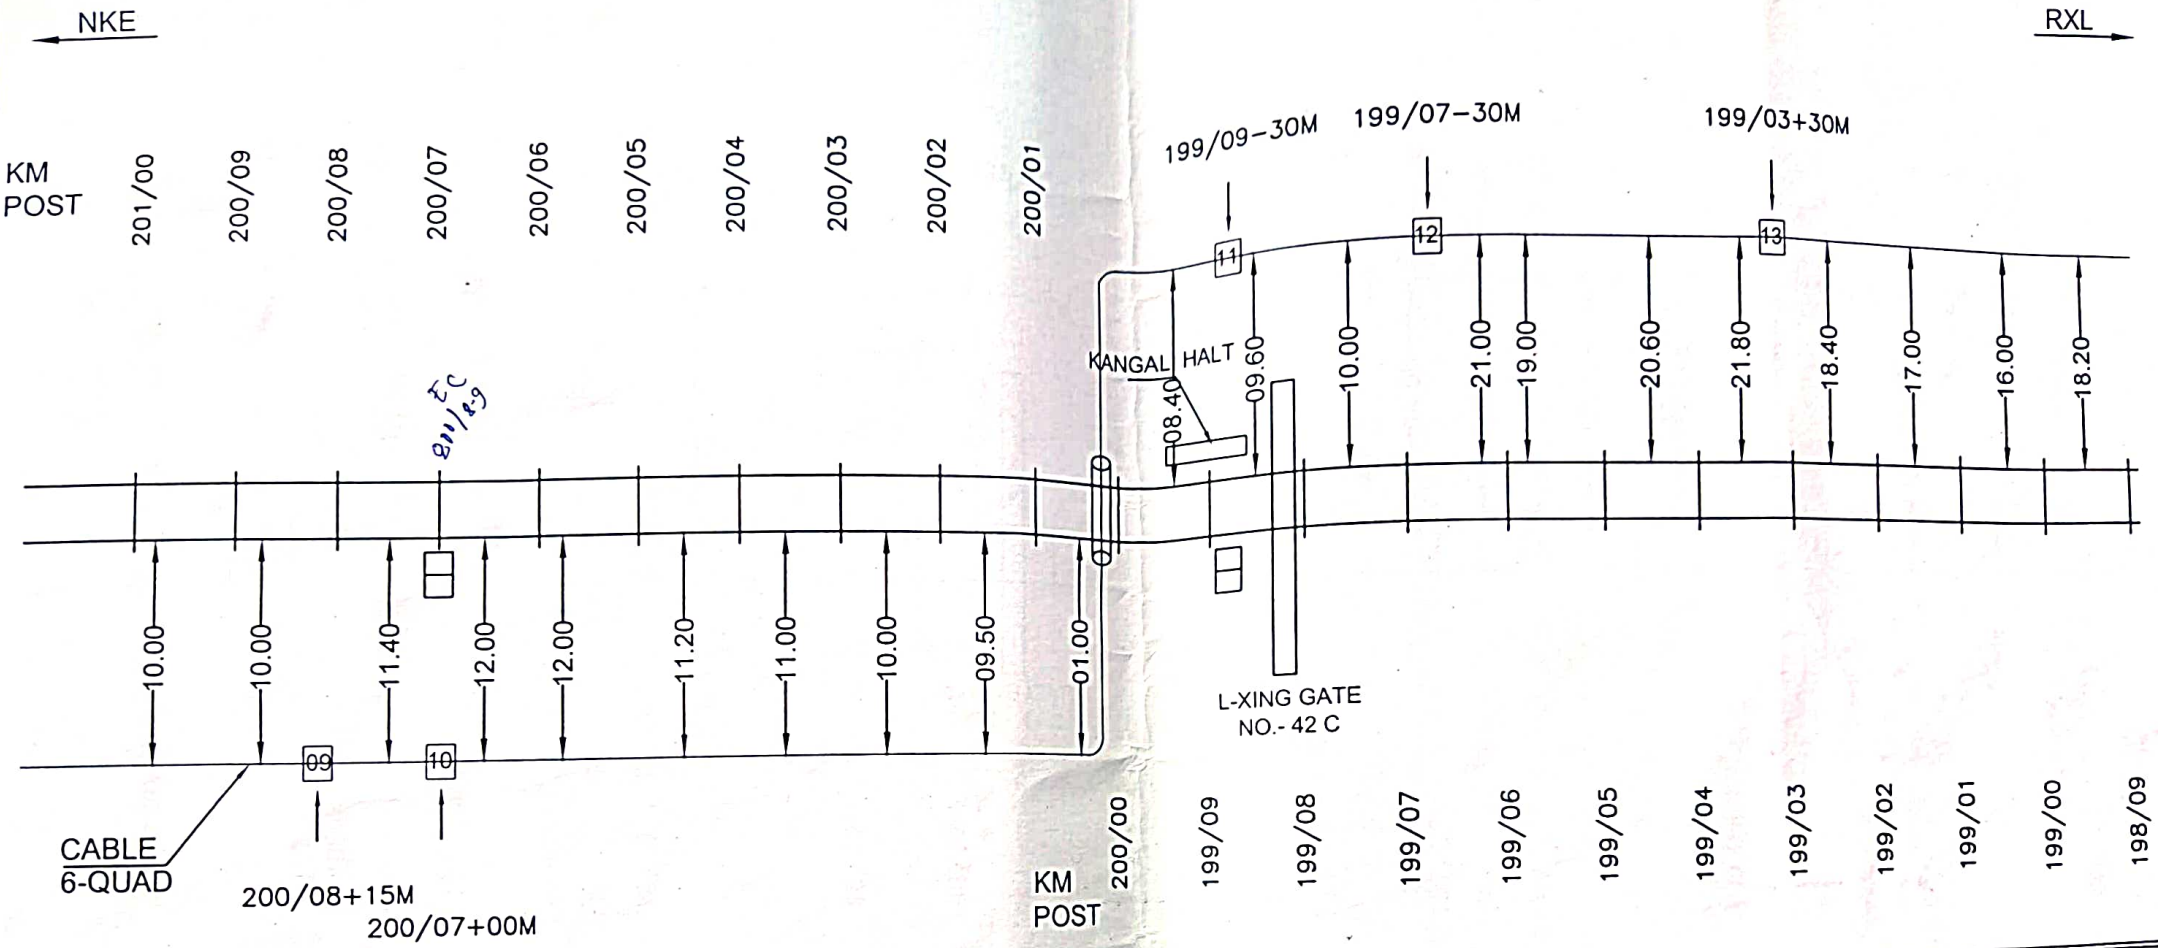

KM : 199 TO 201 | SECTION- BLV-STF

LEGENDS

01	CULVERT	08	STATION
02	BRIDGE	09	EMERGENCY SOCKET
03	6-QUAD JOINT	10	
04	RAIL TRACK	11	
05	LC GATE	12	
06	6-QUAD CABLE	13	
07	CLAMPING		

JUVENILE ENGINEERS PVT. LTD.
ENGINEERS & CONSTRUCTOR

PROJECT :- RAXAUL TO NARKATIAGANJ

SSE/TELE./PROJ/MFP

SSTE/PROJEET/HJP

FOR M/s JUVENILE ENGINEERS PVT. LTD.

ALL DIMENSIONS ARE IN METERS

PAGE NO.:- 14

NT

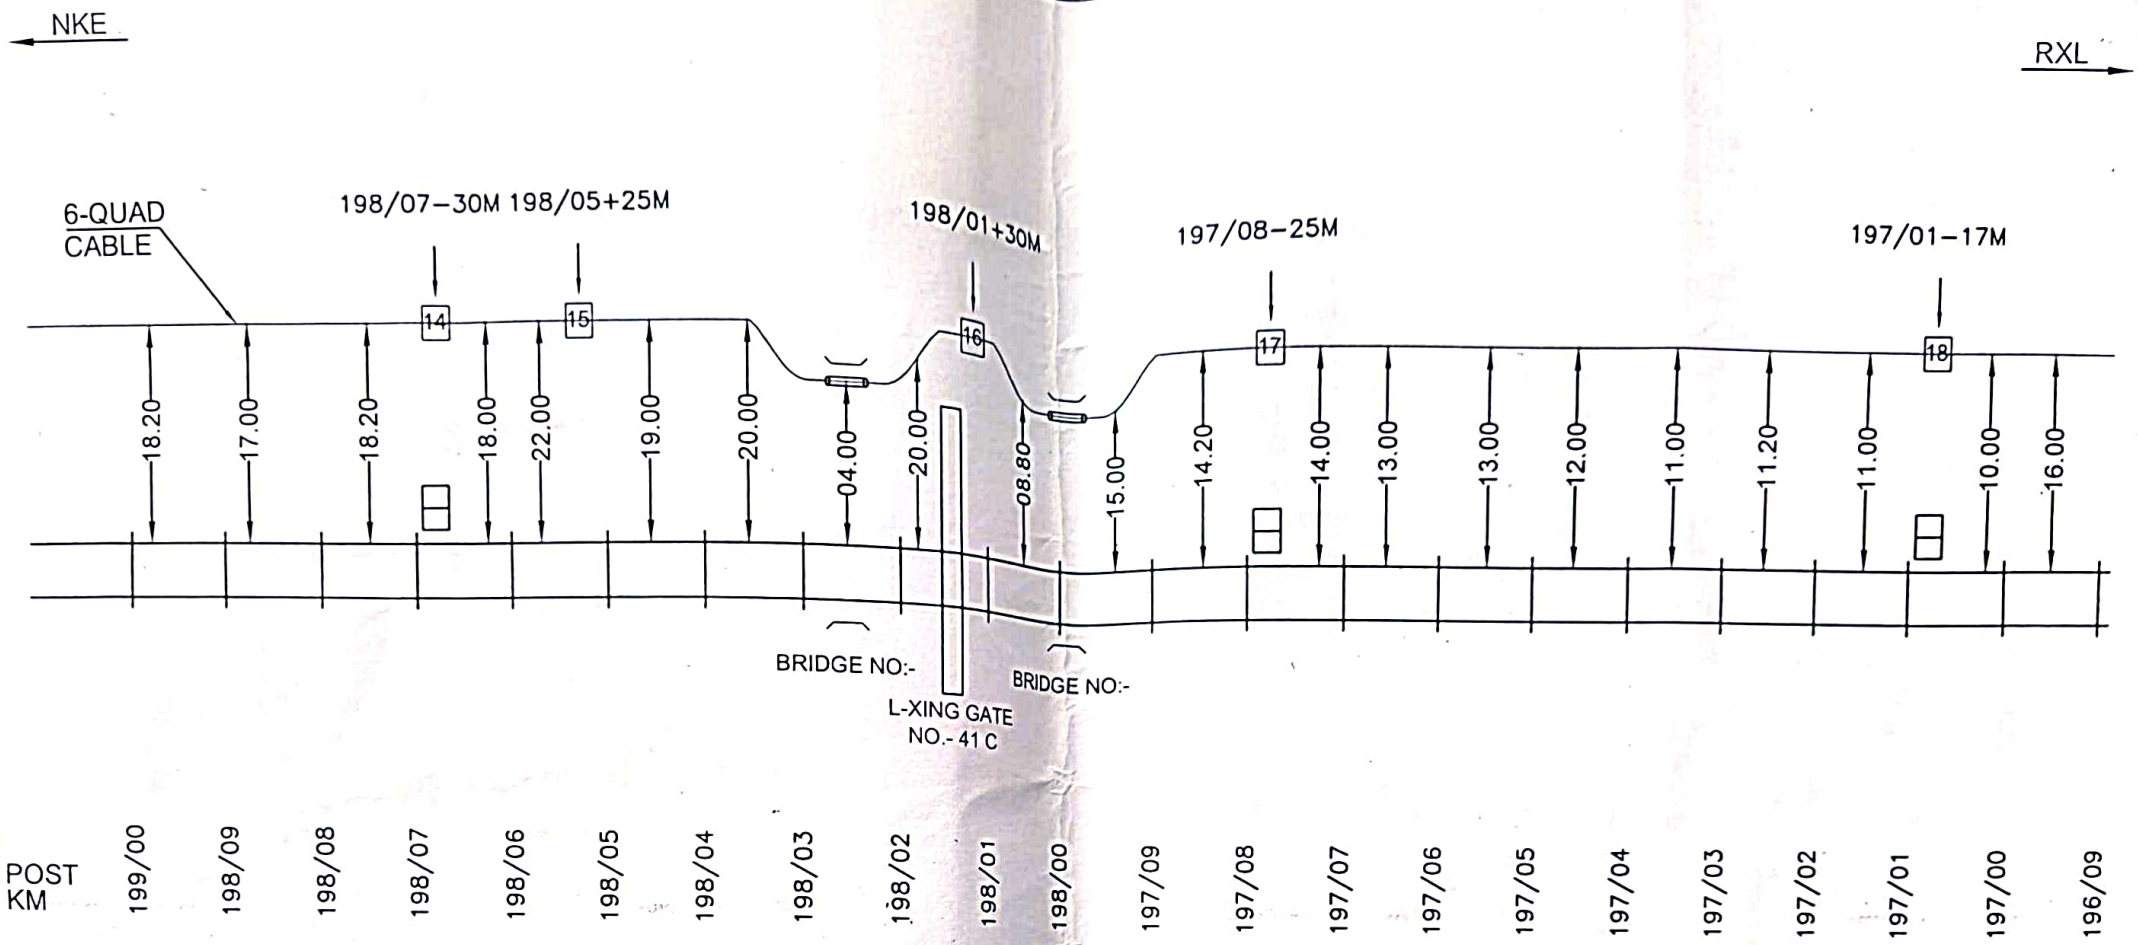

KM : 197 TO 199 | SECTION- BLV-STF

LEGENDS

01	CULVERT	08	STATION
02	BRIDGE	09	EMERGENCY SOCKET
03	6-QUAD JOINT	10	
04	RAIL TRACK	11	
05	LC GATE	12	
06	6-QUAD CABLE	13	
07	CLAMPING		

SSE/TELE./PROJ/MFP | SSTE/PROJEET/HJP

JUVENILE ENGINEERS PVT. LTD.
ENGINEERS & CONSTRUCTOR

FOR M/s JUVENILE ENGINEERS PVT. LTD.

PROJECT :- RAXAUL TO NARKATIAGANJ | ALL DIMENSIONS ARE IN METERS | PAGE NO.:- 15 | NTS

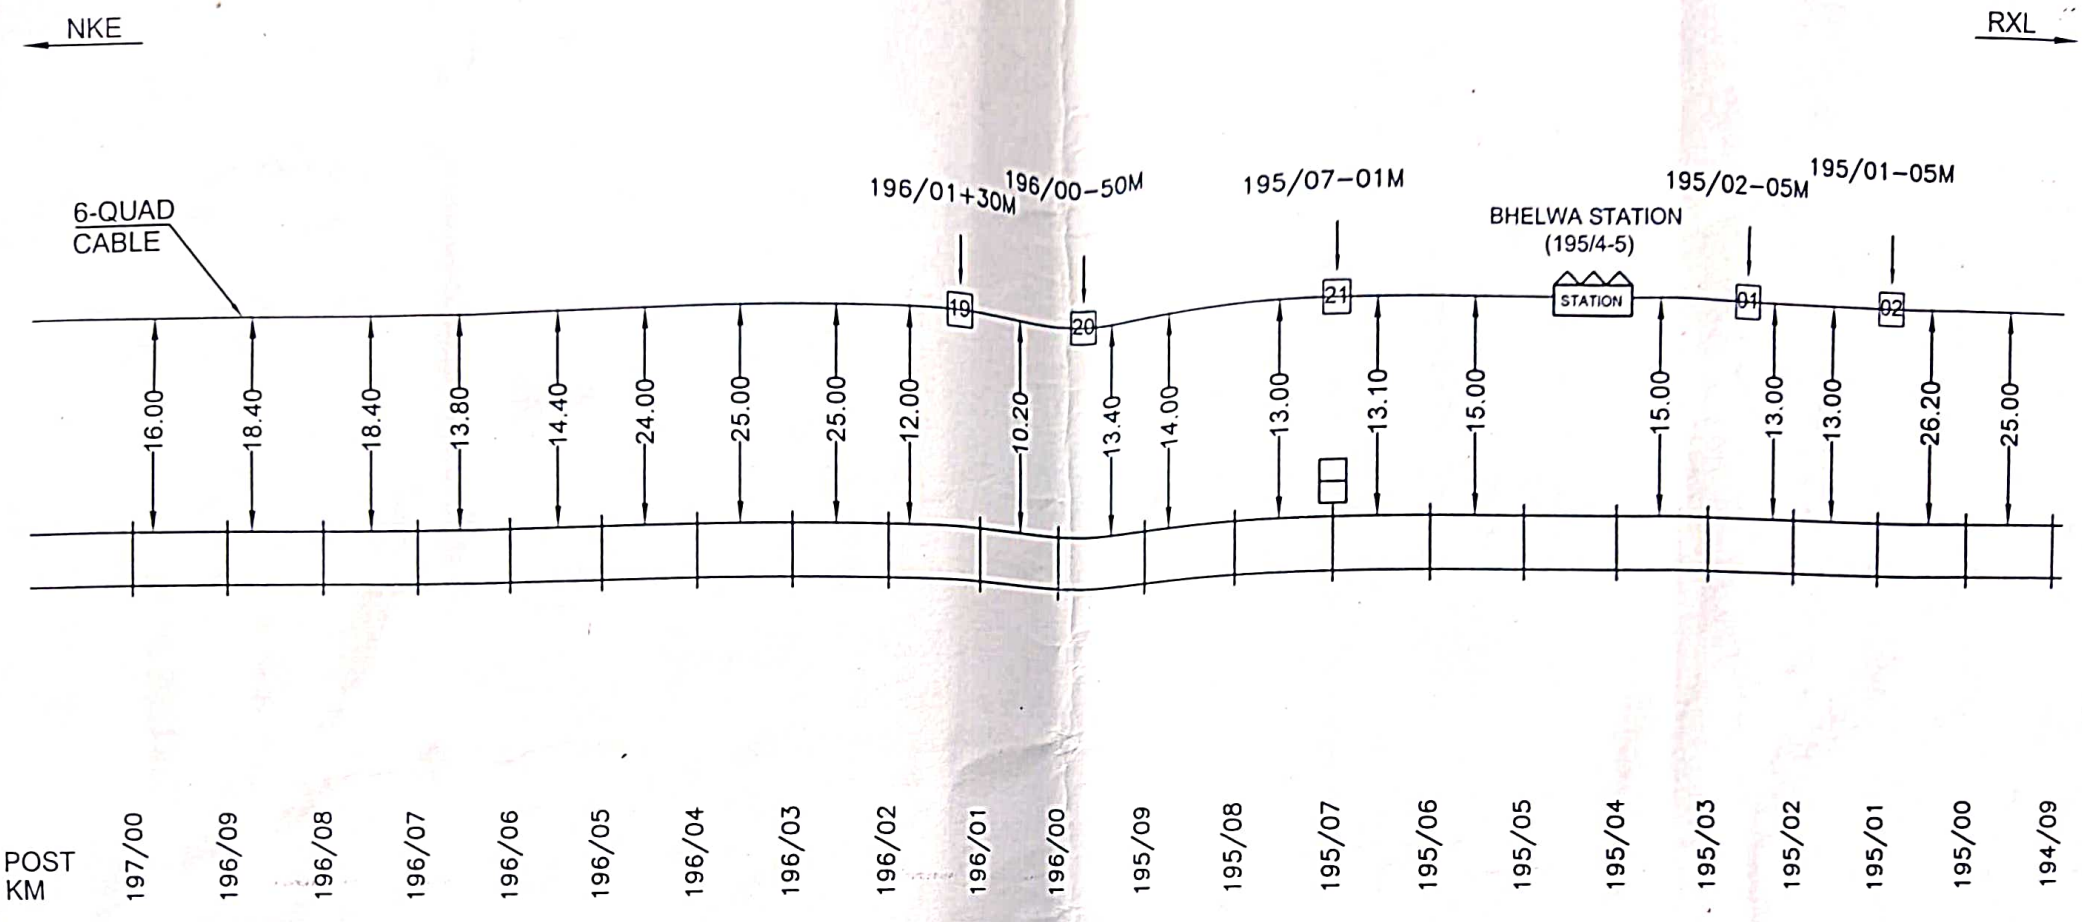

KM : 195 TO 197 | SECTION- BLV-STF

LEGENDS

01	CULVERT	08	STATION
02	BRIDGE	09	EMERGENCY SOCKET
03	6-QUAD JOINT	10	
04	RAIL TRACK	11	
05	LC GATE	12	
06	6-QUAD CABLE	13	
07	CLAMPING		

SSE/TELE./PROJ/MFP

SSTE/PROJECT/HJP

JUVENILE ENGINEERS PVT. LTD.
ENGINEERS & CONSTRUCTOR

FOR M/s JUVENILE ENGINEERS PVT. LTD.

PROJECT : - RAXAUL TO NARKATIAGANJ

ALL DIMENSIONS ARE IN METERS | PAGE NO.:- 16 | NTS

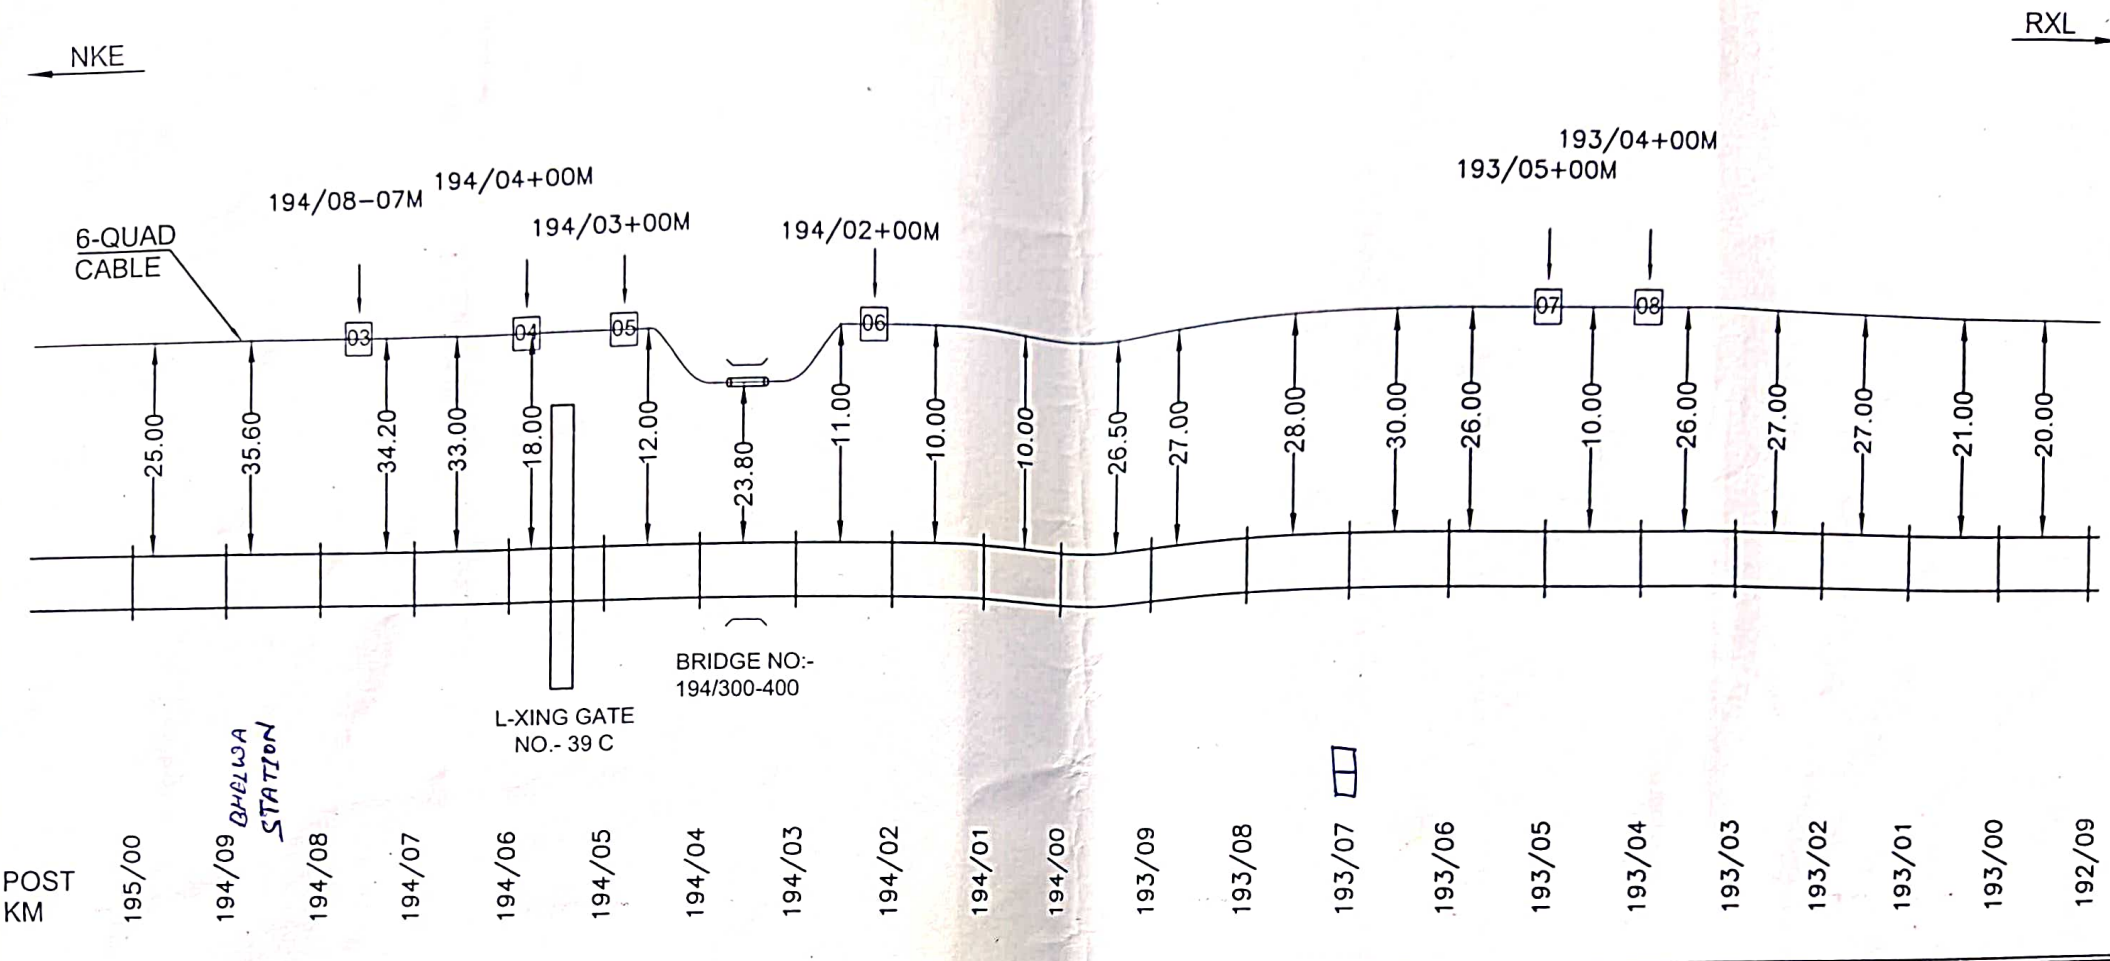

KM : 193 TO 195 | SECTION- RXL-BLV

LEGENDS

01	CULVERT	08	STATION
02	BRIDGE	09	EMERGENCY SOCKET
03	6-QUAD JOINT	10	
04	RAIL TRACK	11	
05	LC GATE	12	
06	6-QUAD CABLE	13	
07	CLAMPING		

JUVENILE ENGINEERS PVT. LTD.
ENGINEERS & CONSTRUCTOR

PROJECT : - RAXAUL TO NARKATIAGANJ

SSE/TELE./PROJ/MFP

SSTE/PROJEET/HJP

FOR M/s JUVENILE ENGINEERS PVT. LTD.

ALL DIMENSIONS ARE IN METERS | PAGE NO.:- 17 | NTS

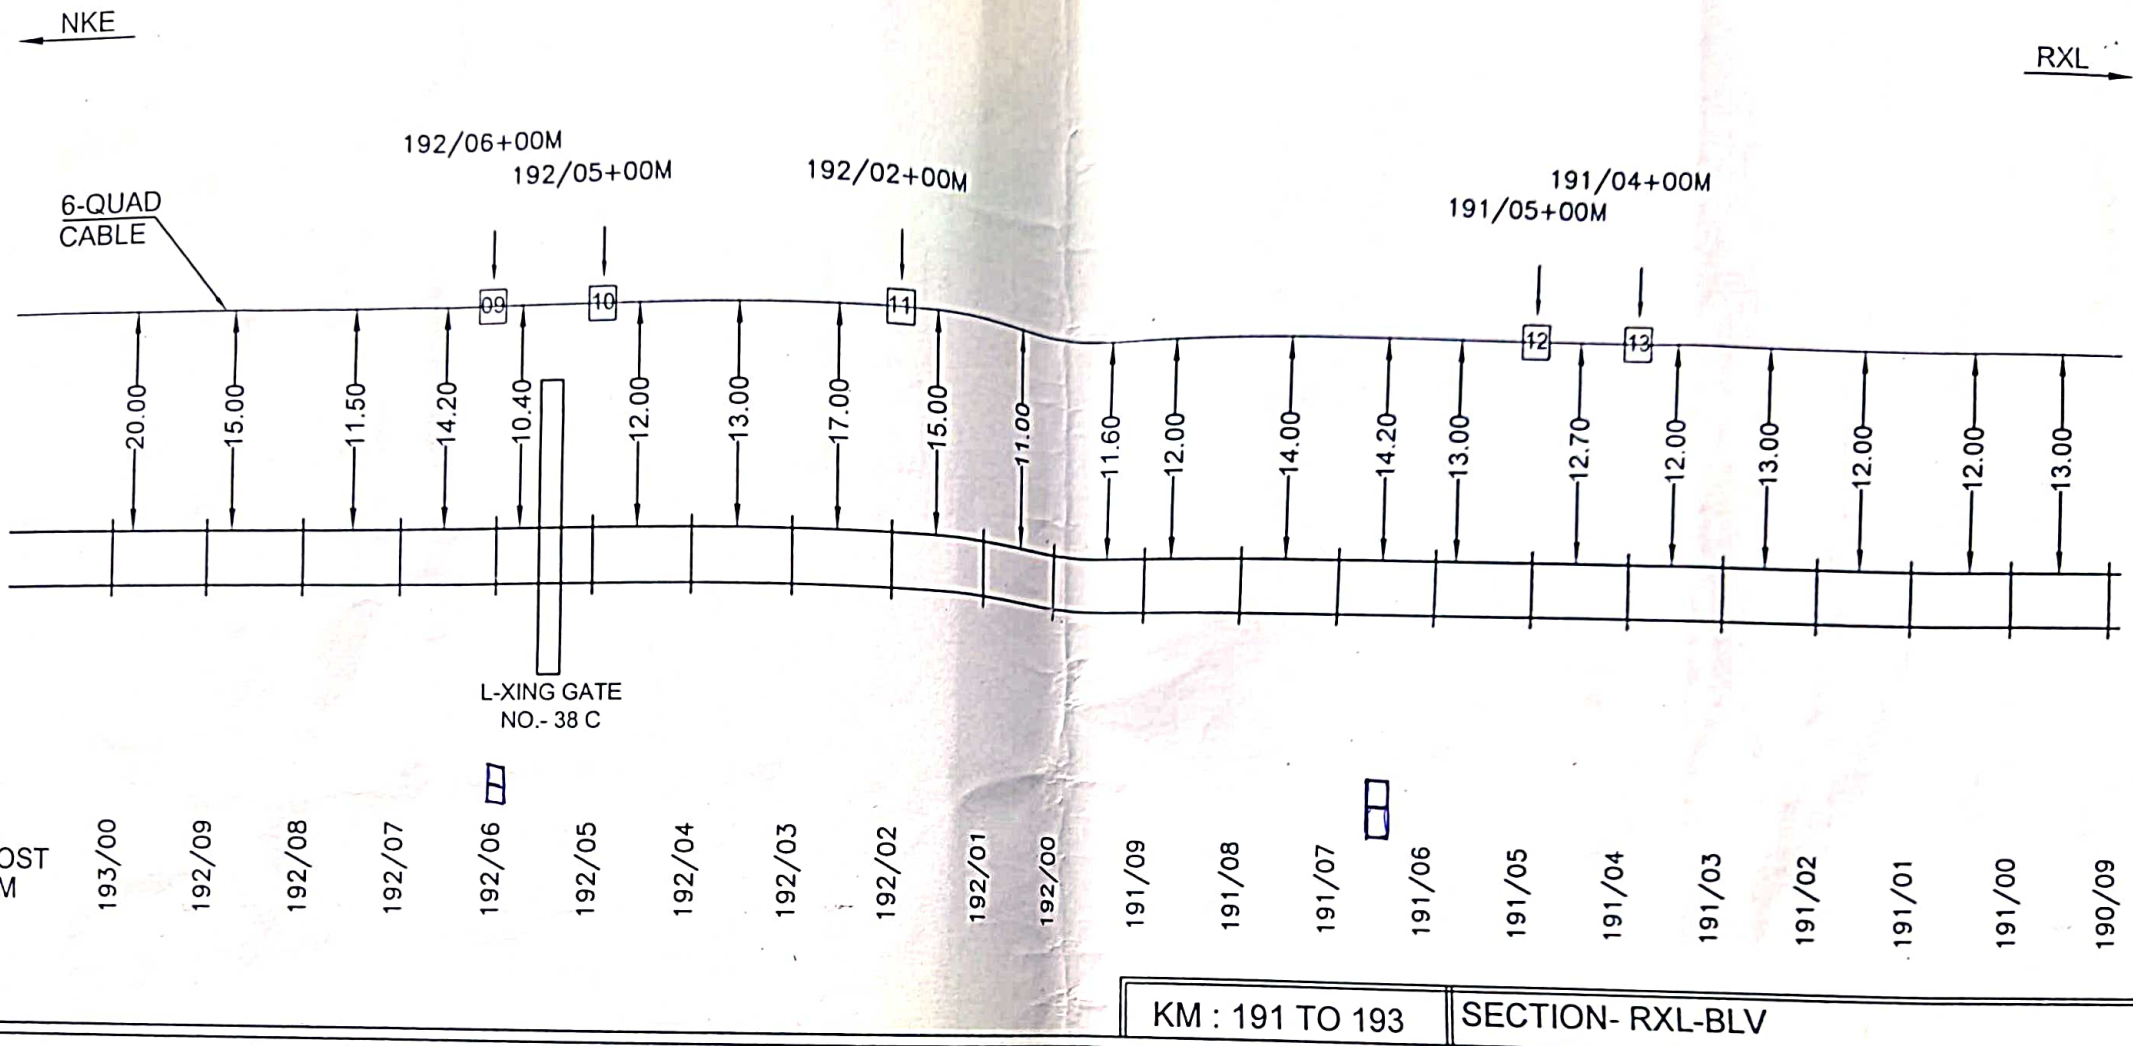

KM : 191 TO 193 | SECTION- RXL-BLV

LEGENDS

01	CULVERT	08	STATION
02	BRIDGE	09	EMERGENCY SOCKET
03	6-QUAD JOINT	10	
04	RAIL TRACK	11	
05	LC GATE	12	
06	6-QUAD CABLE	13	
07	CLAMPING		

SSE/TELE./PROJ/MFP

SSTE/PROJEET/HJP

JUVENILE ENGINEERS PVT. LTD.
ENGINEERS & CONSTRUCTOR

FOR M/s JUVENILE ENGINEERS PVT. LTD.

PROJECT :- RAXAUL TO NARKATIAGANJ

ALL DIMENSIONS ARE IN METERS | PAGE NO.:- 18 | NTS

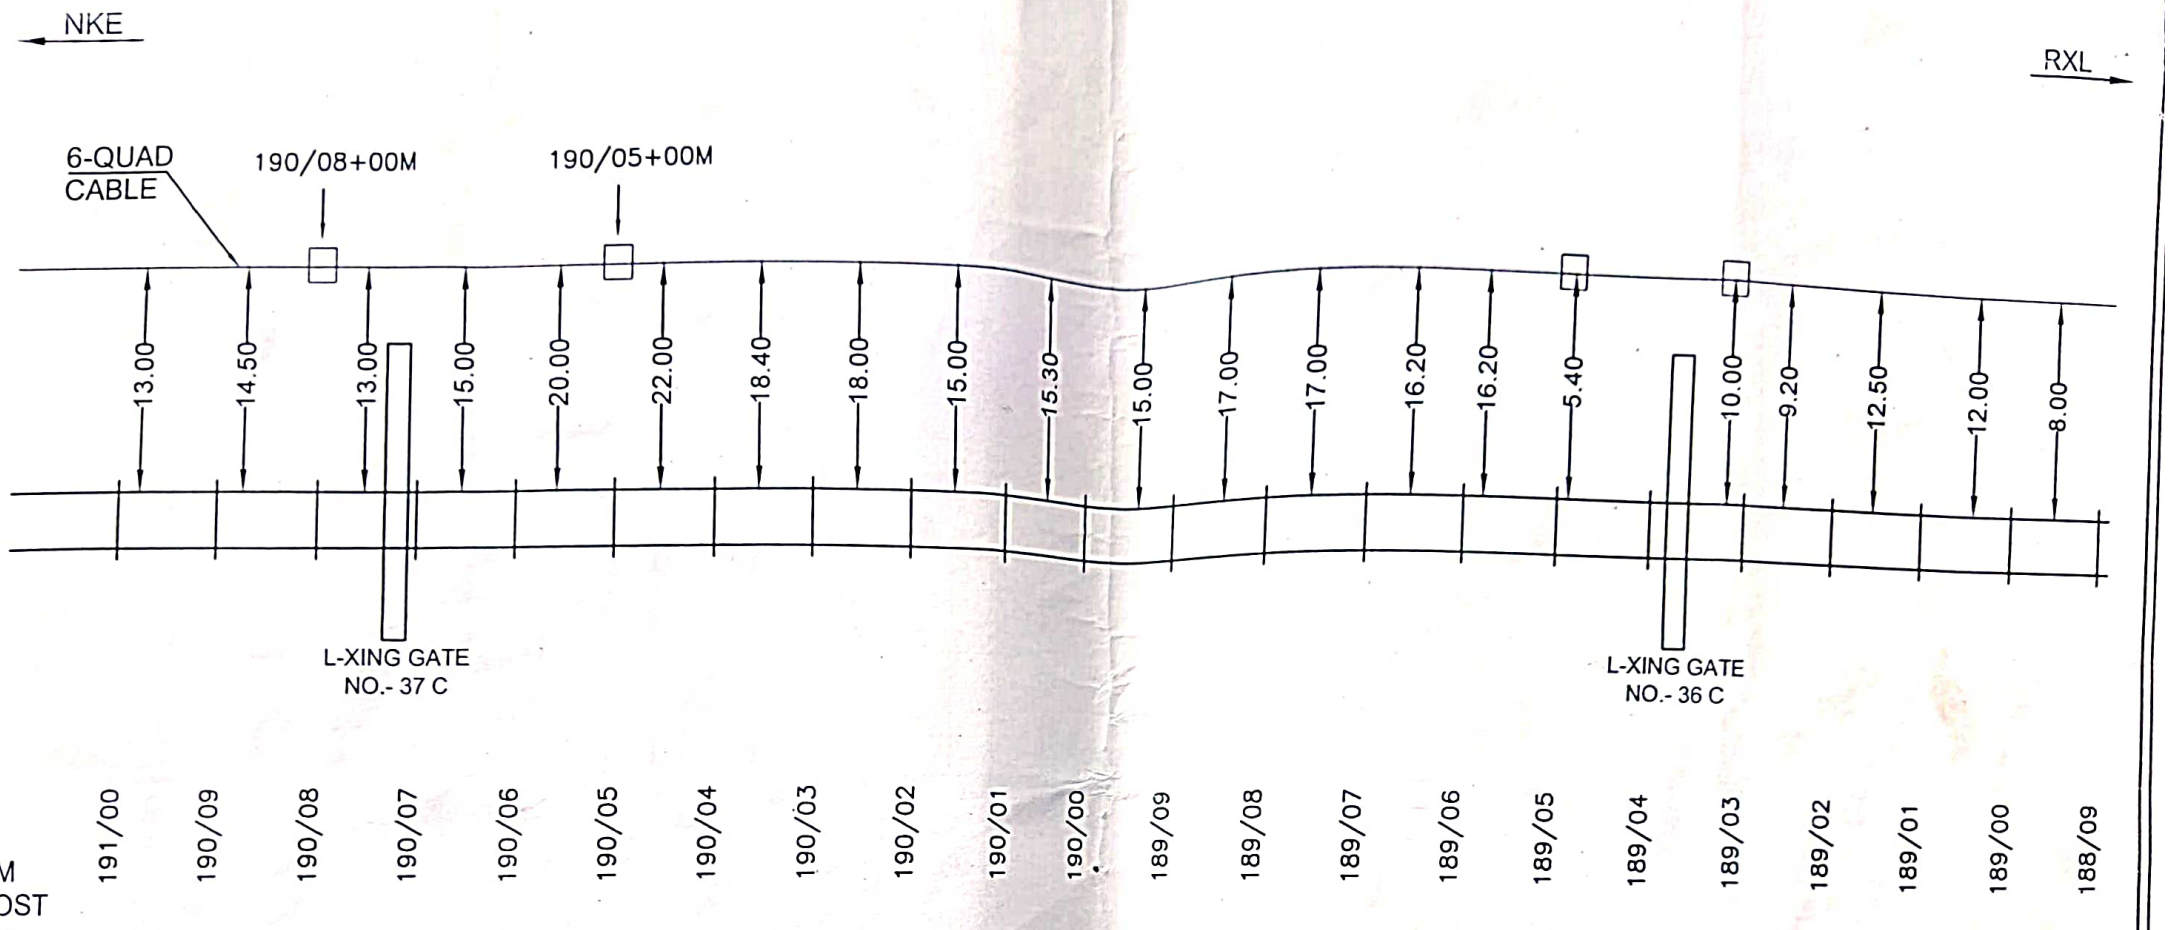

KM : 189 TO 191 | SECTION- RXL-BLV

LEGENDS

01	CULVERT	08	STATION
02	BRIDGE	09	EMERGENCY SOCKET
03	6-QUAD JOINT	10	
04	RAIL TRACK	11	
05	LC GATE	12	
06	6-QUAD CABLE	13	
07	CLAMPING		

JUVENILE ENGINEERS PVT. LTD.
ENGINEERS & CONSTRUCTOR

SSE/TELE./PROJ/MFP | SSTE/PROJEET/HJP

FOR M/s JUVENILE ENGINEERS PVT. LTD.

PROJECT :- RAXAUL TO NARKATIAGANJ | ALL DIMENSIONS ARE IN METERS | PAGE NO.:- 19 | NTS

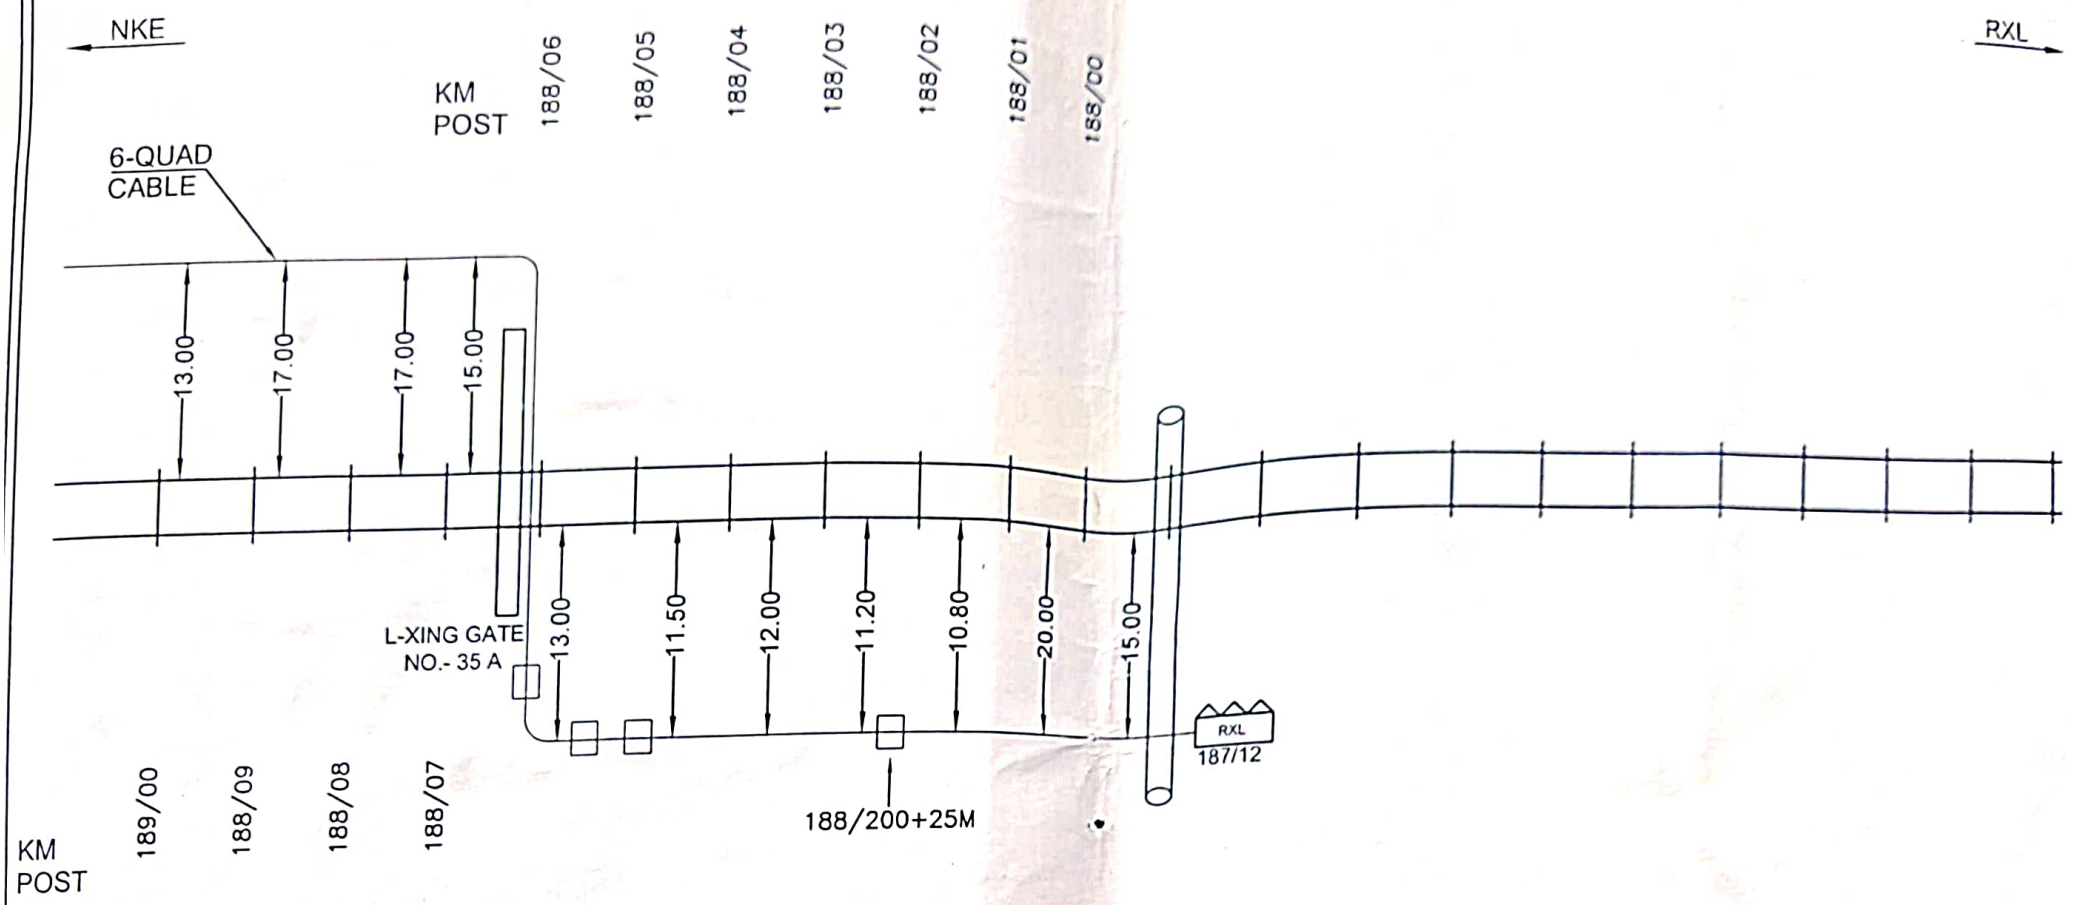

KM : 187 TO 189 | SECTION- RXL-BLV

LEGENDS

01	CULVERT	08	STATION
02	BRIDGE	09	EMERGENCY SOCKET
03	6-QUAD JOINT	10	
04	RAIL TRACK	11	
05	LC GATE	12	
06	6-QUAD CABLE	13	
07	CLAMPING		

JUVENILE ENGINEERS PVT. LTD.
ENGINEERS & CONSTRUCTOR

PROJECT : - RAXAUL TO NARKATIAGANJ

SSE/TELE./PROJ/MFP | SSTE/PROJEET/HJP

FOR M/s JUVENILE ENGINEERS PVT. LTD.

ALL DIMENSIONS ARE IN METERS | PAGE NO.:- 20 | NTS