
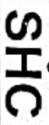


ВЫРЪ

MNE40
6

Scanned with CamScanner


PROPOSED OFC CABLE ROUTE PLAN SHC-SBM

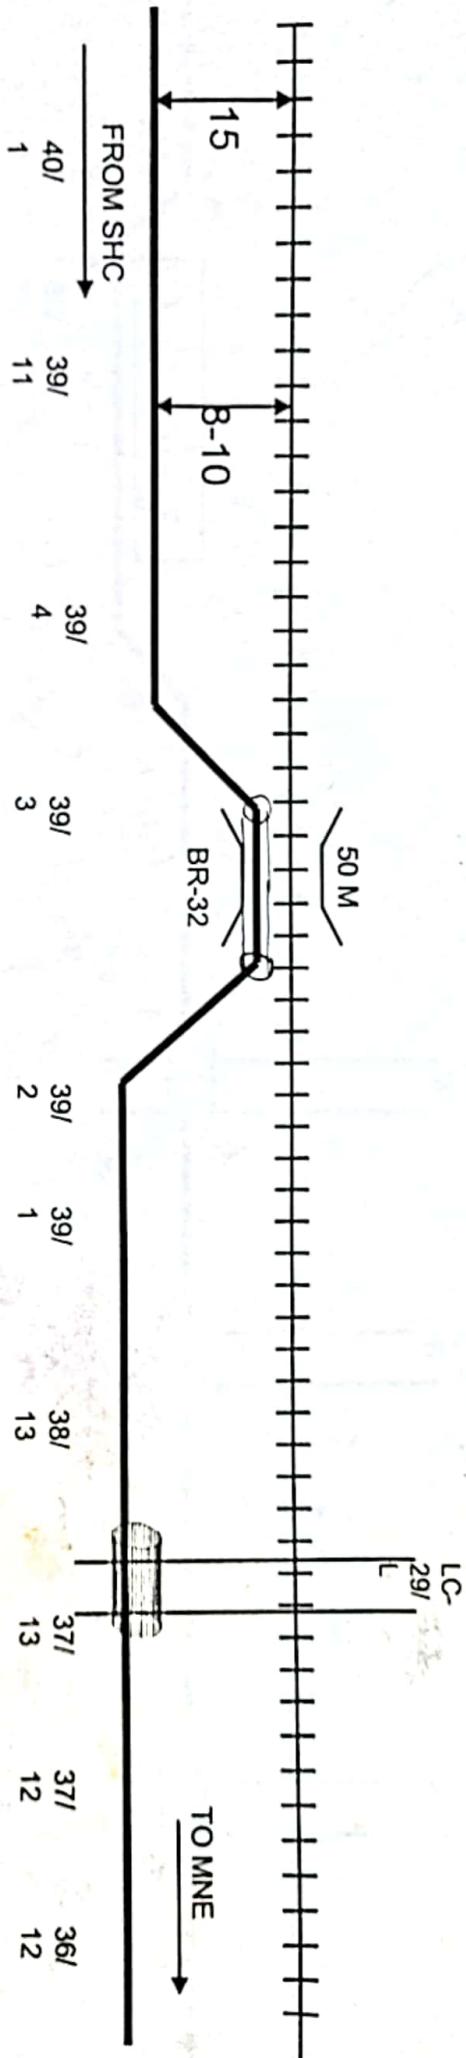

KM NO	FROM TC	FROM TOE	RLY BUILDIN G	DESCRIPTIO N
40/1-39/3	8-10	1-3	-	-
39/3-38/14	12-15	1-3	-	-
38/14-37/13	10-12	1-3	-	-
37/13-36/15	12-15	1-3	-	-

	Dy CSTE con/spl	Sr. DSTE/ SPJ	DEN/SPJ	Sr. DEE/ SPJ
Forwarded by Sifca Intotech Pvt. Ltd.	ASTE con/spl	ASTE/SPJ	AEN/SPJ	AEE/SPJ


PROPOSED OFC CABLE ROUTE PLAN SHC-SBM SECTION

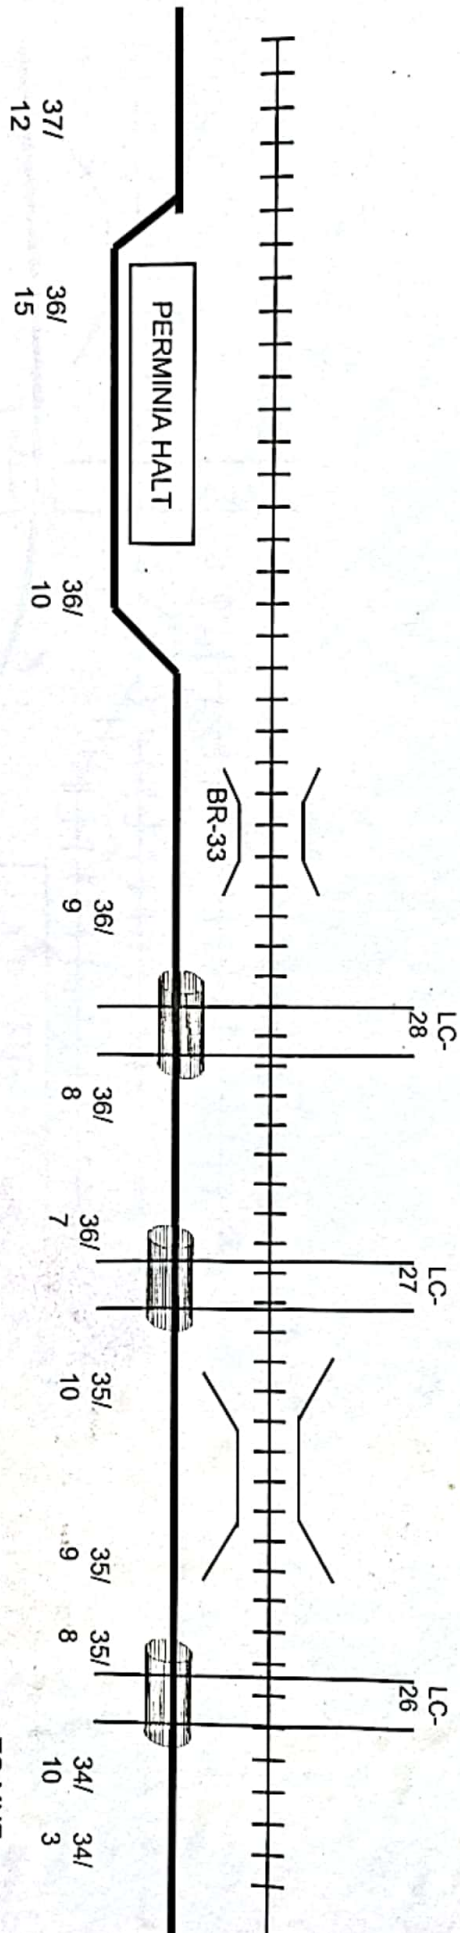

KM NO	FROM TC	FROM TOE	RLY BUILDIN G	DESCRIPTIO N
37/12-36/15	12-15	1-3	-	-
36/15-36/10	25	-	-	-
36/10-36/8	10-12	1-3	-	-
36/8-34/10	8-10	1-3	-	-

	Dy CSTE con/spj	Sr. DSTE/ SPJ	DEN/m/ SPJ	Sr. DEE/ SPJ
<i>Rakesh Kumar</i>	<i>[Signature]</i>	<i>[Signature]</i>	<i>[Signature]</i>	<i>[Signature]</i>
Silica Infotech Pvt. Ltd.	ASTE con/spj	ASTE/SPJ	AEN/SPJ	AEE/SPJ


PROPOSED OFC CABLE ROUTE PLAN SHC-SBM SECTION

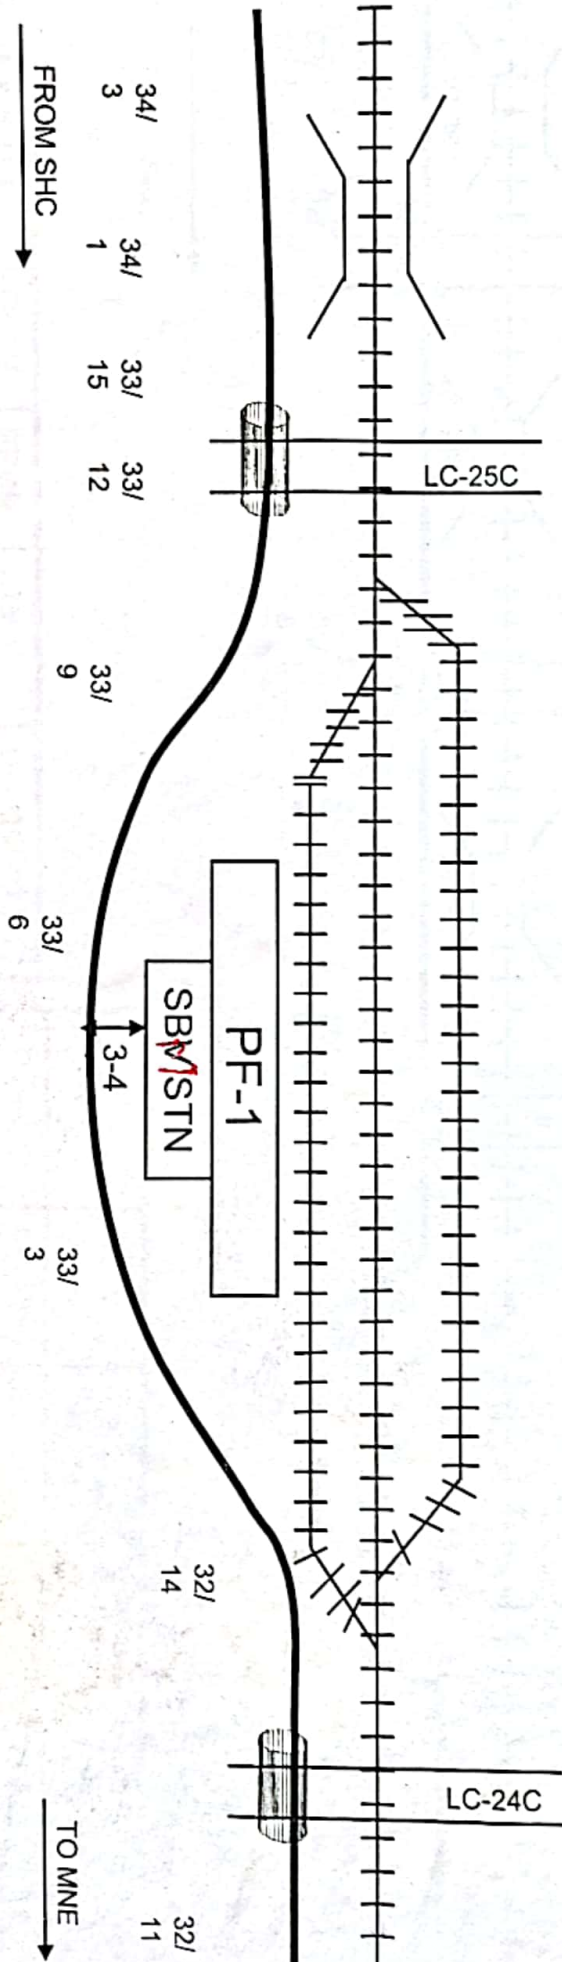

KM NO	FROM TC	FROM TOE	RLY BUILDIN G	DESCRIPTIO N
34/3-34/1	8-10	1-3	-	-
33/5-33/6	10-12	1-3	-	-
33/3-37/2	3-4	-	-	-
32/14-32/11	10-15	1-3	-	-

	DY CSTE con/spj	Sr. DSTE/ SPJ	DEN/SPJ	Sr. DEE/ SPJ
Silica Infotech Pvt. Ltd.	ASTE con/spj	ASTE/SPJ	AEN/SPJ	AEE/SPJ
<i>Ramji Kumar</i>	<i>[Signature]</i>	<i>[Signature]</i>	<i>[Signature]</i>	<i>[Signature]</i>

PROPOSED OFC CABLE ROUTE PLAN SBM-SBV SECTION

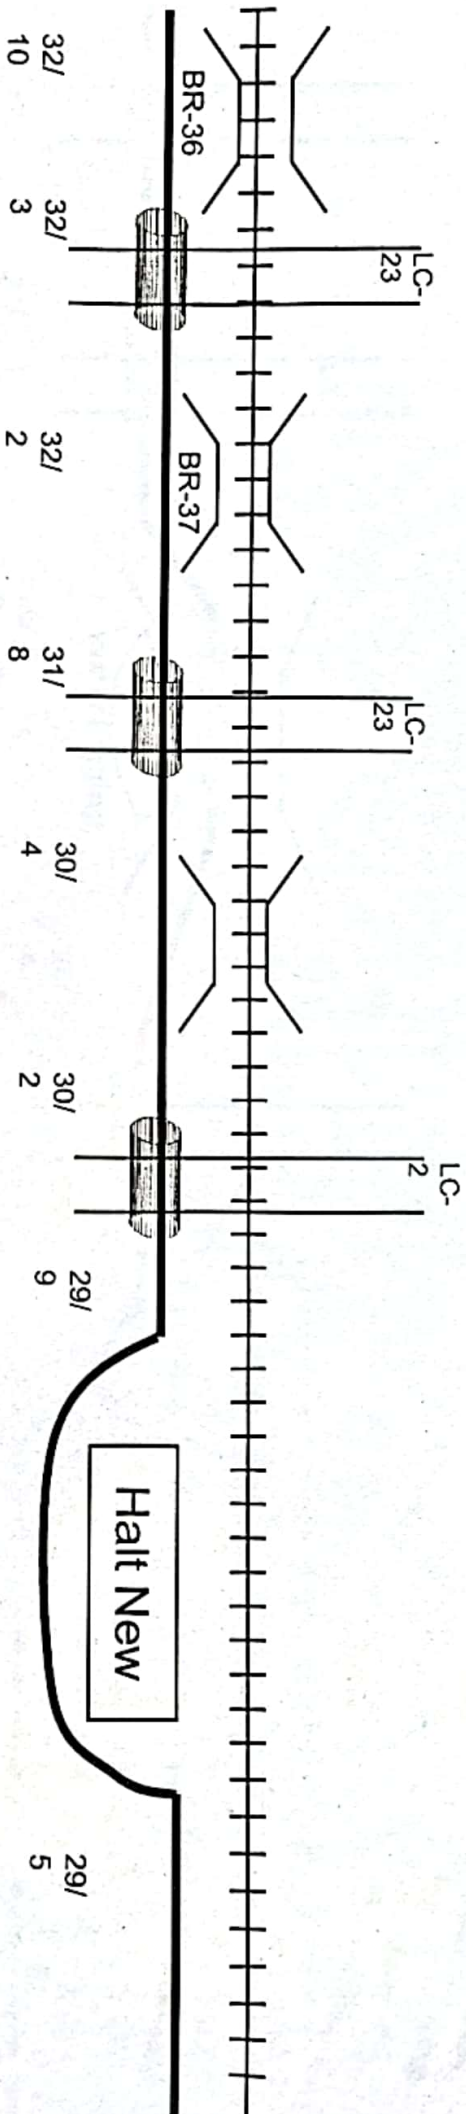


FROM SHC

TO MNE

KM NO	FROM TC	FROM TOE	RLY BUILDIN G	DESSCRIPTIO N
32/10-29/10	12-15	1-3	-	-
29/9-29/5	2-5	-	-	From Halt stn
29/5	1/5	-	-	-

	DY CSTE con/spj	Sr. DSTE/ SPJ	DEN/SPJ	Sr. DEE/ SPJ
Silica Infotech Pvt. Ltd.	ASTE con/spj	ASTE/SPJ	AEN/SPJ	AEE/SPJ
Tanuj Kumar				

PROPOSED OFC CABLE ROUTE PLAN SBM-SBV SECTION

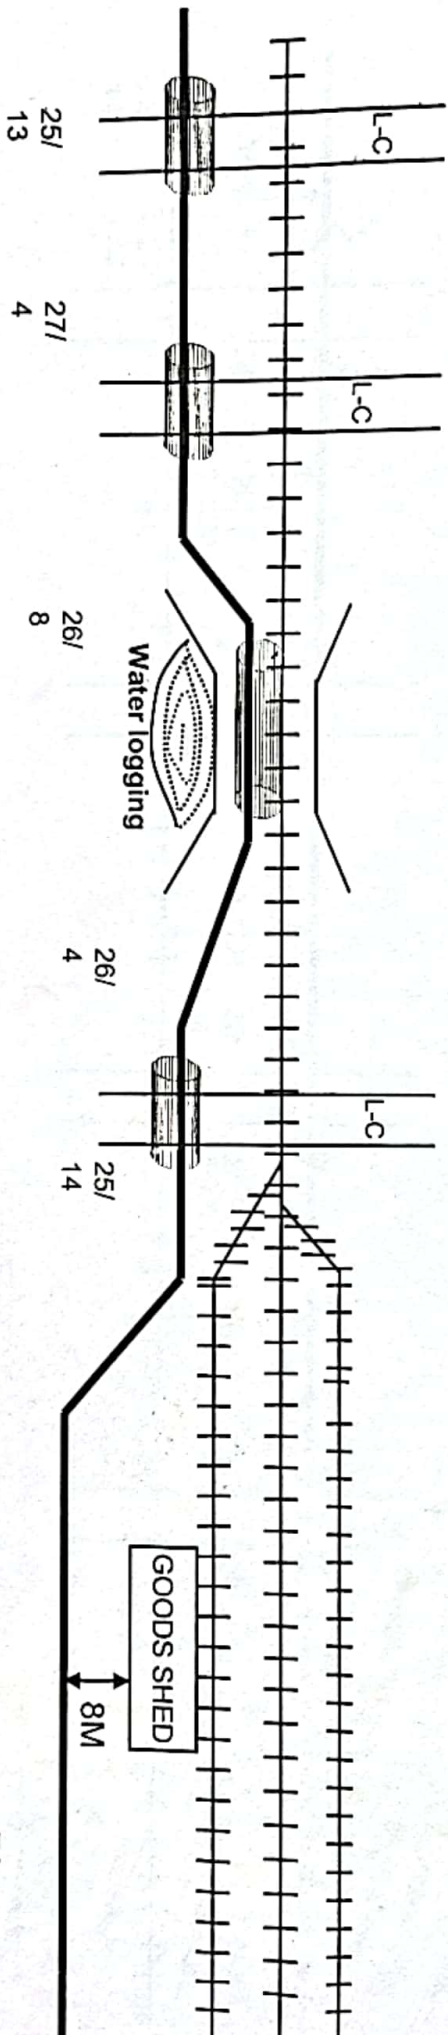


KM NO	FROM TC	FROM TOE	RLY BUILDIN G	DESCRIPTION
28/13-26/8	10-15	1-3	-	-
26/8-26/4	3-4	-	-	Due to water logged
26/4-25/14	12-15	1-3	-	-
25/14-25/10	8M	-	-	From goods shed

[illegible]

PROPOSED OFC ROUTE PLAN-

SBV

SBV-KFA

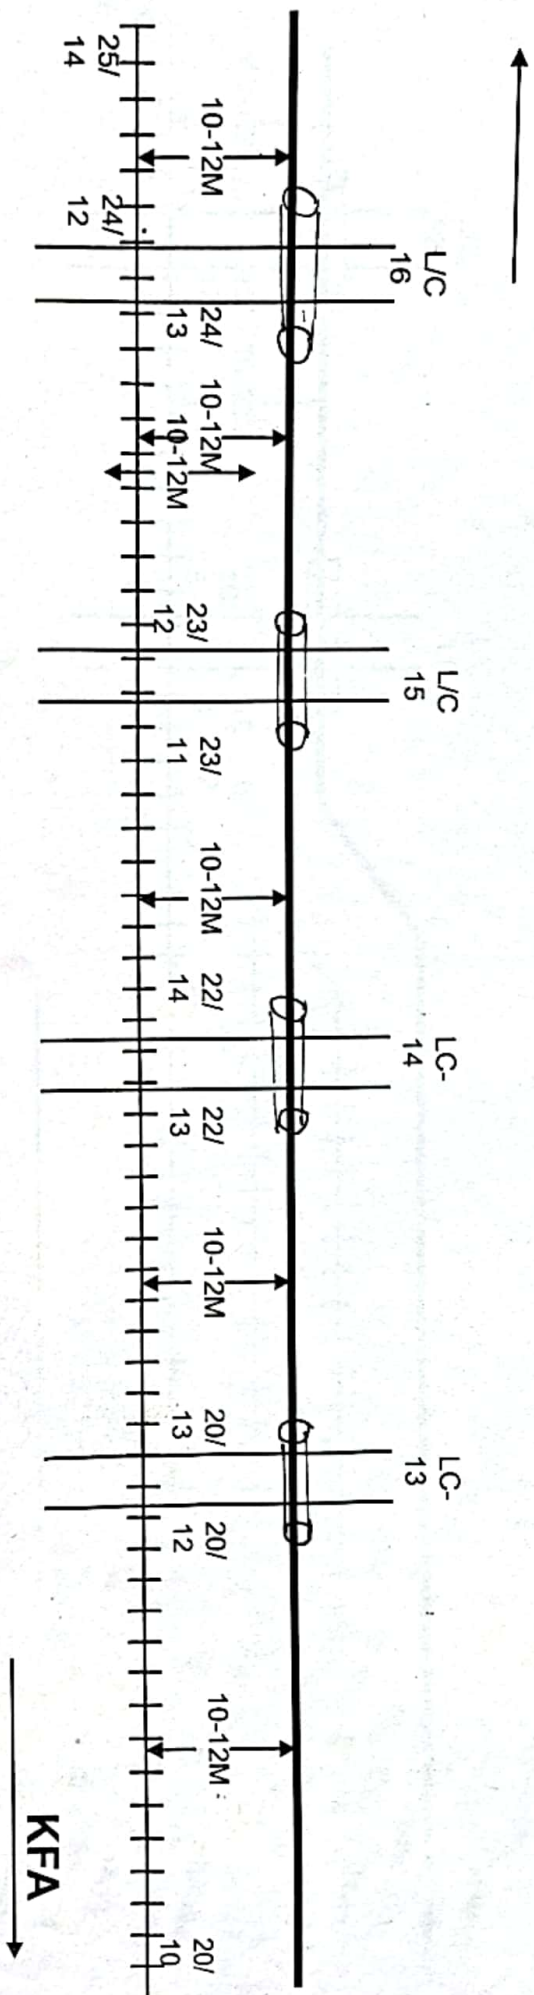

KM NO	FROM TC	FROM TOE	RLY BUILDING	DESCRIPTION
25/12-22/14	10-12m			Left side of track
22/13-20/10	10-12m			


	Dy CSTE conf/spj	Sr. DSTE/ SPJ	DEN/SPJ	Sr. DEE/ SPJ
Reviewed by Pvt. Ltd.	ASTE conf/spj	ASTE/SPJ	AEN/SPJ	AEE/SPJ



1997

1

PROPOSED OFC CABLE ROUTE PLAN KFA-DHT SECTION

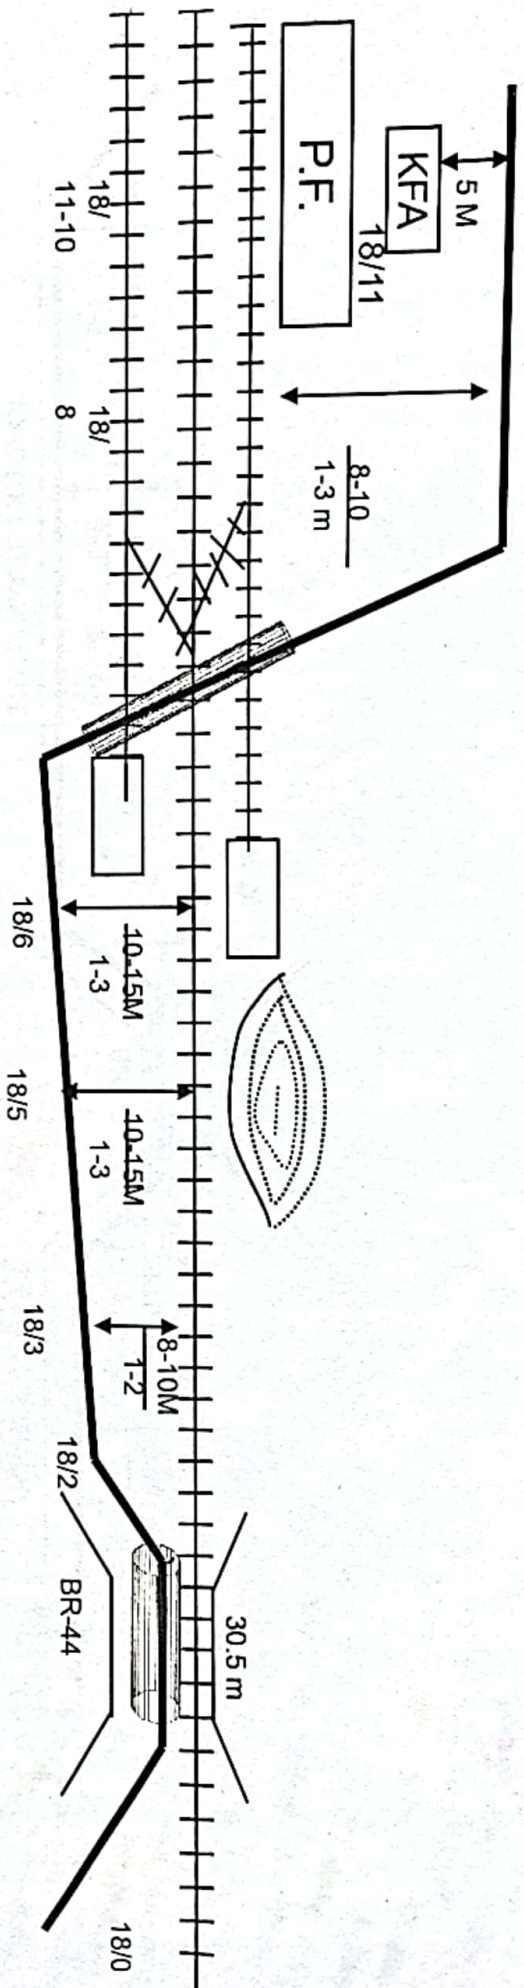

FROM KFA

TO MNE

KM NO	FROM TC	FROM TOE	RLY BUILDIN G	DESCRIPTIO N
18/8	8-10	1-3	-	-
18/6-18/4	10-15	1-3	-	-
18/3-18/2	8-10	1-2	-	-


	Dy CSTE con/spj	Sr. DSTE/ SPJ	DEN//// SPJ	Sr. DEE/ SPJ
Silica Infolech Pvt. Ltd.	ASTE con/spj	ASTE/SPJ	AEN/SPJ	AEE/SPJ

[illegible]

TO MINE

	Dy CSTE con/spj	Sr. DSTE/ SPJ	DEN/SPJ	Sr. DEE/ SPJ
Silica Infotech Pvt. Ltd.	ASTE con/spj	ASTE/SPJ	AEN/SPJ	AEE/SPJ

PROPOSED OFC ROUTE PLAN KFA-DHT SECTION

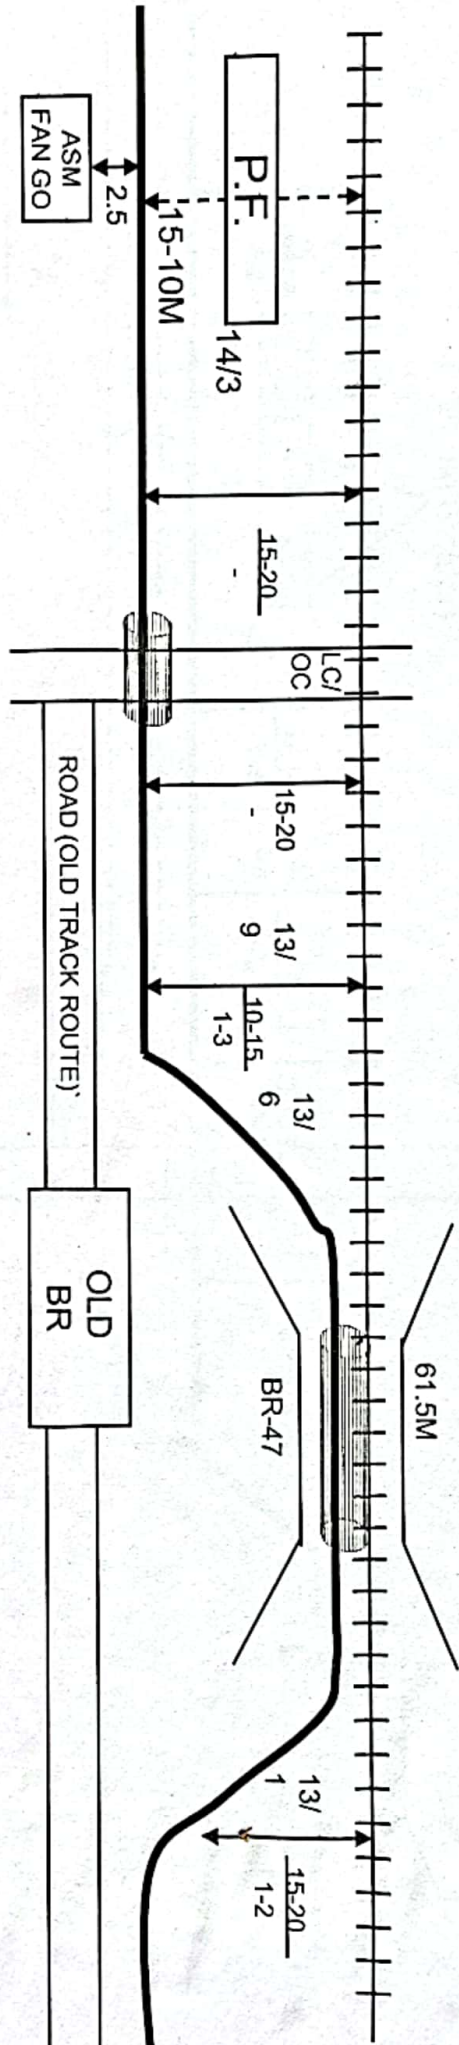


FROM KFA

TO MNE

KM NO	FRO M TC	FROM TOE	RLY BUILDIN G	DESCRIPTIO N
14/2	15-20	-	-	Plane area
13/9-13/7	10-20	1-3	-	6 m from road
13/7-13/6	10-15	1-3	-	-
13/1	15-20	1-2	-	-

	Dy CSTE con/spj	Sr. DSTE/ SPJ	DEN/SPJ	Sr. DEE/ SPJ
Silica Infotech Pvt. Ltd.	ASTE con/spj	ASTE/SPJ	AEN/SPJ	AEE/SPJ


PROPOSED OFC ROUTE PLAN KFA-DHT SECTION

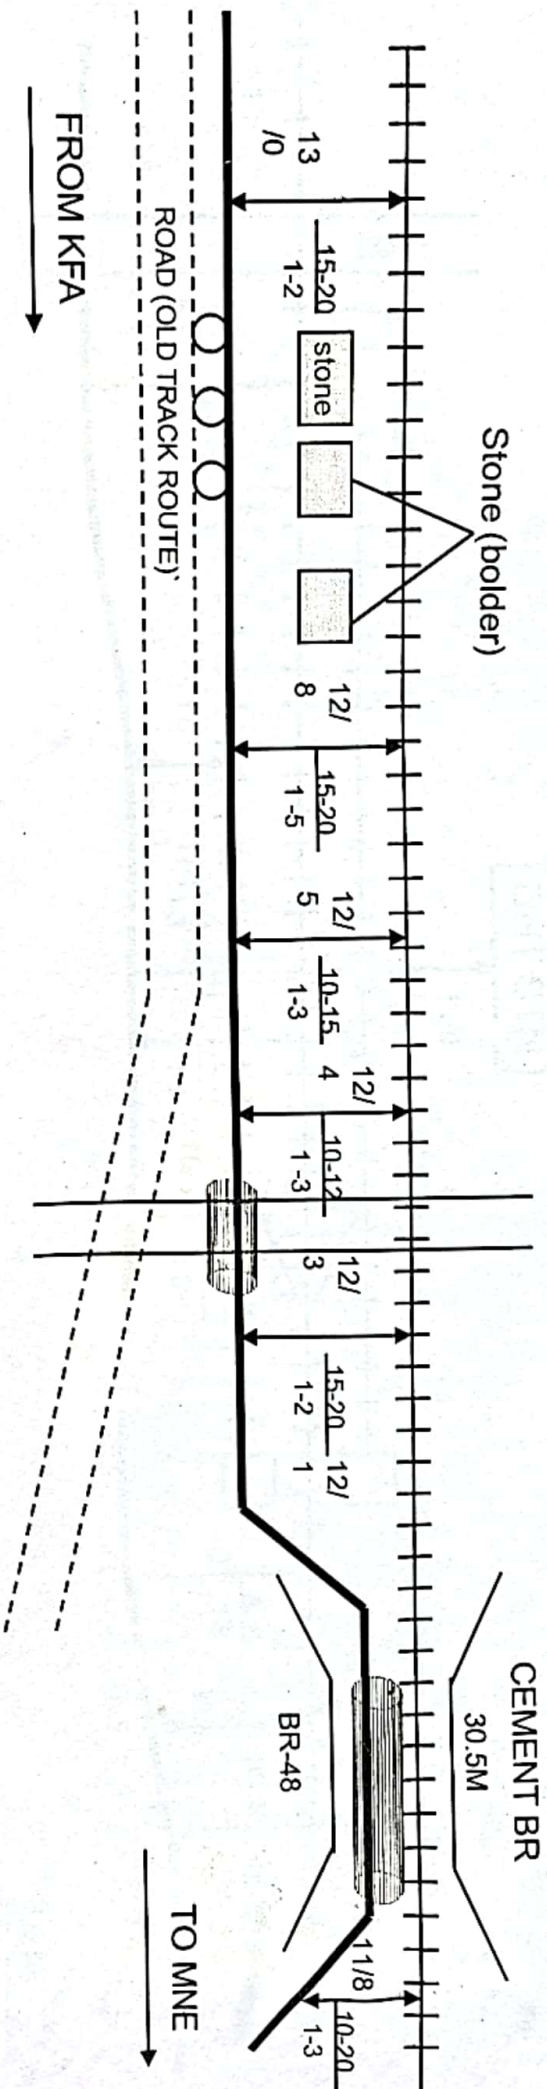

KM NO	FRO M TC	FROM TOE	RLY BUILDIN G	DESCRIP TIO N
13/10	15-20	-	-	-
12/9-12/5	10-15	-	-	Bridge its stone
12/5-12/1	10-15	1-3	-	-
11/8	10-15	1-3	-	-

Silica Infotech Pvt. Ltd.	ASTE con/spj	ASTE/SPJ	AEN/SPJ	AEE/SPJ
Dy CSTE con/spj	Sr. DSTE/ SPJ	Sr. DEN/SPJ	Sr. DEE/ SPJ	


PROPOSED OFC CABLE ROUTE PLAN KFA- DHT SECTION

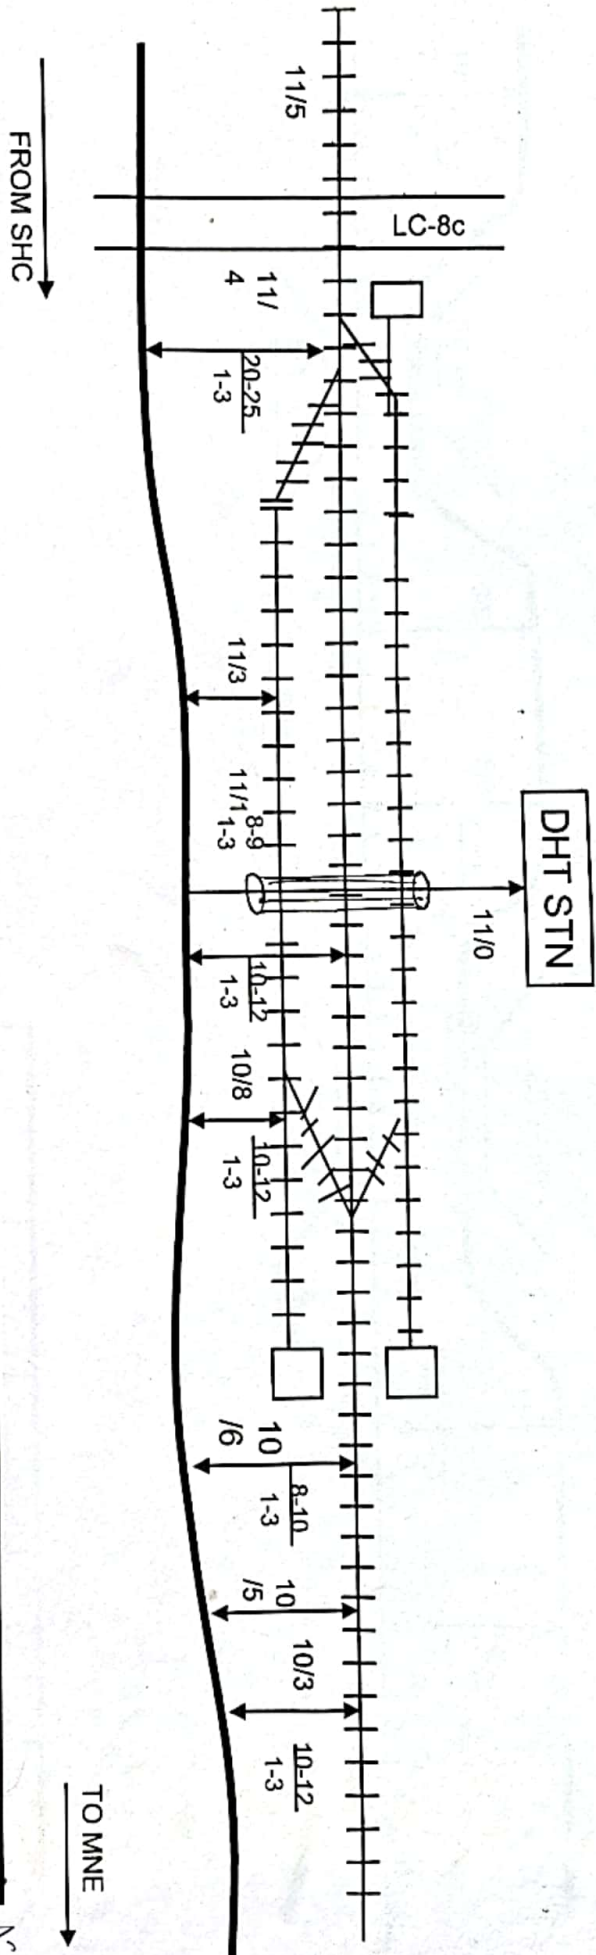

KM NO	FROM TC	FROM TOE	RLY BUILDIN G	DESCRIPTIO N
11/5-11/4	10-15	1-3	-	-
11/3-11/1	8-9	1-3	-	From line no-3
10/9-10/6	8-10	1-3	-	-
10/5-10/3	8-10	1-3	-	-

	Dy CSTE con/spj	Sr. DSTE/ SPJ	DEN/m/ SPJ	Sr. DEE/ SPJ
Silica Infotech Pvt. Ltd.	ASTE con/spj	ASTE/SPJ	AEN/SPJ	AEE/SPJ

PROPOSED OFC CABLE ROUTE PLAN DTH-BHB SECTION

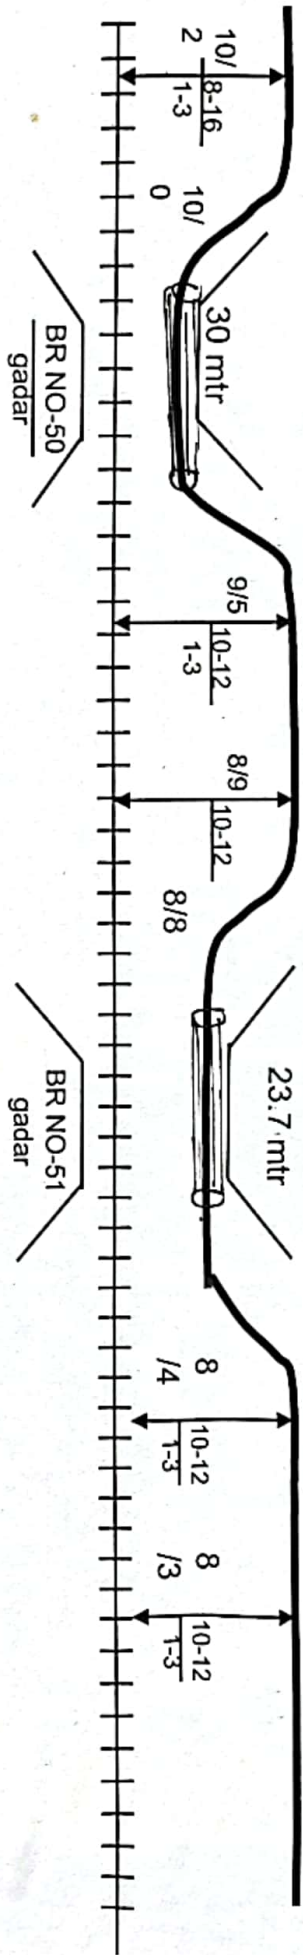

FROM SHC

TO MNE


KM NO	FROM TC	FROM TOE	RLY BUILDIN G	DESCRIPTIO N
10/2-10/0	8-10	1-3	-	-
9/5-8/9	10-15	1-3	-	-
8/4-8/3	10-15	1-3	-	-

	Dy CSTE con/spj	Sc. DSTE/ SPJ	DEN/SPJ	S. DEE/ SPJ
Silica InfoTech Pvt. Ltd.	ASTE con/spj	ASTE/SPJ	AEN/SPJ	AEE/SPJ

8/8 to 8/10 (KFA-DHT), the proposed OFC cable route plan falling on the existing 6.25m wide cable.

PROPOSED OFC CABLE ROUTE PLAN OF BHB-MNE SECTION

SBV

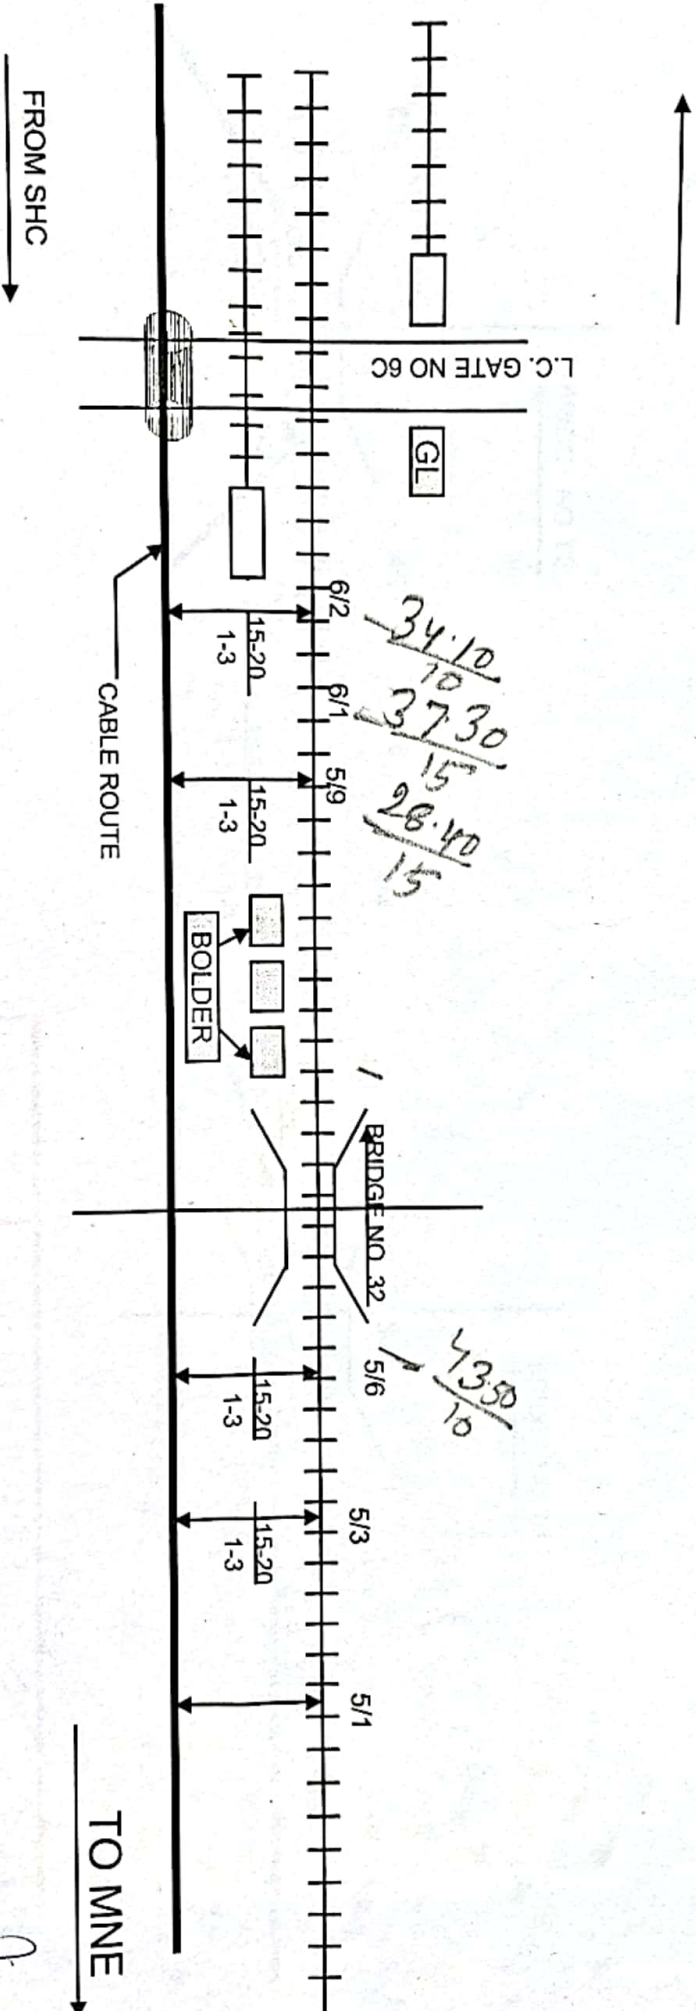


KM NO	FROM TC	FROM TOE	RLY BUILDING	DESCRIPTION
6/2-5/7	15-20	1-3	-	-
5/6-5/1	15-20	1-3	-	KM 5/9-5/7 Bolder stock

	Dy CSTE conf/spj	Sr. DSTE/ SPJ	DEN/III/ SPJ	Sr. DEE/ SPJ
	ASTE conf/spj	ASTE/SPJ	AEN/SPJ	AEE/SPJ
Silica Infotech Pvt. Ltd.				

PROPOSED OFC CABLE ROUTE PLAN OF BHB-MNE SECTION


SBV

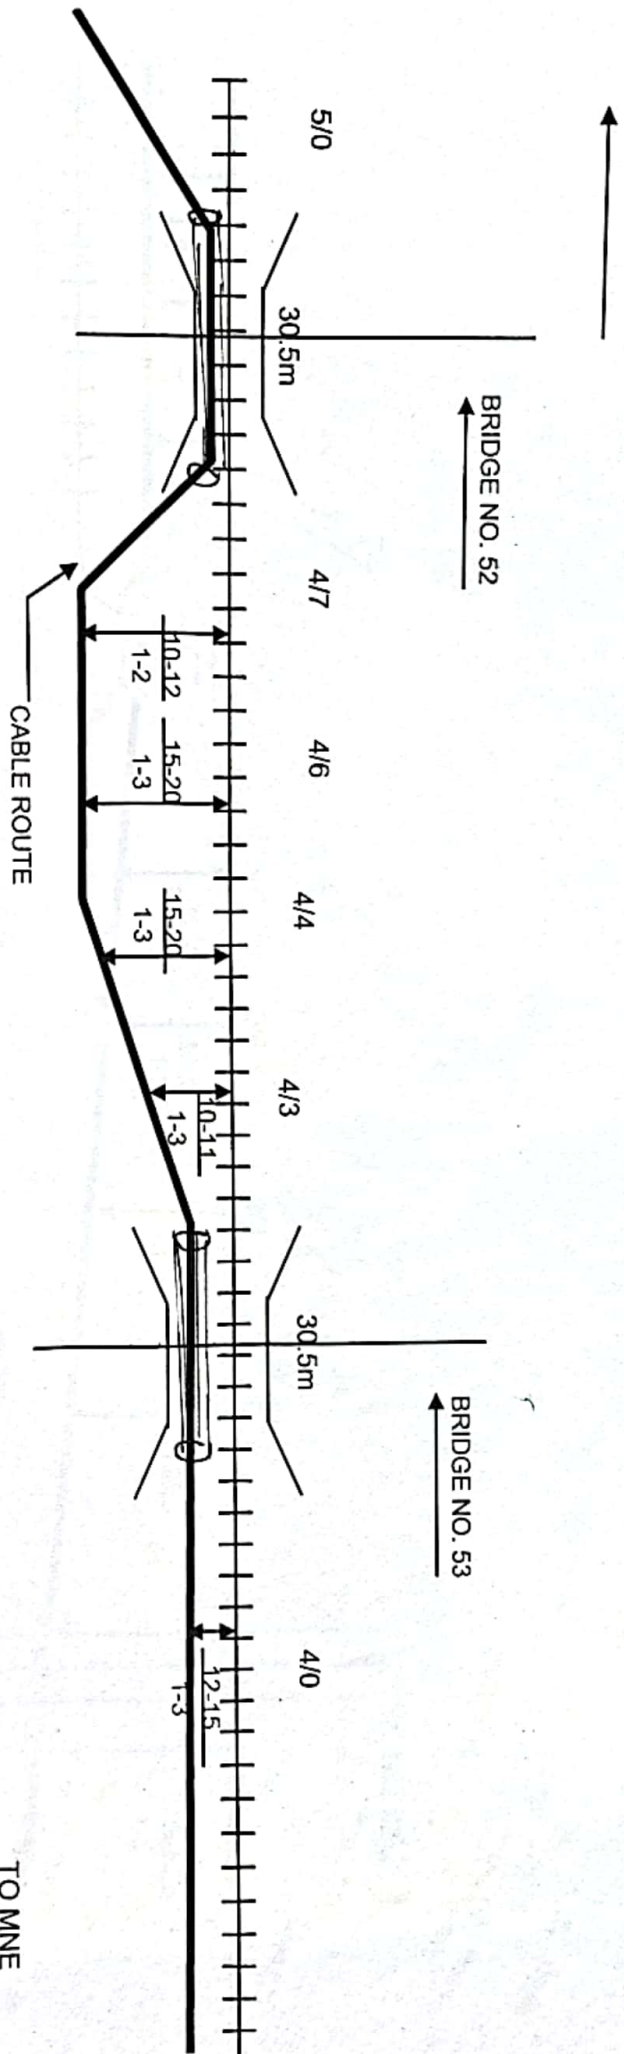

KM NO	FROM TC	FROM TOE	RLY BUILDING	DESCRIPTION
4/7	10-12	1-2	-	Reject track route
4/6-4/4	15-20	1-3	-	-
4/3	10-11	1-2	-	-
4/0	12-15	1-3	-	-

	DY CSTE con/spj	Sr. DSTE/ SPJ	DEN/SPJ	Sr. DEE/ SPJ
Removal Kumar				
Silica Infotech Pvt. Ltd.	ASTE con/spj	ASTE/SPJ	AEN/SPJ	AEE/SPJ


PROPOSED OFC CABLE ROUTE PLAN OF BHB-MNE SECTION

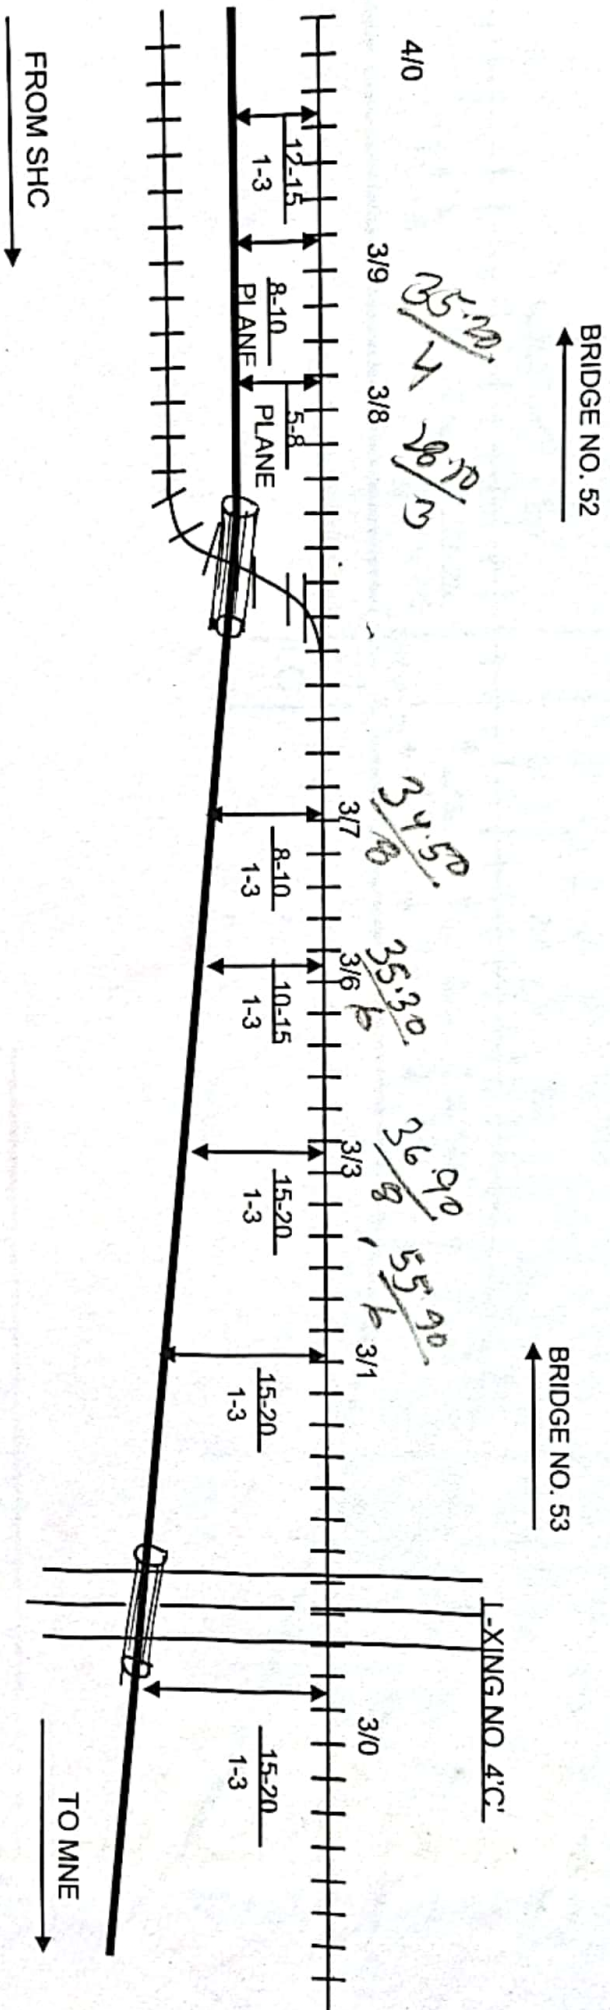

KM NO	FROM TC	FROM TOE	RLY BUILDING	DESCRIPTION
4/0	12-15 8-10	1-3	-	Between reject, track & existing track
3/8	5-8	-	-	Reject track crossing
3/7-3/11	10-15	1-3	-	-
3/1-3/0	15-20	1-3	-	-

	DY CSTE con/spj	Sr. DSTE/ SPJ	DEN/III/ SPJ	Sr. DEE/ SPJ
Silica Infotech Pvt. Ltd.	ASTE con/spj	ASTE/SPJ	AEN/SPJ	AEE/SPJ

PROPOSED OFC CABLE ROUTE PLAN AT MNE SECTION

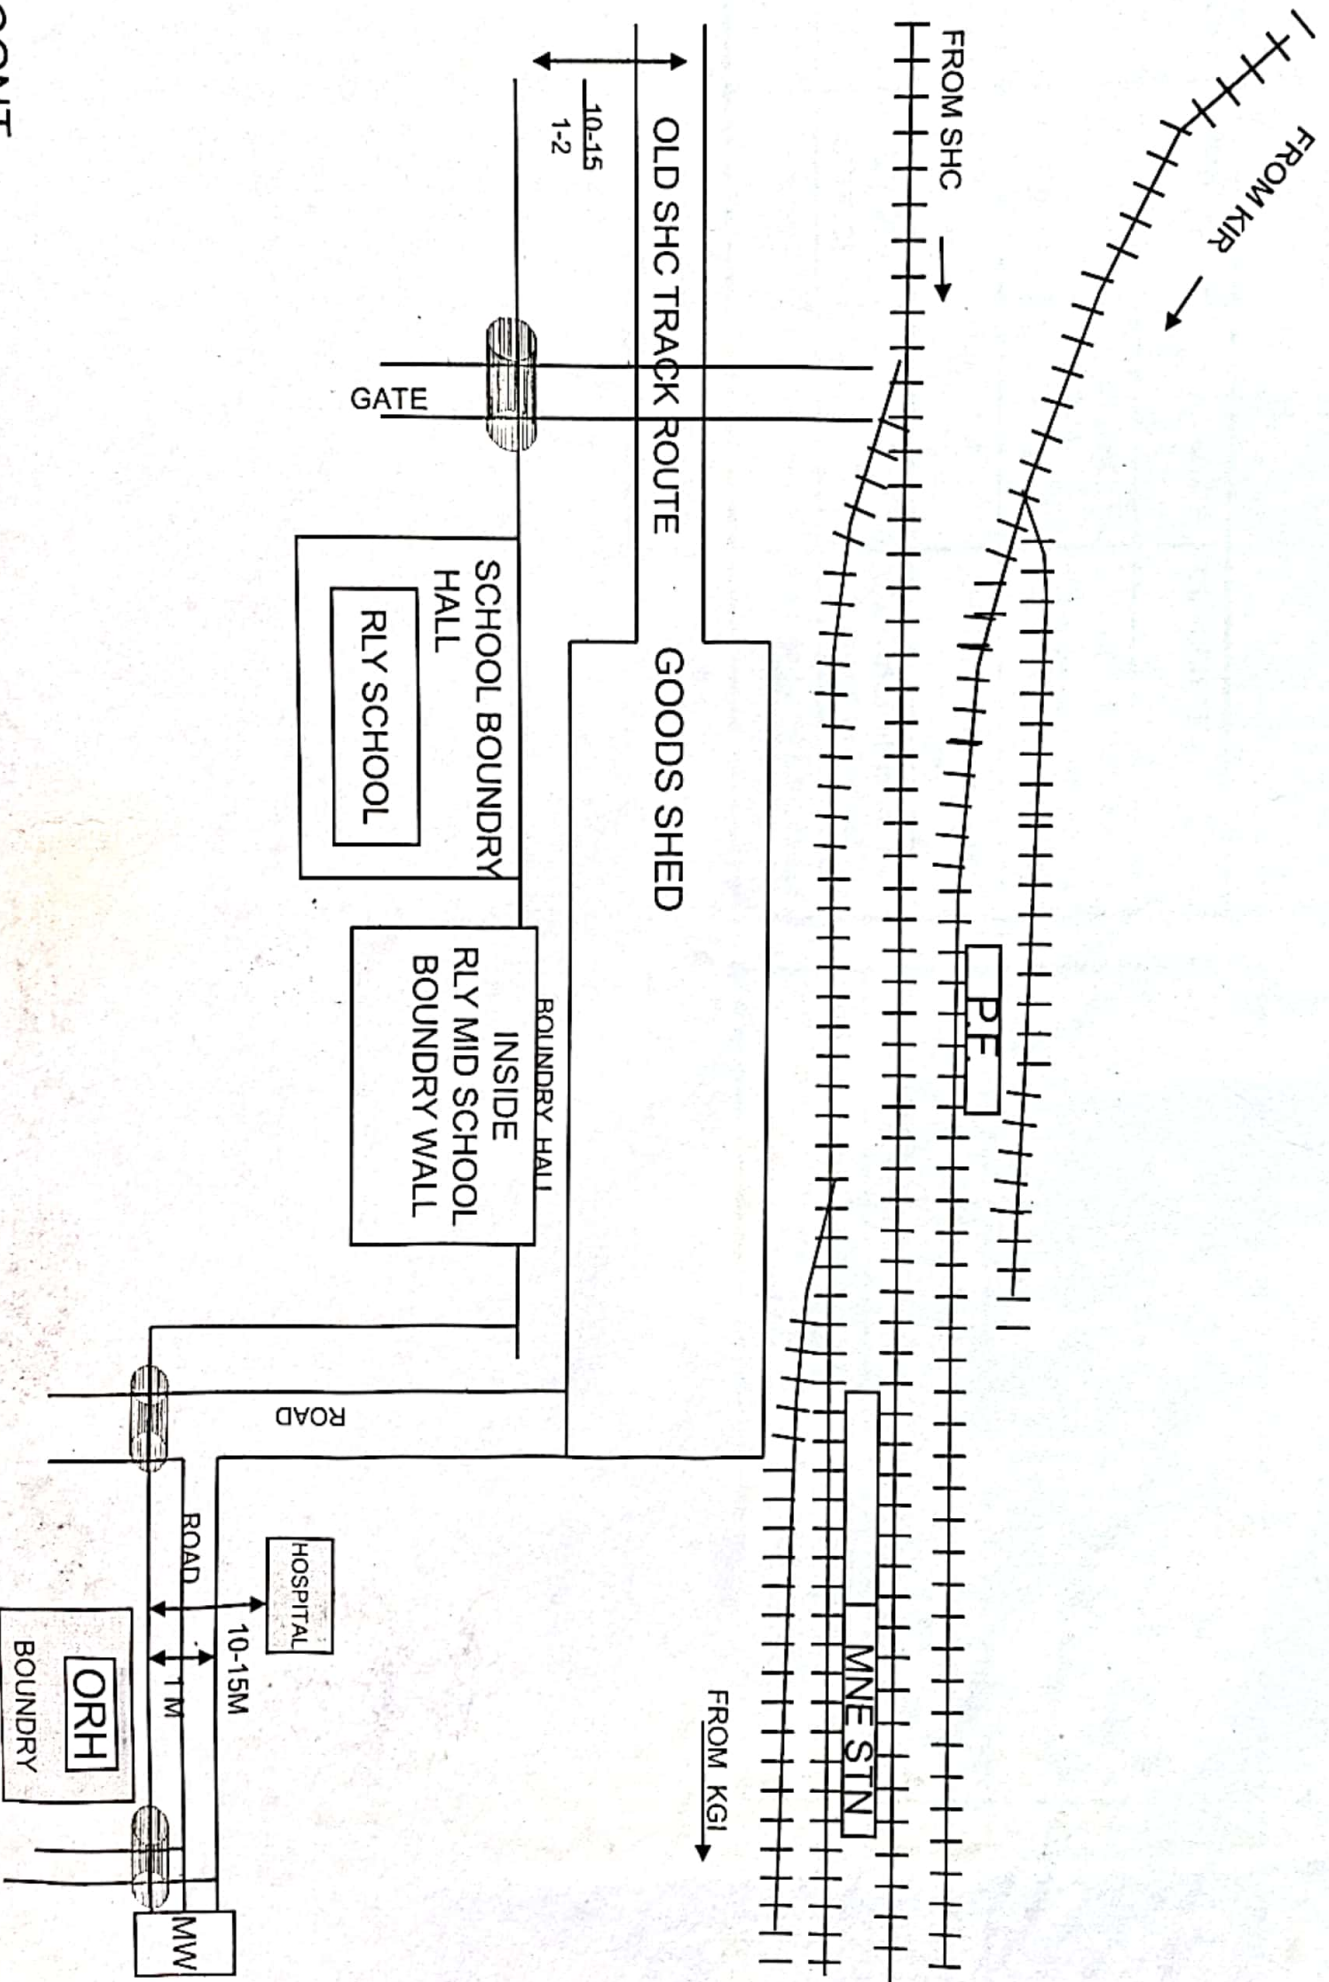

CONT.

PROPOSED OFC CABLE ROUTE PLAN AT MNE STATION

KM NO	LOCATION	DISTANCE OF OFC	DESCRIPTION
-	OLD TRACK ROUTE	10-15M TOE 1-3M	OFC AT 10-15M From centre of RD & 1-3M from TOE
-	RLY SCHOOL	.5M	OFC at .5 mtr from school boundary
-	RLY MID SCHOOL	.5M	OFC at .5 mtr inside the boundary of school
-	Hospital	10-15m	OFC at 10-15m MOW wall from HOS wall

	Dy CSTE con/spj	Sr. DSTE/SEE	Sr. DEN/SEE	Sr. DEE/SEE
<i>Ranvij Kumar</i>				
Silica Infotech Pvt. Ltd.	ASTE con/spj	ASTE/SEE	AEN/SEE	AEE/SEE