EAST CENTRAL RAILWAY

SAMASTIPUR DIVISION

QUAD CABLE ROUTE PLAN


Banmankhi Jn. ---- Purnia Jn.


SHEETS------22 Nos

PREPARED BY
SETU ENGG. WORK

Scanned with CamScanner

CABLE ROUTE PLAN

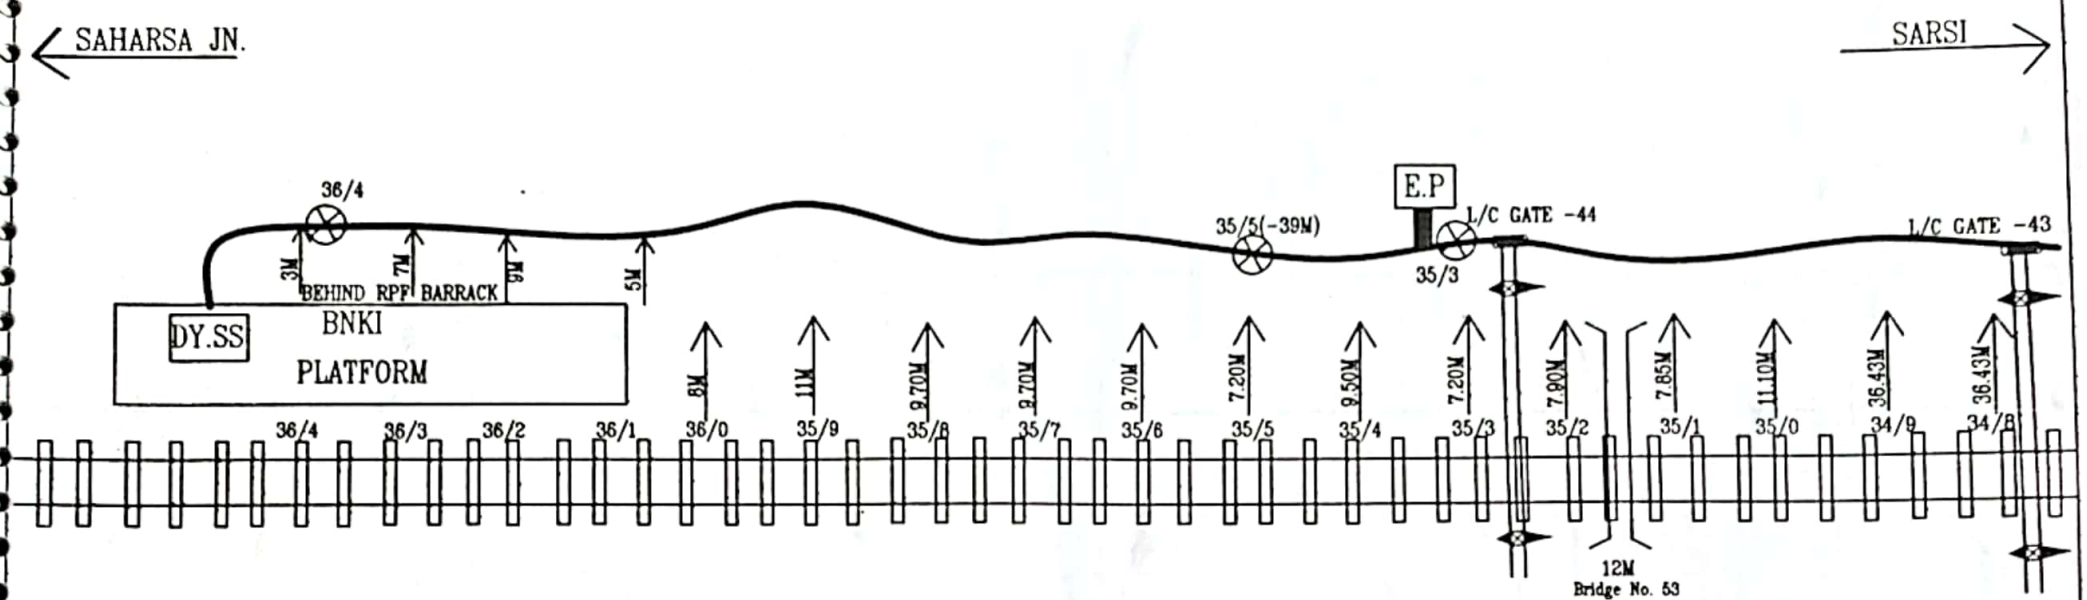


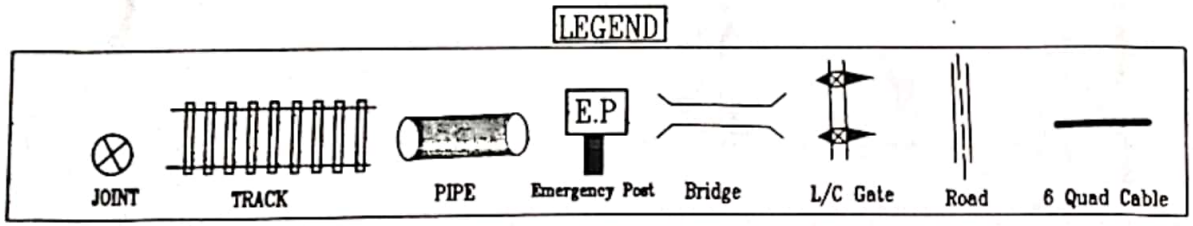


PREPARED BY SETU ENGG. WORK	EAST CENTRAL RAILWAY	CHECKED		APPROVED				CABLE ROUTE PLAN 6 QUAD	BNKI-SRSI SECTION	SHEET NO.-1/22
DRAWN / CHECKED		18.02.2017								
	SAMASTIPUR DIVISION	SSE/TEL/C/SPJ	ASTE /C/SPJ	DY.CSTE/C/SPJ	Sr.DSTE/SPJ	Sr.DEN/SPJ	Sr.DE/SPJ			

Scanned with CamScanner

CABLE ROUTE PLAN

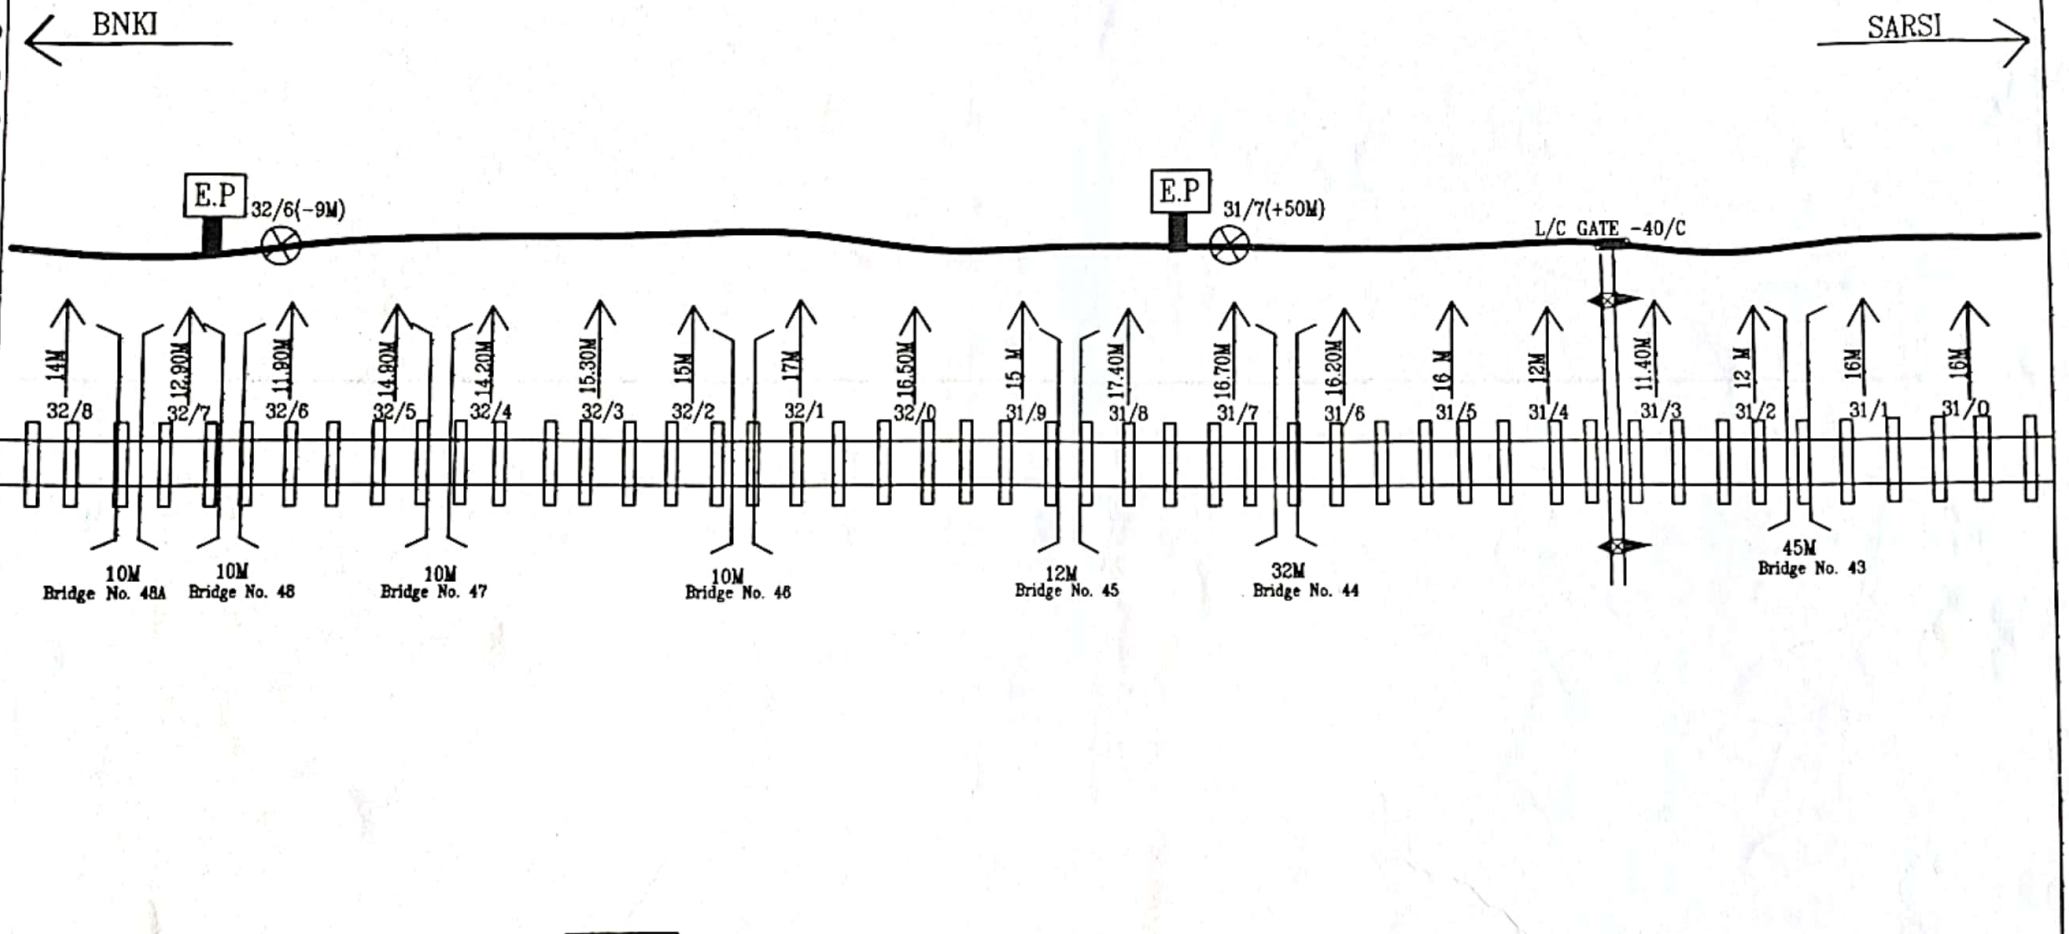


LEGEND

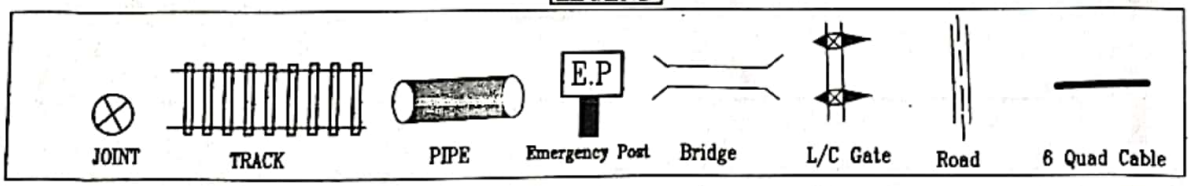

PREPARED BY SETU ENGG. WORK	EAST CENTRAL RAILWAY	CHECKED		APPROVED				CABLE ROUTE PLAN 6 QUAD	BNKI-SRSI SECTION	SHEET NO.-3/22
DRAWN / CHECKED		18.02.2017								
	SAMASTIPUR DIVISION	SSE/TEL/C/SPJ	ASTE /C/SPJ	DY.CSTE/C/SPJ	Sr.DSTE/SPJ	Sr.DEN/SPJ	Sr.DE/SPJ			

Scanned with CamScanner

CABLE ROUTE PLAN

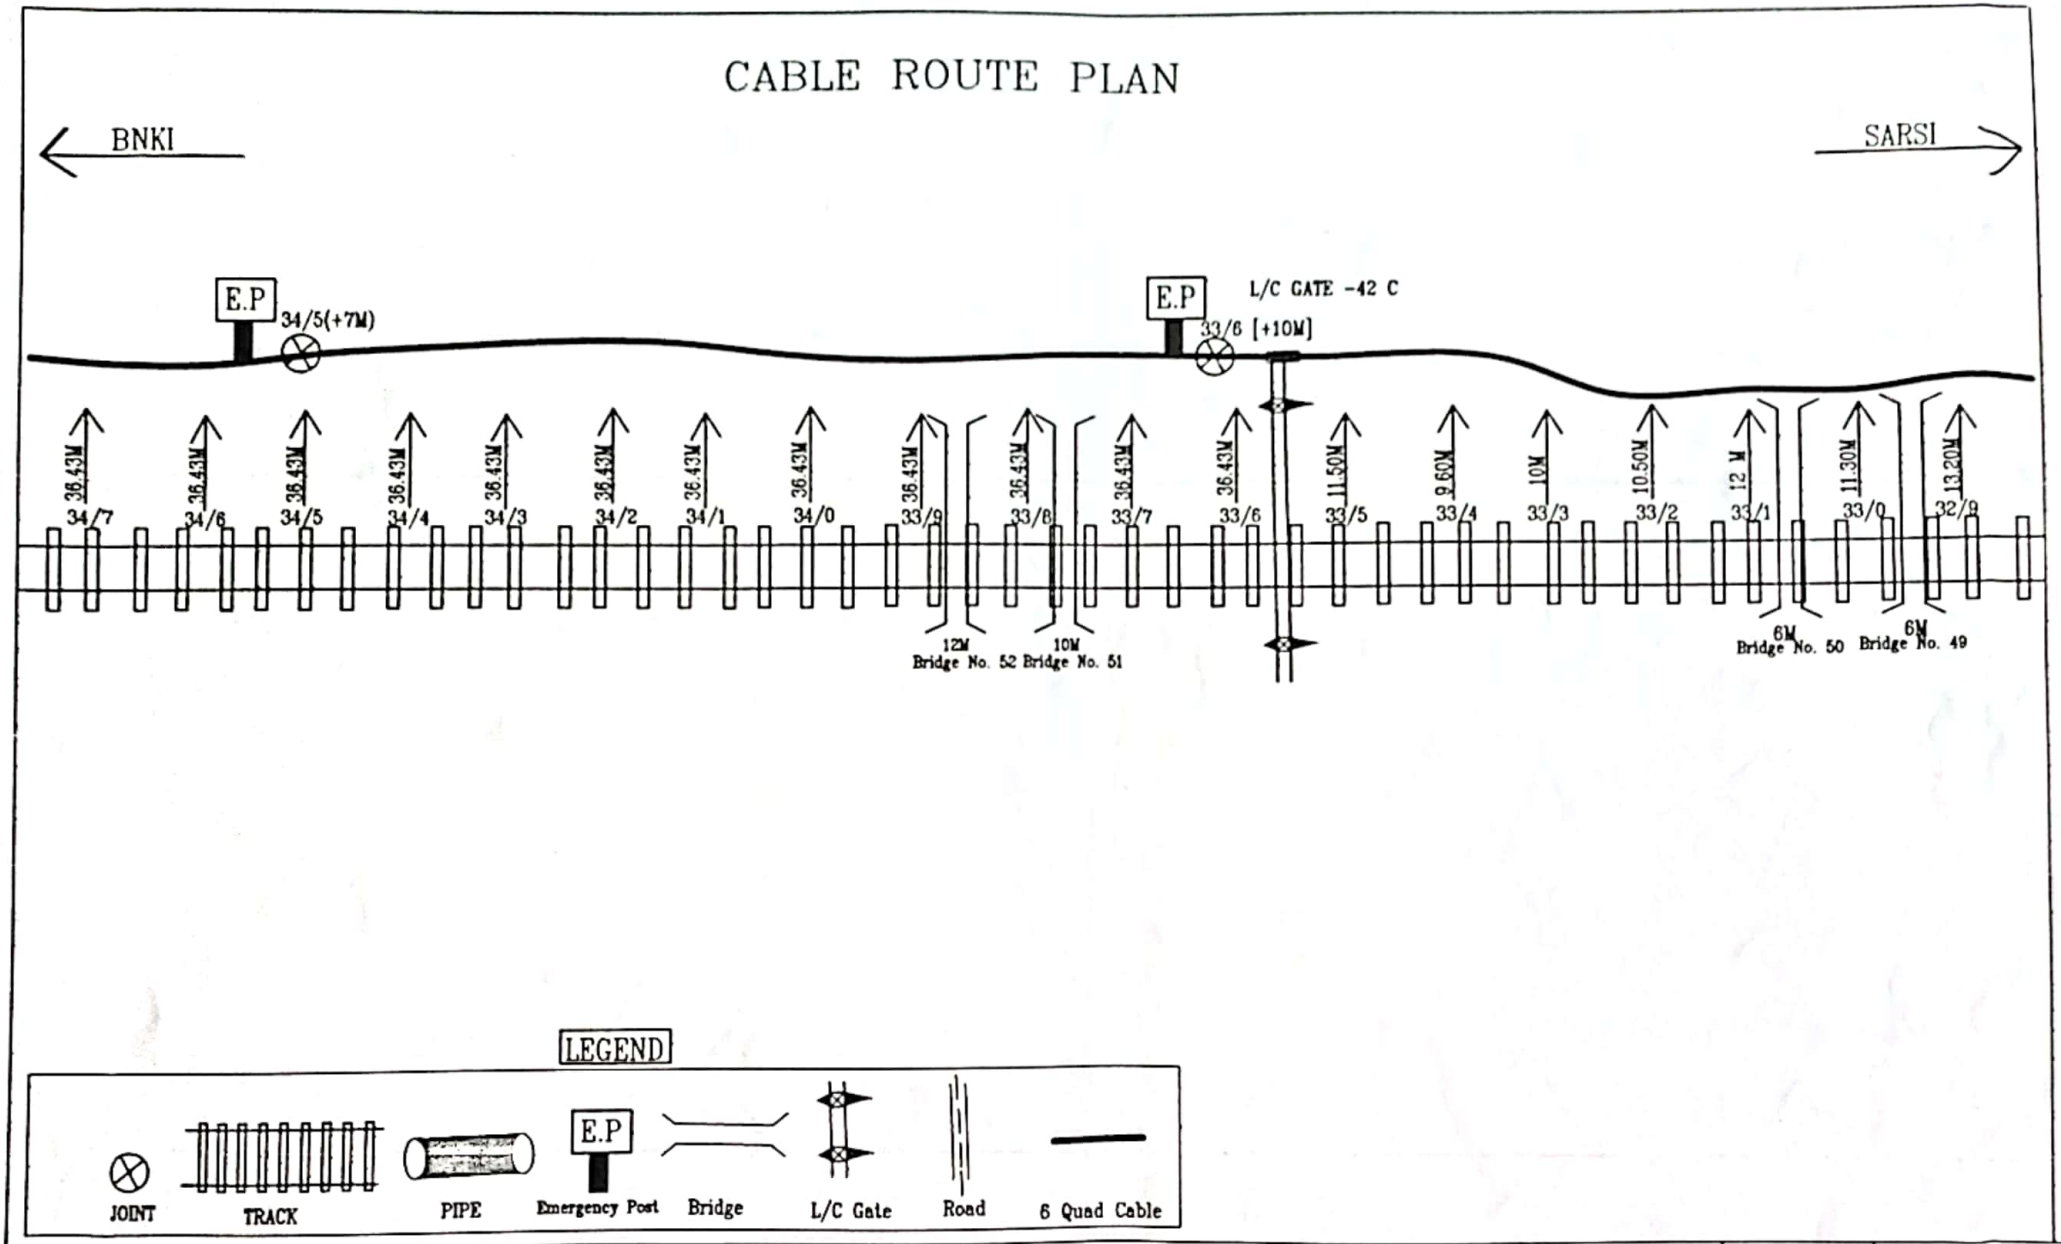


LEGEND

JOINT | TRACK | PIPE | E.P Emergency Post | Bridge | L/C Gate | Road | 6 Quad Cable


PREPARED BY SETU ENGG. WORK		EAST CENTRAL RAILWAY	CHECKED		APPROVED				CABLE ROUTE PLAN 6 QUAD	BNKI-SRSI SECTION	SHEET NO.-2/22
DRAWN	CHECKED										
	Anukul Kumar	SAMASTIPUR DIVISION	18.02.2017								
			SSE/TEL/C/SPJ	ASTE /C/SPJ	DY.CSTE/C/SPJ	Sr.DSTE/SPJ	Sr.DEN/SPJ	Sr.DE/SPJ			

Scanned with CamScanner

CABLE ROUTE PLAN

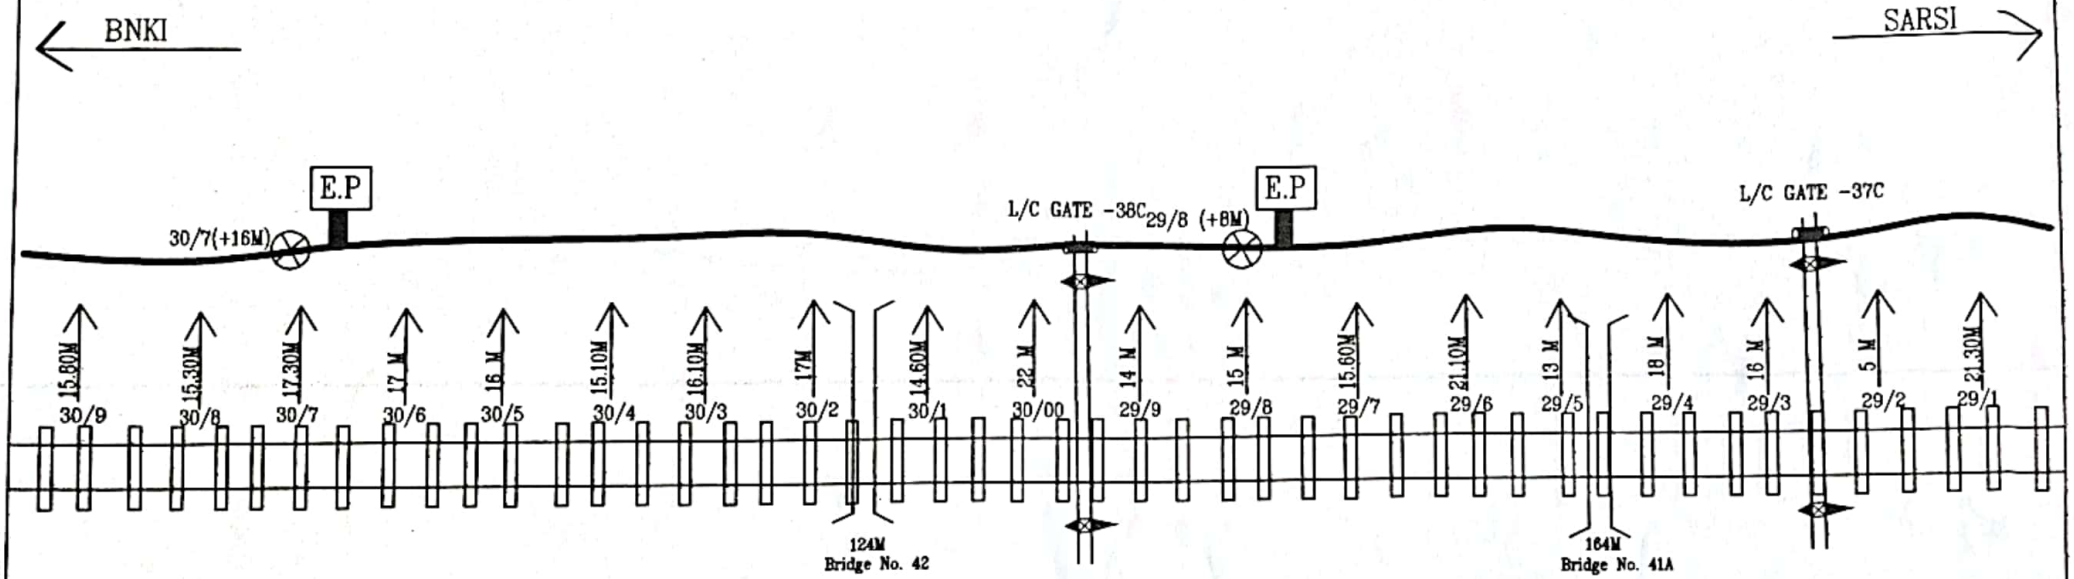


LEGEND

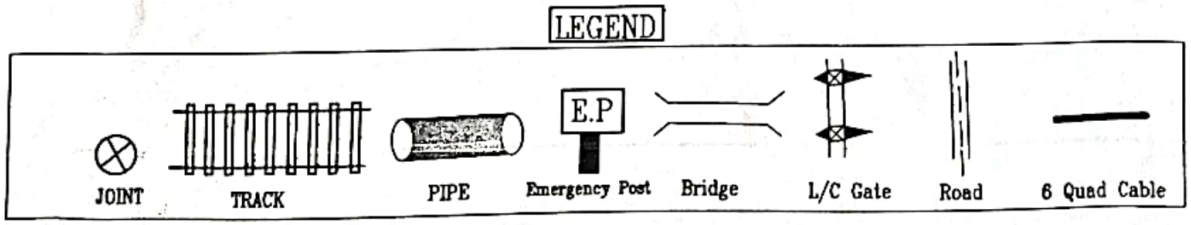

PREPARED BY SETU ENGG. WORK	EAST CENTRAL RAILWAY	CHECKED		APPROVED			CABLE ROUTE PLAN 6 QUAD	BNKI–SRSI SECTION	SHEET NO.–4/22
DRAWN / CHECKED		18.02.2017							
	SAMASTIPUR DIVISION	SSE/TEL/C/SPJ	ASTE /C/SPJ	DY.CSTE/C/SPJ	Sr.DSTE/SPJ	Sr.DEN/SPJ	Sr.DE/SPJ		

Scanned with CamScanner

CABLE ROUTE PLAN

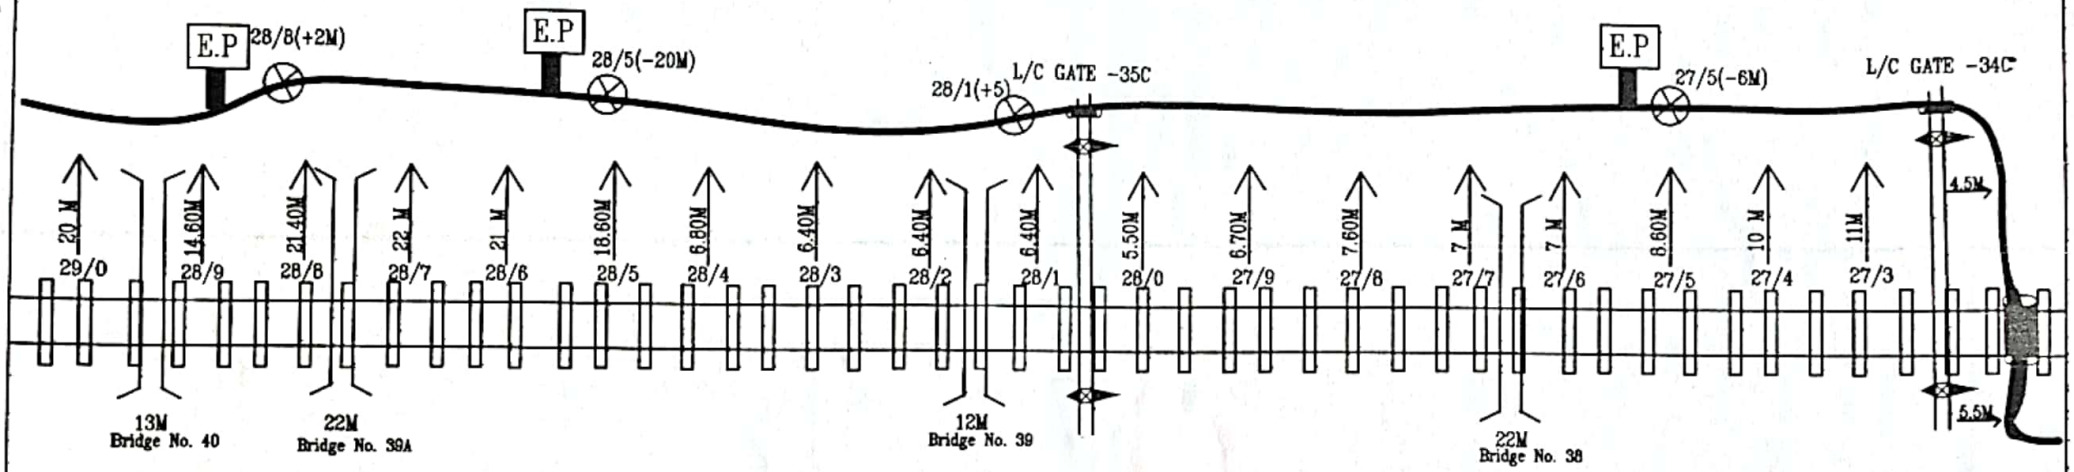


LEGEND



PREPARED BY SETU ENGG. WORK	EAST CENTRAL RAILWAY	CHECKED		APPROVED				CABLE ROUTE PLAN 6 QUAD	BNKI-SRSI SECTION	SHEET NO.-65/22
DRAWN / CHECKED		18.02.2017								
	SAMASTIPUR DIVISION	SSE/TEL/C/SPJ	ASTE /C/SPJ	DY.CSTE/C/SPJ	Sr.DSTE/SPJ	Sr.DEN/SPJ	Sr.DE/SPJ			

Scanned with CamScanner


CABLE ROUTE PLAN

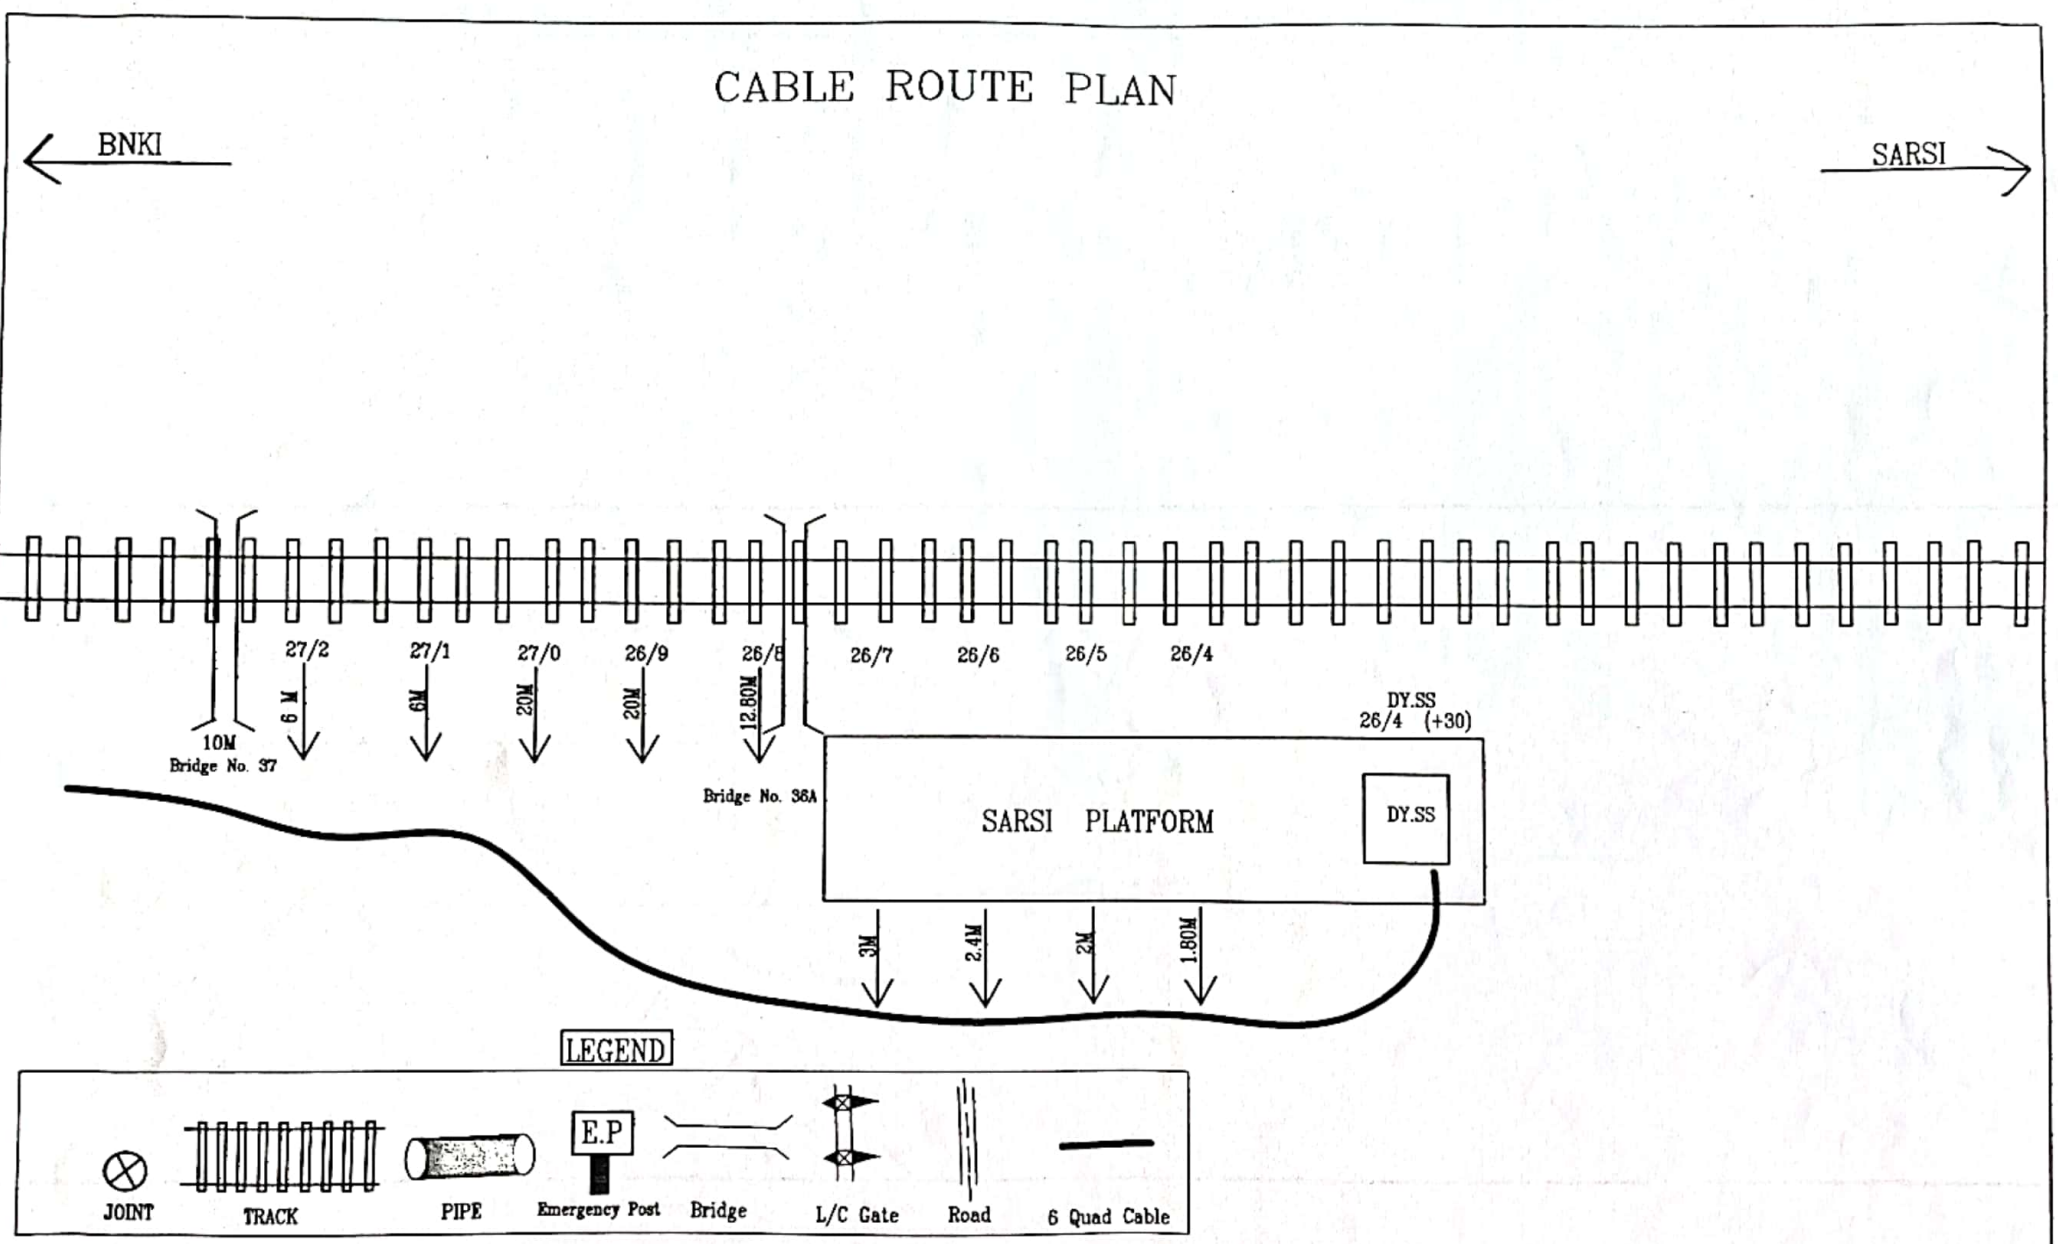


PREPARED BY SETU ENGG. WORK		EAST CENTRAL RAILWAY	CHECKED		APPROVED				CABLE ROUTE PLAN 6 QUAD	BNKI-SRSI SECTION	SHEET NO.-05/22
DRAWN	CHECKED		18.02.2014								
		SAMASTIPUR DIVISION	SSE/TEL/C/SPJ	ASTE /C/SPJ	DY.CSTE/C/SPJ	Sr.DSTE/SPJ	Sr.DEN/SPJ	Sr.DE/SPJ			

Scanned with CamScanner

CABLE ROUTE PLAN

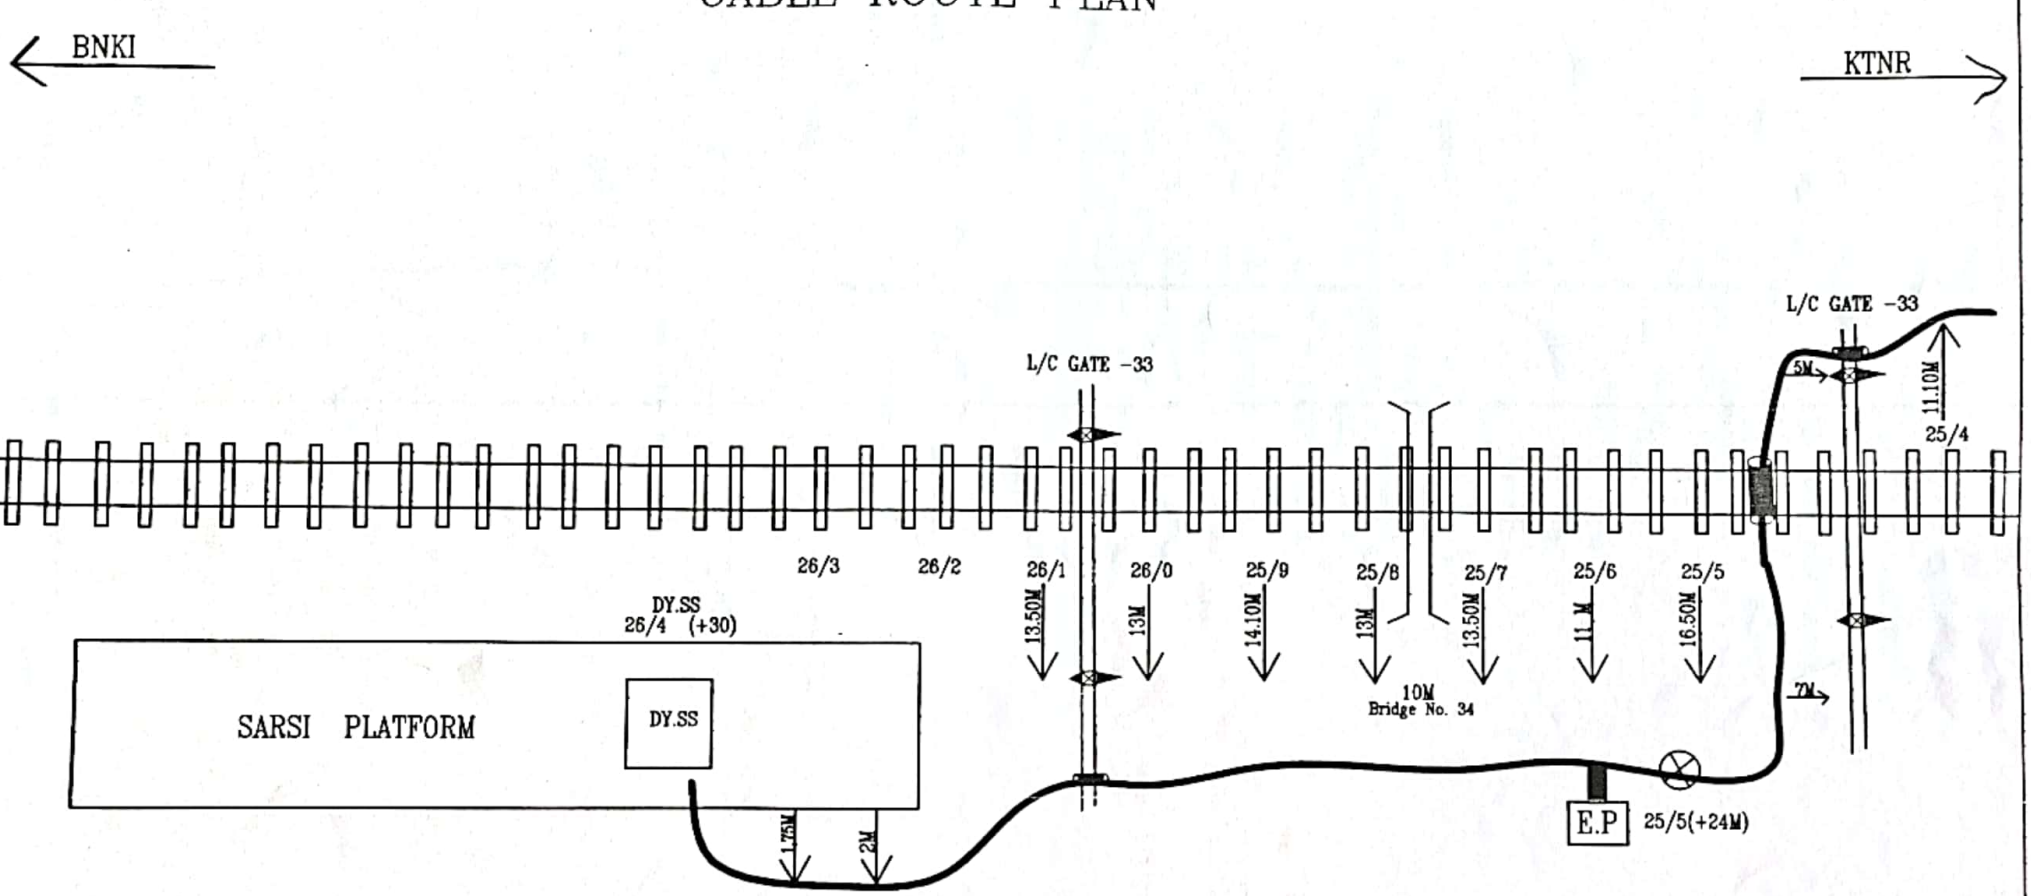


LEGEND

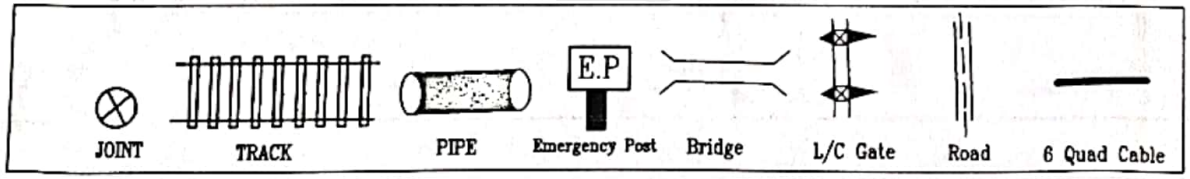


PREPARED BY SETU ENGG. WORK		EAST CENTRAL RAILWAY	CHECKED		APPROVED				CABLE ROUTE PLAN 6 QUAD	SRSI-KTNR SECTION	SHEET NO.-7/22
DRAWN	CHECKED		18.02.2017								
	Ambuj Kumar	SAMASTIPUR DIVISION	SSE/TEL/C/SPJ	ASTE /C/SPJ	DY.CSTE/C/SPJ	Sr.DSTE/SPJ	Sr.DEN/SPJ	Sr.DE/SPJ			

Scanned with CamScanner

CABLE ROUTE PLAN

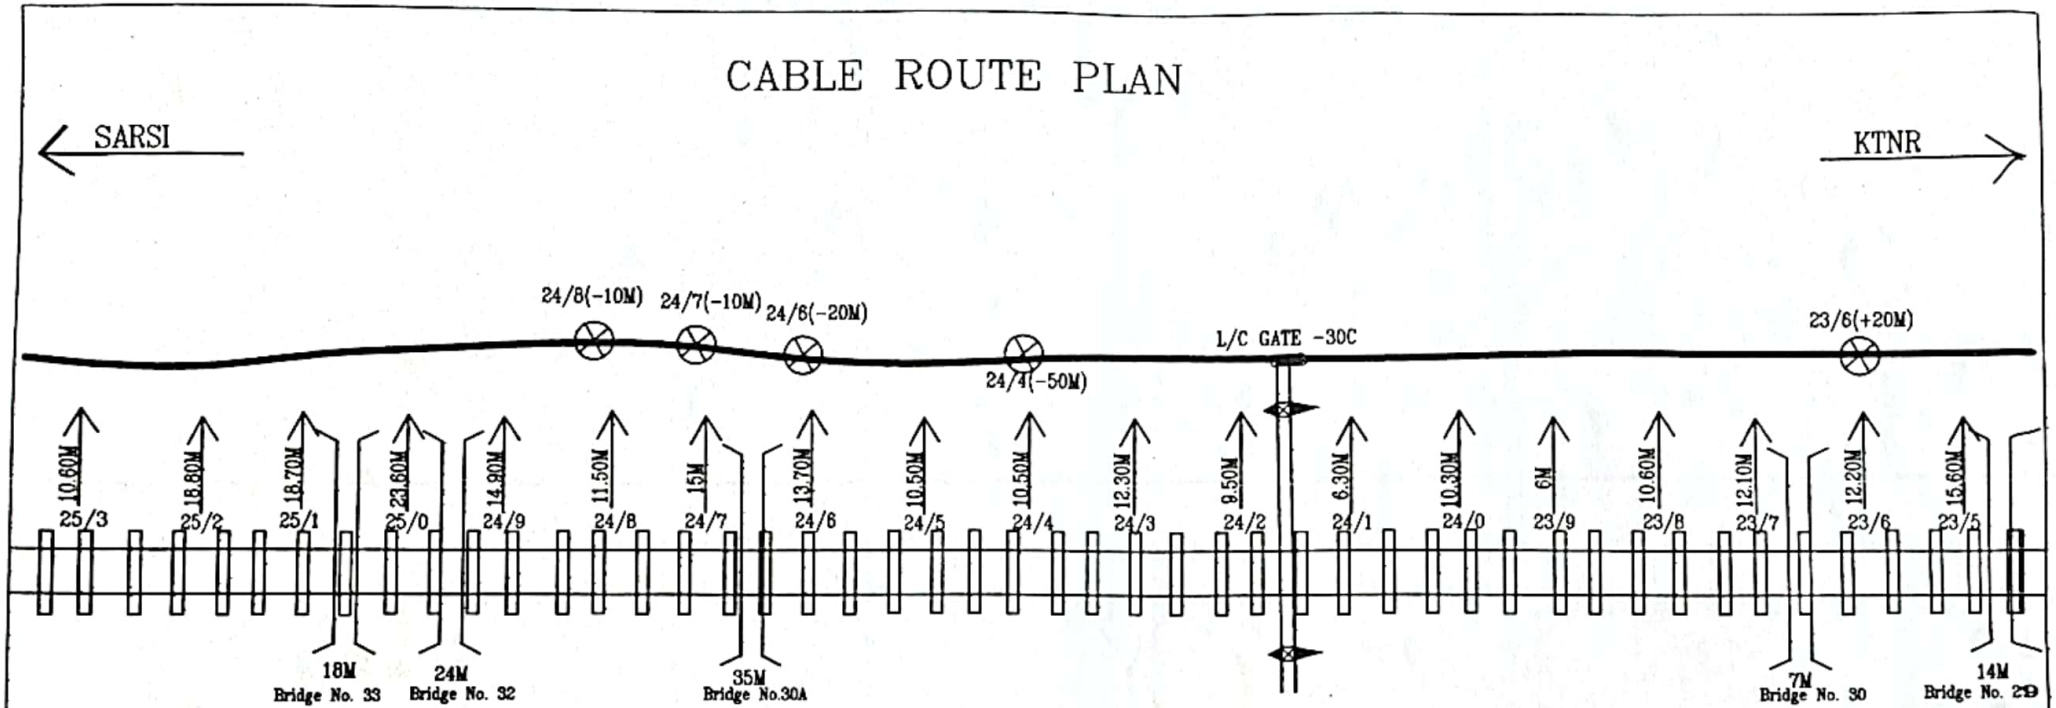


LEGEND

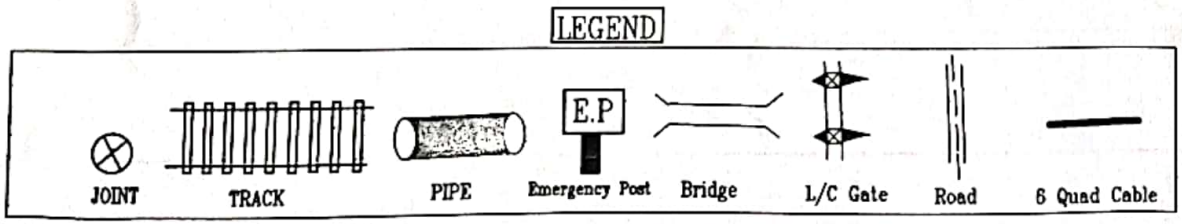


PREPARED BY SETU ENGG. WORK	EAST CENTRAL RAILWAY	CHECKED		APPROVED				CABLE ROUTE PLAN 6 QUAD	SRSI-KTNR SECTION	SHEET NO.-8/22
DRAWN / CHECKED		18.02.2017								
Ambuj Kumar	SAMASTIPUR DIVISION	SSE/TEL/C/SPJ	ASTE /C/SPJ	DY.CSTE/C/SPJ	Sr.DSTE/SPJ	Sr.DEN/SPJ	Sr.DE/SPJ			

Scanned with CamScanner

CABLE ROUTE PLAN

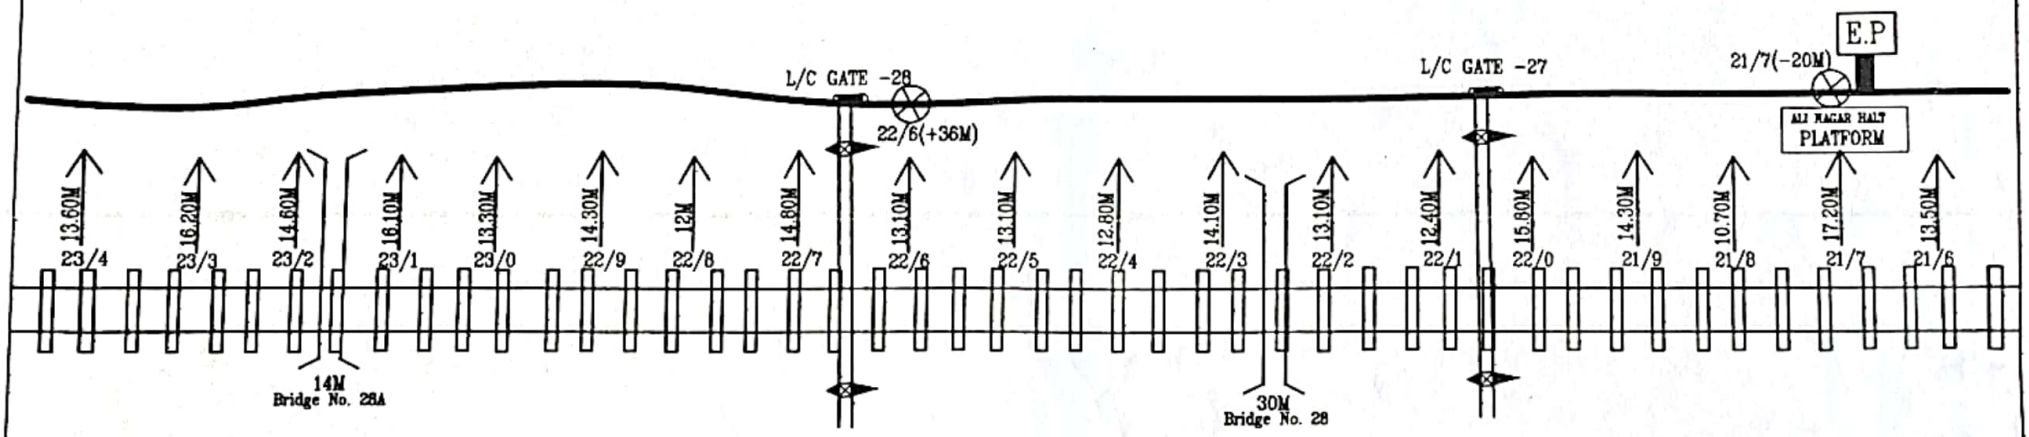


LEGEND

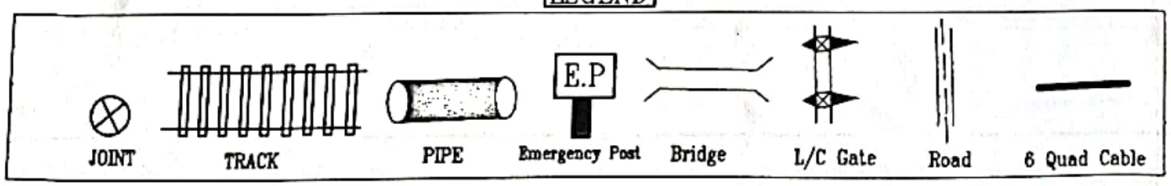


PREPARED BY SETU ENGG. WORK		EAST CENTRAL RAILWAY	CHECKED		APPROVED				CABLE ROUTE PLAN 6 QUAD	SRSI-KTNR SECTION	SHEET NO.-9/22
DRAWN	CHECKED		18.02.2017								
	Ambuj Kumar	SAMASTIPUR DIVISION	SSE/TEL/C/SPJ	ASTE /C/SPJ	DY.CSTE/C/SPJ	Sr.DSTE/SPJ	Sr.DEN/SPJ	Sr.DE/SPJ			

Scanned with CamScanner

CABLE ROUTE PLAN

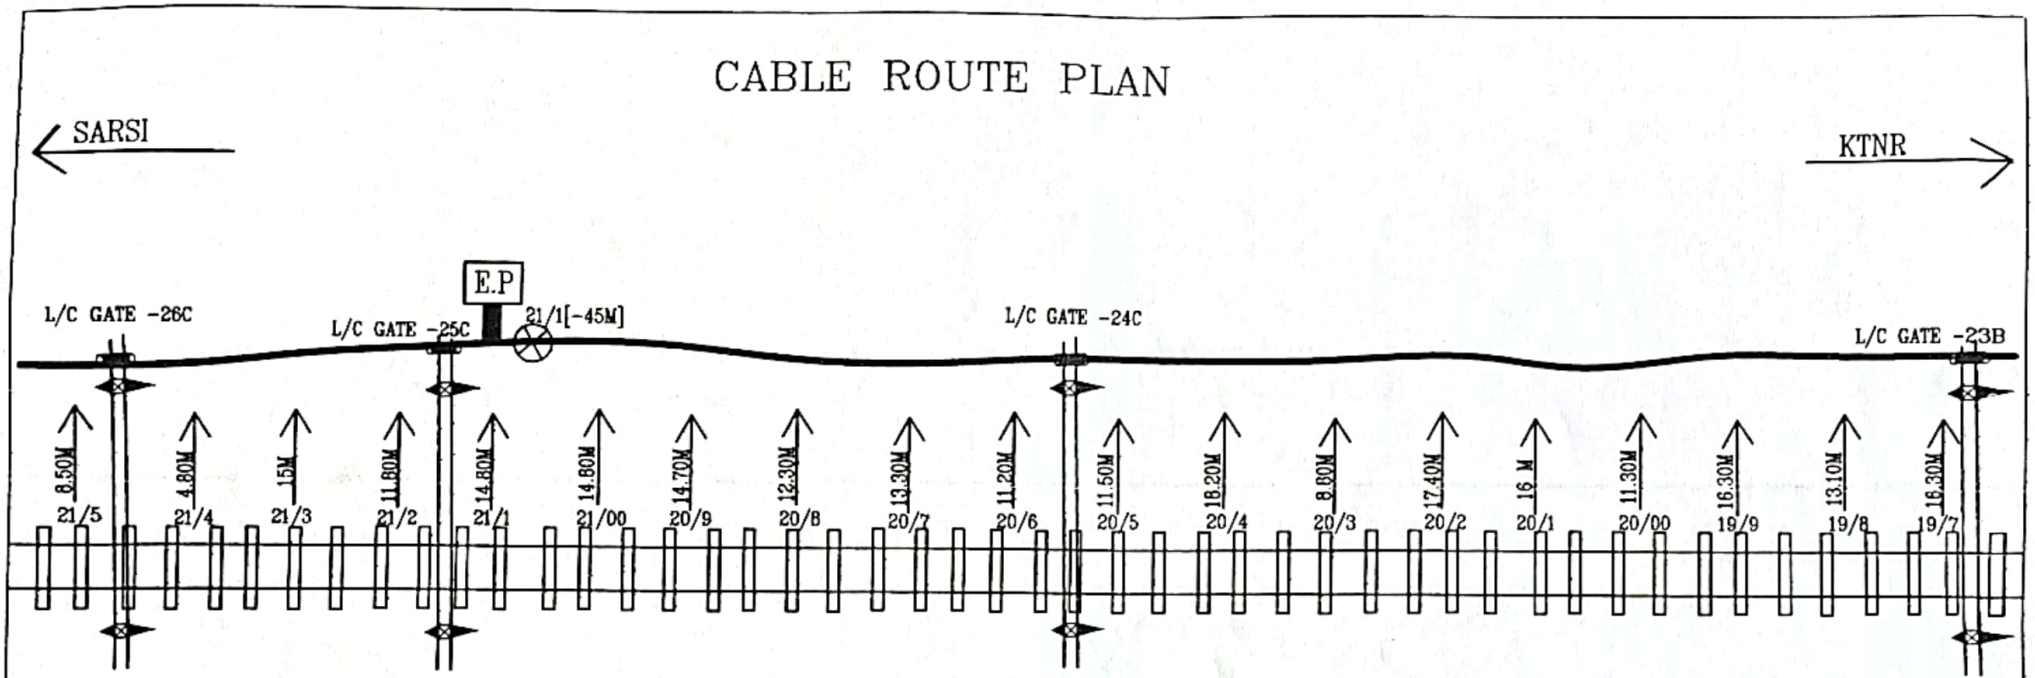


LEGEND

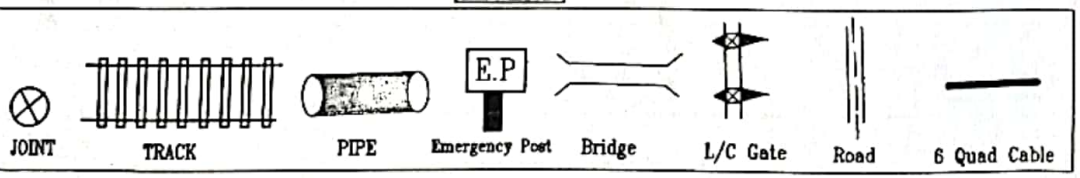


PREPARED BY SETU ENGG. WORK	EAST CENTRAL RAILWAY	CHECKED		APPROVED				CABLE ROUTE PLAN 6 QUAD	SRSI–KTNR SECTION	SHEET NO.–10/22
DRAWN / CHECKED		18.02.2017								
Ambuj Kumar	SAMASTIPUR DIVISION	SSE/TEL/C/SPJ	ASTE /C/SPJ	DY.CSTE/C/SPJ	Sr.DSTE/SPJ	Sr.DEN/SPJ	Sr.DE/SPJ			

Scanned with CamScanner

CABLE ROUTE PLAN

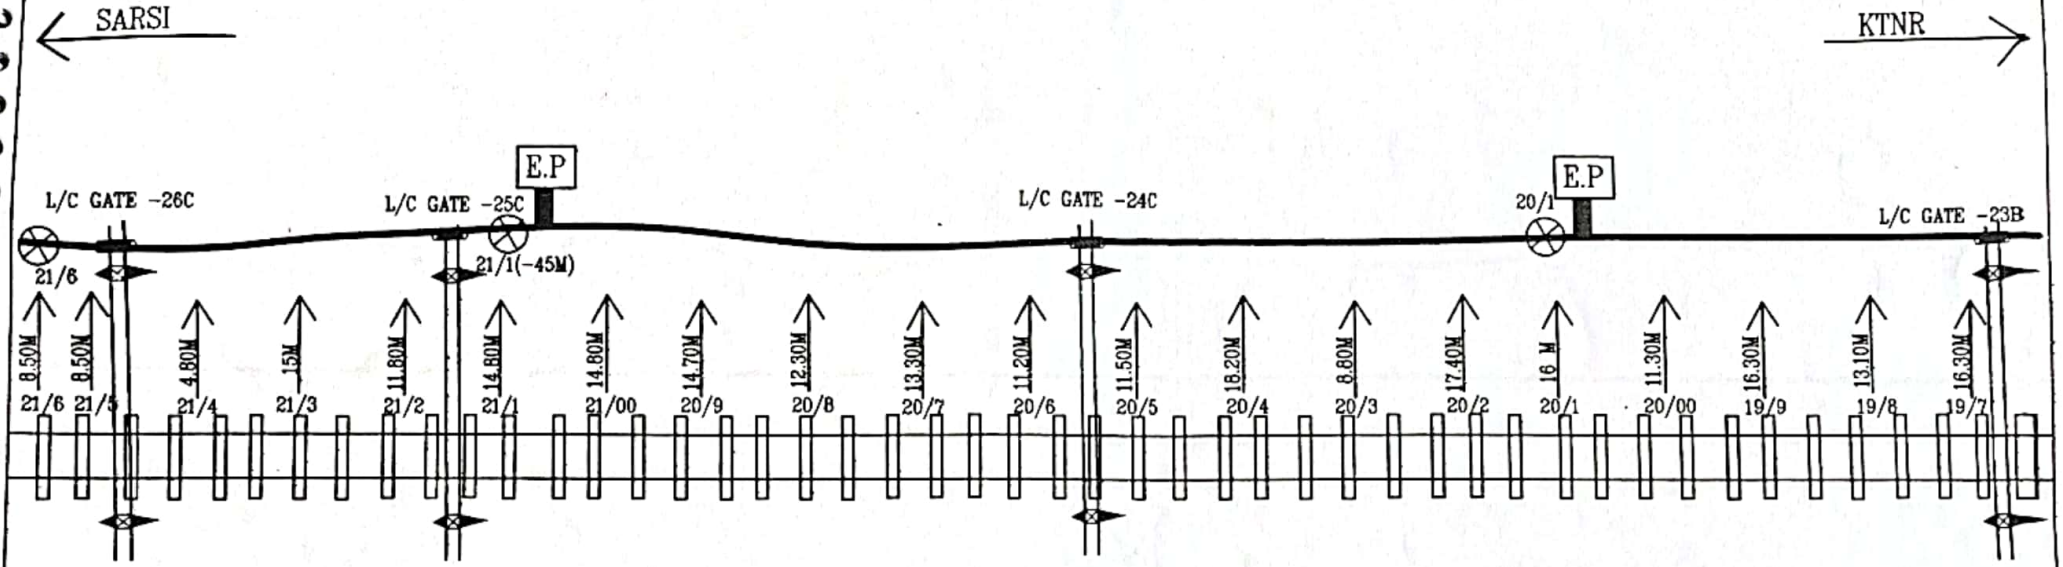


LEGEND

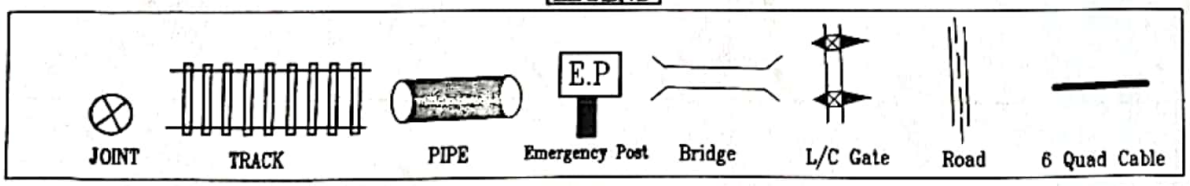


PREPARED BY SETU ENGG. WORK	EAST CENTRAL RAILWAY	CHECKED		APPROVED				CABLE ROUTE PLAN 6 QUAD	SHEET NO.-11/22
DRAWN / CHECKED		18.02.2017						SRSI-KTNR SECTION	
	SAMASTIPUR DIVISION	SSE/TEL/C/SPJ	ASTE /C/SPJ	DY.CSTE/C/SPJ	Sr.DSTE/SPJ	Sr.DEN/SPJ	Sr.DE/SPJ		

Scanned with CamScanner

CABLE ROUTE PLAN

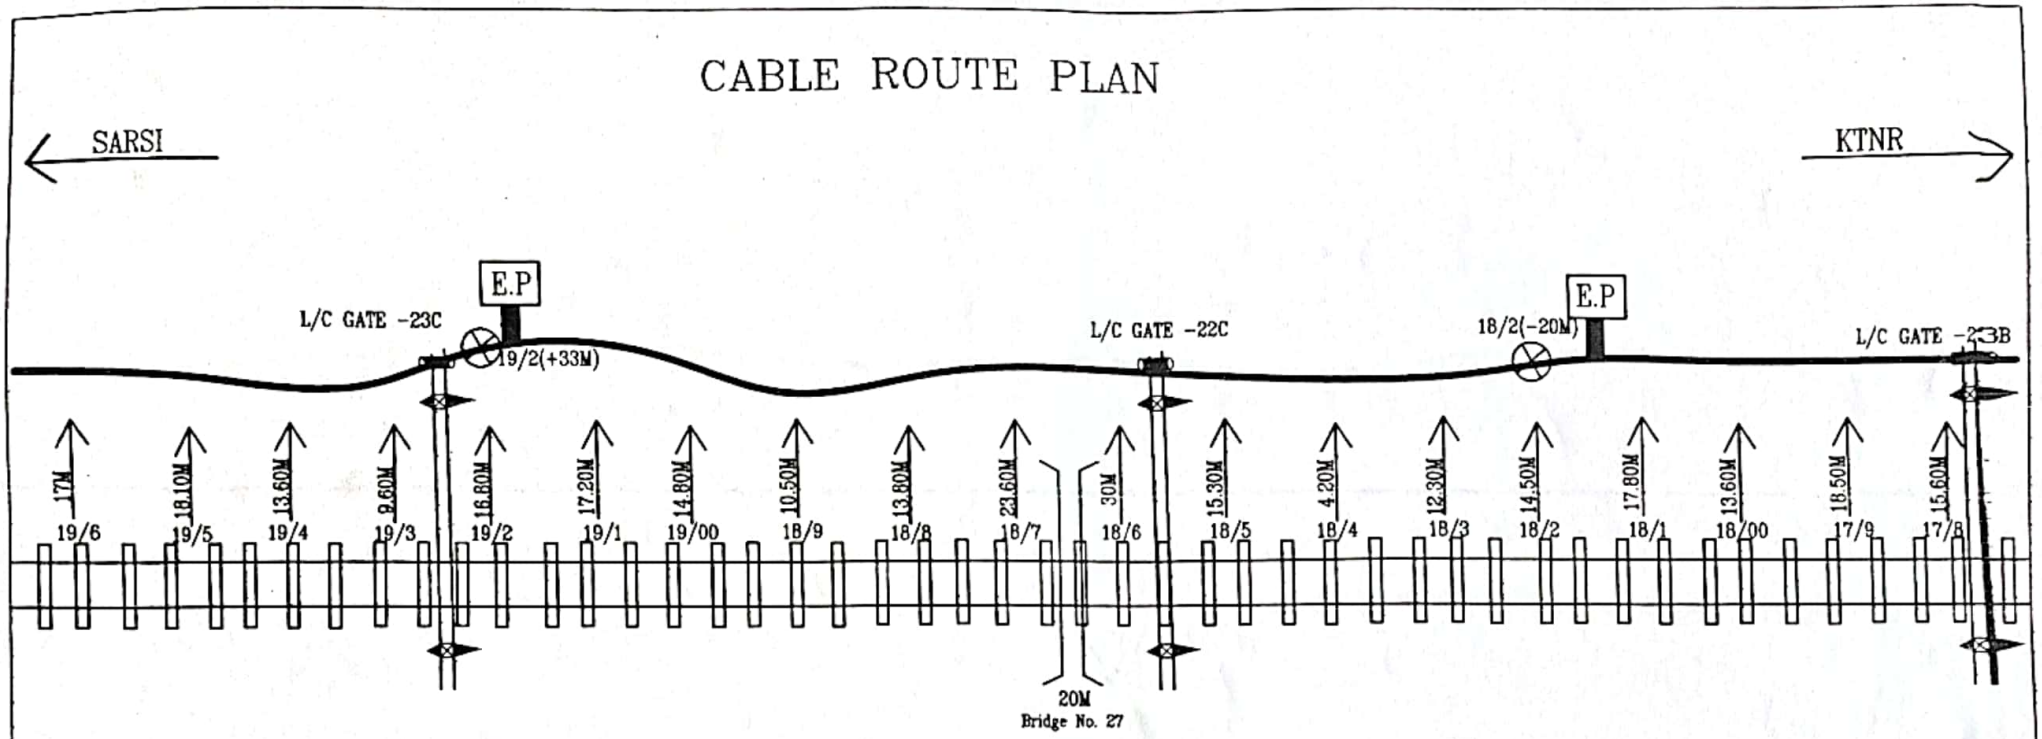


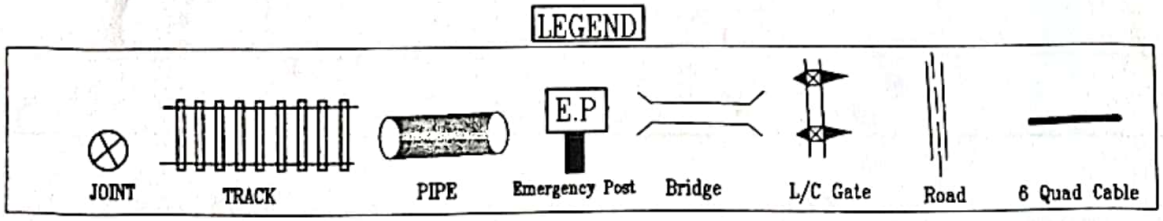


PREPARED BY SETU ENGG. WORK	EAST CENTRAL RAILWAY	CHECKED		APPROVED				CABLE ROUTE PLAN 6 QUAD	SHEET NO.-122/22
DRAWN / CHECKED		18.02.2017						SRSI-KTNR SECTION	
	SAMASTIPUR DIVISION	SSE/TEL/C/SPJ	ASTE /C/SPJ	DY.CSTE/C/SPJ	Sr.DSTE/SPJ	Sr.DEN/SPJ	Sr.DE/SPJ		

Scanned with CamScanner

CABLE ROUTE PLAN

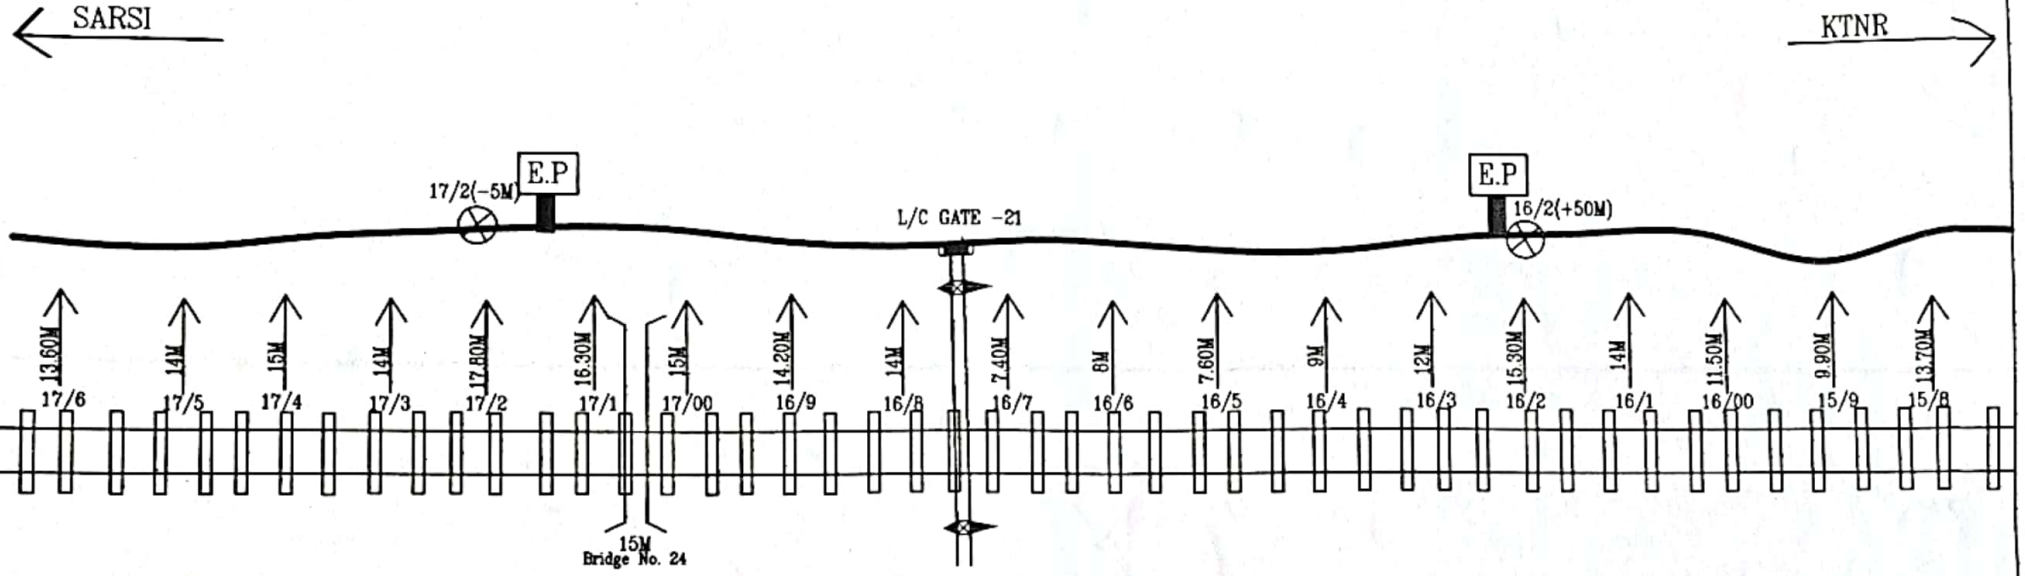


LEGEND

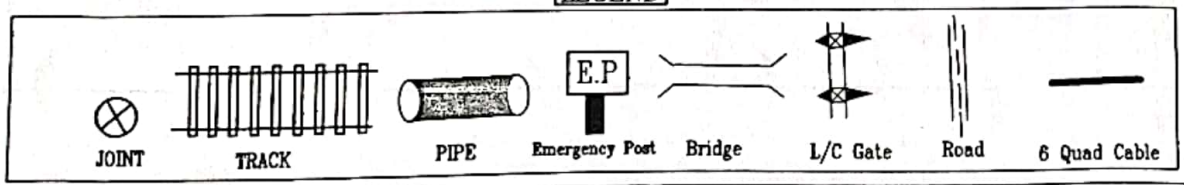

PREPARED BY SETU ENGG. WORK	EAST CENTRAL RAILWAY	CHECKED		APPROVED				CABLE ROUTE PLAN 6 QUAD	SRSI-KTNR SECTION	SHEET NO.- 13/22
DRAWN / CHECKED		18.02.2017								
	SAMASTIPUR DIVISION	SSE/TEL/C/SPJ	ASTE /C/SPJ	DY.CSTE/C/SPJ	Sr.DSTE/SPJ	Sr.DEN/SPJ	Sr.DE/SPJ			

Scanned with CamScanner

CABLE ROUTE PLAN

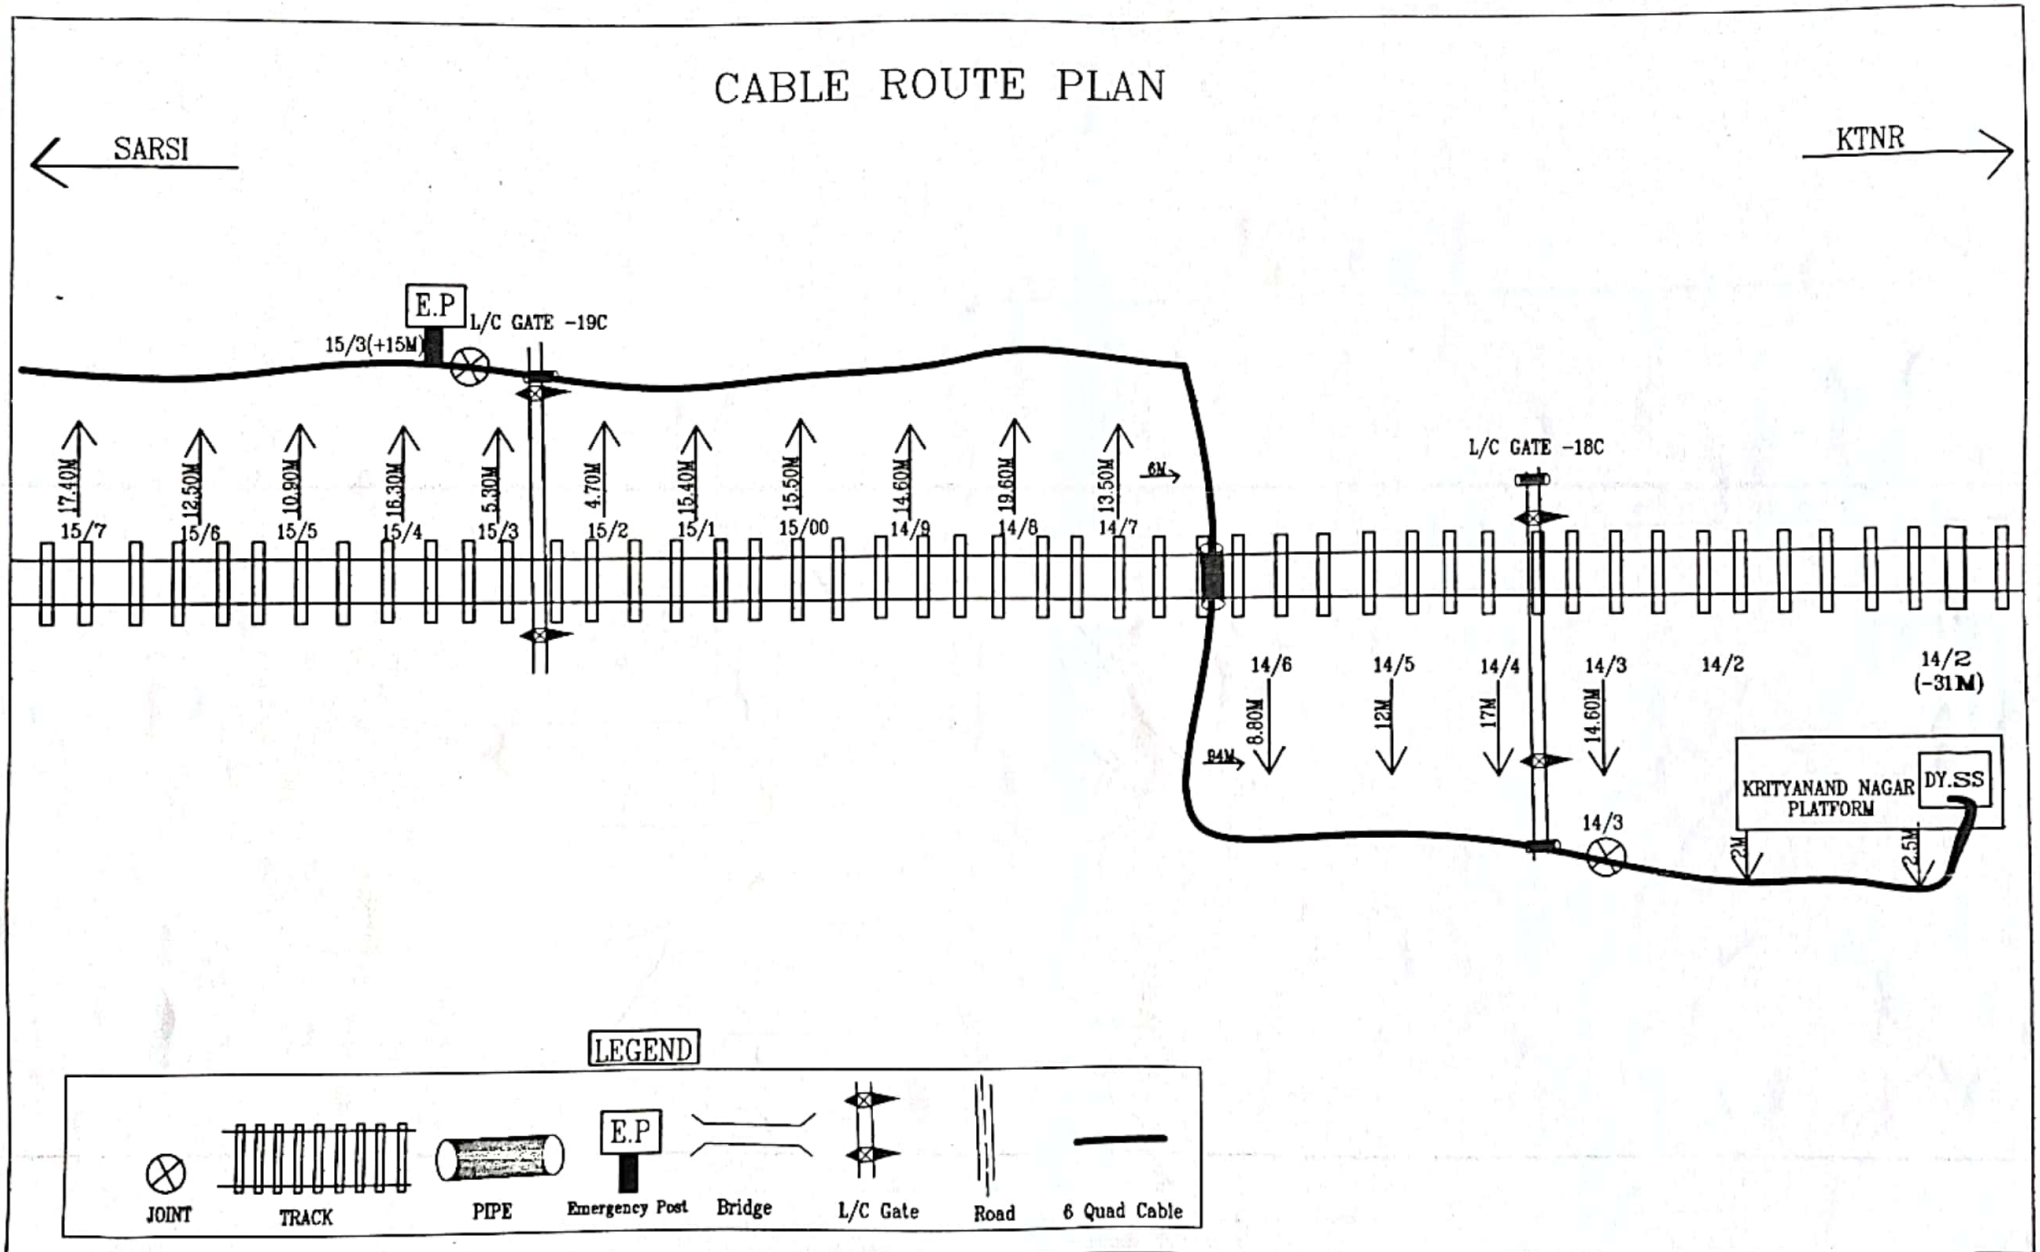


LEGEND

PREPARED BY SETU ENGG. WORK	EAST CENTRAL RAILWAY	CHECKED		APPROVED			CABLE ROUTE PLAN 6 QUAD	SRSI-KTNR SECTION	SHEET NO.-14/22
DRAWN / CHECKED		18.02.2017							
	SAMASTIPUR DIVISION	SSE/TEL/C/SPJ	ASTE /C/SPJ	DY.CSTE/C/SPJ	Sr.DSTE/SPJ	Sr.DEN/SPJ	Sr.DE/SPJ		

Scanned with CamScanner


CABLE ROUTE PLAN

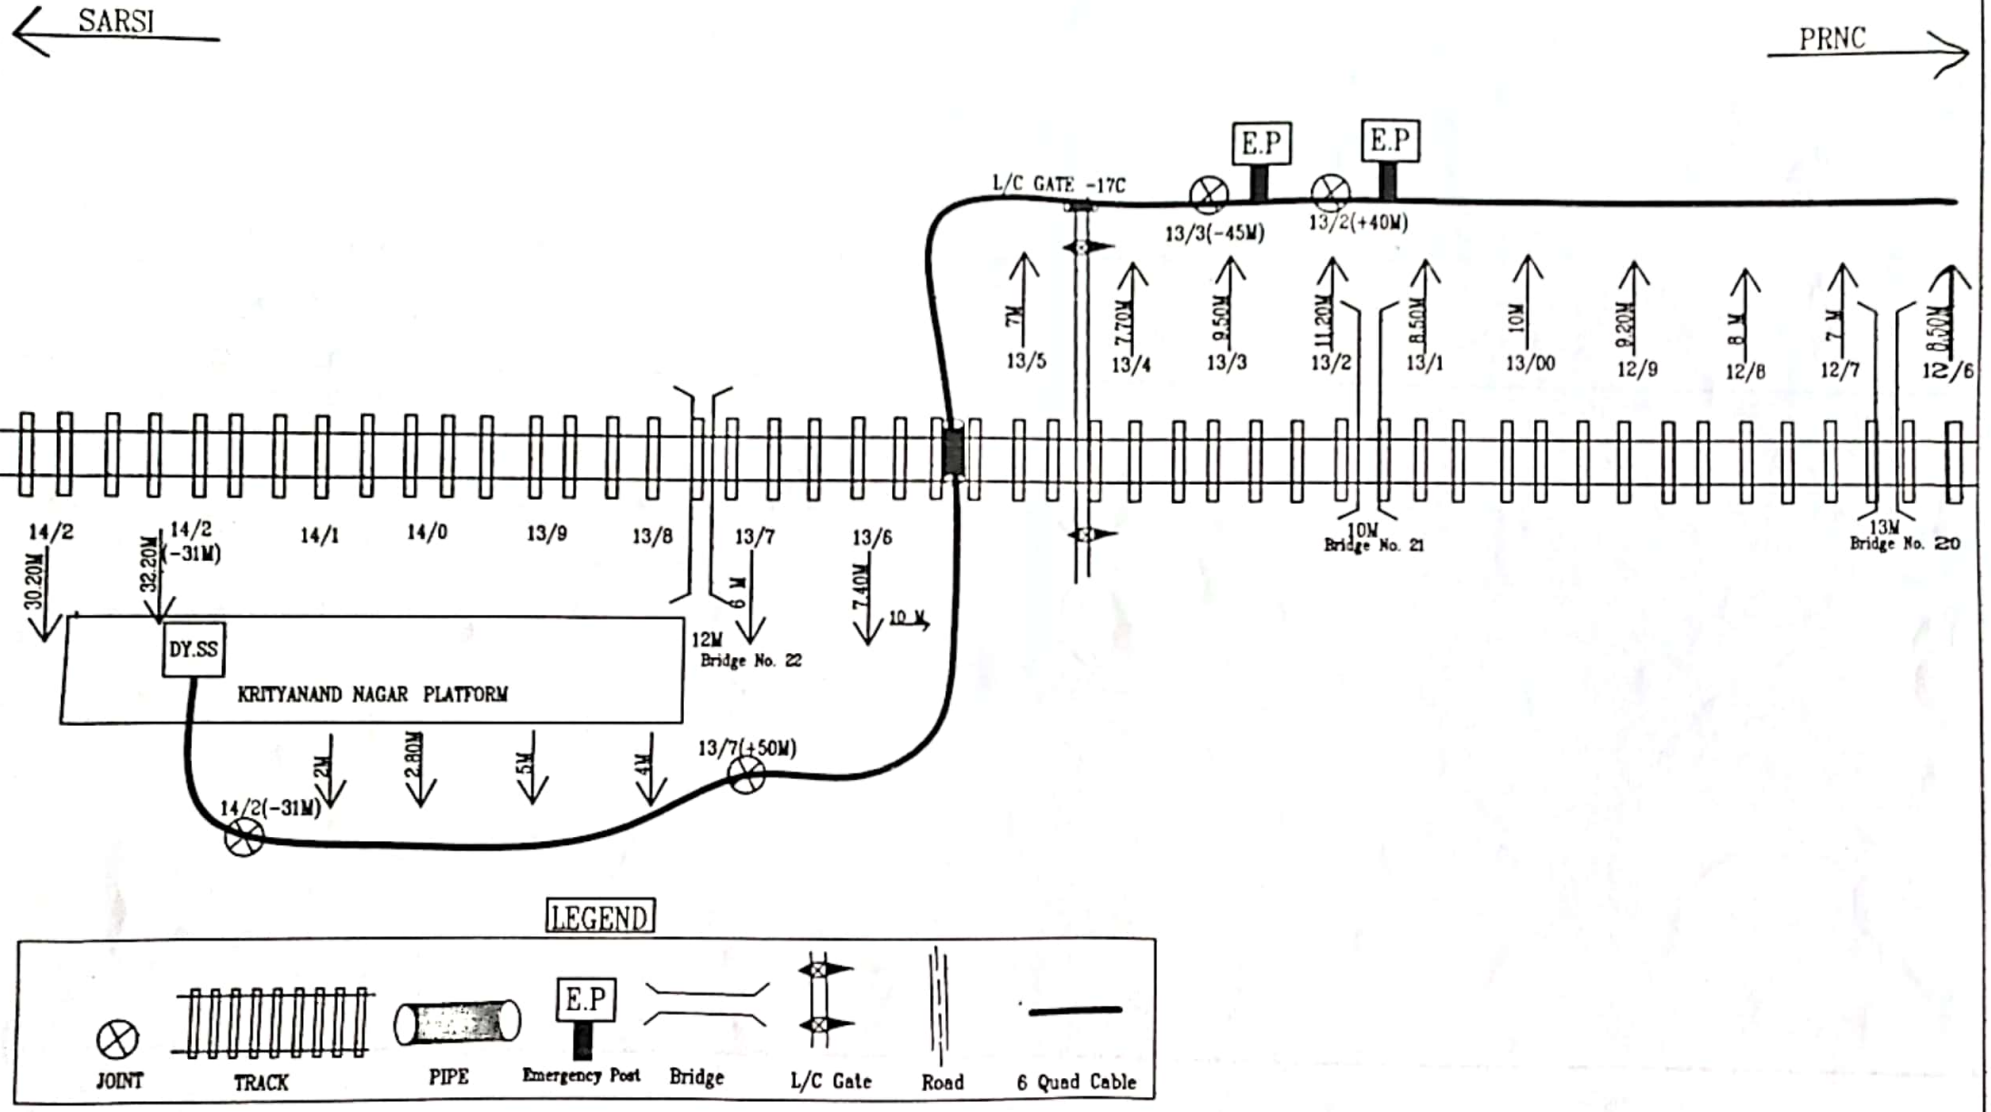


PREPARED BY SETU ENGG. WORK	EAST CENTRAL RAILWAY	CHECKED		APPROVED				CABLE ROUTE PLAN 6 QUAD	KTNR–PRNC SECTION	SHEET NO.-15/22
DRAWN / CHECKED		TR.02.2017								
	SAMASTIPUR DIVISION	SSE/TEL/C/SPJ	ASTE /C/SPJ	DY.CSTE/C/SPJ	Sr.DSTE/SPJ	Sr.DEN/SPJ	Sr.DE/SPJ			

Scanned with CamScanner

CABLE ROUTE PLAN

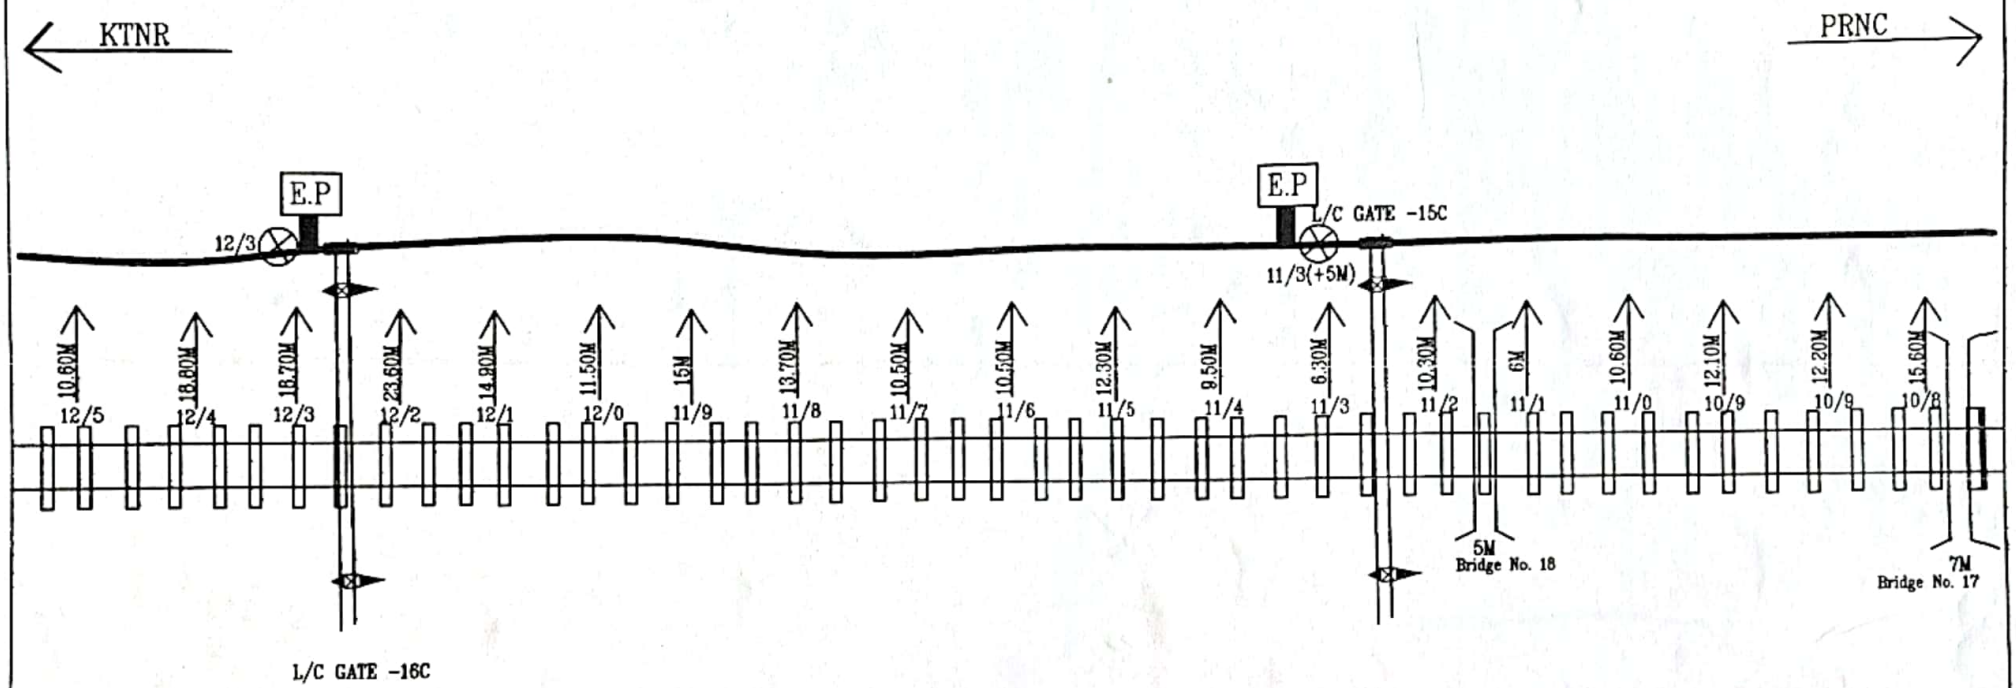


LEGEND

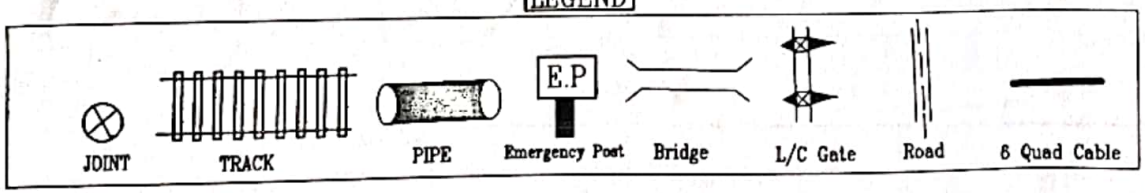

PREPARED BY SETU ENGG. WORK	EAST CENTRAL RAILWAY	CHECKED		APPROVED				CABLE ROUTE PLAN 6 QUAD	KTNR–PRNC SECTION	SHEET NO.-16/22
DRAWN / CHECKED		R.D.2.2017								
	SAMASTIPUR DIVISION	SSE/TEL/C/SPJ	ASTE /C/SPJ	DY.CSTE/C/SPJ	Sr.DSTE/SPJ	Sr:DEN/SPJ	Sr.DE/SPJ			

Scanned with CamScanner

CABLE ROUTE PLAN

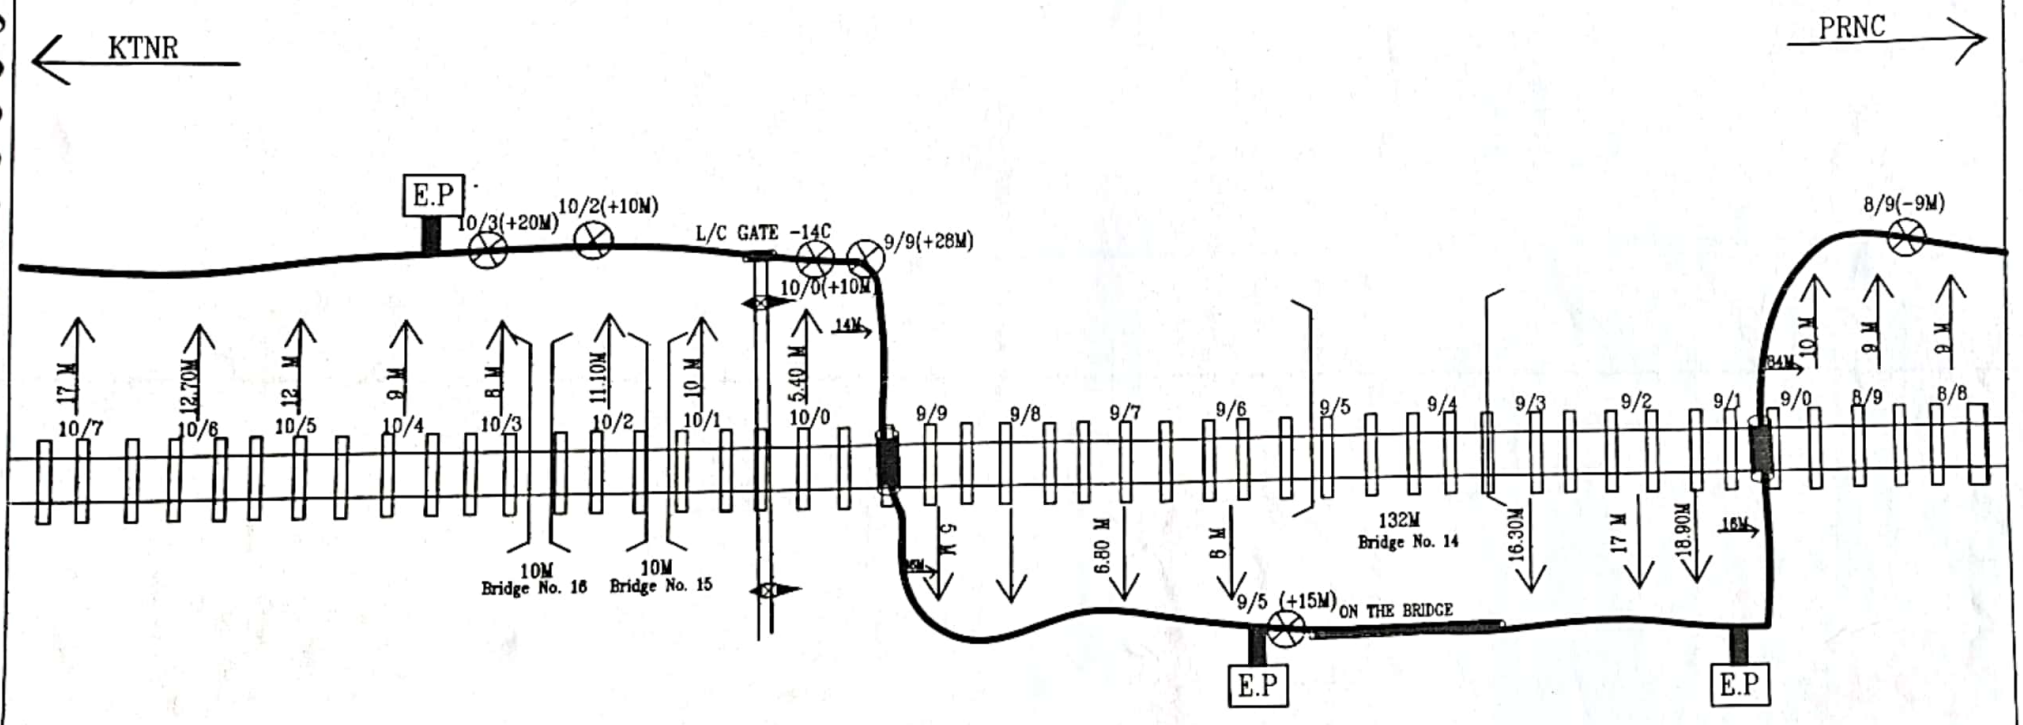


LEGEND

JOINT | TRACK | PIPE | E.P Emergency Post | Bridge | L/C Gate | Road | 6 Quad Cable


PREPARED BY SETU ENGG. WORK	EAST CENTRAL RAILWAY	CHECKED		APPROVED				CABLE ROUTE PLAN 6 QUAD	KTNR-PRNC SECTION	SHEET NO.-17/22
DRAWN / CHECKED		18.02.2017								
	SAMASTIPUR DIVISION	SSE/TEL/C/SPJ	ASTE /C/SPJ	DY.CSTE/C/SPJ	Sr.DSTE/SPJ	Sr.DEN/SPJ	Sr.DE/SPJ			

Scanned with CamScanner

CABLE ROUTE PLAN

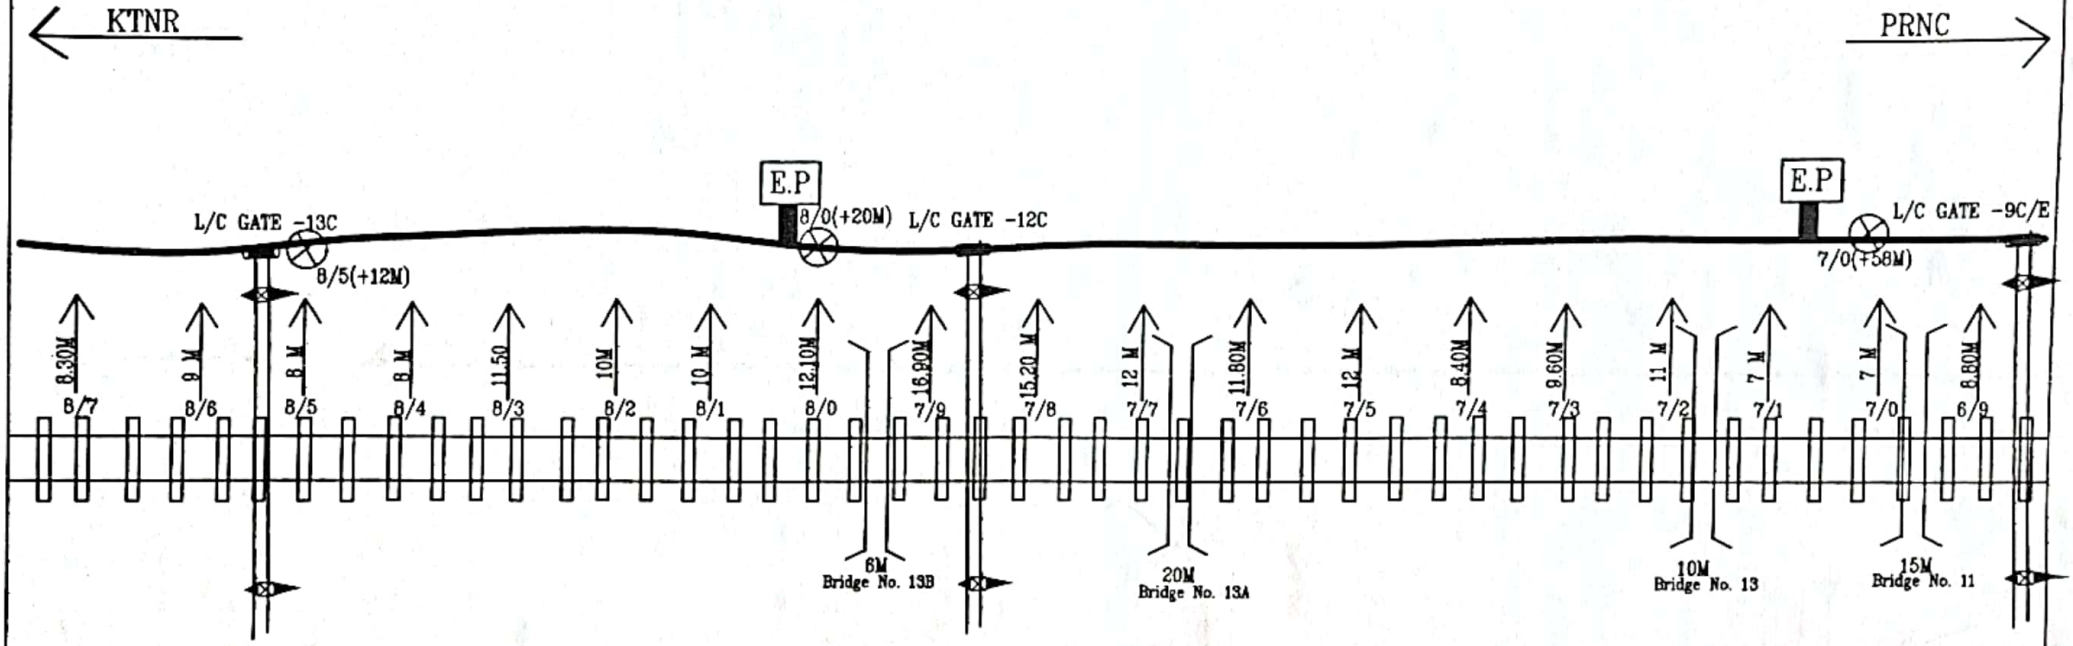


LEGEND

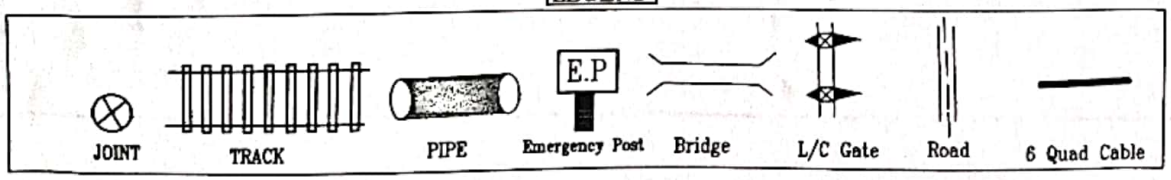

PREPARED BY SETU ENGG. WORK		EAST CENTRAL RAILWAY	CHECKED		APPROVED				CABLE ROUTE PLAN 6 QUAD	KTNR-PRNC SECTION	SHEET NO.-18/22
DRAWN	CHECKED		18.02.2022								
	Anshuj Verma	SAMASTIPUR DIVISION	SSE/TEL/C/SPJ	--ASTE /C/SPJ	DY.CSTE/C/SPJ	Sr.DSTE/SPJ	Sr.DEN/SPJ	Sr.DE/SPJ			

Scanned with CamScanner

CABLE ROUTE PLAN

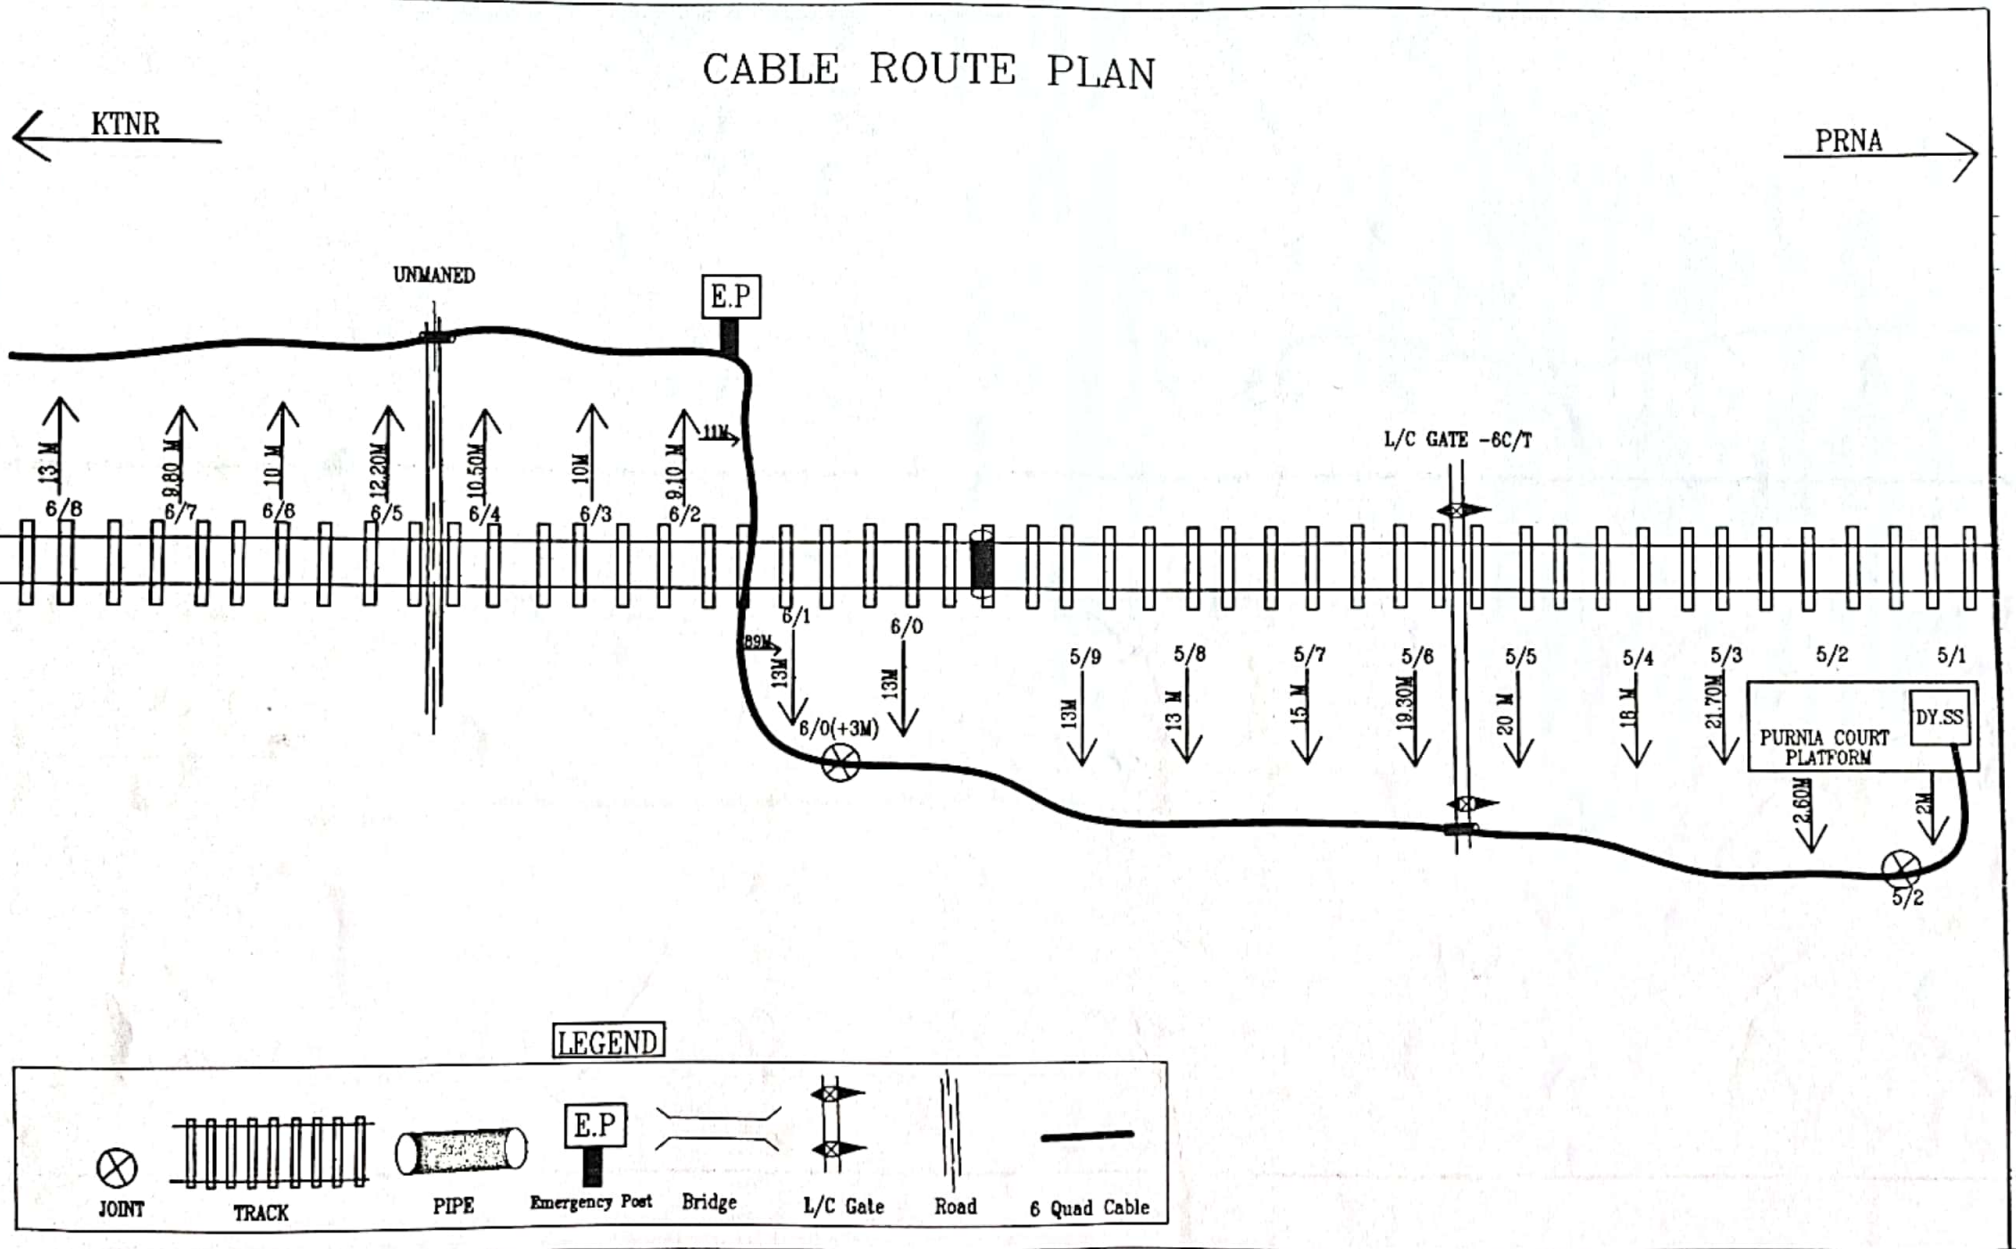


LEGEND

JOINT | TRACK | PIPE | E.P Emergency Post | Bridge | L/C Gate | Road | 6 Quad Cable


PREPARED BY SETU ENGG. WORK		EAST CENTRAL RAILWAY	CHECKED		APPROVED				CABLE ROUTE PLAN 6 QUAD	KTNR-PRNC SECTION	SHEET NO.-19/222
DRAWN	CHECKED										
-	Anshuj Verma	SAMASTIPUR DIVISION	18.02.2017								
			SSE/TEL/C/SPJ	ASTE /C/SPJ	DY.CSTE/C/SPJ	Sr.DSTE/SPJ	Sr.DEN/SPJ	Sr.DE/SPJ			

Scanned with CamScanner

CABLE ROUTE PLAN

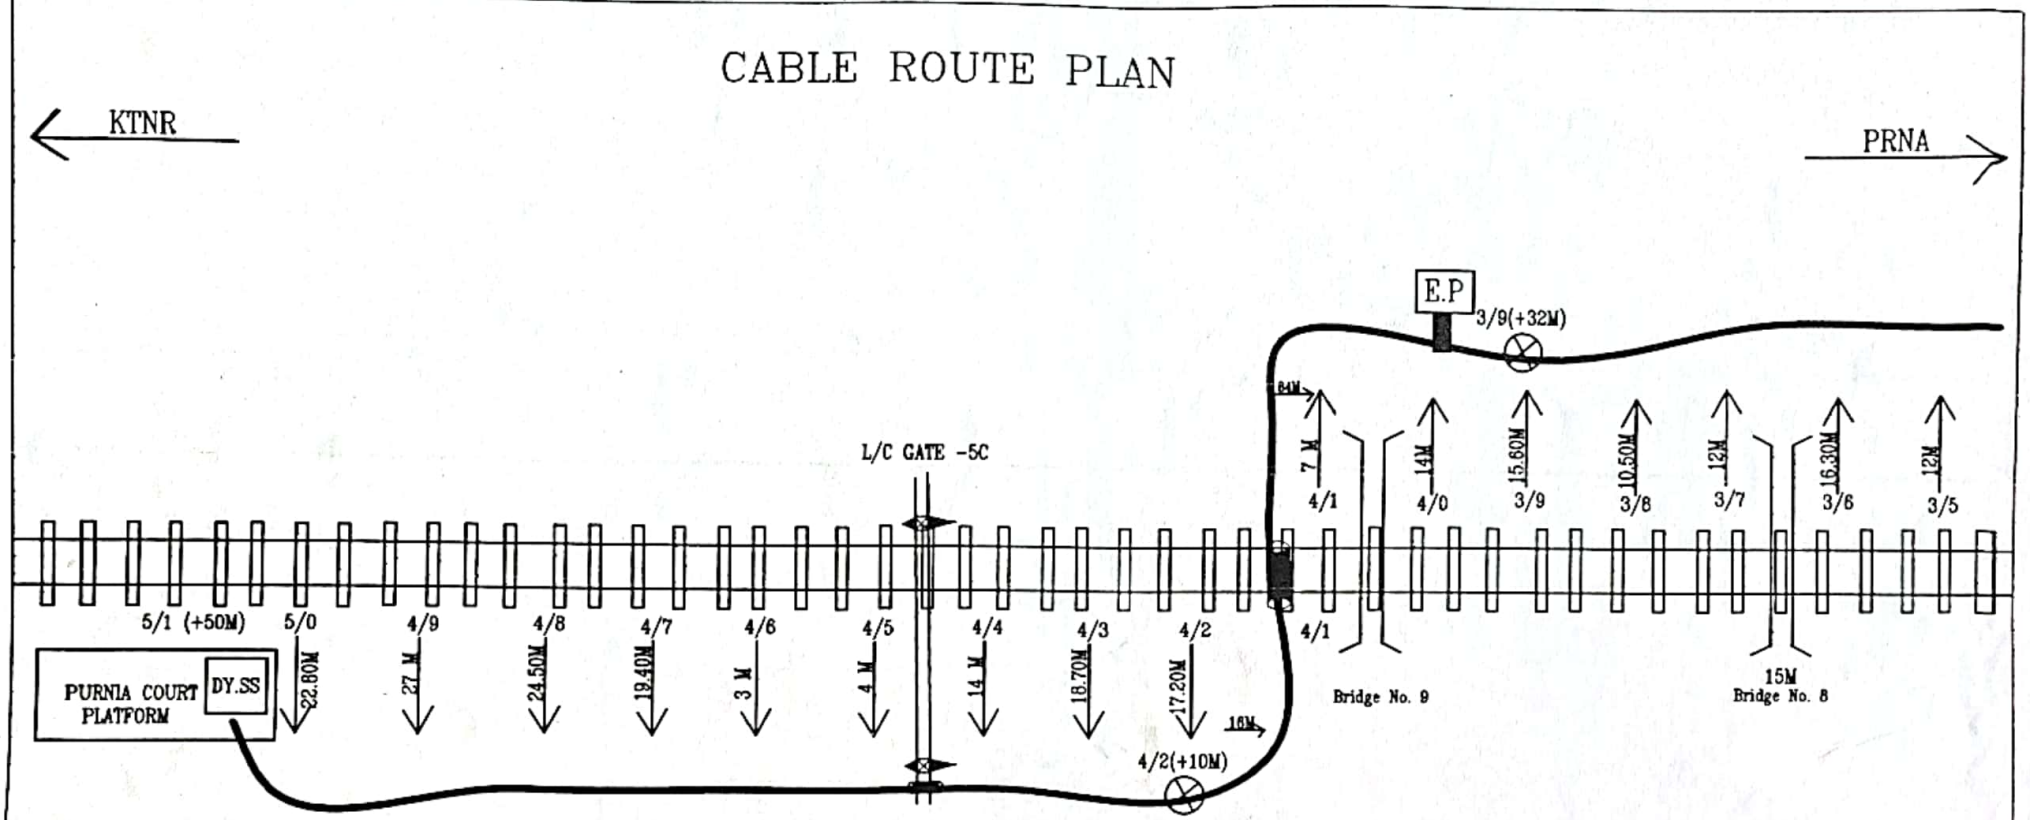


LEGEND

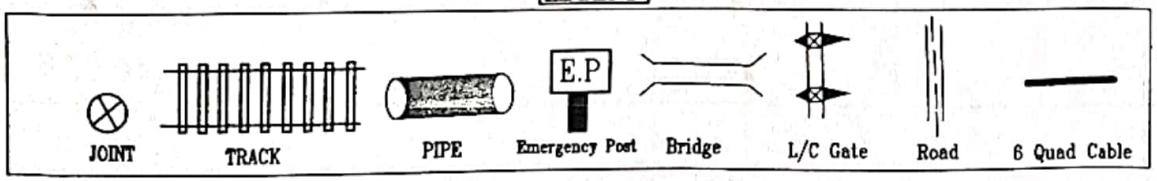


PREPARED BY SETU ENGG. WORK	EAST CENTRAL RAILWAY	CHECKED		APPROVED			CABLE ROUTE PLAN 6 QUAD	PRNC-PRNA SECTION	SHEET NO.-20/22
DRAWN / CHECKED		18.02.2017							
	SAMASTIPUR DIVISION	SSE/TEL/C/SPJ	ASTE /C/SPJ	DY.CSTE/C/SPJ	Sr.DSTE/SPJ	Sr.DEN/SPJ	Sr.DE/SPJ		

Scanned with CamScanner

CABLE ROUTE PLAN

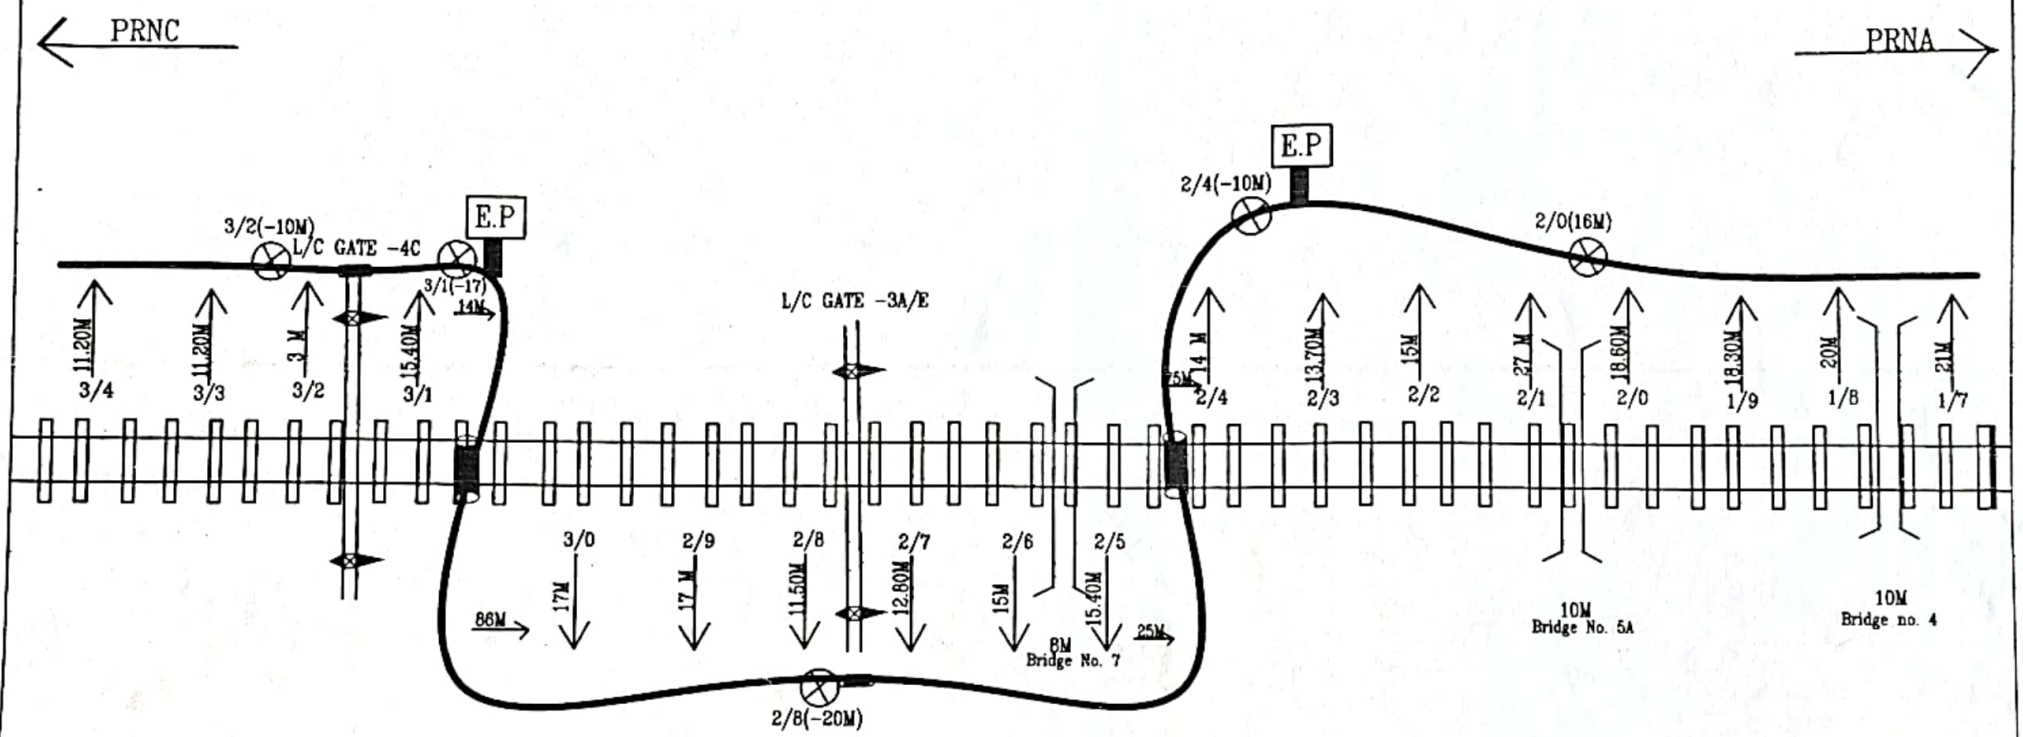


LEGEND

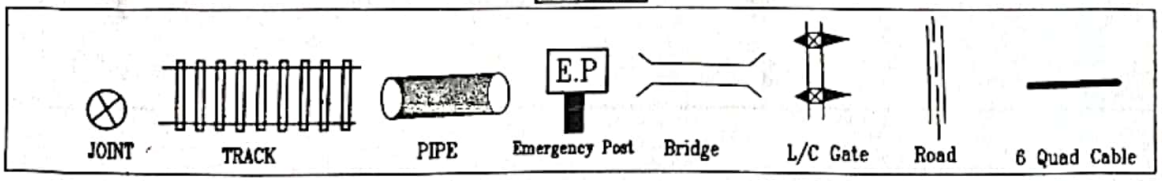

PREPARED BY SETU ENGG. WORK		EAST CENTRAL RAILWAY	CHECKED		APPROVED				CABLE ROUTE PLAN 6 QUAD	PRNC–PRNA SECTION	SHEET NO.-21/22
DRAWN	CHECKED										
		SAMASTIPUR DIVISION	TR'02.2017								
			SSE/TEL/C/SPJ	ASTE /C/SPJ	DY.CSTE/C/SPJ	Sr.DSTE/SPJ	Sr.DEN/SPJ	Sr.DE/SPJ			

Scanned with CamScanner

CABLE ROUTE PLAN

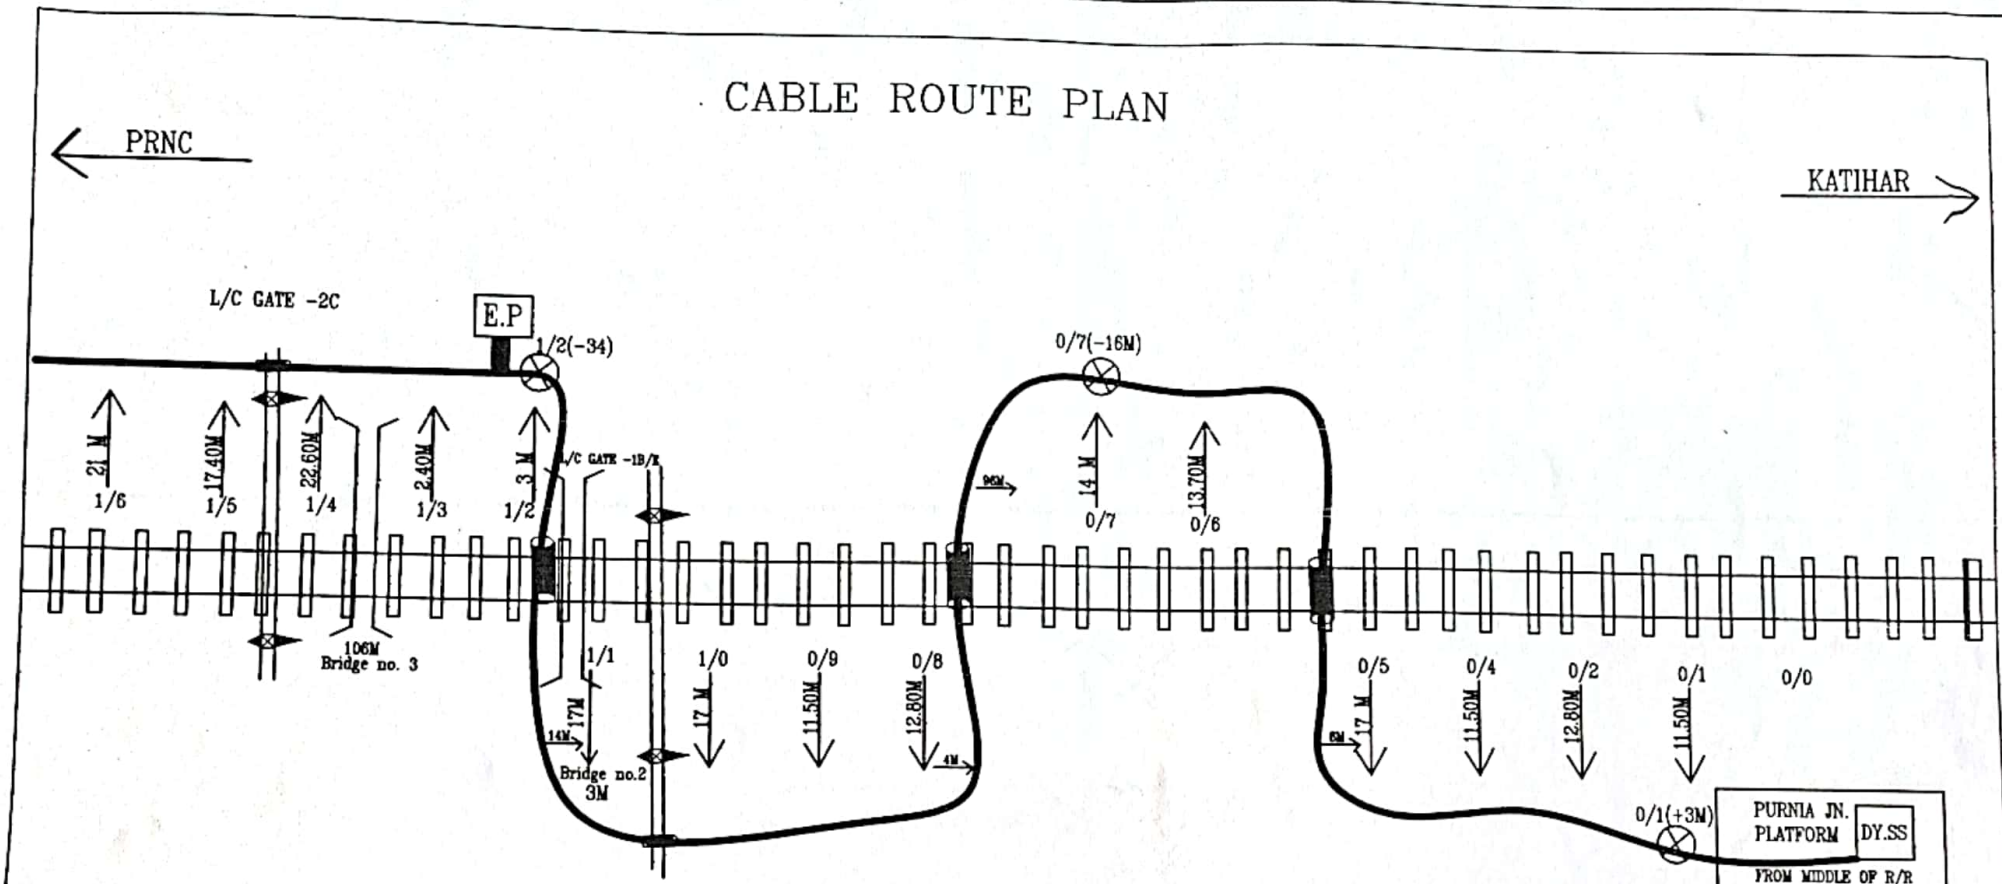

LEGEND

JOINT | TRACK | PIPE | E.P Emergency Post | Bridge | L/C Gate | Road | 6 Quad Cable

PREPARED BY SETU ENGG. WORK	EAST CENTRAL RAILWAY	CHECKED		APPROVED				CABLE ROUTE PLAN 6 QUAD	PRNC–PRNA SECTION	SHEET NO.–22/22
DRAWN / CHECKED										
	SAMASTIPUR DIVISION	18.02.2017								
		SSE/TEL/C/SPJ	ASTE /C/SPJ	DY.CSTE/C/SPJ	Sr.DSTE/SPJ	Sr.DEN/SPJ	Sr.DE/SPJ			

Scanned with CamScanner