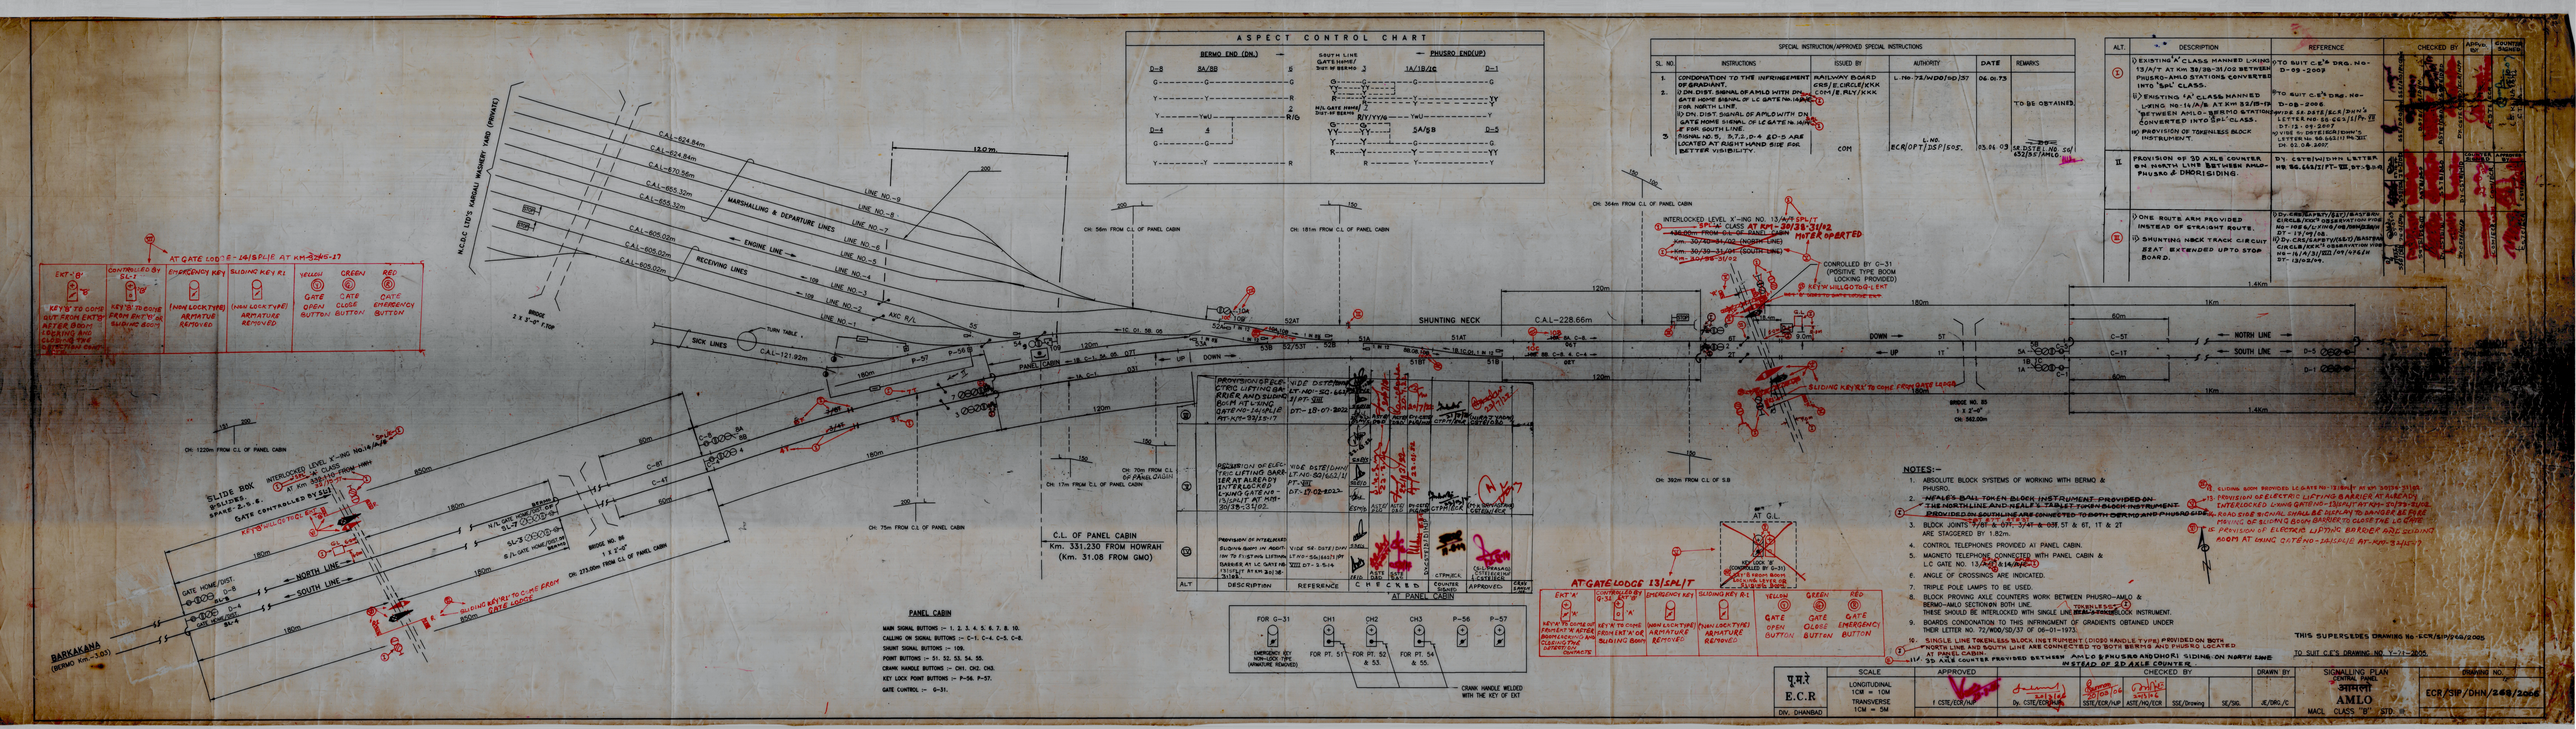
ASPECT CONTROL CHART
BERMO END (DN.)
PHUSRO END(UP)
SOUTH LINE
GATE HOME/DIST OF BERMO
N/L GATE HOME/ DIST OF BERMO
R/Y/YY/G
5A/5B
AT GATE LODGE-14/SPL/E AT KM-32/25-27
EKT 'A'
CONTROLLED BY SLT
EMERGENCY KEY
SLIDING KEY R1
YELLOW
GREEN
RED
KEYS TO COME OUT FROM EKT'A' AFTER 60sec LOCKING AND CLOSING THE EMERGENCY KNOB
KEYS IN TRIGGLE FROM EKT 'A' & SLIDING BOOM
(NON LOCK TYPE) ARMATURE REMOVED
(NON LOCK TYPE) ARMATURE REMOVED
GATE OPEN BUTTON
GATE CLOSE BUTTON
GATE EMERGENCY BUTTON
MG&SG LOD'S KARMALI MUSHERY YARD (PRIVATE)
CAL-524.84m
CAL-524.84m
CAL-670.56m
CAL-655.32m
CAL-655.32m
CAL-605.02m
CAL-605.02m
CAL-606.02m
MARSHALLING & DEPARTURE LINES
ENGINE LINE
RECEIVING LINES
LINE NO.-9
LINE NO.-8
LINE NO.-7
LINE NO.-6
LINE NO.-5
LINE NO.-4
LINE NO.-3
LINE NO.-2
LINE NO.-1
ARC R/L
TURN TABLE
CAL-121.92m
SICK LINES
BRIDGE 2.5 X 2-0" FTOP
12.0m
200
SHUNTING NECK
C.A.L-228.66m
PANEL CABIN
UP
DOWN
52AT
51AT
51BT
52BT/53T
CH: 56m FROM C.L OF PANEL CABIN
CH: 181m FROM C.L OF PANEL CABIN
CH: 364m FROM C.L OF PANEL CABIN
CH: 392m FROM C.L OF S.B
CH: 1220m FROM C.L OF PANEL CABIN
CH: 17m FROM C.L OF PANEL CABIN
CH: 70m FROM C.L OF PANEL CABIN
CH: 75m FROM C.L OF PANEL CABIN
INTERLOCKED LEVEL 'X'-ING NO.13/A/E SPL/T AT KM-30/38-31/42
INTERLOCKED LEVEL 'X'-ING NO.14/A/E AT KM-32/25-27
CONTROLLED BY C-31 (POSITIVE TYPE BOOM LOCKING PROVIDED)
KEY W.I.L.L.G.O.T.O.G.-L.E.R.T
SLIDING KEY R1 TO COME FROM GATE LODGE
SLIDE BOX POINTS: 5-7, 9-E, GATE CONTROLLED BY 52T
KEYS WILL GO TO G-L.E.R.T
N/L GATE HOME/DIST OF BERMO
SL-3
SL-7
SL-5
SL-9
GATE HOME/DIST
SIDE HOME/DIST
N/L GATE HOME/DIST ON MAIN LINE
BRIDGE NO. 86 1 X 2'-0"
C/L OF PANEL CABIN Km. 331.230 FROM HOWRAH (Km. 31.08 FROM GMO)
BARKAKANA (BERMO Km.-333)
NORTH LINE
SOUTH LINE
1km
1.45km
60m
180m
120m
150
200
PROVISION OF ELECTRIC LIFTING BARRIER AND SLIDING BOOM AT L.S.W. GATE NO-14/A/E AT KM-32/25-27
PROVISION OF INTERLOCKING OF ELECTRIC LIFTING BARRIER ALREADY INTERLOCKED L.W.G. GATE NO-13/SPL/T AT KM-30/38-31/42.
PROVISION OF INTERLOCKING SLIDING BOOM IN ADDITION TO FLEXTRAS LIFTING BARRIER AT LC GATE NO. 13/SPL/T AT KM-30/38-31/42.
PROVISION OF INTERLOCKING OF SLIDING BOOM WITH LC GATE NO. 13/SPL/T AT KM-30/38-31/42.
VIDE DET/DHN/LT.NO-SIG/662/I/PT-VIII DT-15-07-2022
VIDE DET/DHN/LT.NO-SIG/662/I/PT-VIII DT-17-02-2023
VIDE SE-DET/DHN/LT.NO-SIG/662(T) PT-VIII DT-20/28-31/02.
DESCRIPTION
REFERENCE
CHECKED
APPROVED
CTP/BUCK
CTP/PUNCH
CTP/BUCK
CTP/PUNCH
CTP/BUCK
CTP/PUNCH