
ALT	DESCRIPTION	REFERENCE	CHECKED	APPROVED	COMP.DN.
III	COMPLETION DRAWING MADE FOR ALT-I (NO CHANGE)	VIDE DY-CSTE/W/DHN/LT-NO-SG-662/1/CON/PT-XVI. DT-21-10-17	JE/SIG SSE/S&T ASTE/D&D SSTE/D&D DY.CSTE/D&D	CSTE/PLG/ECR.	CSTE, SANCTION NO: 2012 DT: 07-12 (CONN-SIP) DT: 07-12-2012
II	PROVISION OF ELECTRIC LIFTING BARRIER AT L-XING GATE NO-17/C/T	VIDE SR.DSTE/DHN LT NO - SG-662/1/ PT-XIII DT-18/8/9	A.KUMAR SSE/S SSE/S ASTE/D&D SSTE/D&D DY.CSTE/D&D	RISHI GUPTA CSTE/PLG/ECR C.CSTE/ECR	CTAN/ECR C.COM/ECR

AT PANEL CABIN

EKT 'A'	CONTROLLED BY 3 EKT 'B'	EMERGENCY KEY	GATE OPEN SWITCH	GATE CLOSE SWITCH	GATE COMMON SWITCH
KEY 'B' TO COME OUT FROM EKT 'A' AFTER BOOM LOCKING AND CLOSING THE DETECTION CONTACTS	KEY 'B' TO COME FROM EKT 'A' OR FROM SLIDING BOOM	(NON LOCK TYPE) ARMATURE REMOVED			

ALT	DESCRIPTION	REFERENCE	CHECKED	APPROVED	COMP.DN.
II	(i) PROVISION OF INTERLOCKED SLIDING BOOM IN ADDITION TO EXISTING LIFTING BARRIER AT LC GATE NO-17/C/T AT KM-265/17-19.	SR. DSTE (CO-ORD & TELE) /DHN. L.NO-SG662/1/PT-XIII DATED 24.09.2013	SSE/D SSE/SIG ASTE/D&D SSTE/D&D DY.CSTE/W&D	DY.CSTE/ COM/ECR	CSTE/PLG/ECR (G.L.PRASAD JA)
	(ii) MAGNETO TELEPHONE CONNECTED BETWEEN SM. PANEL & L-XING GATE NO-16/C/E AT KM-264/9-11	DY.CSTE/W/DHN, L.No-SG-662/1/CON/PT.X DATED 16.01.2013.			
I	(i) a) STD OF INTERLOCKING MENTIONED b) PROVISION OF SM-PANEL, UFSBI & BPAC(SSDAC) BETWEEN DOKRA B.H.-PKA.UP & DN LINES. (ii) PROVISION OF SM-PANEL UFSBI & BPAC (SSDAC) BETWEEN DOKRA B.H.- DHN.-IN UP & DN LINE	DY.CSTE/W/DHN'S LETTER NO SG-662/1/CON/PT.V, DATED:- 01-10-09	SSE/SIG/ECR DSTE/HQ/DHN SSTE/D&D DY.CSTE/W&D	COM/ECR COUNTER SIGNED	CSTE/ECR APPROVED COMP.DN. 30.09.2015

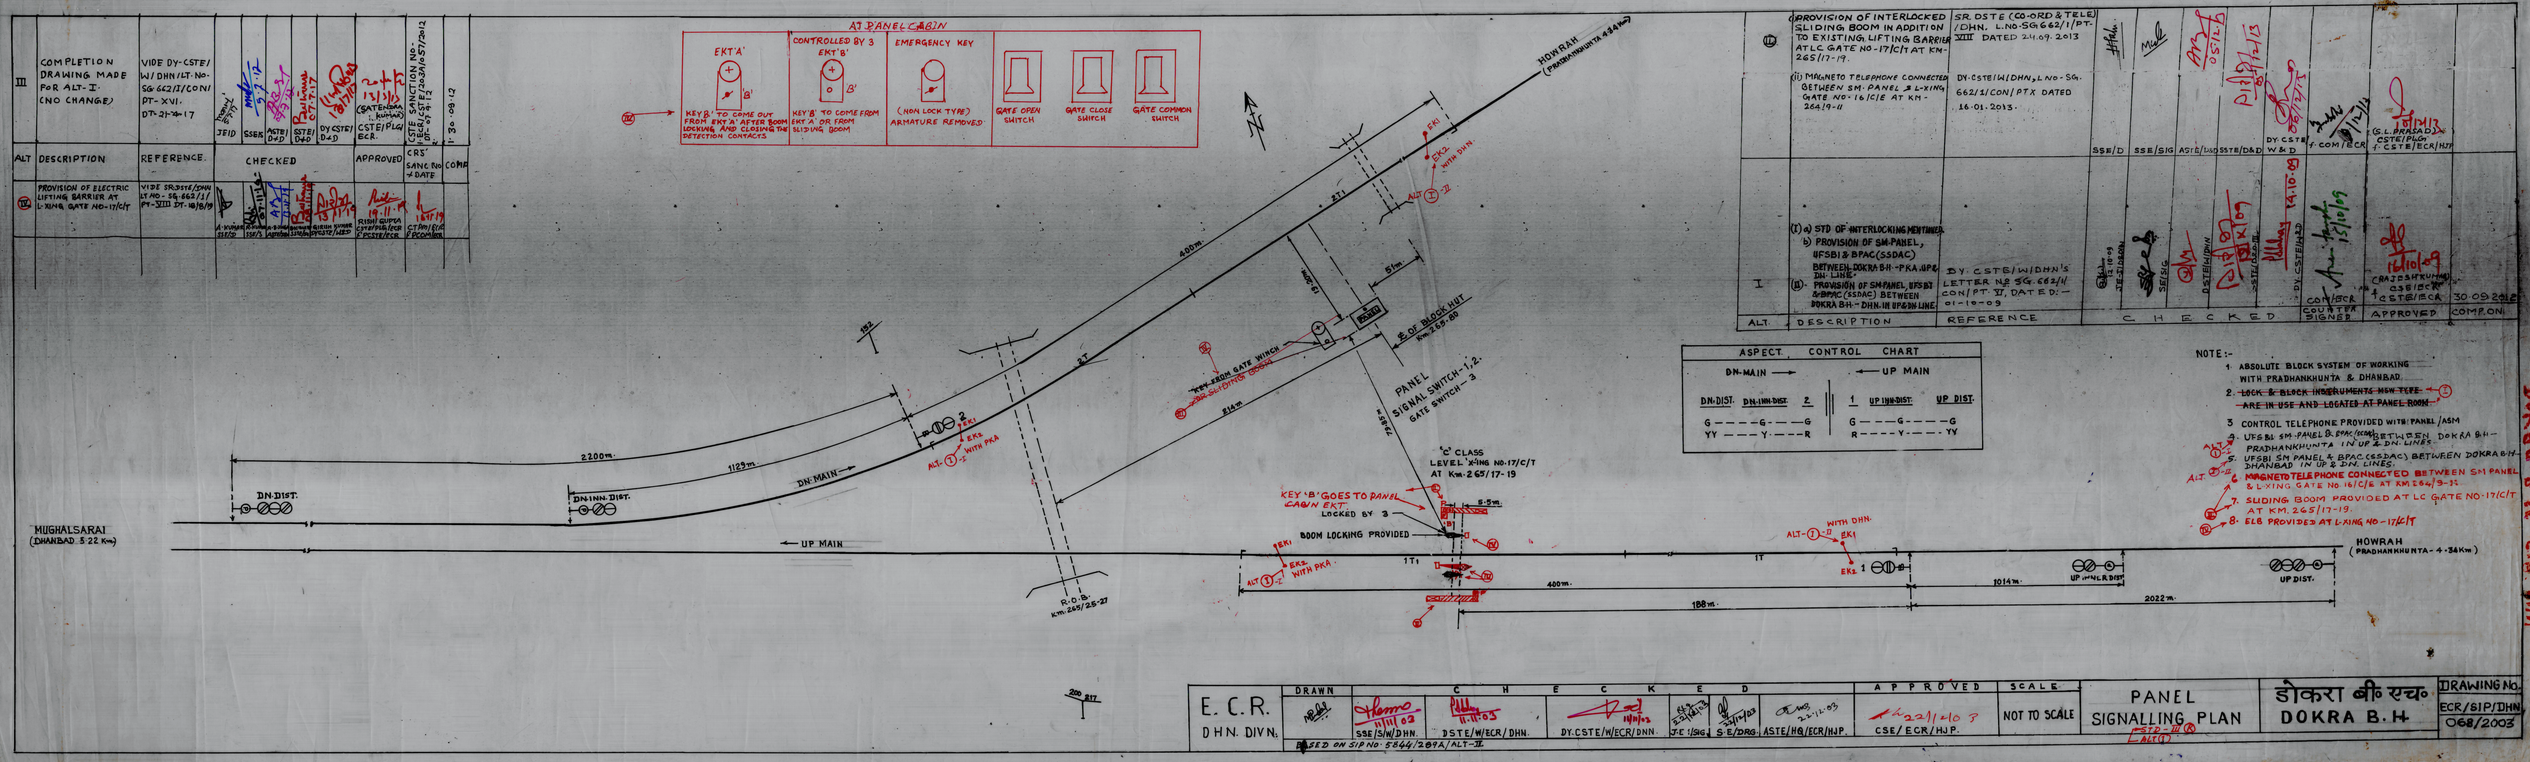

ASPECT CONTROL CHART

DN-MAIN			← UP MAIN		
DN-DIST.	DN-INN-DIST.	2.	1	UP INN-DIST.	UP DIST.
G	G	G	G	G	G
YY	Y	R	R	Y	YY

NOTE:-

1. ABSOLUTE BLOCK SYSTEM OF WORKING WITH PRADHANKHUNTA & DHANBAD.
2. ~~LOCK & BLOCK INSTRUMENTS MSW TYPE ARE IN USE AND LOCATED AT PANEL ROOM~~ (I)
3. CONTROL TELEPHONE PROVIDED WITH PANEL/ASM
4. UFSBI SM-PANEL & BPAC (SSDAC) BETWEEN DOKRA B.H.-PRADHANKHUNTA IN UP & DN. LINES.
5. UFSBI SM PANEL & BPAC (SSDAC) BETWEEN DOKRA B.H.-DHANBAD IN UP & DN. LINES.
6. MAGNETO TELE PHONE CONNECTED BETWEEN SM PANEL & L-XING GATE NO 16/C/E AT KM 264/9-11. (I)
7. SLIDING BOOM PROVIDED AT LC GATE NO-17/C/T AT KM 265/17-19.
8. ELB PROVIDED AT L-XING NO-17/C/T

E.C.R. DHN. DIVN.	DRAWN	CHECKED				APPROVED	SCALE		DRAWING NO.
		SSE/S&W/DHN.	DSTE/W/ECR/DHN.	DY.CSTE/W/ECR/DNN.	JE/SIG	S.E/DRG. ASTE/HQ/ECR/HJP.	CSE/ECR/HJP.	NOT TO SCALE	ECR/SIP/DHN 068/2003

BASED ON SIP NO: 5844/2094/ALT-II

PANEL SIGNALLING PLAN (STD-III (R) ALT(I))

डोकरा बी० एच० DOKRA B.H.

DOKRA B.H.-MH-262