

EAST CENTRAL RAILWAY

DANAPUR DIVISION

DILDARNAGAR TO TARIGHAT

24 F OFC & 6 QUAD ROUTE DIAGRAM

DILDARNAGAR TO TARIGHAT

DRAWN BY:-

BABA PROJECTS PVT. LTD.

2K/74, BARIATU HOUSING COLONY,


BARIATU, RANCHI-9, JHARKHAND

email :- bppl@bppl.org

TRG

24 F OFC & 6 QUAD CABLE ROUTE DIAGRAM FROM DILDARNAGAR TO TARIGHAT STATION

SHEET NO. 1/14

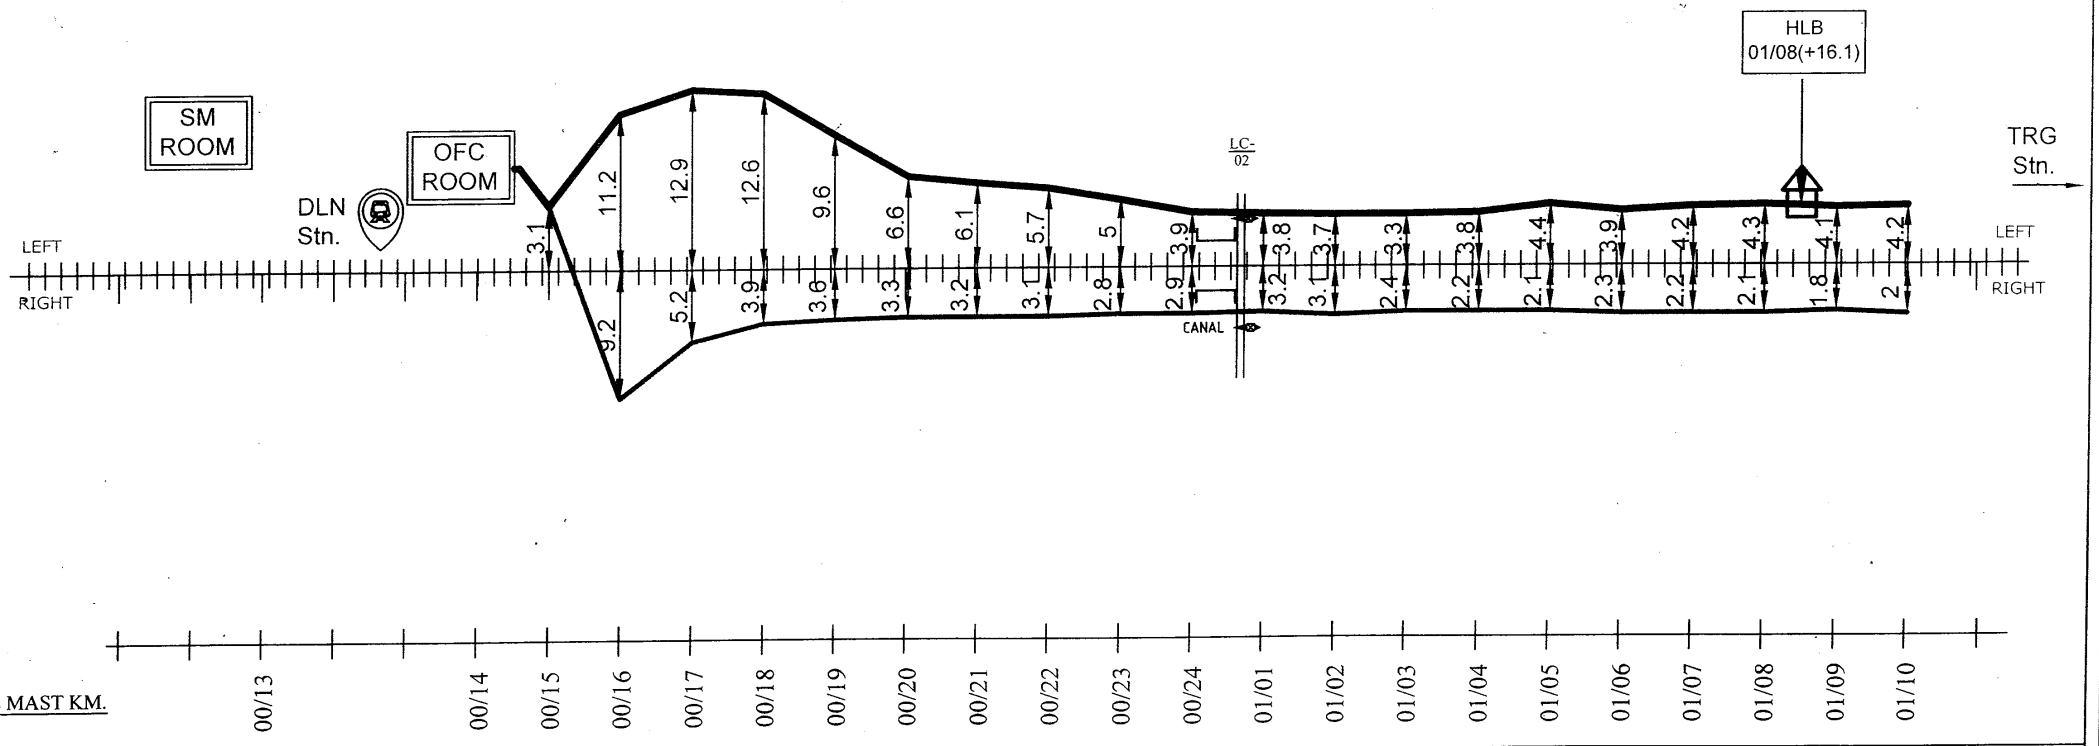

LEGENDS

LC GATE		TRENCHING	
CULVERT/BRIDGE		6 QUAD JOINT	
GI PIPE		Half Loc. Box	
RUB/ROB		OFC JOINT	
RAILWAY TRACK		HDD	

ALL DIMENSIONS ARE IN METER (NOT TO SCALE)

DRAWING BY	CHECKED BY				
BABA PROJECTS PVT. LTD. RANCHI-JHARKHAND		PSingh 27.08.2021	03.09.21		3/09/21
		SSE/T/BXR	ASTE/T/DNR	DSTE/T/BXR	Sr.DSTE/T/DNR

CABLE ROUTE PLAN

DILDARNAGAR TO TARIGHAT


DILDARNAGAR TO TARIGHAT
EAST CENTRAL RAILWAY
DANAPUR DIVISION

DLN JN.

TRG

24 F OFC & 6 QUAD CABLE ROUTE DIAGRAM FROM DILDARNAGAR TO TARIGHAT STATION

SHEET NO. 2/14

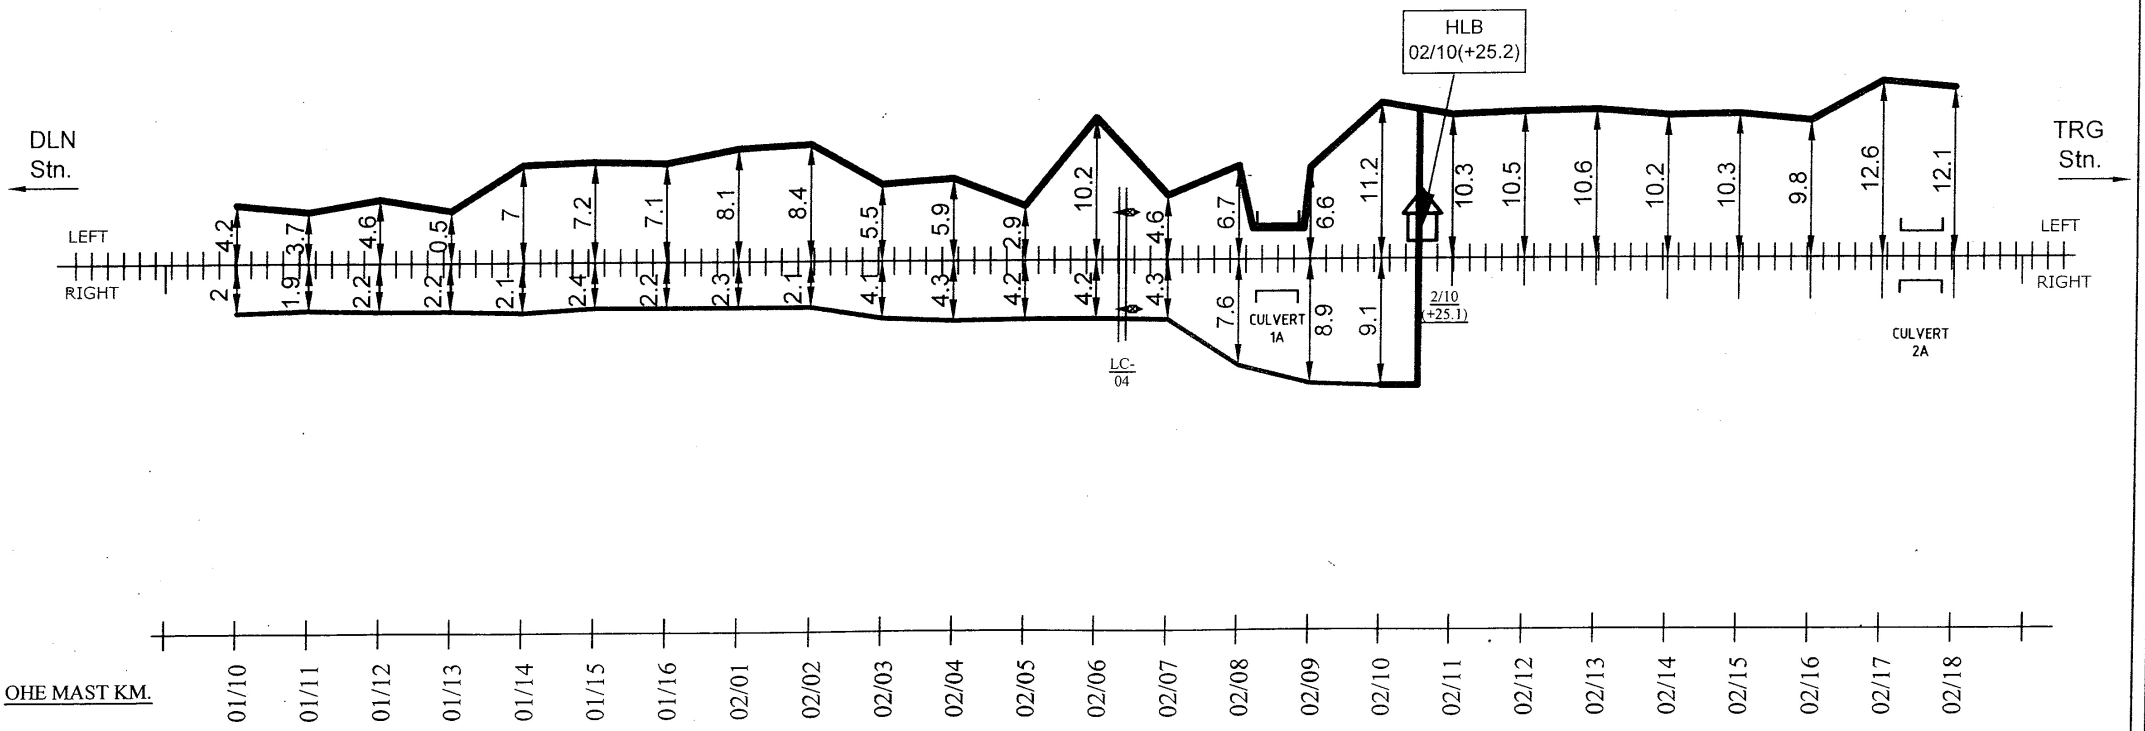

OHE MAST KM.

01/10 01/11 01/12 01/13 01/14 01/15 01/16 02/01 02/02 02/03 02/04 02/05 02/06 02/07 02/08 02/09 02/10 02/11 02/12 02/13 02/14 02/15 02/16 02/17 02/18

LEGENDS

LC GATE		TRENCHING	
CULVERT/BRIDGE		6 QUAD JOINT	
GI PIPE		Half Loc. Box	
RUB/ROB		OFC JOINT	
RAILWAY TRACK		HDD	

ALL DIMENSIONS ARE IN METER (NOT TO SCALE)

DRAWING BY	CHECKED BY				
BABA PROJECTS PVT. LTD. RANCHI-JHARKHAND		PSingh 27.08.2021			
		SSE/T/BXR	ASTE/T/DNR	DSTE/T/BXR	Sr.DSTE/T/DNR

CABLE ROUTE PLAN

DILDARNAGAR TO TARIGHAT


DILDARNAGAR TO TARIGHAT
EAST CENTRAL RAILWAY
DANAPUR DIVISION

DLN JN.

TRG

24 F OFC & 6 QUAD CABLE ROUTE DIAGRAM FROM DILDARNAGAR TO TARIGHAT STATION

SHEET NO. 3/14

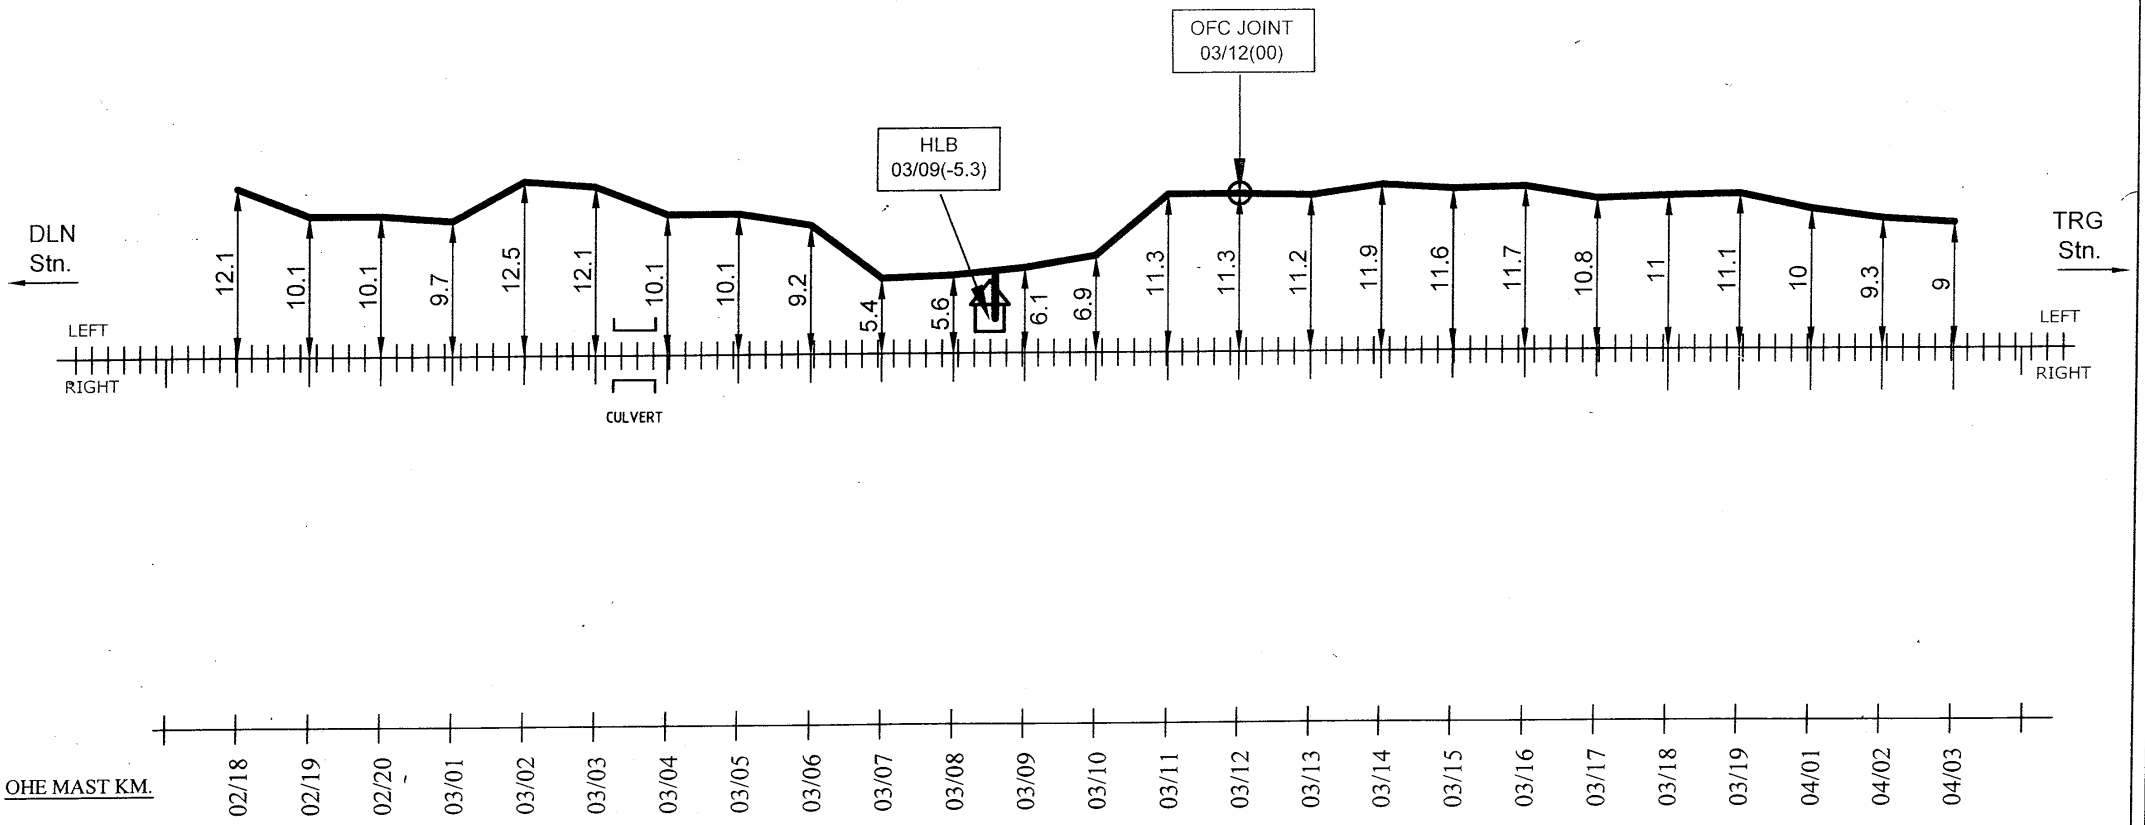

LEGENDS

LC GATE		TRENCHING	
CULVERT/BRIDGE		6 QUAD JOINT	
GI PIPE		Half Loc. Box	
RUB/ROB		OFC JOINT	
RAILWAY TRACK		HDD	

ALL DIMENSIONS ARE IN METER (NOT TO SCALE)

DRAWING BY	CHECKED BY	SSE/T/BXR	ASTE/T/DNR	DSTE/T/BXR	Sr.DSTE/T/DNR
BABA PROJECTS PVT. LTD. RANCHI-JHARKHAND	P Singh 27.08.2021		03.09.21		8/09/21

CABLE ROUTE PLAN

DILDARNAGAR TO TARIGHAT


DILDARNAGAR TO TARIGHAT
EAST CENTRAL RAILWAY
DANAPUR DIVISION

DLN JN.

TRG

24 F OFC & 6 QUAD CABLE ROUTE DIAGRAM FROM DILDARNAGAR TO TARIGHAT STATION

SHEET NO. 4/14

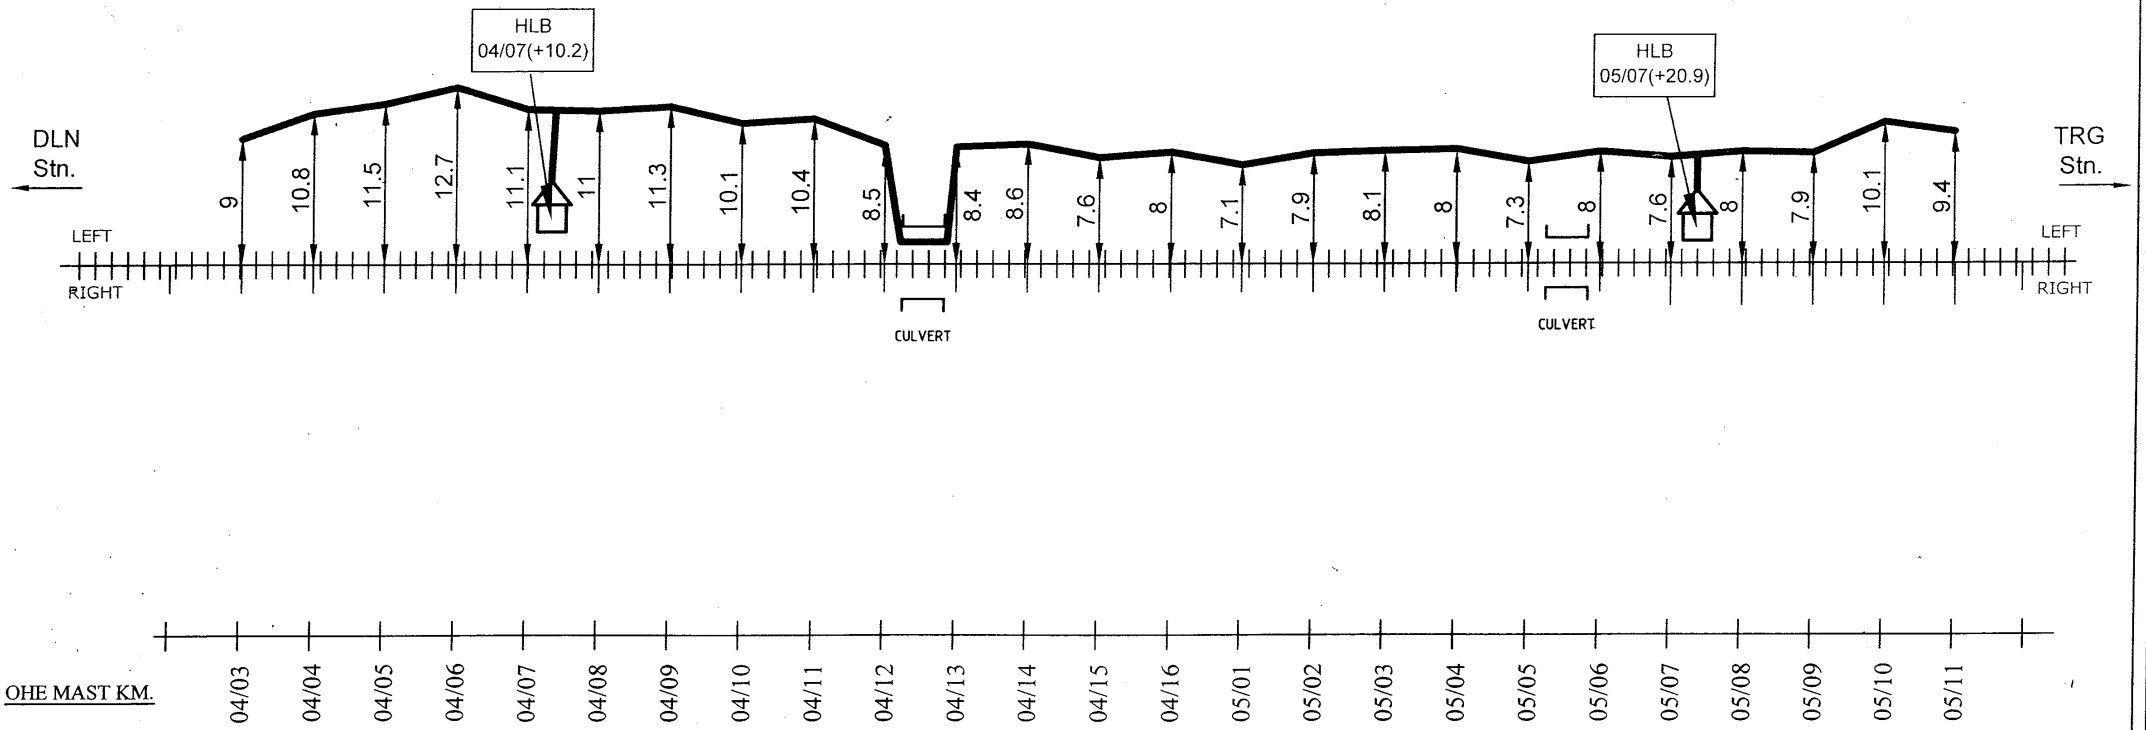

LEGENDS

LC GATE		TRENCHING	
CULVERT/BRIDGE		6 QUAD JOINT	
GI PIPE		Half Loc. Box	
RUB/ROB		OFC JOINT	
RAILWAY TRACK		HDD	

ALL DIMENSIONS ARE IN METER (NOT TO SCALE)

DRAWING BY	CHECKED BY				
BABA PROJECTS PVT. LTD. RANCHI-JHARKHAND		P Singh 27.08.2021	03.09.21		
		SSE/T/BXR	ASTE/T/DNR	DSTE/T/BXR	Sr.DSTE/T/DNR

CABLE ROUTE PLAN

DILDARNAGAR TO TARIGHAT


DILDARNAGAR TO TARIGHAT
EAST CENTRAL RAILWAY
DANAPUR DIVISION

DLN JN.

TRG

24 F OFC & 6 QUAD CABLE ROUTE DIAGRAM FROM DILDARNAGAR TO TARIGHAT STATION

SHEET NO. 5/14

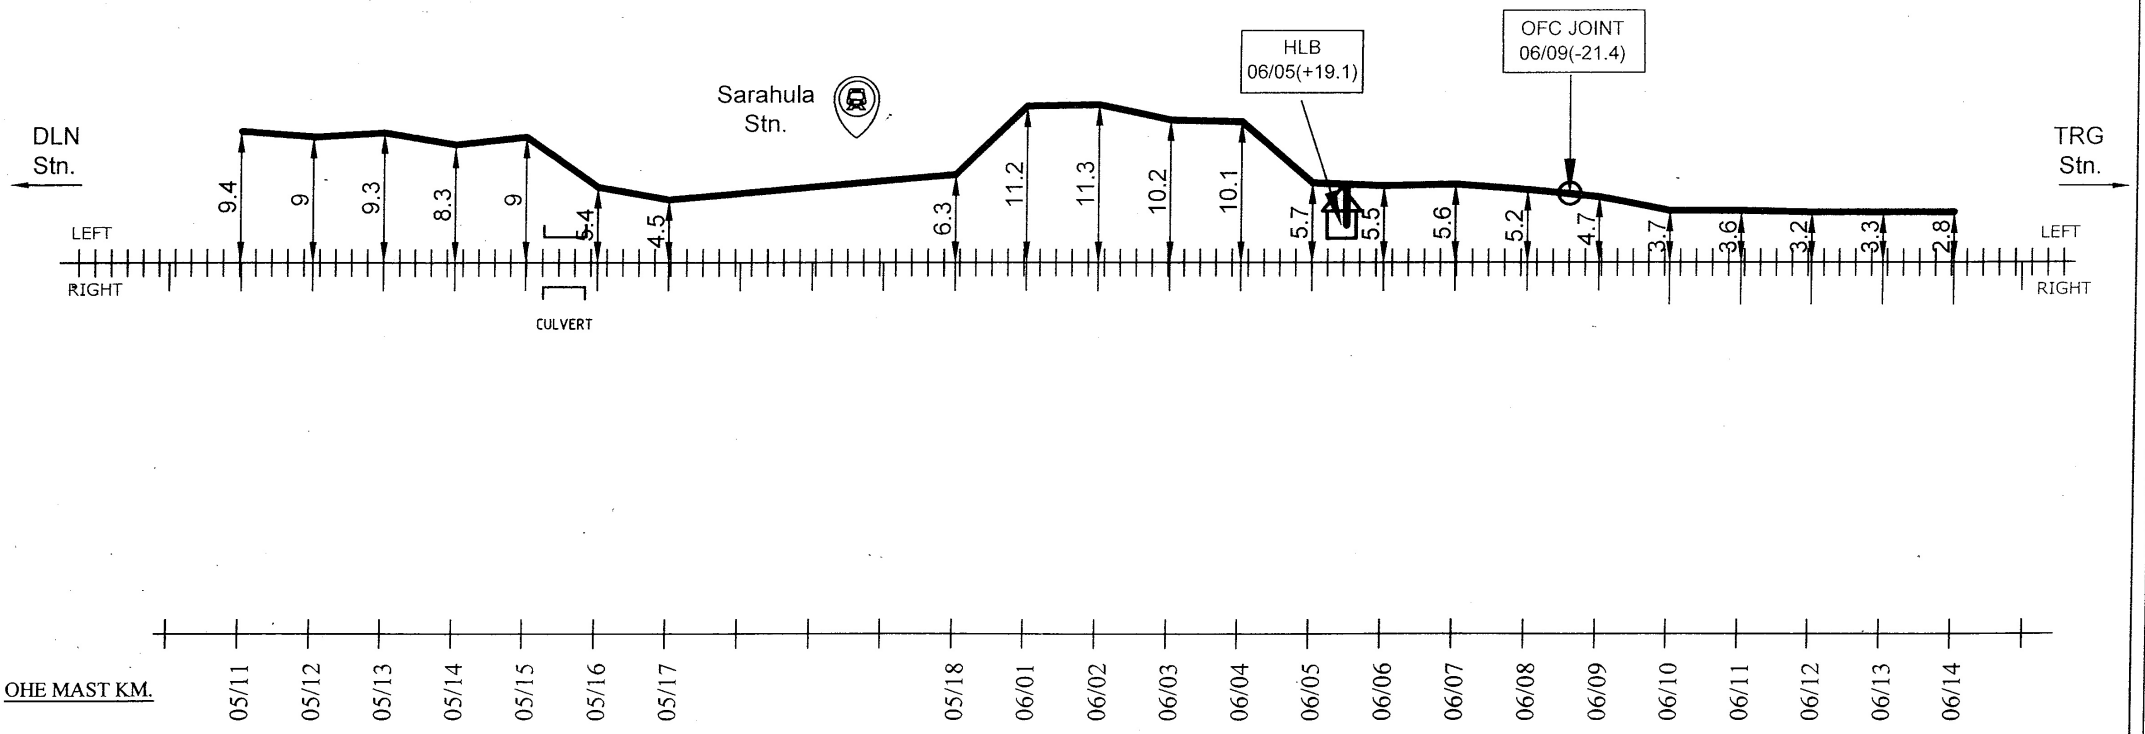

LEGENDS

LC GATE		TRENCHING	
CULVERT/BRIDGE		6 QUAD JOINT	
GI PIPE		Half Loc. Box	
RUB/ROB		OFC JOINT	
RAILWAY TRACK		HDD	

ALL DIMENSIONS ARE IN METER (NOT TO SCALE)

DRAWING BY	CHECKED BY				
BABA PROJECTS PVT. LTD. RANCHI-JHARKHAND		PS Singh 27.08.2021	R Bose 03.09.21		03/09/21
		SSE/T/BXR	ASTE/T/DNR	DSTE/T/BXR	Sr.DSTE/T/DNR

CABLE ROUTE PLAN

DILDARNAGAR TO TARIGHAT


DILDARNAGAR TO TARIGHAT
EAST CENTRAL RAILWAY
DANAPUR DIVISION

DLN JN.

TRG

24 F OFC & 6 QUAD CABLE ROUTE DIAGRAM FROM DILDARNAGAR TO TARIGHAT STATION

SHEET NO. 6/14

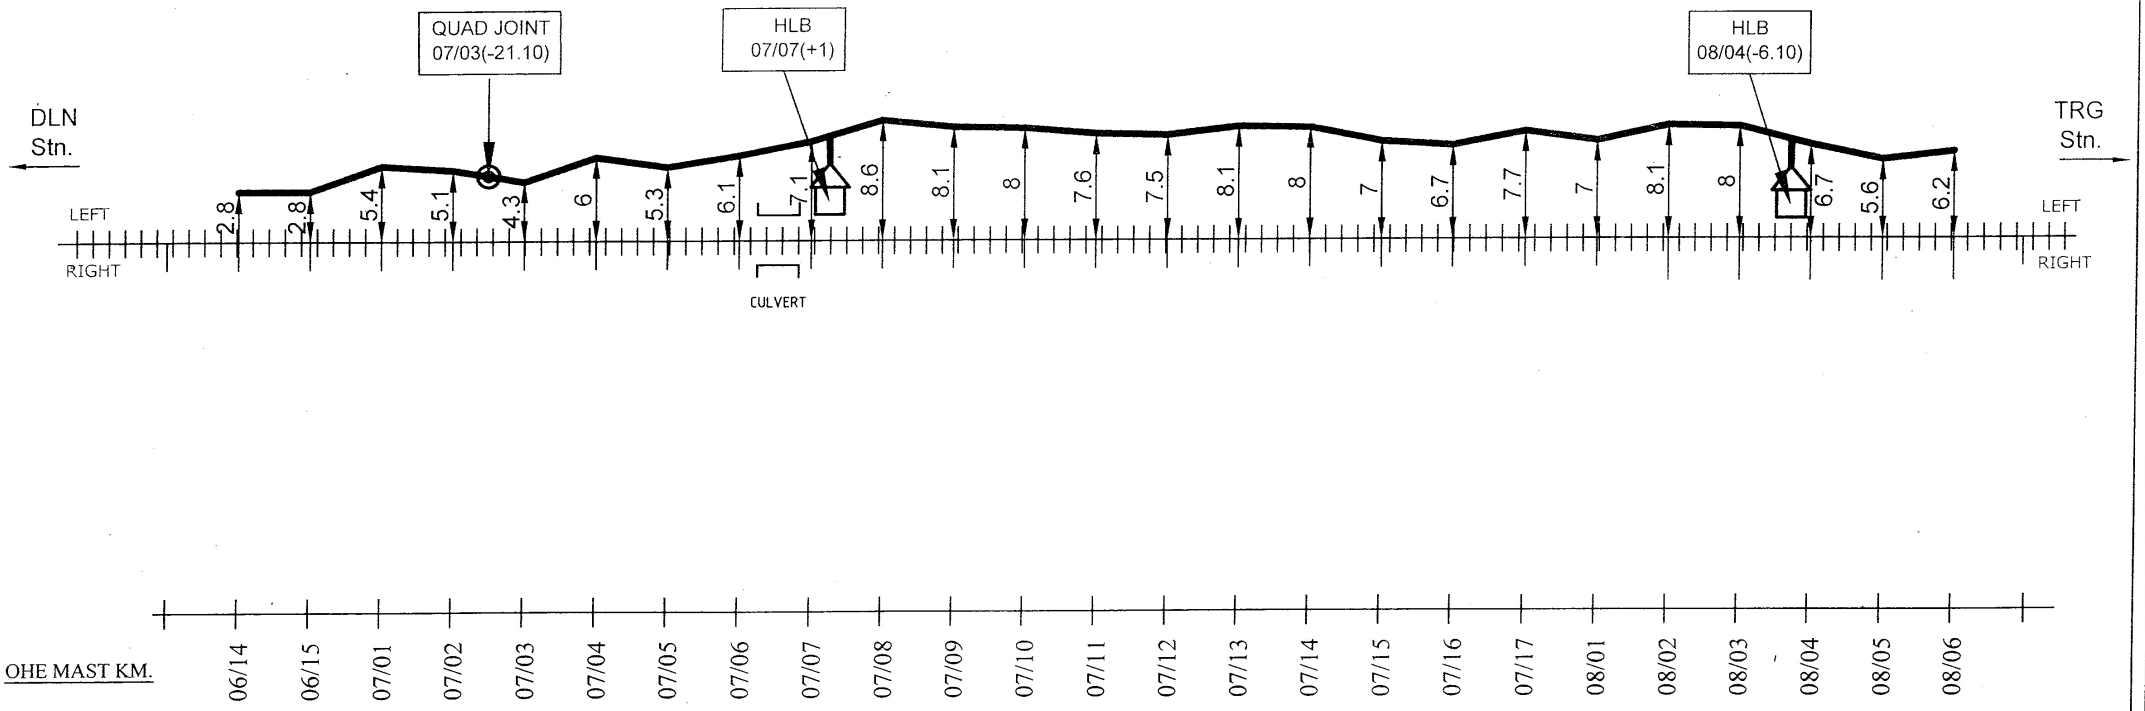

LEGENDS

LC GATE		TRENCHING	
CULVERT/BRIDGE		6 QUAD JOINT	
GI PIPE		Half Loc. Box	
RUB/ROB		OFC JOINT	
RAILWAY TRACK		HDD	

ALL DIMENSIONS ARE IN METER (NOT TO SCALE)

DRAWING BY	CHECKED BY				
BABA PROJECTS PVT. LTD. RANCHI-JHARKHAND		P Singh 27.08.2021	R.B. 03.09.21		03/09/21
		SSE/T/BXR	ASTE/T/DNR	DSTE/T/BXR	Sr.DSTE/T/DNR

CABLE ROUTE PLAN

DILDARNAGAR TO TARIGHAT

DILDARNAGAR TO TARIGHAT

EAST CENTRAL RAILWAY


DANAPUR DIVISION

DLN JN.

TRG

24 F OFC & 6 QUAD CABLE ROUTE DIAGRAM FROM DILDARNAGAR TO TARIGHAT STATION

SHEET NO. 7/14

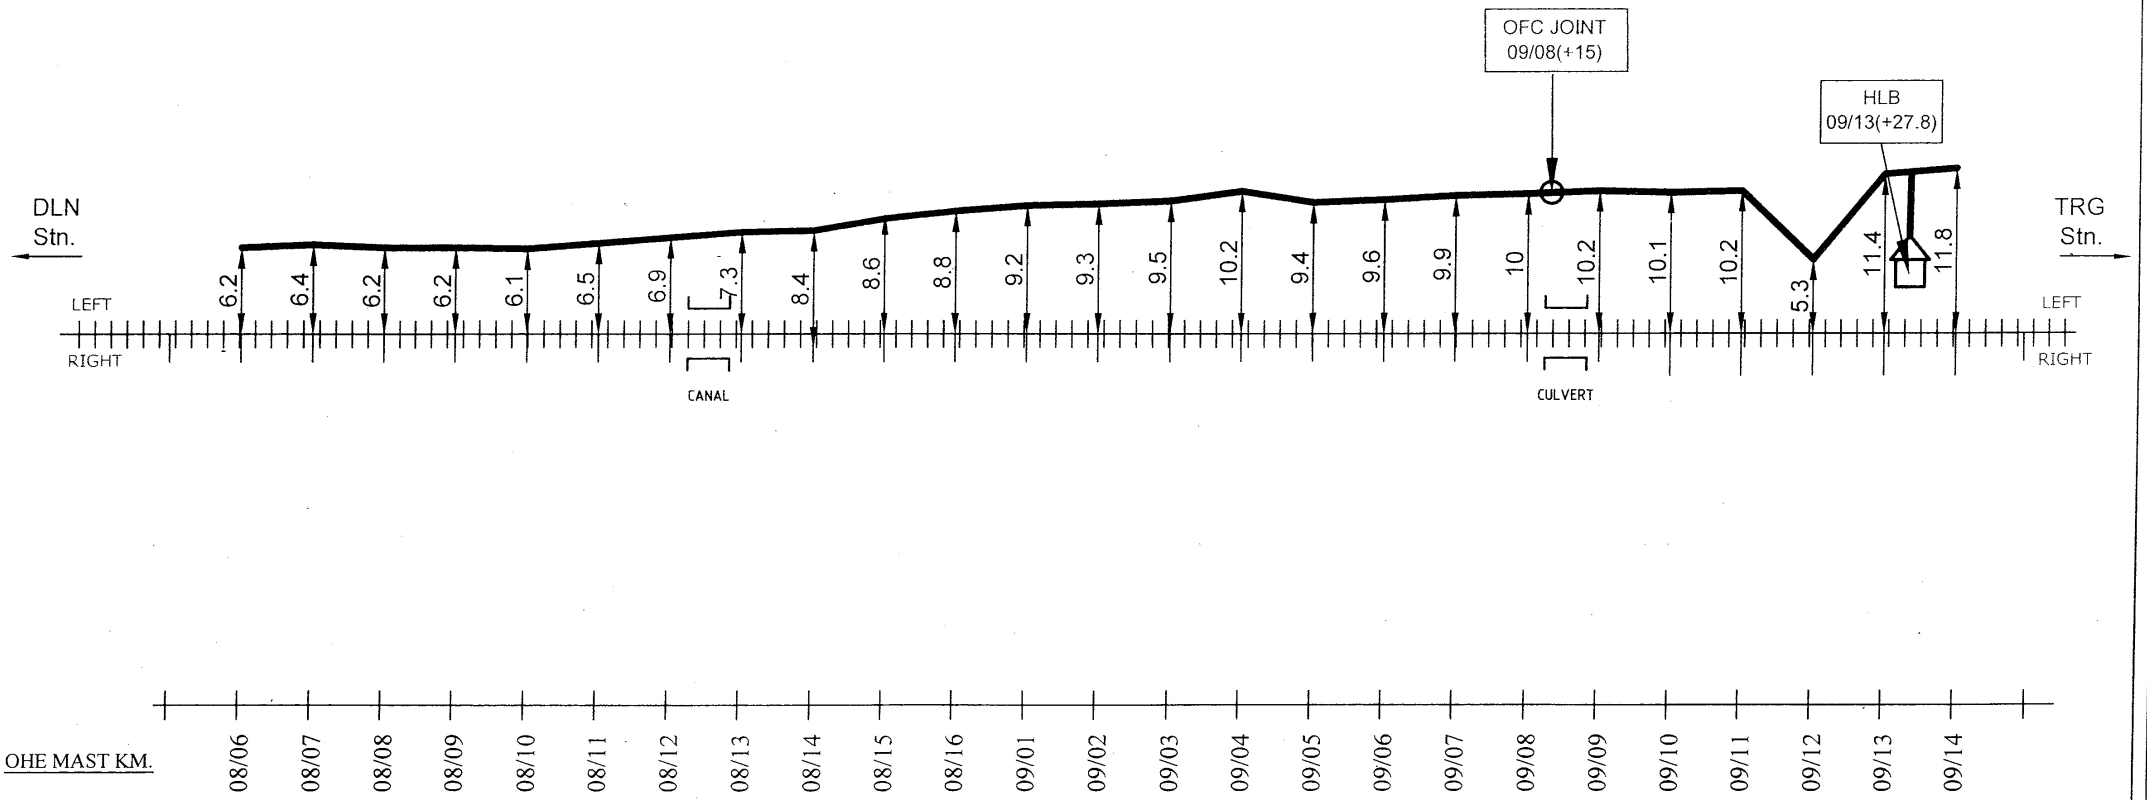

LEGENDS

LC GATE		TRENCHING	
CULVERT/BRIDGE		6 QUAD JOINT	
GI PIPE		Half Loc. Box	
RUB/ROB		OFC JOINT	
RAILWAY TRACK		HDD	

ALL DIMENSIONS ARE IN METER (NOT TO SCALE)

DRAWING BY	CHECKED BY					
BABA PROJECTS PVT. LTD. RANCHI-JHARKHAND		P Singh 27.08.2021	R Das 03.09.21		8/09/21	CABLE ROUTE PLAN DILDARNAGAR TO TARIGHAT
		SSE/T/BXR	ASTE/T/DNR	DSTE/T/BXR	Sr.DSTE/T/DNR	


DILDARNAGAR TO TARIGHAT
EAST CENTRAL RAILWAY
DANAPUR DIVISION

DLN JN.

TRG

24 F OFC & 6 QUAD CABLE ROUTE DIAGRAM FROM DILDARNAGAR TO TARIGHAT STATION

SHEET NO. 8/14

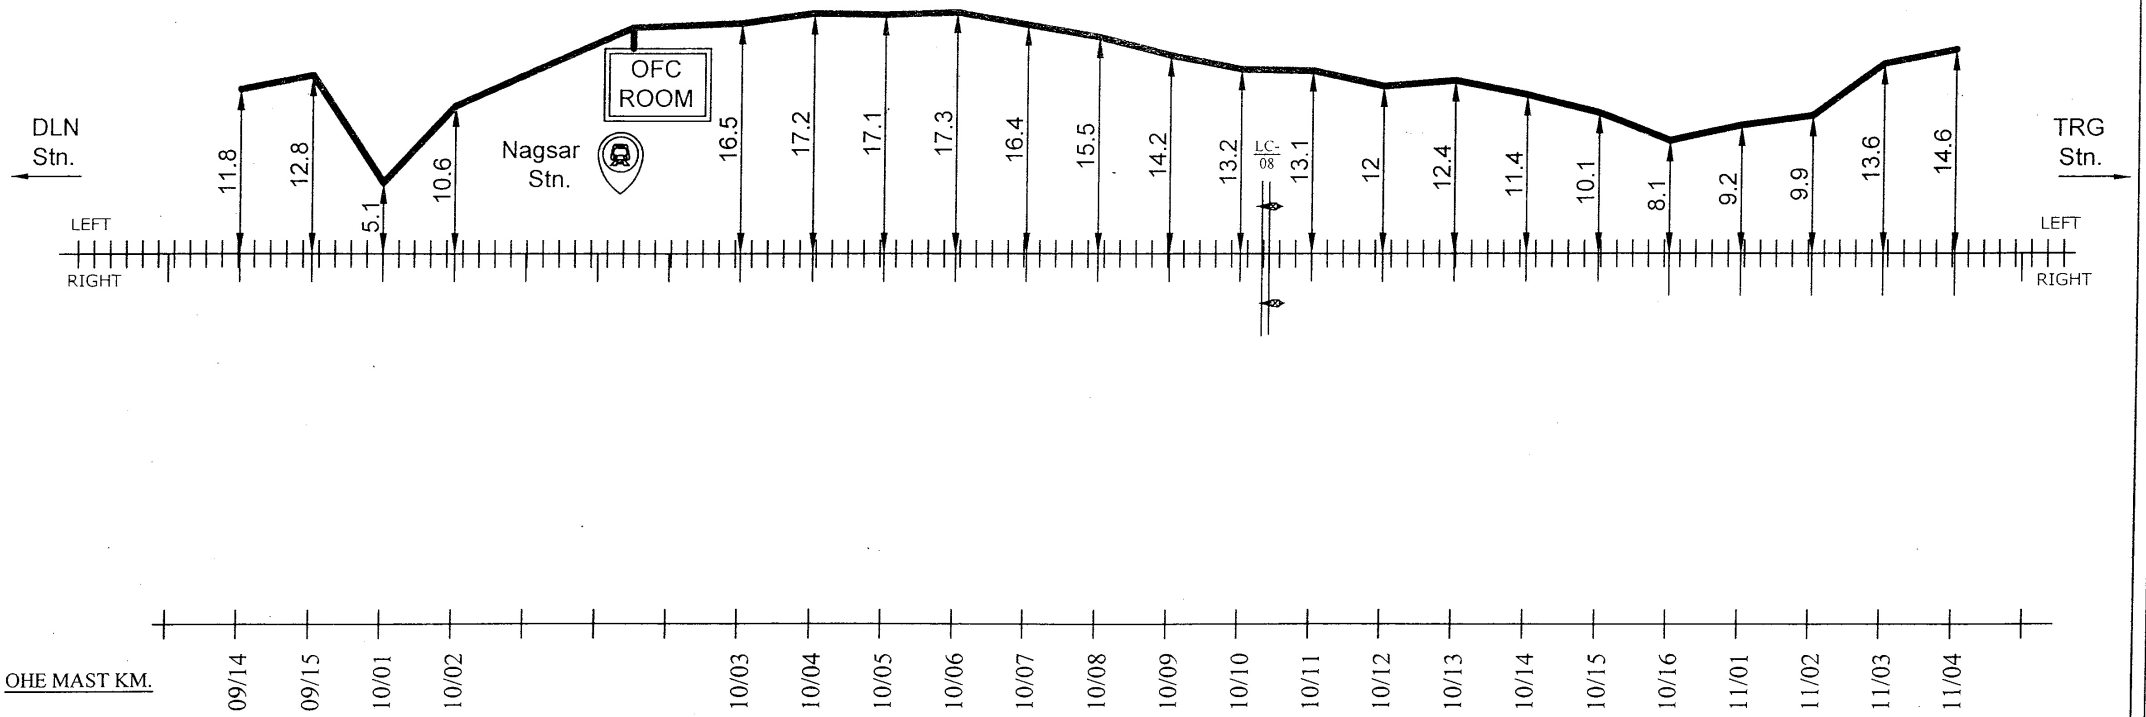

LEGENDS

LC GATE		TRENCHING	
CULVERT/BRIDGE		6 QUAD JOINT	
GI PIPE		Half Loc. Box	
RUB/ROB		OFC JOINT	
RAILWAY TRACK		HDD	

ALL DIMENSIONS ARE IN METER (NOT TO SCALE)

DRAWING BY

CHECKED BY

BABA PROJECTS PVT. LTD.
RANCHI-JHARKHAND

P Singh 27.08.2021

03.09.21

08/09/21

SSE/T/BXR	ASTE/T/DNR	DSTE/T/BXR	Sr.DSTE/T/DNR

CABLE ROUTE PLAN

DILDARNAGAR TO TARIGHAT


DILDARNAGAR TO TARIGHAT
EAST CENTRAL RAILWAY
DANAPUR DIVISION

DLN JN.

TRG

24 F OFC & 6 QUAD CABLE ROUTE DIAGRAM FROM DILDARNAGAR TO TARIGHAT STATION

SHEET NO. 9/14

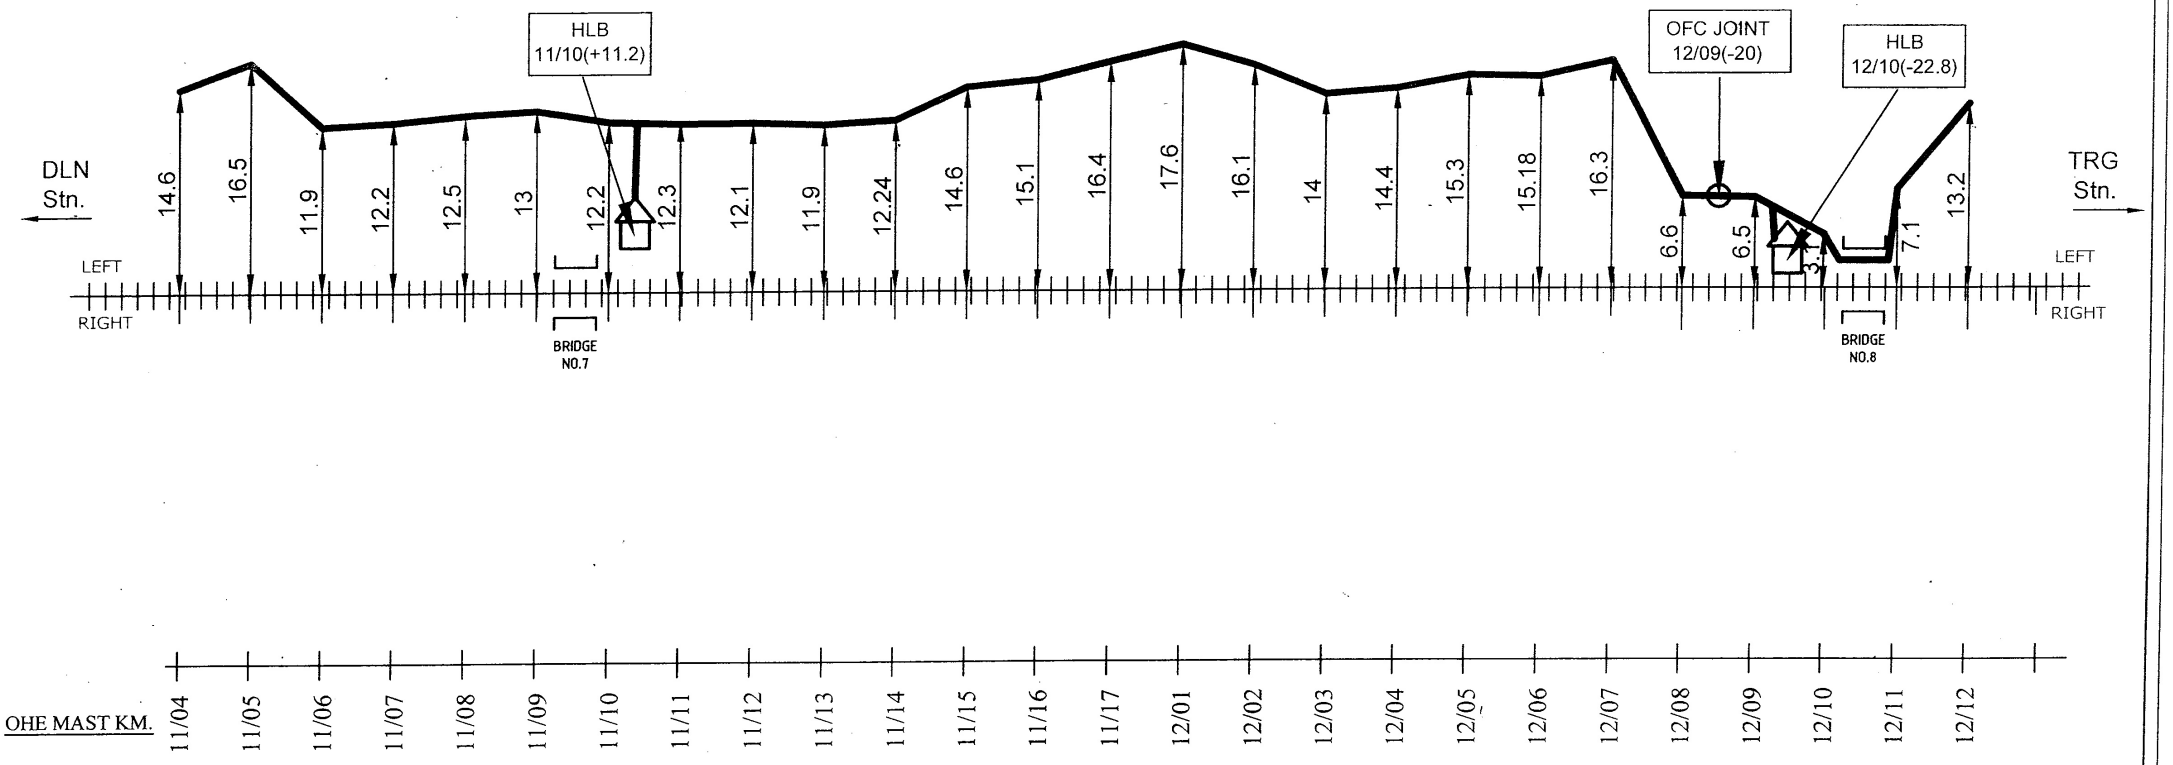

LEGENDS

LC GATE		TRENCHING	
CULVERT/BRIDGE		6 QUAD JOINT	
GI PIPE		Half Loc. Box	
RUB/ROB		OFC JOINT	
RAILWAY TRACK		HDD	

ALL DIMENSIONS ARE IN METER (NOT TO SCALE)

DRAWING BY	CHECKED BY				
BABA PROJECTS PVT. LTD. RANCHI-JHARKHAND		P Singh 27.08.2021	03.09.21		3/09/21
		SSE/T/BXR	ASTE/T/DNR	DSTE/T/BXR	Sr.DSTE/T/DNR

CABLE ROUTE PLAN

DILDARNAGAR TO TARIGHAT


DILDARNAGAR TO TARIGHAT
EAST CENTRAL RAILWAY
DANAPUR DIVISION

DLN JN.

TRG

24 F OFC & 6 QUAD CABLE ROUTE DIAGRAM FROM DILDARNAGAR TO TARIGHAT STATION

SHEET NO. 10/14

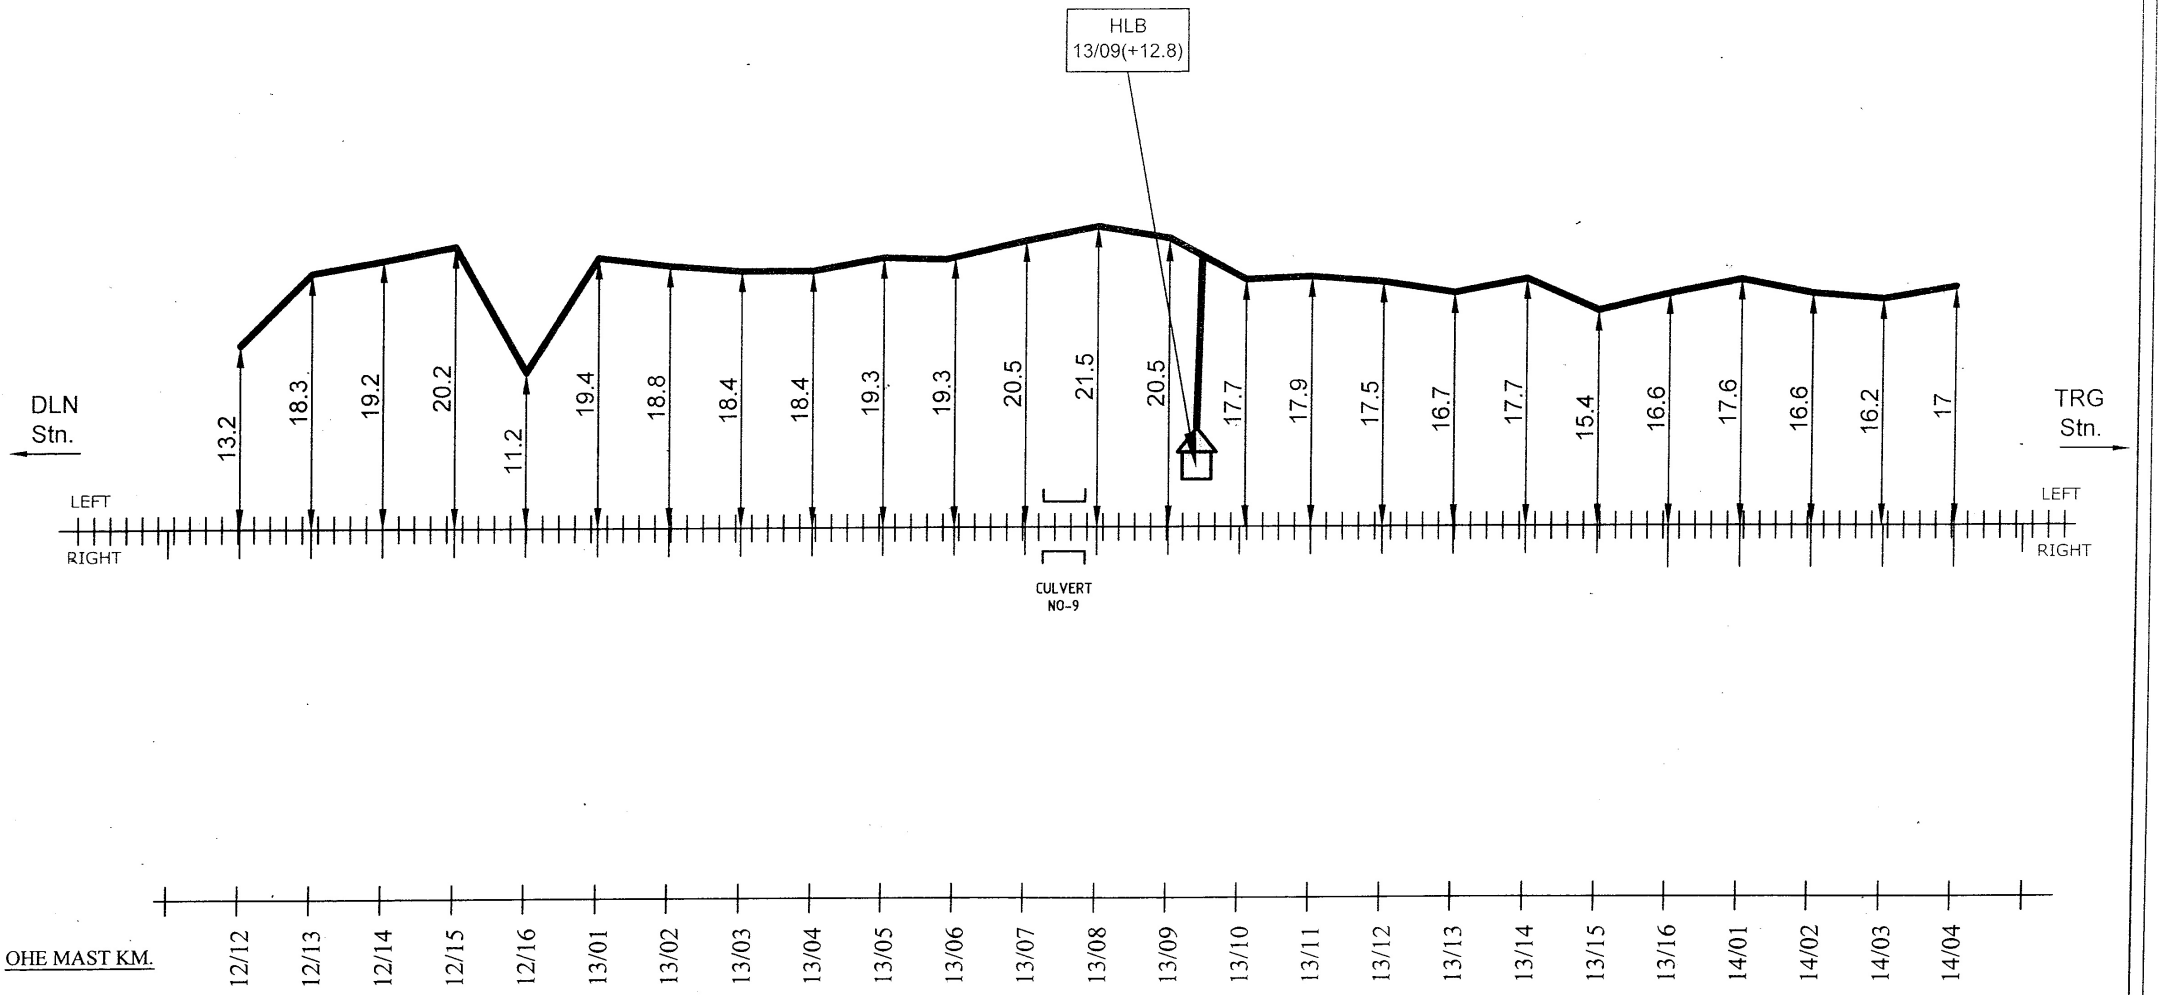

LEGENDS

LC GATE		TRENCHING	
CULVERT/BRIDGE		6 QUAD JOINT	
GI PIPE		Half Loc. Box	
RUB/ROB		OFC JOINT	
RAILWAY TRACK		HDD	

ALL DIMENSIONS ARE IN METER (NOT TO SCALE)

DRAWING BY	CHECKED BY				
BABA PROJECTS PVT. LTD. RANCHI-JHARKHAND		PSingh 27.08.2021	RDas 02.09.21		Rajesh 03/09/21
		SSE/T/BXR	ASTE/T/DNR	DSTE/T/BXR	Sr.DSTE/T/DNR

CABLE ROUTE PLAN

DILDARNAGAR TO TARIGHAT.

DILDARNAGAR TO TARIGHAT

EAST CENTRAL RAILWAY


DANAPUR DIVISION

DLN JN.

TRG

24 F OFC & 6 QUAD CABLE ROUTE DIAGRAM FROM DILDARNAGAR TO TARIGHAT STATION

SHEET NO. 11/14

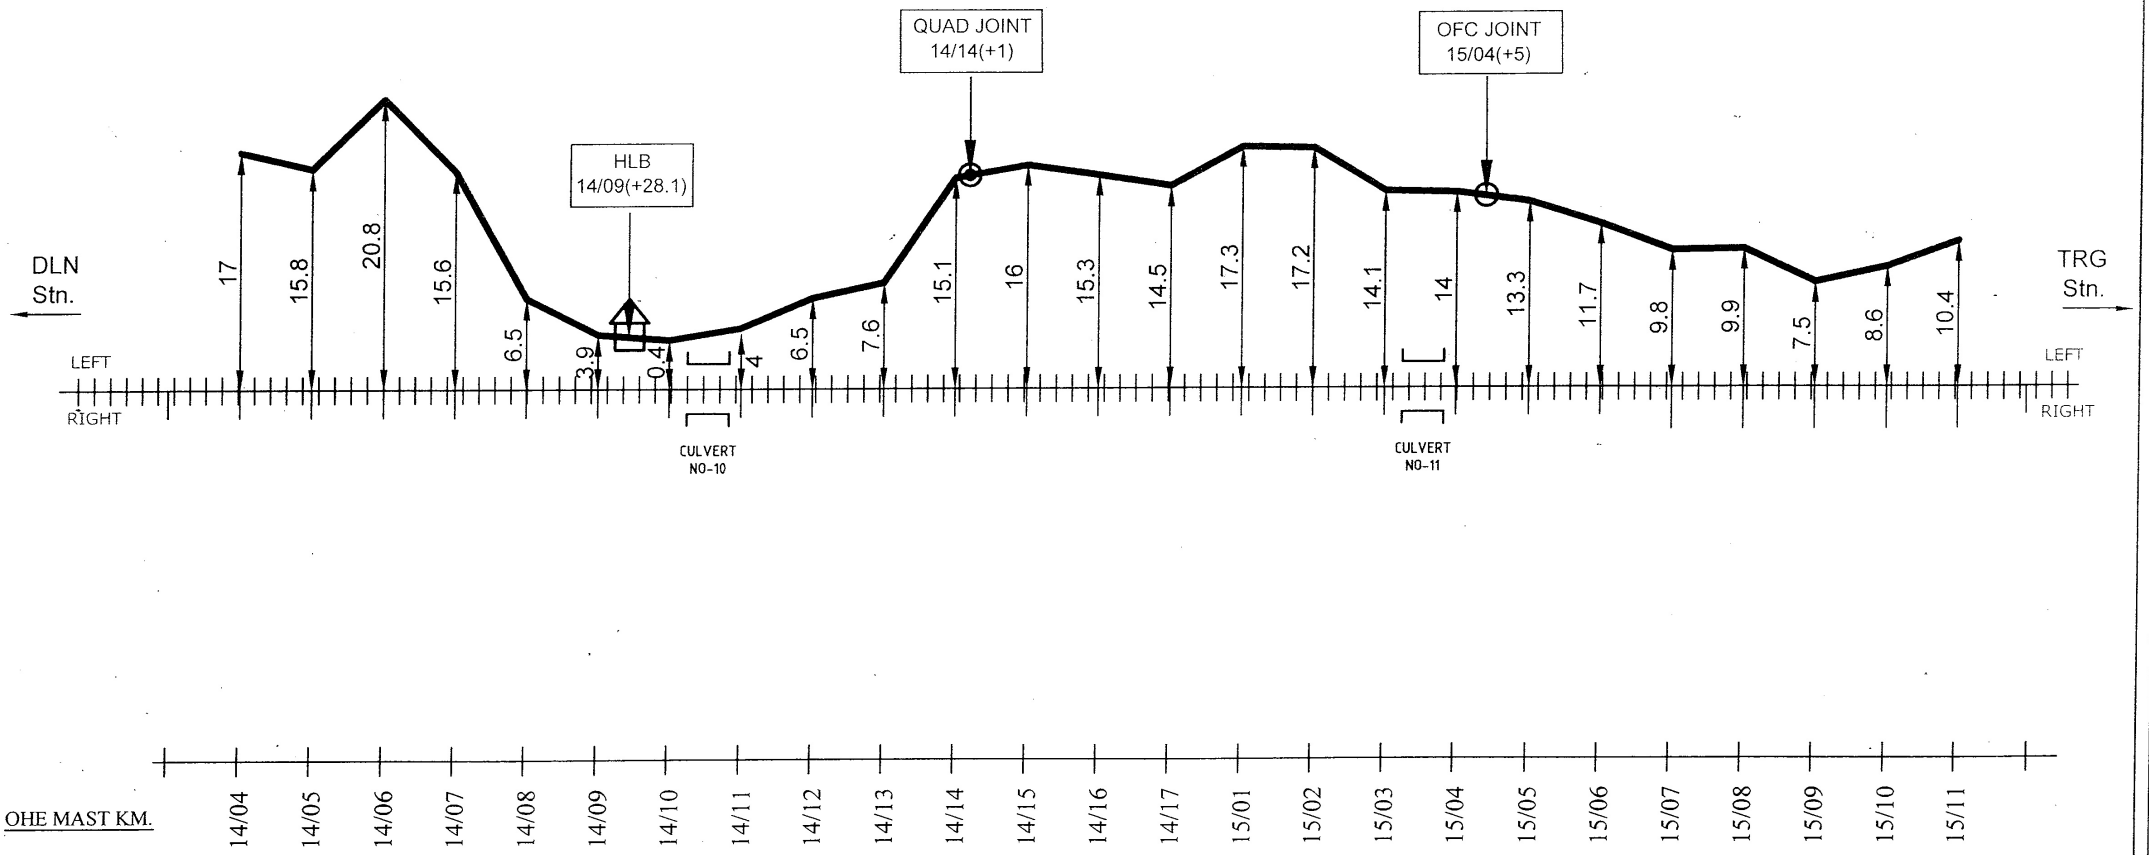

LEGENDS

LC GATE		TRENCHING	
CULVERT/BRIDGE		6 QUAD JOINT	
GI PIPE		Half Loc. Box	
RUB/ROB		OFC JOINT	
RAILWAY TRACK		HDD	

ALL DIMENSIONS ARE IN METER (NOT TO SCALE)


DRAWING BY	CHECKED BY				
BABA PROJECTS PVT. LTD. RANCHI-JHARKHAND	P Singh 27.08.2021	Rajesh 03.09.21		Rajesh 03/09/21	CABLE ROUTE PLAN: DILDARNAGAR TO TARIGHAT
	SSE/T/BXR	ASTE/T/DNR	DSTE/T/BXR	Sr.DSTE/T/DNR	DILDARNAGAR TO TARIGHAT, EAST CENTRAL RAILWAY, DANAPUR DIVISION


DLN JN.

TRG

24 F OFC & 6 QUAD CABLE ROUTE DIAGRAM FROM DILDARNAGAR TO TARIGHAT STATION

SHEET NO. 12/14

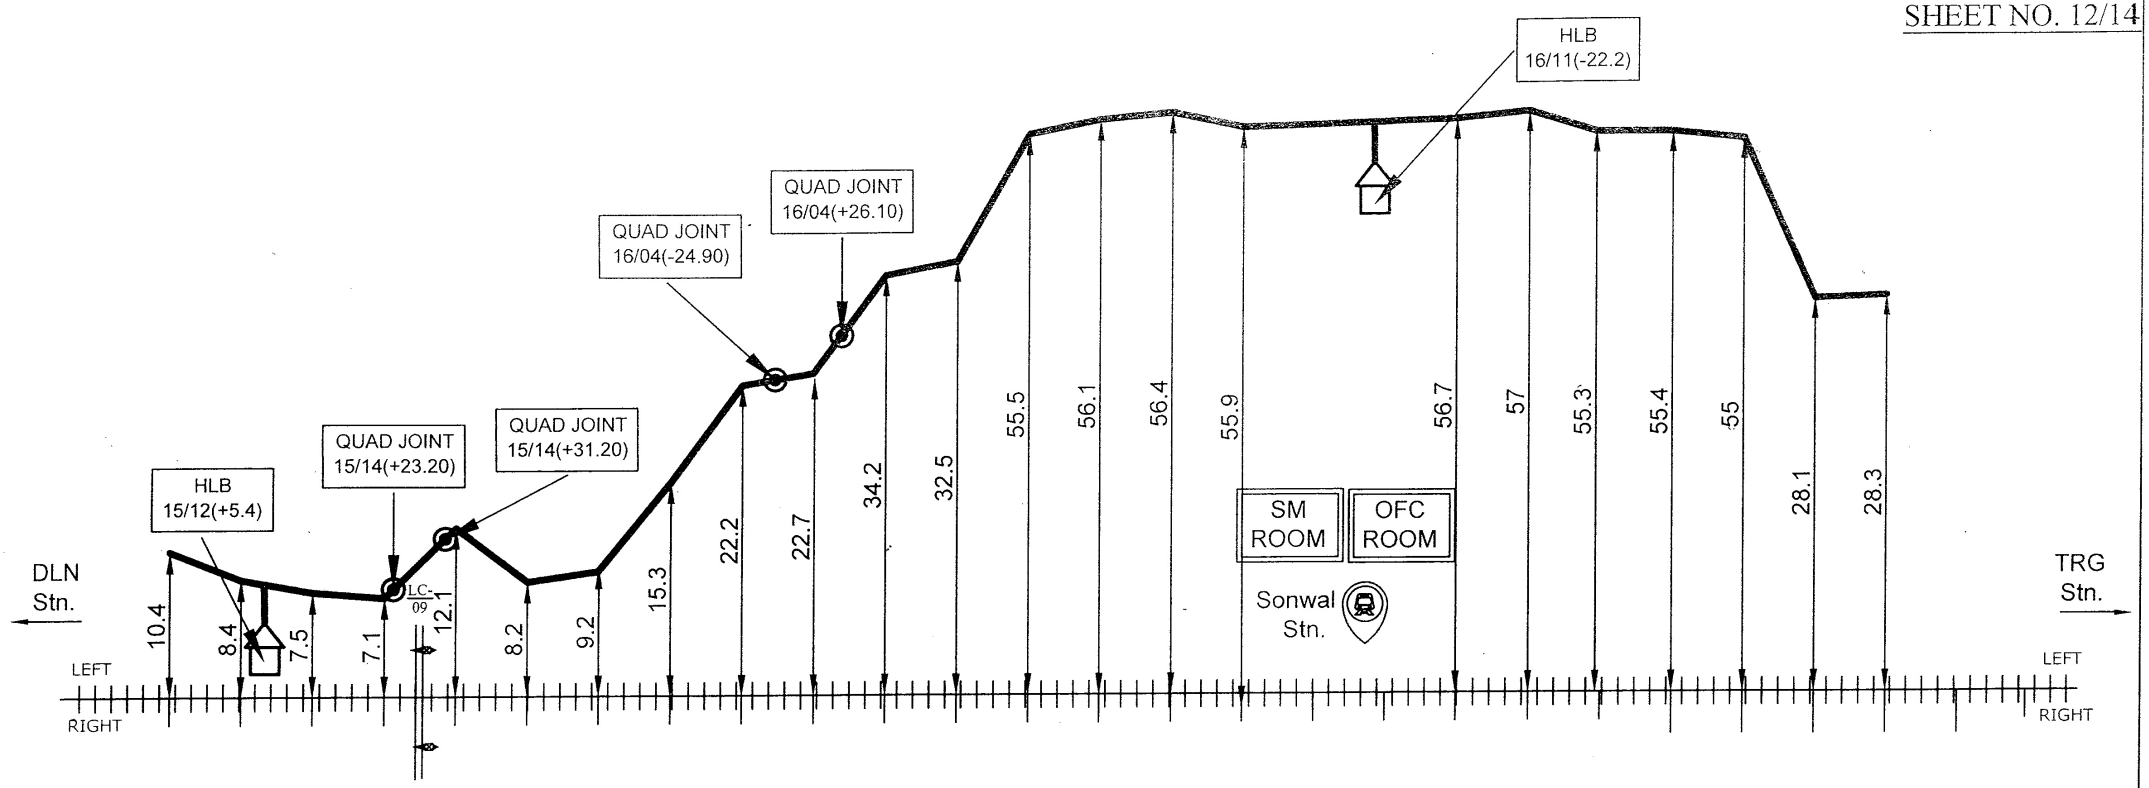

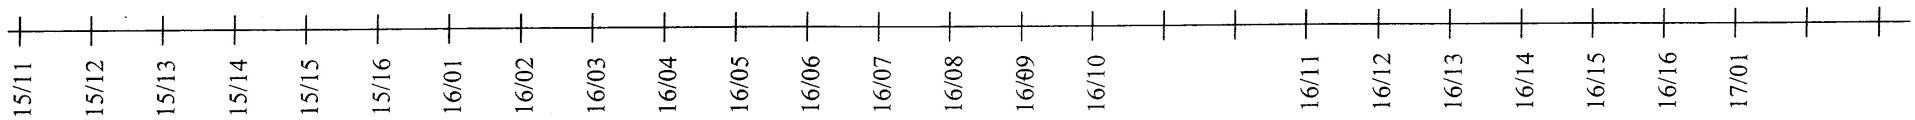

LEGENDS

LC GATE		TRENCHING	
CULVERT/BRIDGE		6 QUAD JOINT	
GI PIPE		Half Loc. Box	
RUB/ROB		OFC JOINT	
RAILWAY TRACK		HDD	

ALL DIMENSIONS ARE IN METER (NOT TO SCALE)

DRAWING BY	CHECKED BY				
BPPL	BABA PROJECTS PVT. LTD. RANCHI-JHARKHAND	PSingh 27.08.2021	03.09.21		31/05/21
		SSE/T/BXR	ASTE/T/DNR	DSTE/T/BXR	Sr.DSTE/T/DNR

CABLE ROUTE PLAN

DILDARNAGAR TO TARIGHAT


DILDARNAGAR TO TARIGHAT
EAST CENTRAL RAILWAY
DANAPUR DIVISION

DLN JN.

TRG

24 F OFC & 6 QUAD CABLE ROUTE DIAGRAM FROM DILDARNAGAR TO TARIGHAT STATION

SHEET NO. 13/14

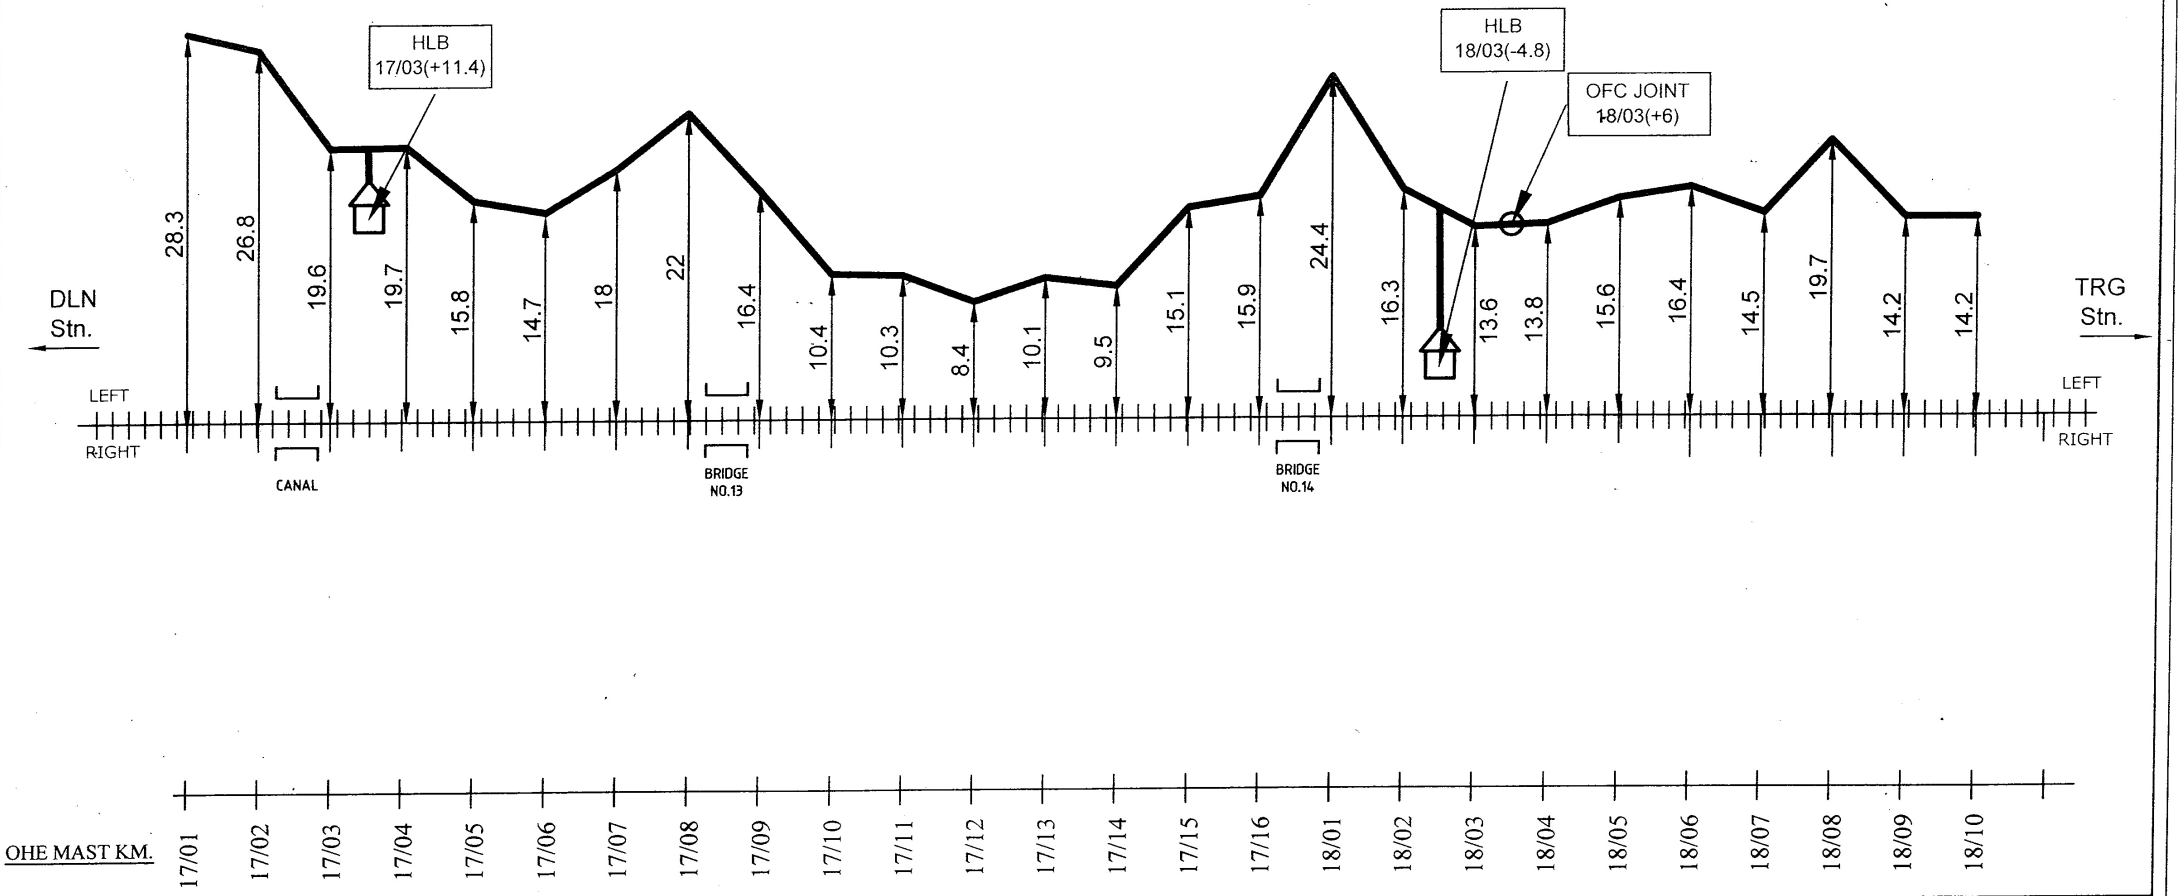

LEGENDS

LC GATE		TRENCHING	
CULVERT/BRIDGE		6 QUAD JOINT	
GI PIPE		Half Loc. Box	
RUB/ROB		OFC JOINT	
RAILWAY TRACK		HDD	

ALL DIMENSIONS ARE IN METER (NOT TO SCALE)

DRAWING BY	CHECKED BY				
BABA PROJECTS PVT. LTD. RANCHI-JHARKHAND		P Singh 27.08.2021			3/09/21
		SSE/T/BXR	ASTE/T/DNR	DSTE/T/BXR	Sr.DSTE/T/DNR

CABLE ROUTE PLAN

DILDARNAGAR TO TARIGHAT


DILDARNAGAR TO TARIGHAT
EAST CENTRAL RAILWAY
DANAPUR DIVISION

DLN JN.

TRG

24 F OFC & 6 QUAD CABLE ROUTE DIAGRAM FROM DILDARNAGAR TO TARIGHAT STATION

SHEET NO. 14/14

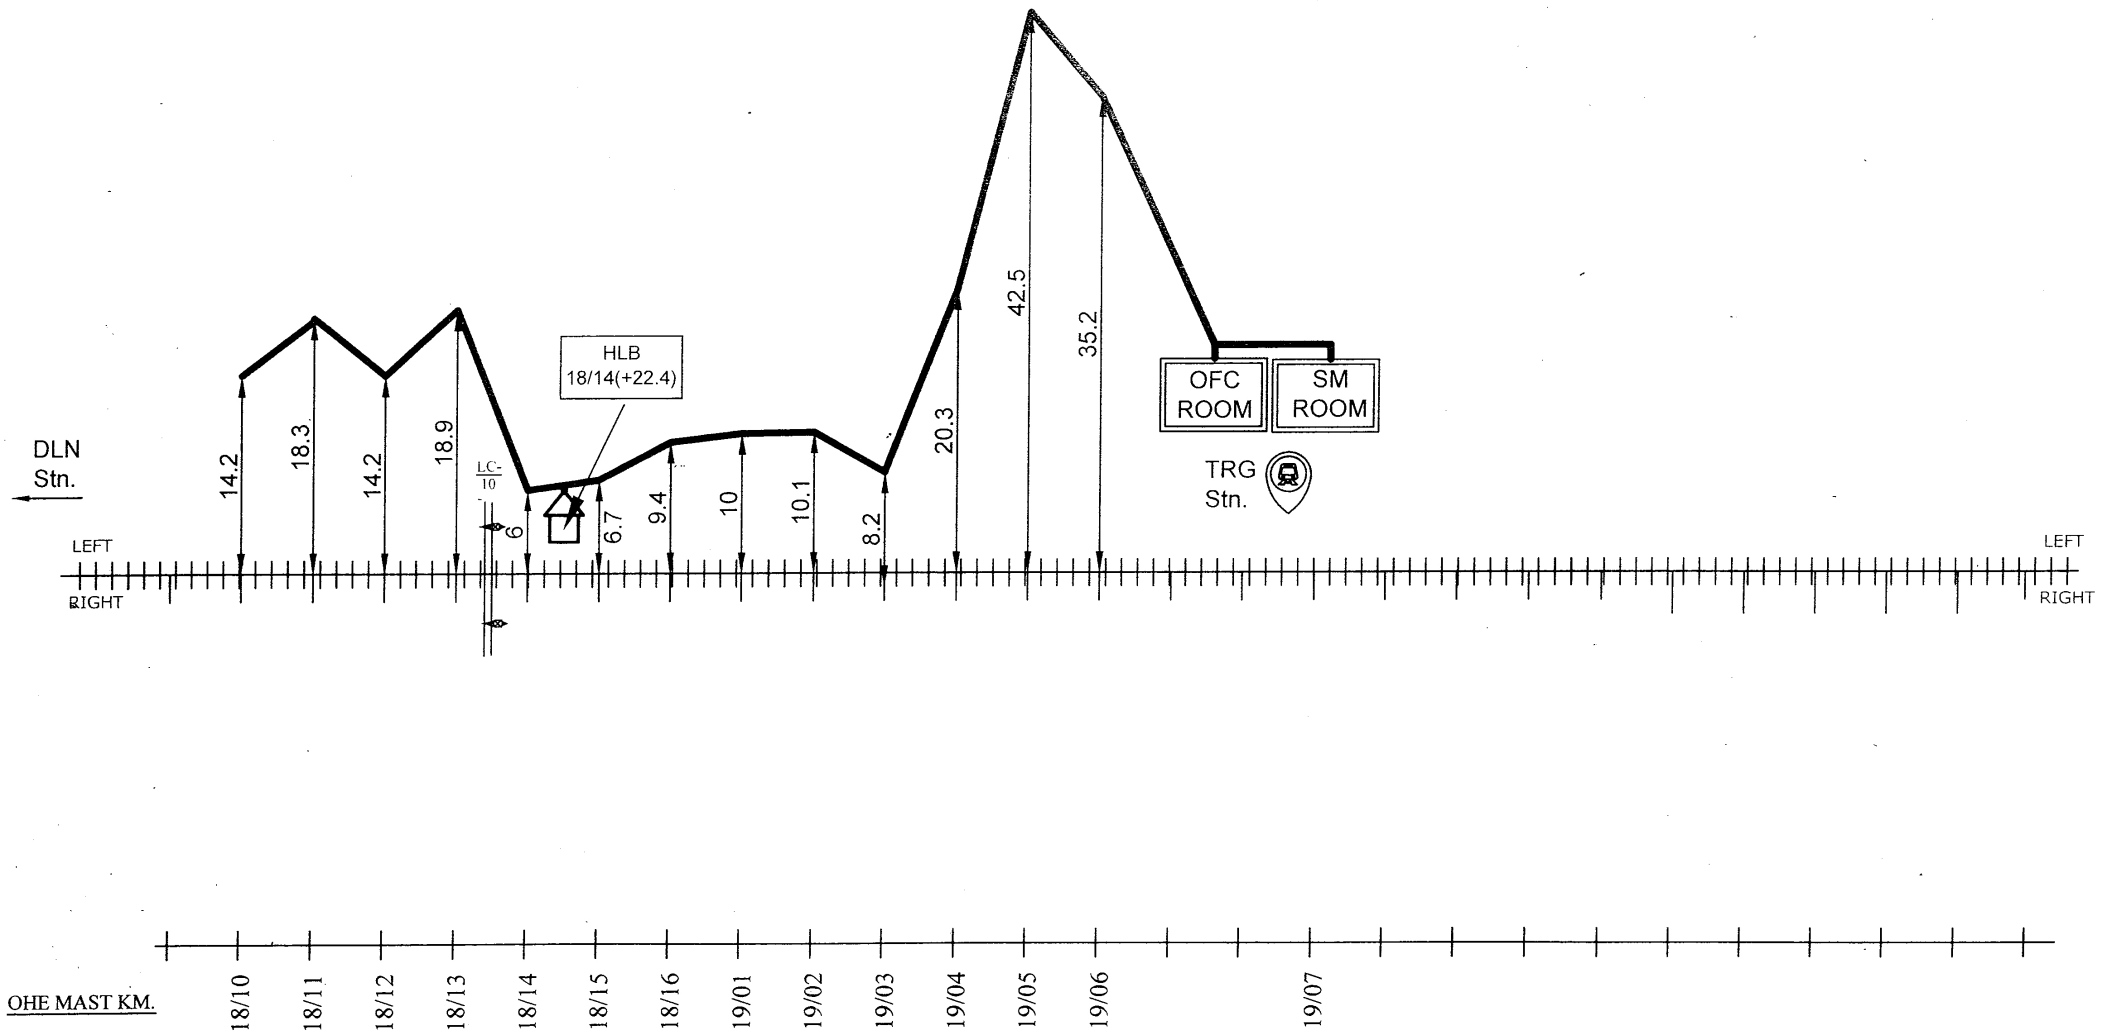

LEGENDS

LC GATE		TRENCHING	
CULVERT/BRIDGE		6 QUAD JOINT	
GI PIPE		Half Loc. Box	
RUB/ROB		OFC JOINT	
RAILWAY TRACK		HDD	

ALL DIMENSIONS ARE IN METER (NOT TO SCALE)

DRAWING BY	CHECKED BY				
BABA PROJECTS PVT. LTD. RANCHI-JHARKHAND		SSE/T/BXR	ASTE/T/DNR	DSTE/T/BXR	Sr.DSTE/T/DNR

CABLE ROUTE PLAN

DILDARNAGAR TO TARIGHAT

DILDARNAGAR TO TARIGHAT

EAST CENTRAL RAILWAY

DANAPUR DIVISION