
RGD TO NES
BLOCK SECTION
CABLE ROUTE PLAN

TOTAL SHEET NO. 01 TO 08

01


LEGEND		
(1)	□	OFC JOINT
(2)	——	6-QUAD CABLE & OFC CABLE
(3)	——	RAILWAY TRACK
(4)	][	CULVERT
(5)	⬭	PERFORATED G.I.PIPE/H.D.D.
(6)	C	EMERGENCY COMMUNICATION POST
(7)	▭	ROAD CROSSING
(8)	~~~	H/T WIRE
(9)	◉	6 QUAD JOINT

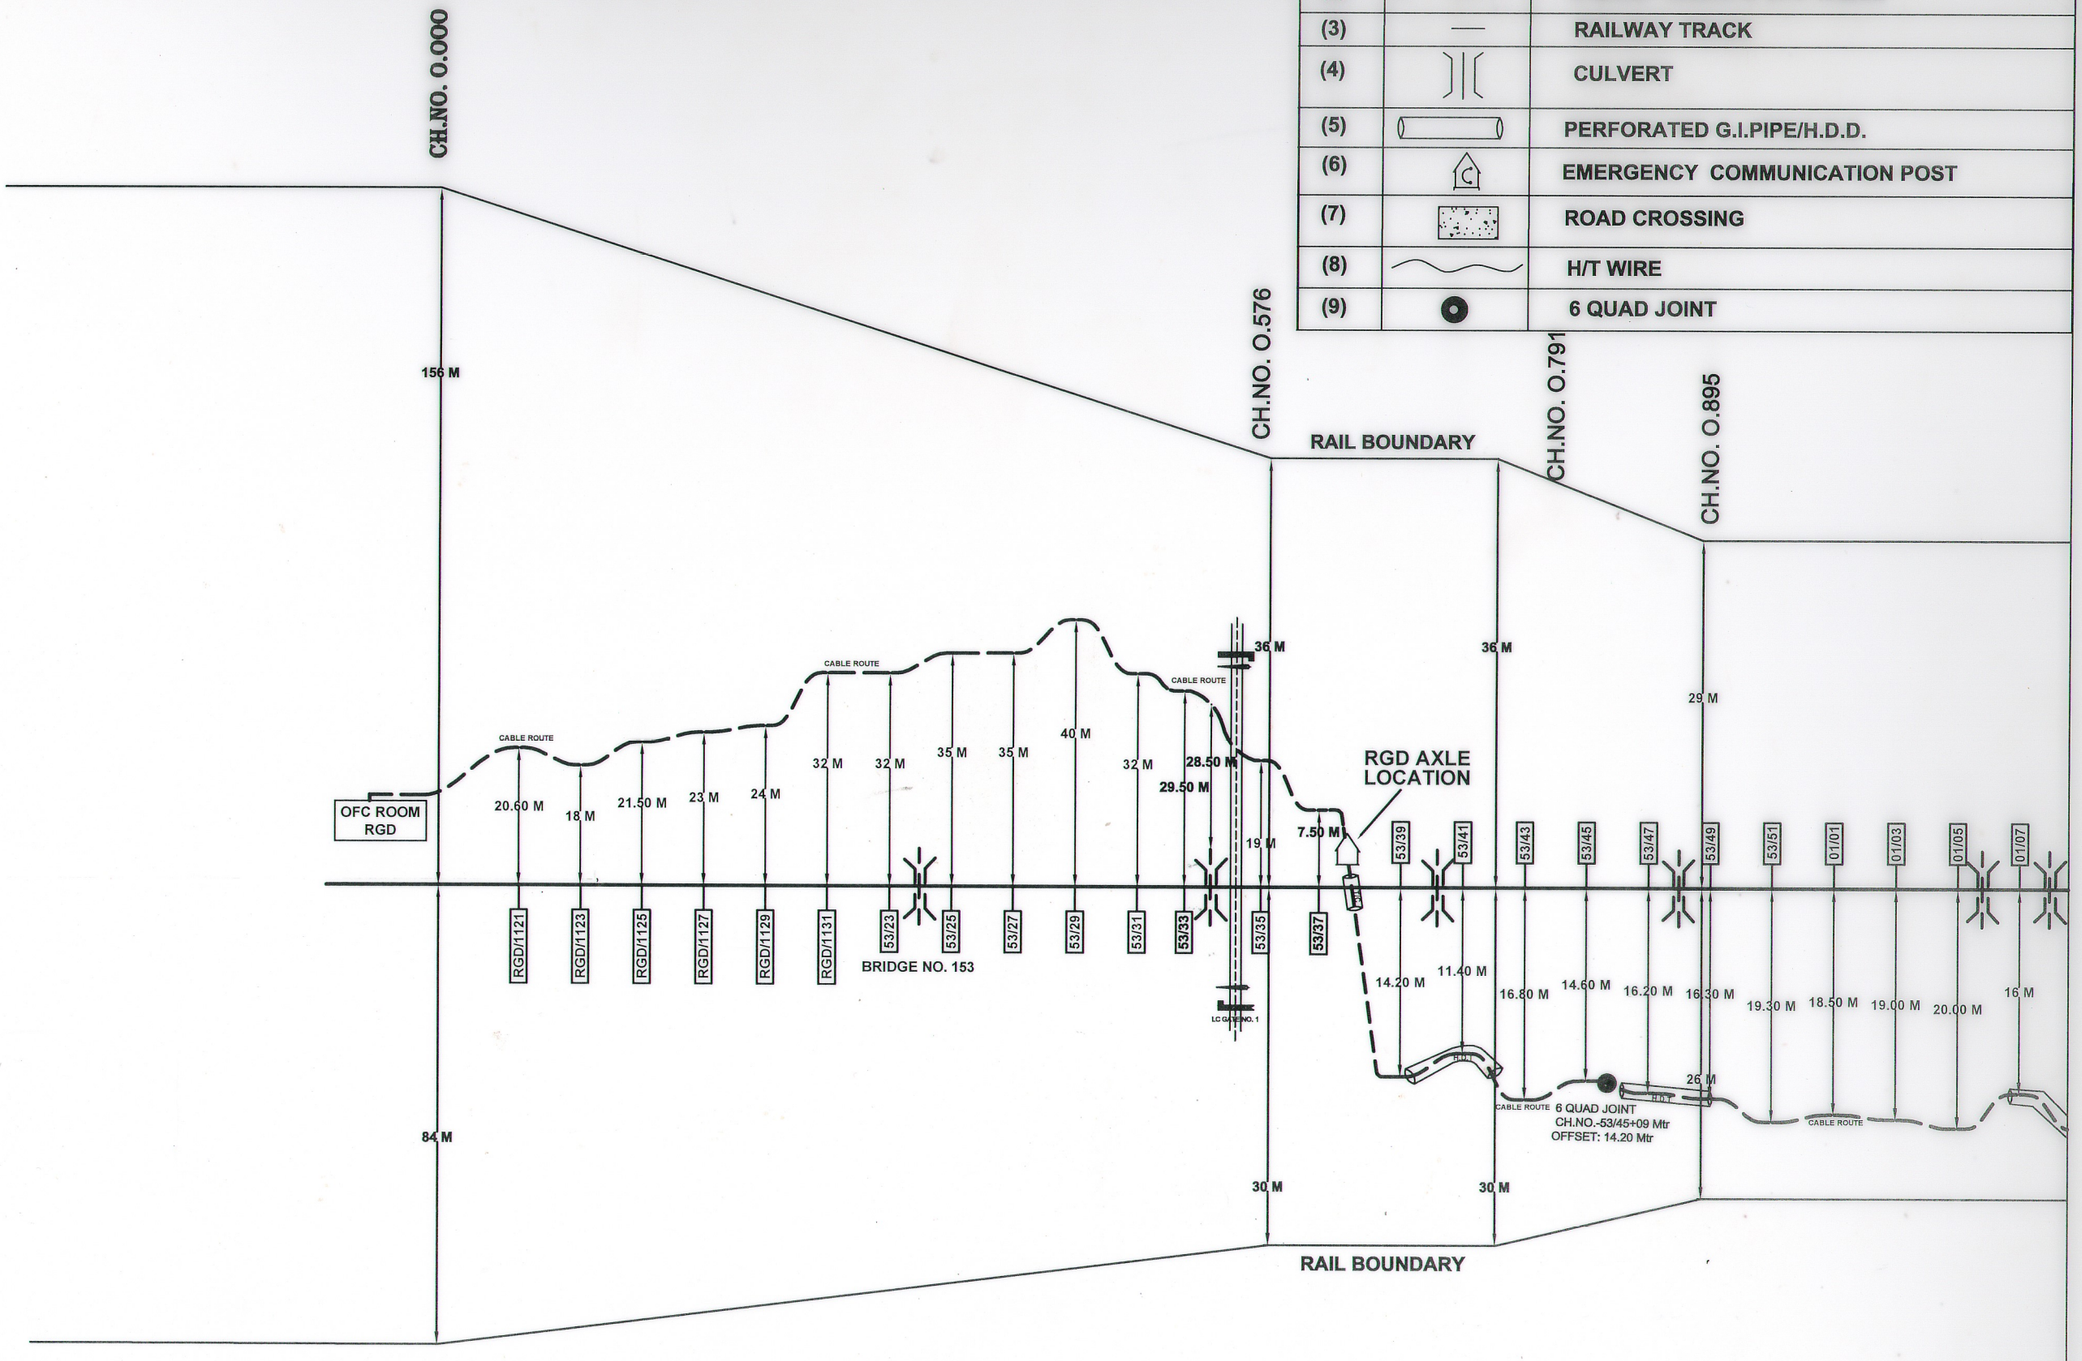

SUMITTED BY			APPROVED BY	CHECKED BY		SH.NO.
SINGH ENTERPRISES 502,OM SAI APARTMENT, ANANTPUR,RANCHI-834 001 JHARKHAND	ECR DNR DIV.	6Q & OFC CABLE ROUTE PLAN	RGD TO NES CABLE ROUTE PLAN	21/6/2021		01/08
			DY.CSTE/C/DNR	DSTE/C/DNR	SSE/T/C/DNR	SSE/DRG/C/DNR

02


LEGEND		
(1)	□	OFC JOINT
(2)	—	6-QUAD CABLE & OFC CABLE
(3)	—	RAILWAY TRACK
(4)	][	CULVERT
(5)	⊂⊃	PERFORATED G.I.PIPE/H.D.D.
(6)	C	EMERGENCY COMMUNICATION POST
(7)	▭	ROAD CROSSING
(8)	~	H/T WIRE
(9)	◉	6 QUAD JOINT

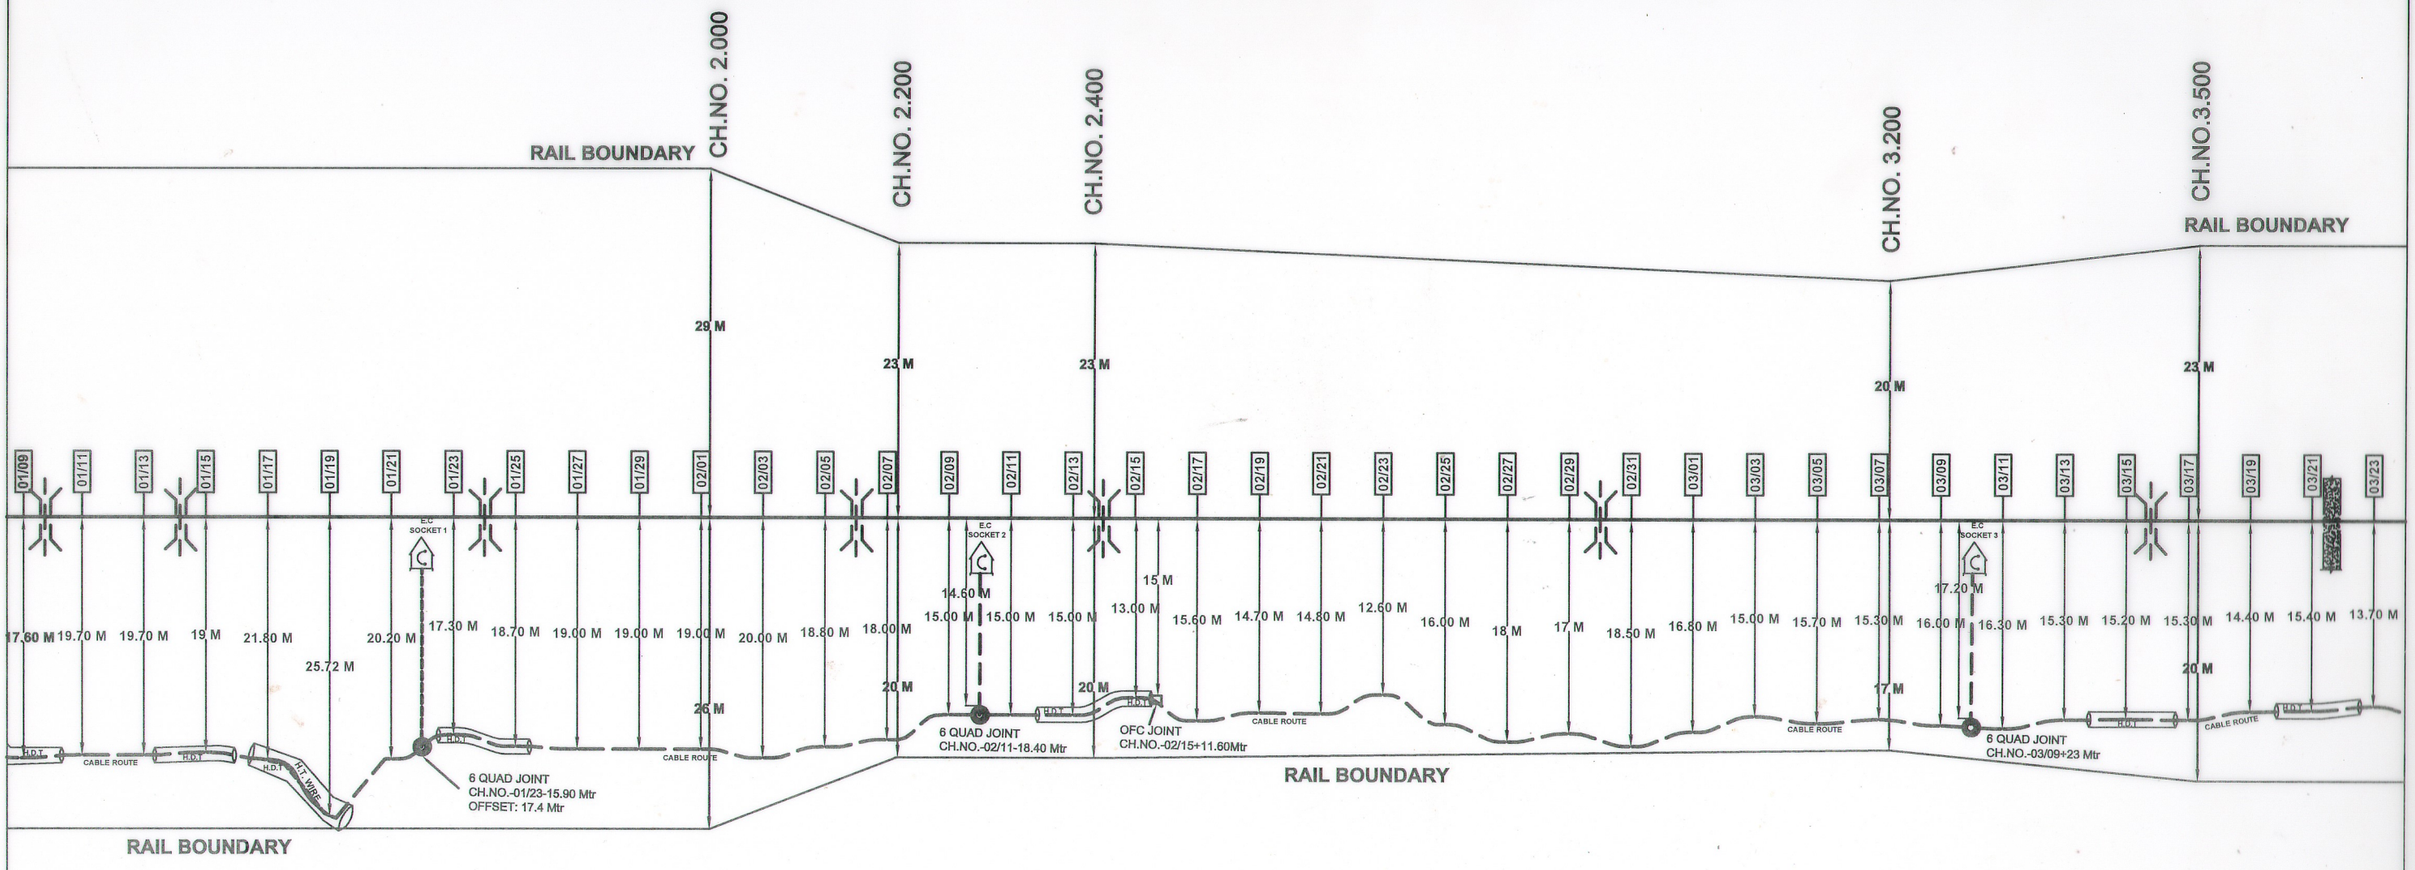

SUMITTED BY				APPROVED BY	CHECKED BY		SH.NO.
SINGH ENTERPRISES 502,OM SAI APARTMENT, ANANTPUR,RANCHI-834 001 JHARKHAND	ECR DNR DIV.	6Q & OFC CABLE ROUTE PLAN	RGD TO NES CABLE ROUTE PLAN		21/6/2021	Om Prakash	02/08
				DY.CSTE/C/DNR	DSTE/C/DNR	SSE/T/C/DNR	SSE/DRG/C/DNR

03


LEGEND		
(1)	□	OFC JOINT
(2)	—	6-QUAD CABLE & OFC CABLE
(3)	—	RAILWAY TRACK
(4)	]| [	CULVERT
(5)	⊂⊃	PERFORATED G.I.PIPE/H.D.D.
(6)	C	EMERGENCY COMMUNICATION POST
(7)	▭	ROAD CROSSING
(8)	~	H/T WIRE
(9)	◉	6 QUAD JOINT

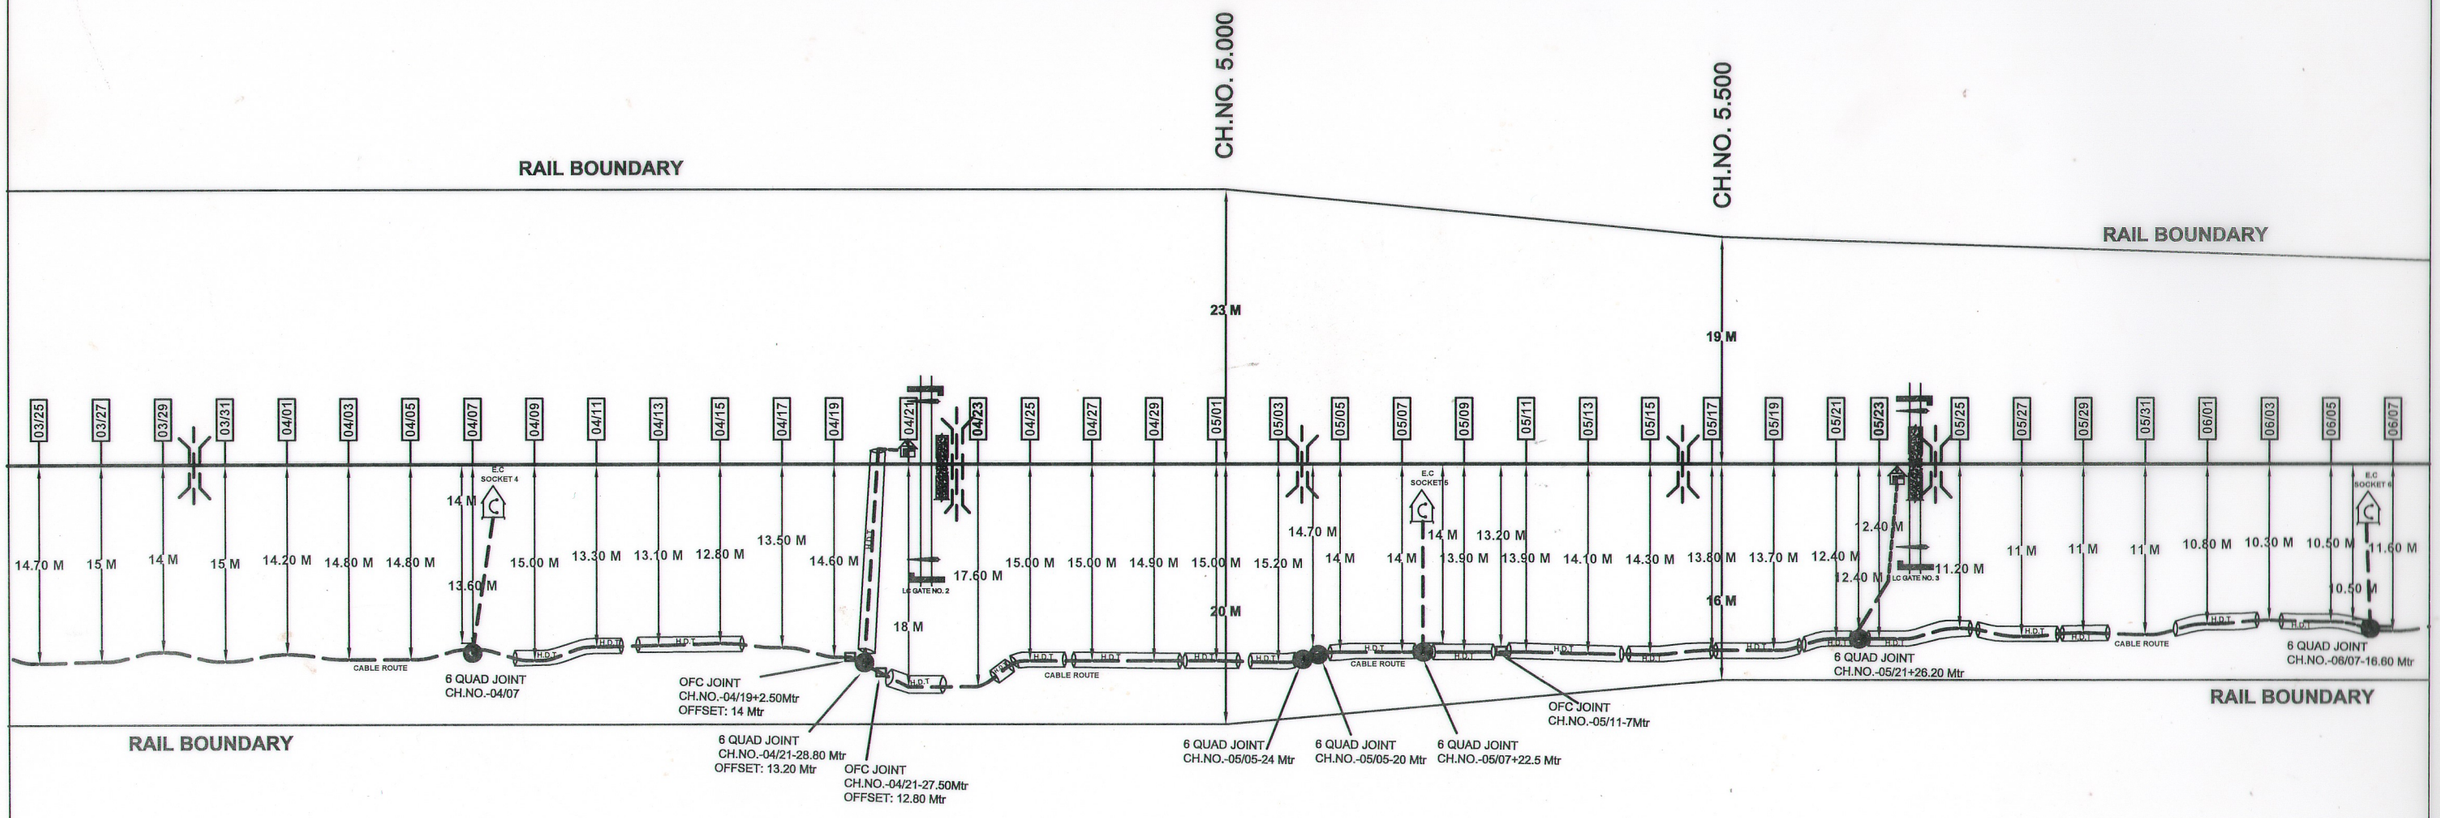

SUMITTED BY				APPROVED BY	CHECKED BY		SH.NO.
SINGH ENTERPRISES 502,OM SAI APARTMENT, ANANTPUR,RANCHI-834 001 JHARKHAND	ECR DNR DIV.	6Q & OFC CABLE ROUTE PLAN	RGD TO NES CABLE ROUTE PLAN		21/6/2021	Om Prakash	03/08
				DY.CSTE/C/DNR	DSTE/C/DNR	SSE/T/C/DNR	SSE/DRG/C/DNR

04


LEGEND		
(1)	□	OFC JOINT
(2)	—	6-QUAD CABLE & OFC CABLE
(3)	—	RAILWAY TRACK
(4)	]| [	CULVERT
(5)	⬭	PERFORATED G.I.PIPE/H.D.D.
(6)	C	EMERGENCY COMMUNICATION POST
(7)	▭	ROAD CROSSING
(8)	~	H/T WIRE
(9)	◉	6 QUAD JOINT

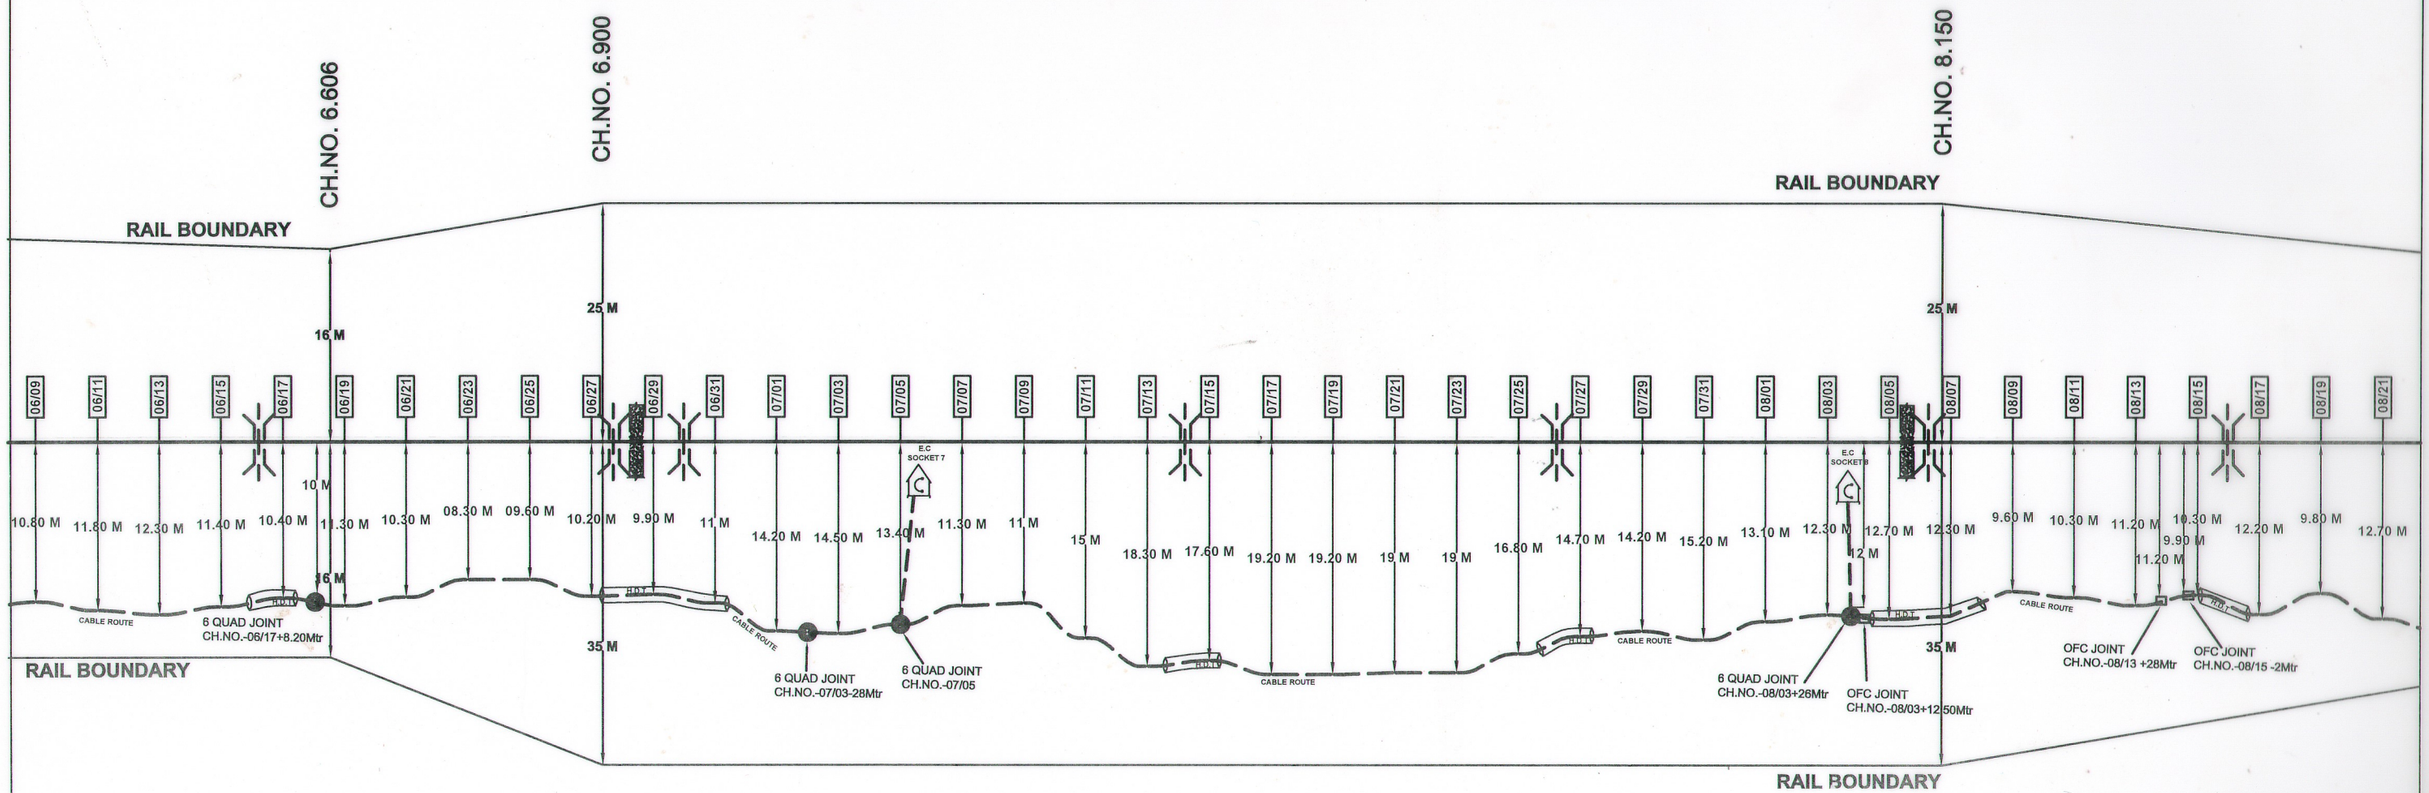

SUMITTED BY			APPROVED BY	CHECKED BY		SH.NO.
SINGH ENTERPRISES 502,OM SAI APARTMENT, ANANTPUR,RANCHI-834 001 JHARKHAND	ECR DNR DIV.	6Q & OFC CABLE ROUTE PLAN	RGD TO NES CABLE ROUTE PLAN	21/6/2021		04/08
			DY.CSTE/C/DNR	DSTE/C/DNR	SSE/T/C/DNR	SSE/DRG/C/DNR

05


LEGEND		
(1)	□	OFC JOINT
(2)	—	6-QUAD CABLE & OFC CABLE
(3)	—	RAILWAY TRACK
(4)	]| |[	CULVERT
(5)	⊂⊃	PERFORATED G.I.PIPE/H.D.D.
(6)	(C)	EMERGENCY COMMUNICATION POST
(7)	▭	ROAD CROSSING
(8)	~	H/T WIRE
(9)	◉	6 QUAD JOINT

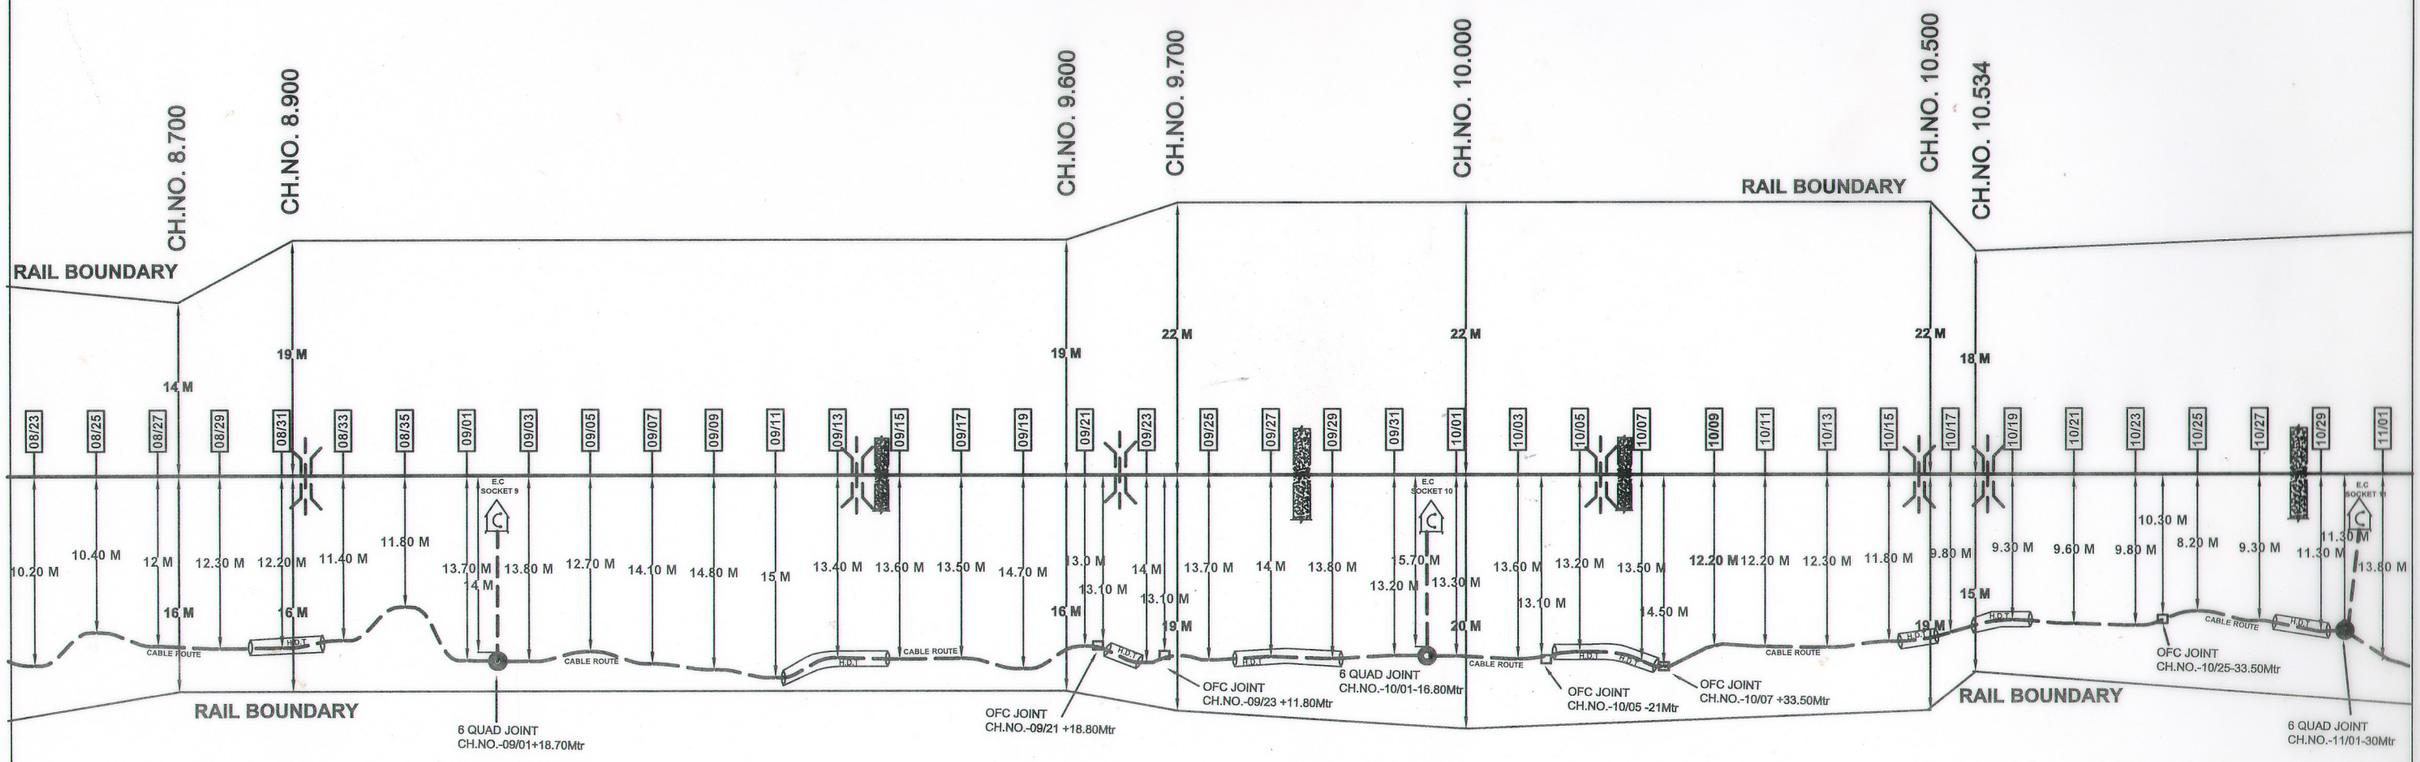

SUMITTED BY			APPROVED BY	CHECKED BY		SH.NO.
SINGH ENTERPRISES 502,OM SAI APARTMENT, ANANTPUR,RANCHI-834 001 JHARKHAND	ECR DNR DIV.	6Q & OFC CABLE ROUTE PLAN	RGD TO NES CABLE ROUTE PLAN	21/6/2021	Om Prakash	Ravi Kumar	05/08
			DY.CSTE/C/DNR	DSTE/C/DNR	SSE/T/C/DNR	SSE/DRG/C/DNR	

06


LEGEND		
(1)	□	OFC JOINT
(2)	—	6-QUAD CABLE & OFC CABLE
(3)	—	RAILWAY TRACK
(4)	][	CULVERT
(5)	⬭	PERFORATED G.I.PIPE/H.D.D.
(6)	C	EMERGENCY COMMUNICATION POST
(7)	▭	ROAD CROSSING
(8)	~	H/T WIRE
(9)	◉	6 QUAD JOINT

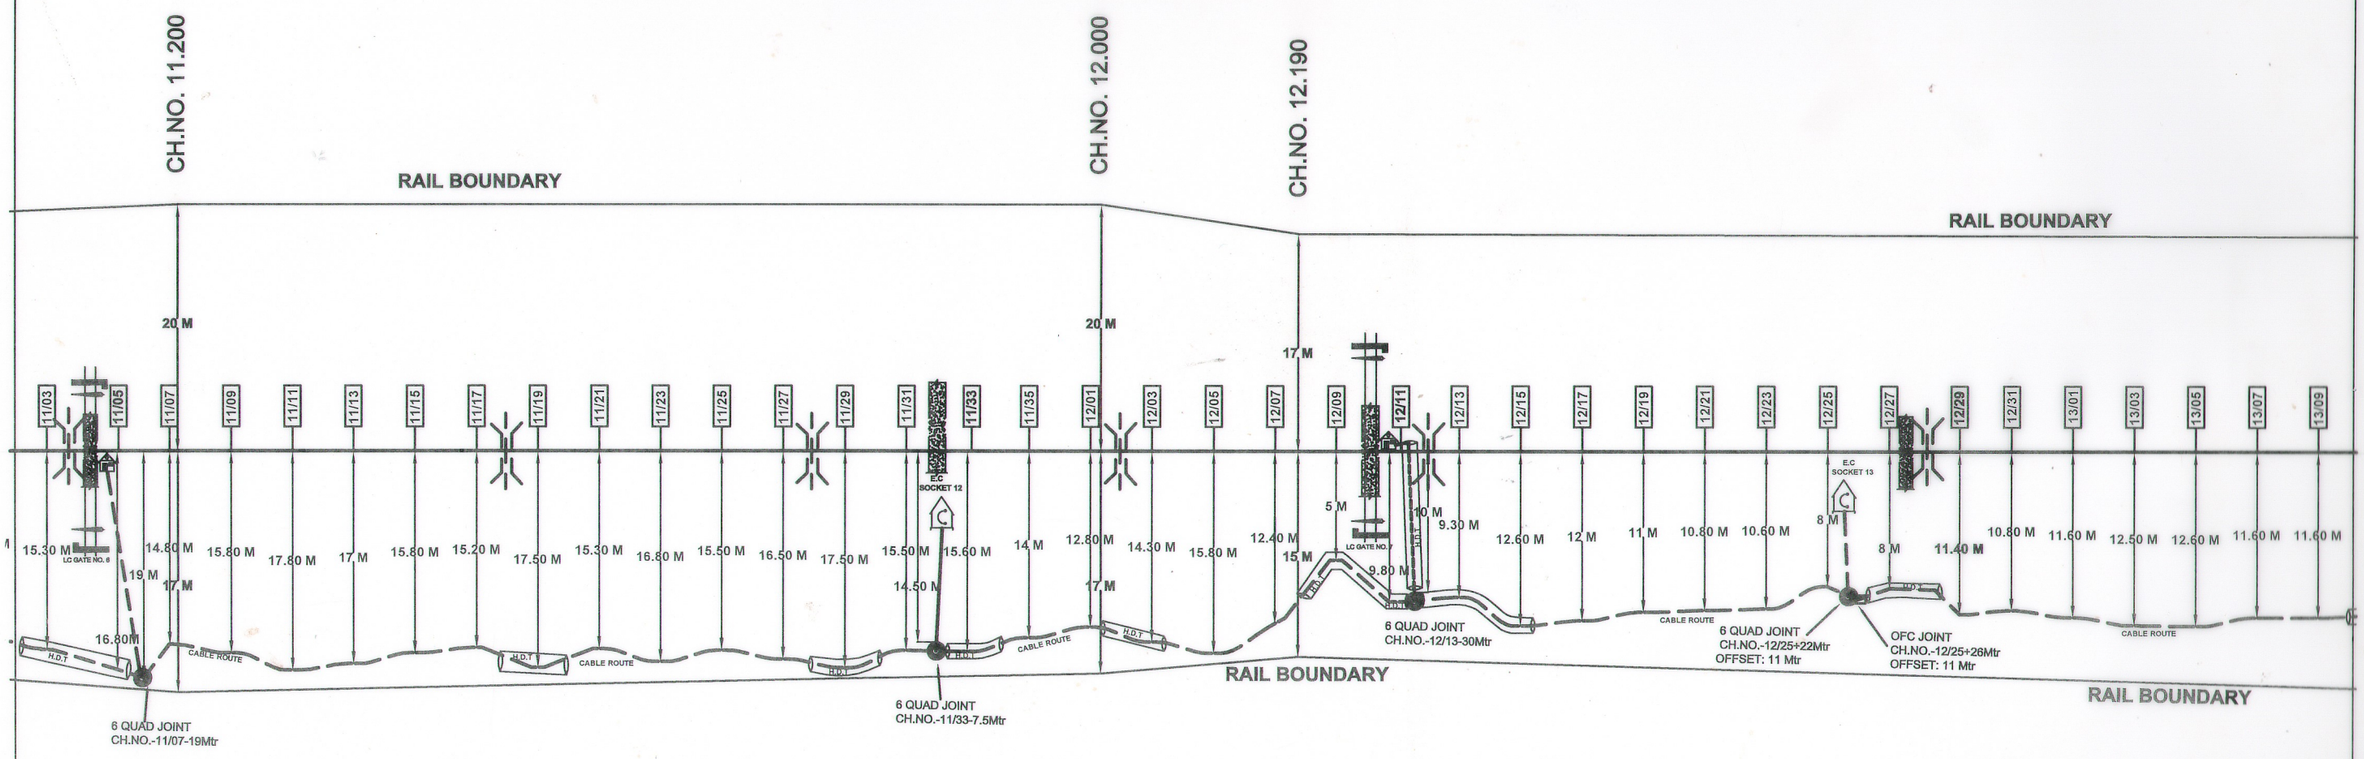

SUMITTED BY			APPROVED BY	CHECKED BY		SH.NO.
SINGH ENTERPRISES 502,OM SAI APARTMENT, ANANTPUR,RANCHI-834 001 JHARKHAND	ECR DNR DIV.	6Q & OFC CABLE ROUTE PLAN	RGD TO NES CABLE ROUTE PLAN	21/6/2024	Om Prakash		06/08
			DY.CSTE/C/DNR	DSTE/C/DNR	SSE/T/C/DNR	SSE/DRG/C/DNR	

07


LEGEND		
(1)	□	OFC JOINT
(2)	——	6-QUAD CABLE & OFC CABLE
(3)	——	RAILWAY TRACK
(4)	]| |[	CULVERT
(5)	⊂⊃	PERFORATED G.I.PIPE/H.D.D.
(6)	Ⓒ	EMERGENCY COMMUNICATION POST
(7)	▨	ROAD CROSSING
(8)	~~~	H/T WIRE
(9)	◉	6 QUAD JOINT

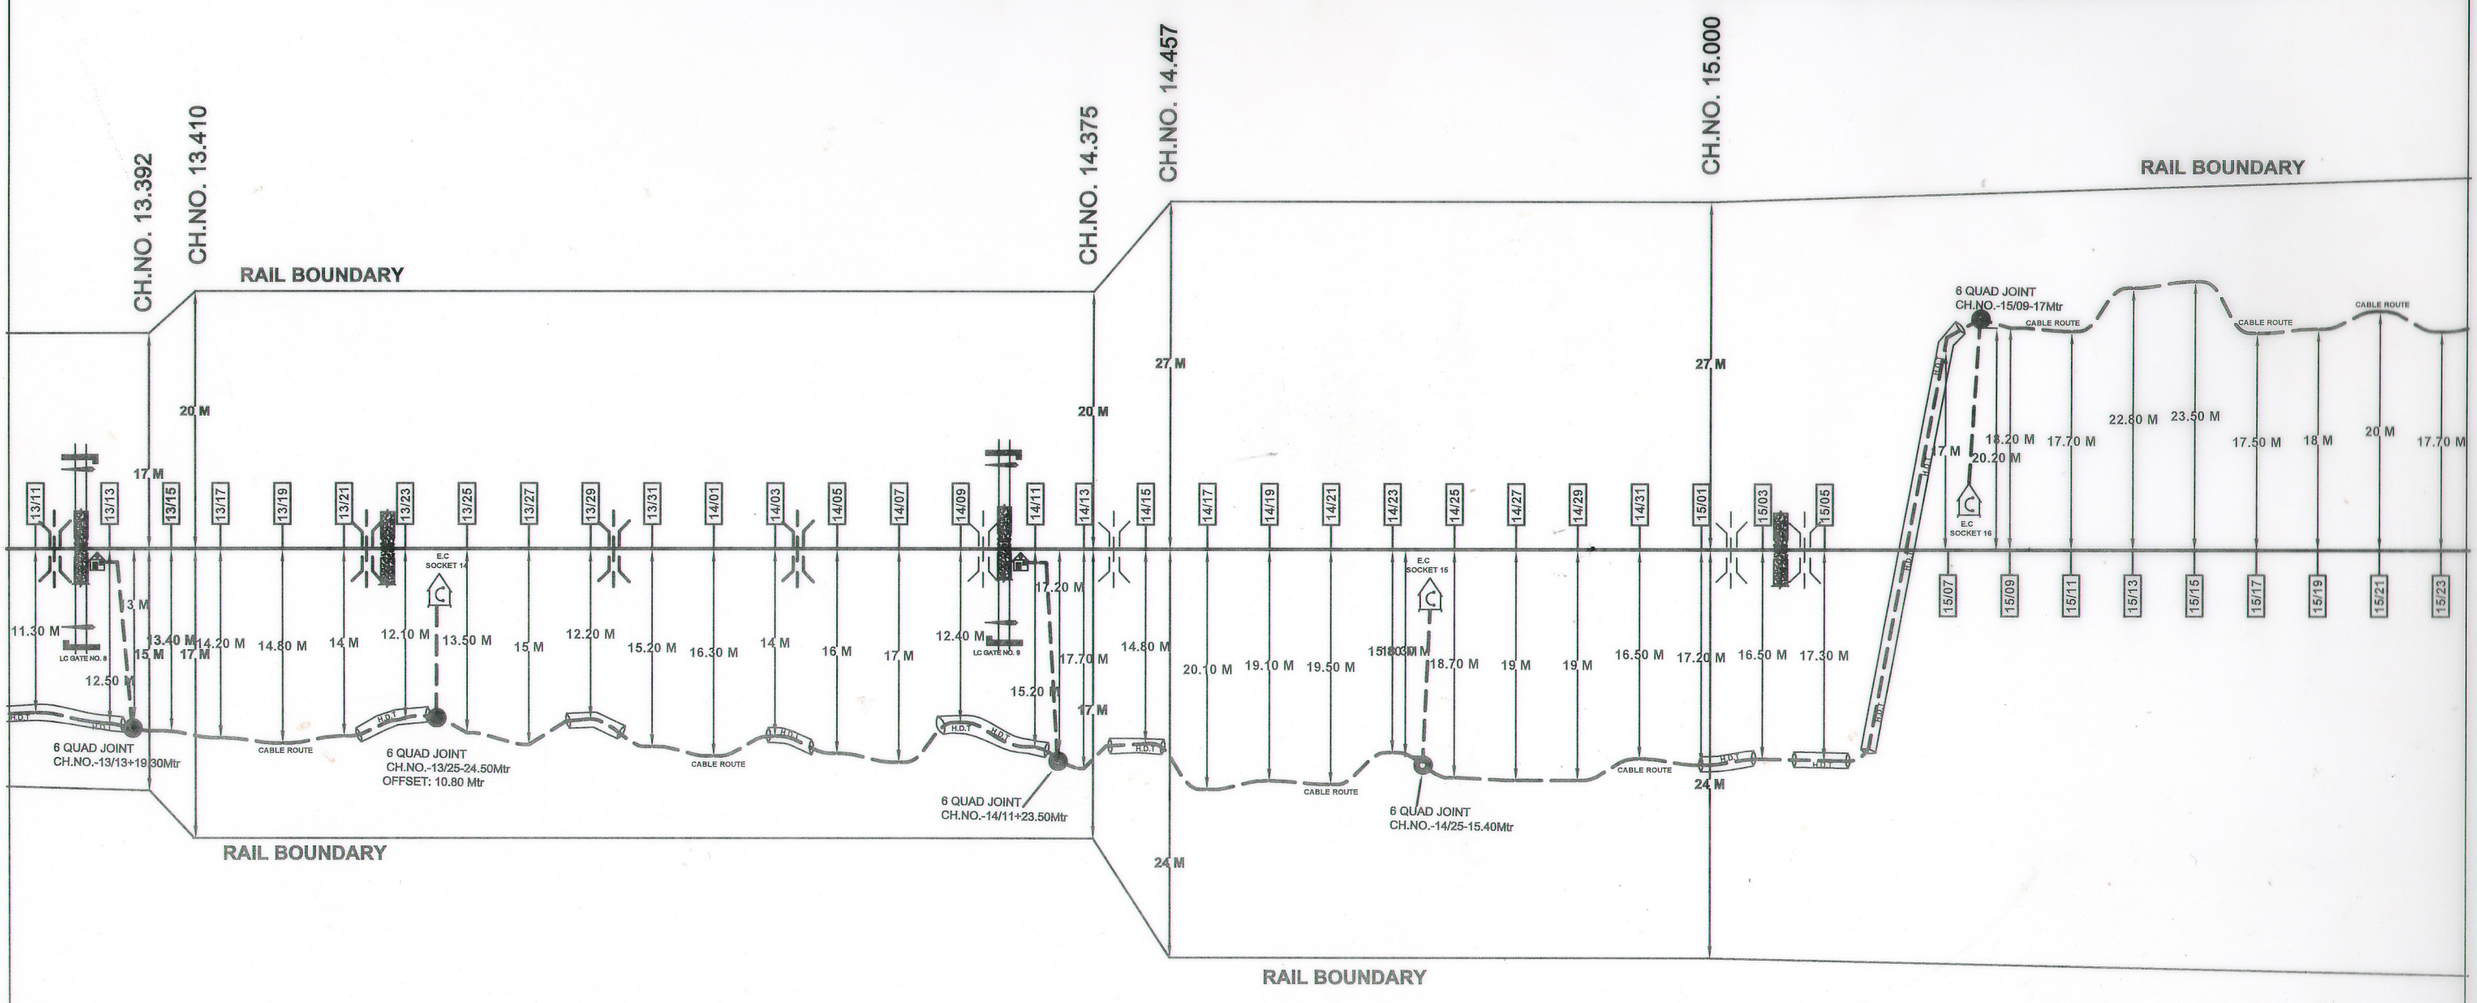

SUMITTED BY				APPROVED BY	CHECKED BY		SH.NO.
SINGH ENTERPRISES 502,OM SAI APARTMENT, ANANTPUR,RANCHI-834 001 JHARKHAND	ECR DNR DIV.	6Q & OFC CABLE ROUTE PLAN	RGD TO NES CABLE ROUTE PLAN		21/6/2021	Om Prakash	07/08
				DY.CSTE/C/DNR	DSTE/C/DNR	SSE/T/C/DNR	SSE/DRG/C/DNR

08

LEGEND		
(1)	□	OFC JOINT
(2)	—	6-QUAD CABLE & OFC CABLE
(3)	—	RAILWAY TRACK
(4)	][	CULVERT
(5)	⊂⊃	PERFORATED G.I.PIPE/H.D.D.
(6)	C	EMERGENCY COMMUNICATION POST
(7)	▪	ROAD CROSSING
(8)	~	H/T WIRE
(9)	◉	6 QUAD JOINT

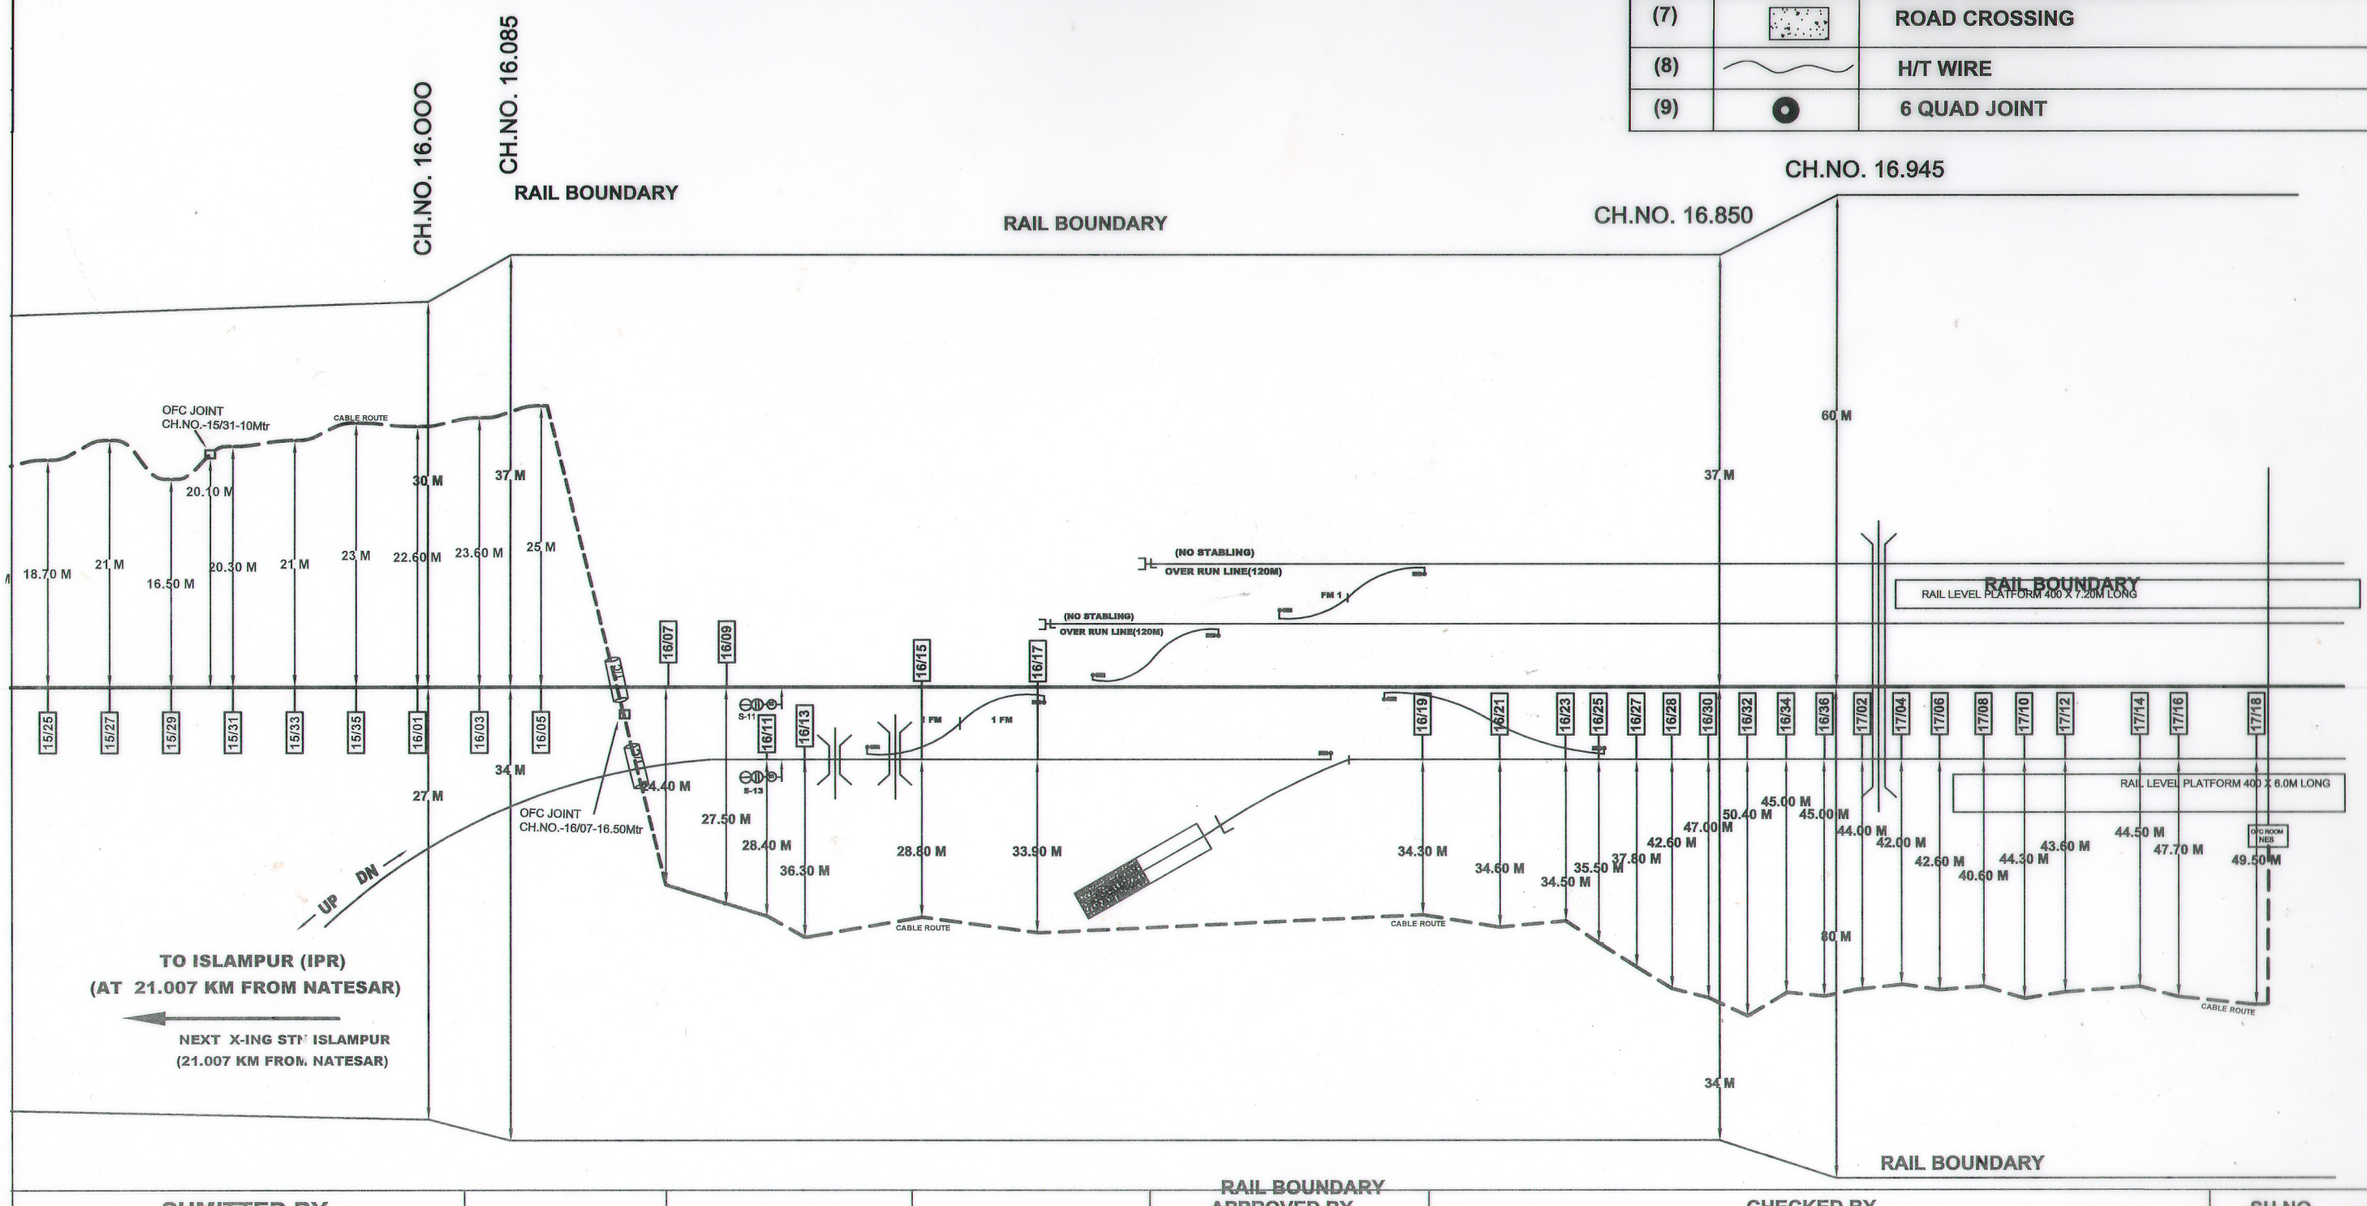

SUMITTED BY			APPROVED BY	CHECKED BY		SH.NO.
SINGH ENTERPRISES 502,OM SAI APARTMENT, ANANTPUR,RANCHI-834 001 JHARKHAND	ECR DNR DIV.	6Q & OFC CABLE ROUTE PLAN	RGD TO NES CABLE ROUTE PLAN	21/6/2021	Om Prakash	Ravi Kumar	08/08
			DY.CSTE/C/DNR	DSTE/C/DNR	SSE/T/C/DNR	SSE/DRG/C/DNR	