6 QURD CABLE

ROUTE PLAN

SECTION

MUTHANI -PUSAULI-KURDA

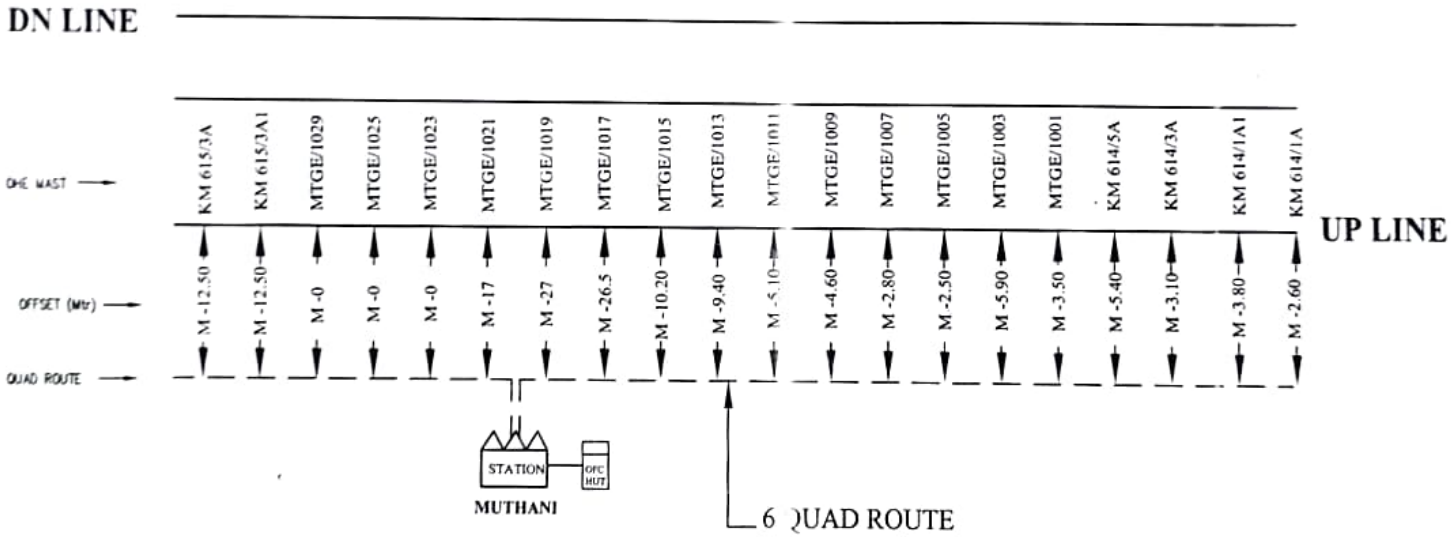

LEGEND

1	PROPOSED ROUTE	4		CULVERT	7		STATION
2	RAILWAY TRACK	5		LEVEL XING GATE	8		OFC HUT
3	G.I.PIPE	6		CABIN	9		App. Care

NOTE:-

ALL OFFSET MEASUREMENT FOR 6 QUAD CABLE IS TAKEN FROM OHE MAST.

BABA PROJECTSPVT. LTD. RANCHI		APPROVED	CHECKED	P-48/100
GABRIEL	M. Shamiwal			
DRAWN	CHECKED	Dy CSTE/W/MGS	SSE/T/W/MGS	SSE/S/W/MGS

E.C.R
MUGHALSARAI DIVISION (WORKS UNIT)

6 QUAD CABLE ROUTE PLAN MGS-DOS SEC

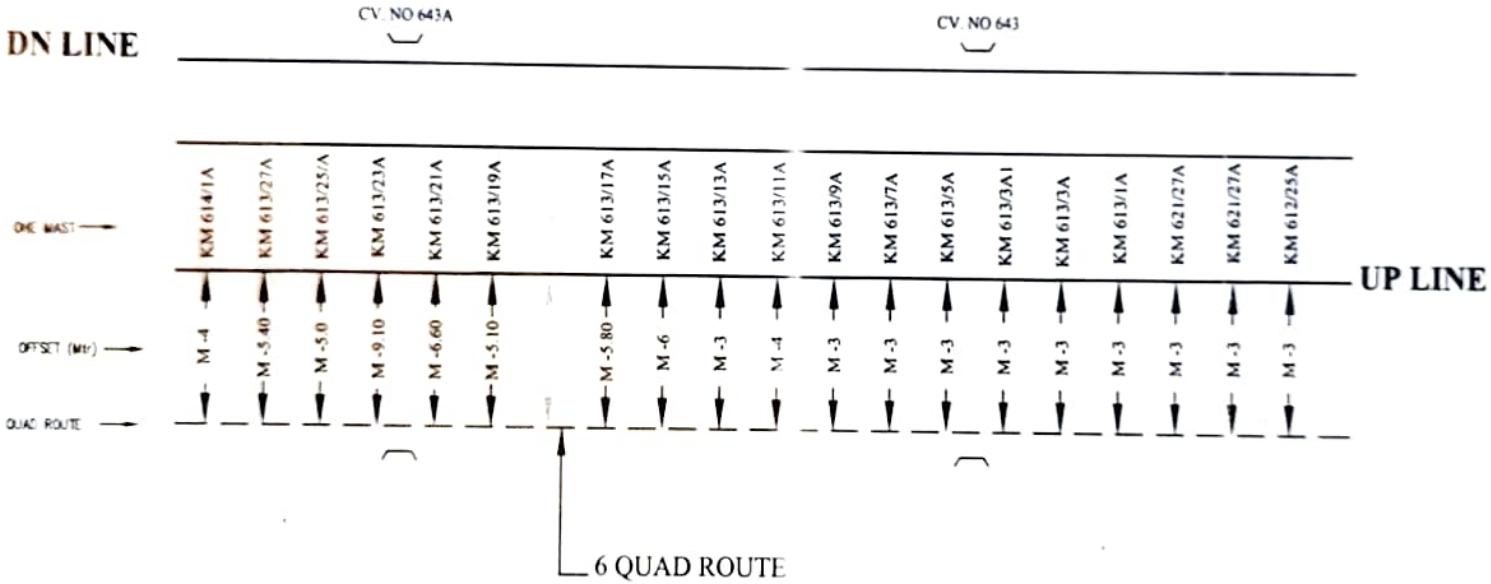

LEGEND

1	— —	PROPOSED ROUTE	4		CULVERT	7	STATION
2	═══	RAILWAY TRACK	5		LEVEL XING GATE	8	OFC HUT
3	⬭	G.I/RCC PIPE	6		CABIN	9	App. Care

NOTE:-

ALL OFFSET MEASUREMENT FOR 6 QUAD CABLE IS TAKEN FROM OHE MAST.

P-49/100

BABA PROJECTSPVT. LTD. RANCHI

GABRIEL

DRAWN | CHECKED

E.C.R
MUGHALSARAI DIVISION (WORKS UNIT)

APPROVED		CHECKED		
Dy CSTE/W/MGS	ASTE/W/MGS	SSE/T/W/MGS	SSE/S/W/MGS	

6 QUAD CABLE ROUTE PLAN MGS-DOS SEC

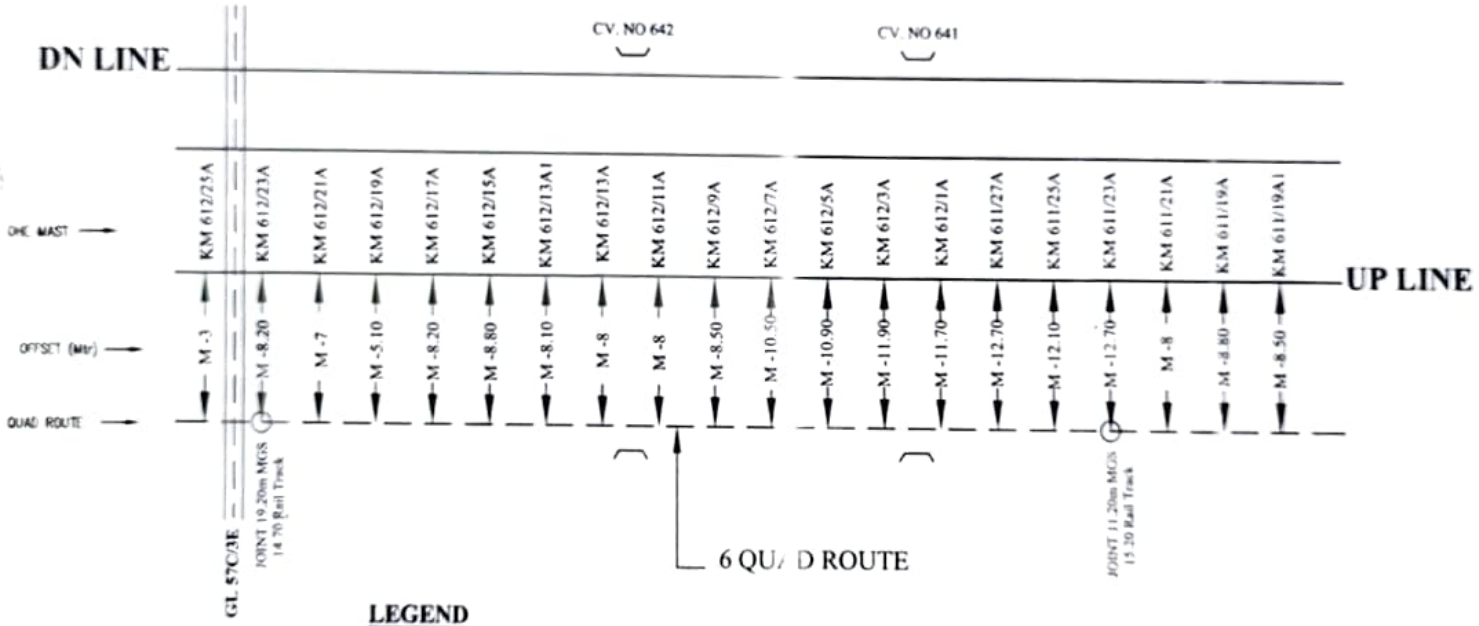

LEGEND

1	PROPOSED ROUTE	4	CULVERT	7		STATION	
2	RAILWAY TRACK	5	LEVEL XING GATE	8		OFC HUT	
3	G.I.PIPE	6	CABIN	9		App. Cure	

NOTE:-

ALL OFFSET MEASUREMENT FOR 6 QUAD CABLE IS TAKEN FROM OHE MAST.

BABA PROJECTSPVT. LTD. RANCHI	**E.C.R** **MUGHALSARAI DIVISION (WORKS UNIT)**	APPROVED	CHECKED	P-50/100 **6 QUAD CABLE ROUTE PLAN** MGS-DO: SEC
		Dy CSTE/W/MGS	SSE/T/W/MGS	SSE/S/W/MGS

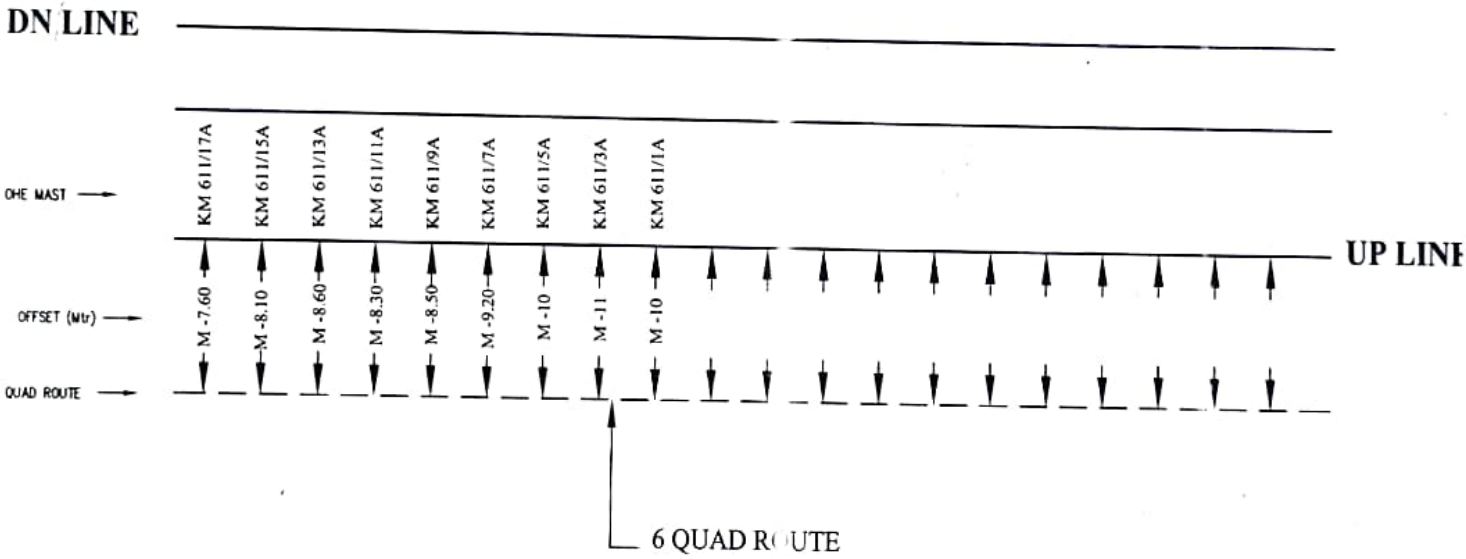

LEGEND

1	PROPOSED ROUTE	4	CULVERT	7	STATION
2	RAILWAY TRACK	5	LEVEL XING GATE	8	OFC HUT
3	G.I/RCC PIPE	6	CABIN	9	App. Care

NOTE:-

ALL OFFSET MEASUREMENT FOR 6 QUAD CABLE IS TAKEN FROM OHE MAST.

BABA PROJECTSPVT. LTD. RANCHI	**E.C.R** MUGHALSARAI DIVISION (WORKS UNIT)	APPROVED	CHECKED		P-51/100
GABRIEL					6 QUAD CABLE ROUTE PLAN MGS-DO: SEC
DRAWN CHECKED		DY.CSTE/W/MGS	AS TE/W/MGS	SSE/T/W/MGS	SSE/S/W/MGS

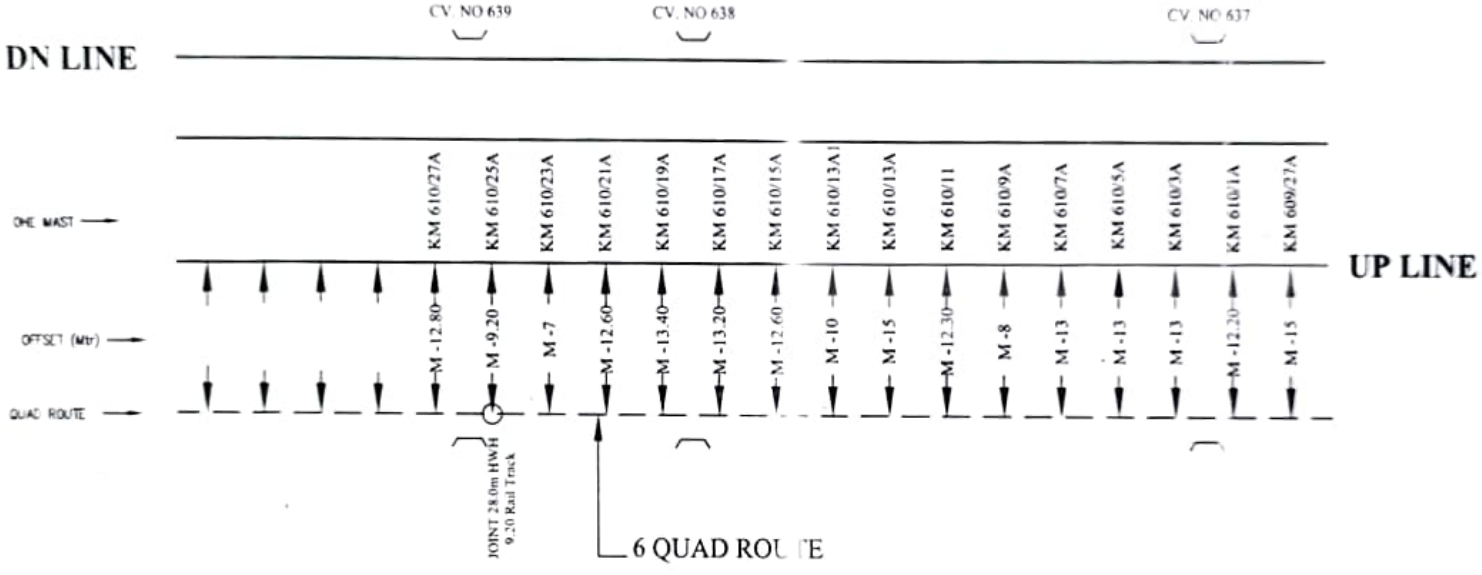

LEGEND

1	PROPOSED ROUTE	4	CULVERT	7		STATION
2	RAILWAY TRACK	5	LEVEL XING GATE	8		OFC HUT
3	G.I/RCC PIPE	6	CABIN	9		App. Care

NOTE:-

ALL OFFSET MEASUREMENT FOR 6 QUAD CABLE IS TAKEN FROM OHE MAST.

BABA PROJECTSPVT. LTD. RANCHI	**E.C.R** MUGHALSARAI DIVISION (WORKS UNIT)	APPROVED	CHECKED	P-52/100
GABRIEL / DRAWN	CHECKED	Dy CSTE/W/MGS	SSE/T/W/MGS	SSE/S/W/MGS

6 QUAD CABLE ROUTE PLAN

MGS-DO: SEC

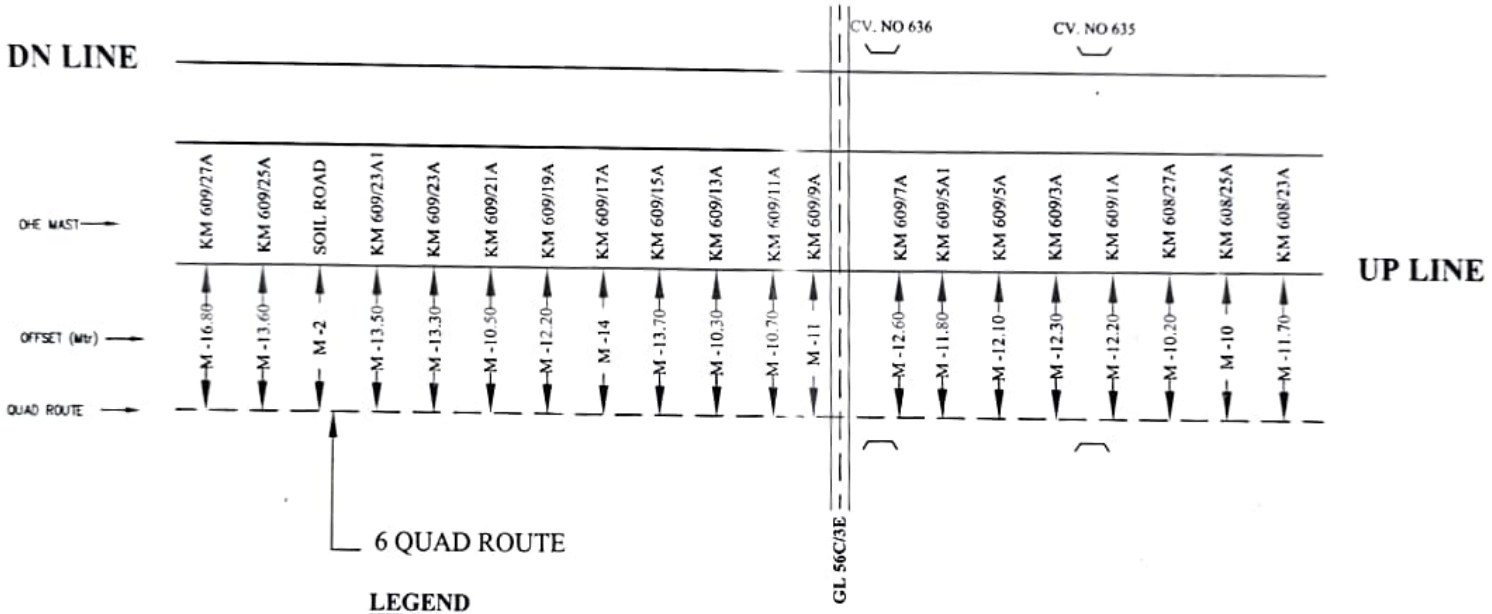

LEGEND

1		PROPOSED ROUTE	4		CULVERT	7	STATION
2		RAILWAY TRACK	5		LEVEL XING GATE	8	OFC HUT
3		G.I/RCC PIPE	6		CABIN	9	App. Care

NOTE:-

ALL OFFSET MEASUREMENT FOR 6 QUAD CABLE IS TAKEN FROM OHE MAST.

BABA PROJECTSPVT. LTD. RANCHI	**E.C.R** MUGHALSARAI DIVISION (WORKS UNIT)	APPROVED	CHECKED		P-53/100
GABRIEL					6 QUAD CABLE ROUTE PLAN MGS-DOS SEC
DRAWN CHECKED		DY. CSTE/W/MGS	ASTE/W/MGS	SSE/T/W/MGS	SSE/S/W/MGS

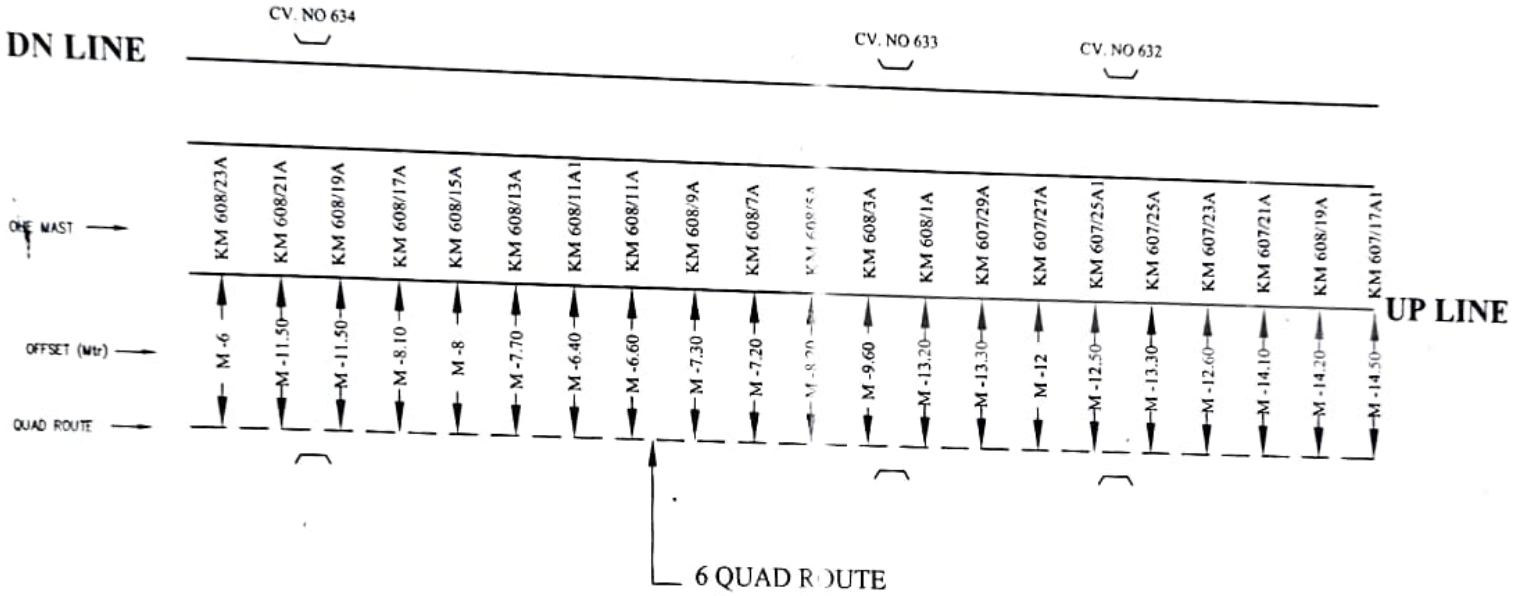

LEGEND

LEGEND			LEGEND			LEGEND		
1	PROPOSED ROUTE	4	CULVERT	7		STATION
2	RAILWAY TRACK	5	LEVEL XING GATE	8		OFC HUT
3	G.I/RCC PIPE	6	CABIN	9	A/C	App. Care

NOTE:-

ALL OFFSET MEASUREMENT FOR 6 QUAD CABLE IS TAKEN FROM OHE MAST.

BABA PROJECTSPVT. LTD. RANCHI	E.C.R MUGHALSARAI DIVISION (WORKS UNIT)	APPROVED	CHECKED			P-54/100
GABRIEL						6 QUAD CABLE ROUTE PLAN MGS-DOS SEC
DE WN	CHECKED	Dy/CSTE/W/MGS	ASTE/W/MGS	SSE/T/W/MGS	SSE/S&T/W/MGS	

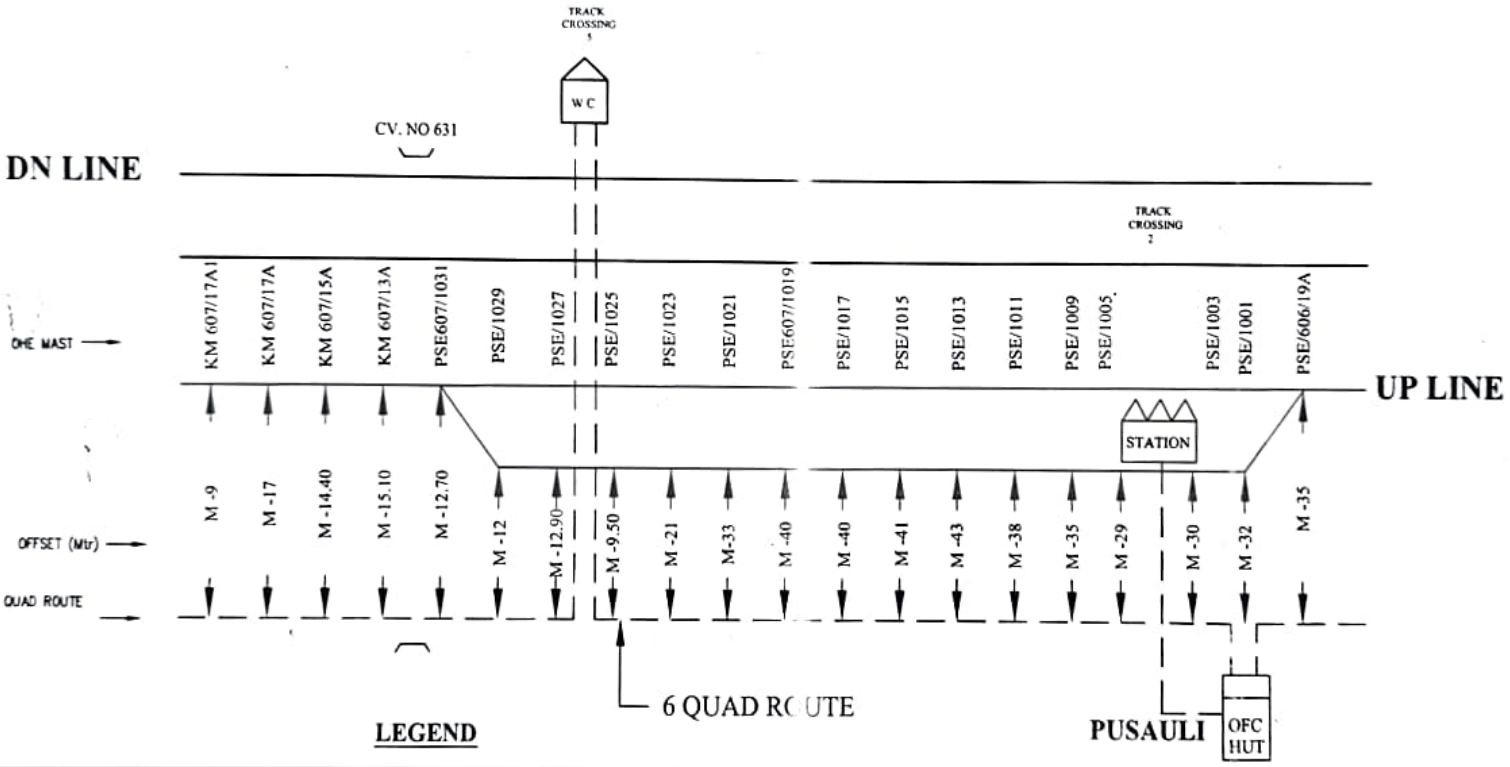

LEGEND

1	PROPOSED ROUTE	4	CULVERT	7	STATION		
2	RAILWAY TRACK	5	LEVEL XING GATE	8	OFC HUT		
3	G.I/RCC PIPE	6	CABIN	9	App. Care		

NOTE:-

ALL OFFSET MEASUREMENT FOR 6 QUAD CABLE IS TAKEN FROM OHE MAST.

P-55/100

BABA PROJECTSPVT. LTD. RANCHI	E.C.R MUGHALSARAI DIVISION (WORKS UNIT)	APPROVED	CHECKED		6 QUAD CABLE ROUTE PLAN MGS-DO SEC
GABRIEL					
DRAWN CHECKED		Dy CSTE/W/MGS	AS TE/W/MGS	S E/T/W/MGS	SSE/S/W GS

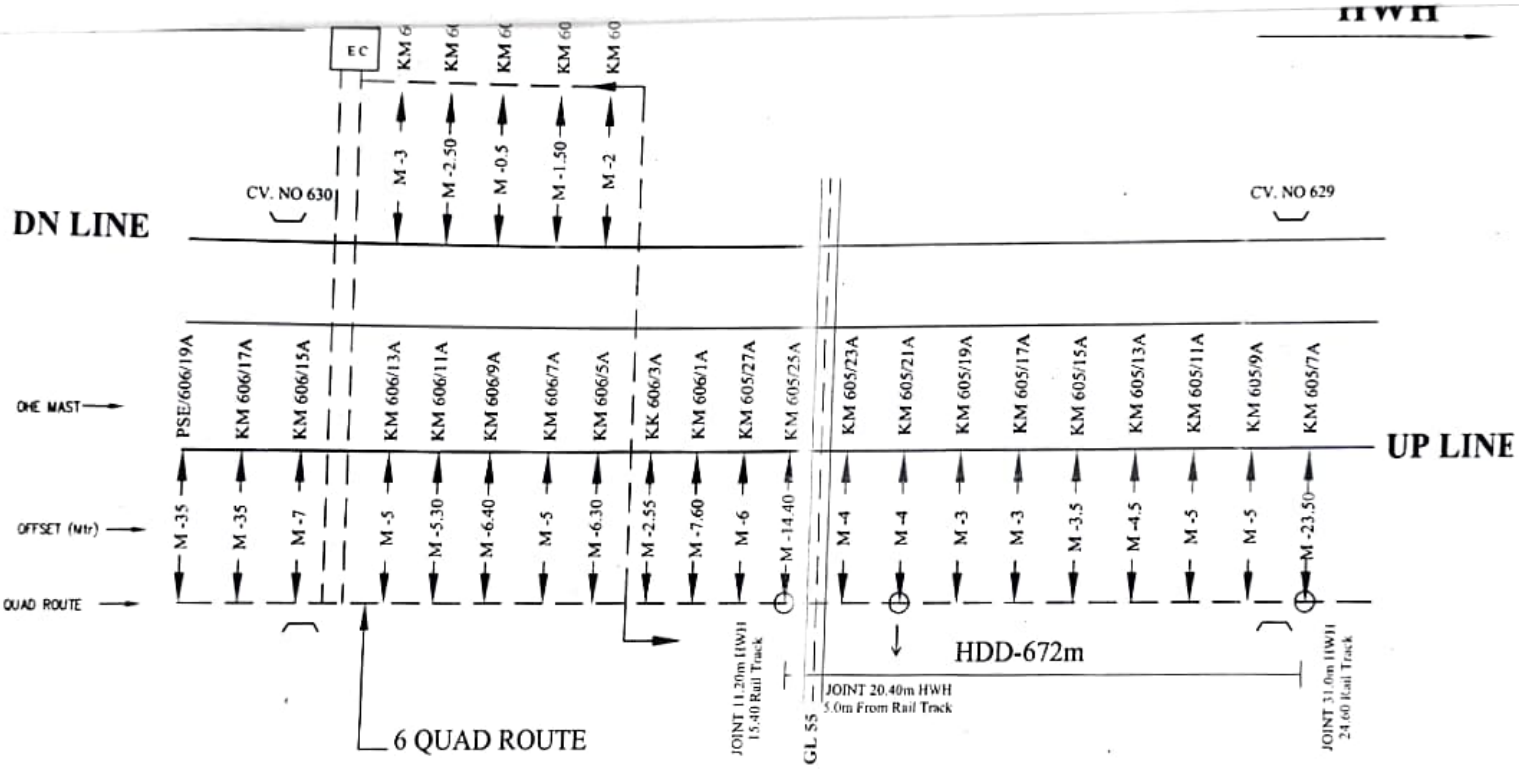

LEGEND

1	PROPOSED ROUTE	4	CULVERT	7		STATION
2	RAILWAY TRACK	5	LEVEL XING GATE	8		OFC HUT
3	G.I/RCC PIPE	6	CABIN	9		App. Care

NOTE:-

ALL OFFSET MEASUREMENT FOR 6 QUAD CABLE IS TAKEN FROM OHE MAST.

P-56/100

BABA PROJECTSPVT. LTD. RANCHI		E.C.R MUGHALSARAI DIVISION (WORKS UNIT)	APPROVED		CHECKED		6 QUAD CABLE ROUTE PLAN MGS-DO: SEC
GABRIEL	M. Shamim						
DRAWN	CHECKED		CSTE/W/MGS	ASTE/W/MGS	SSE/T/W/MGS	SSE/S/W/MGS	

MGS

HWH

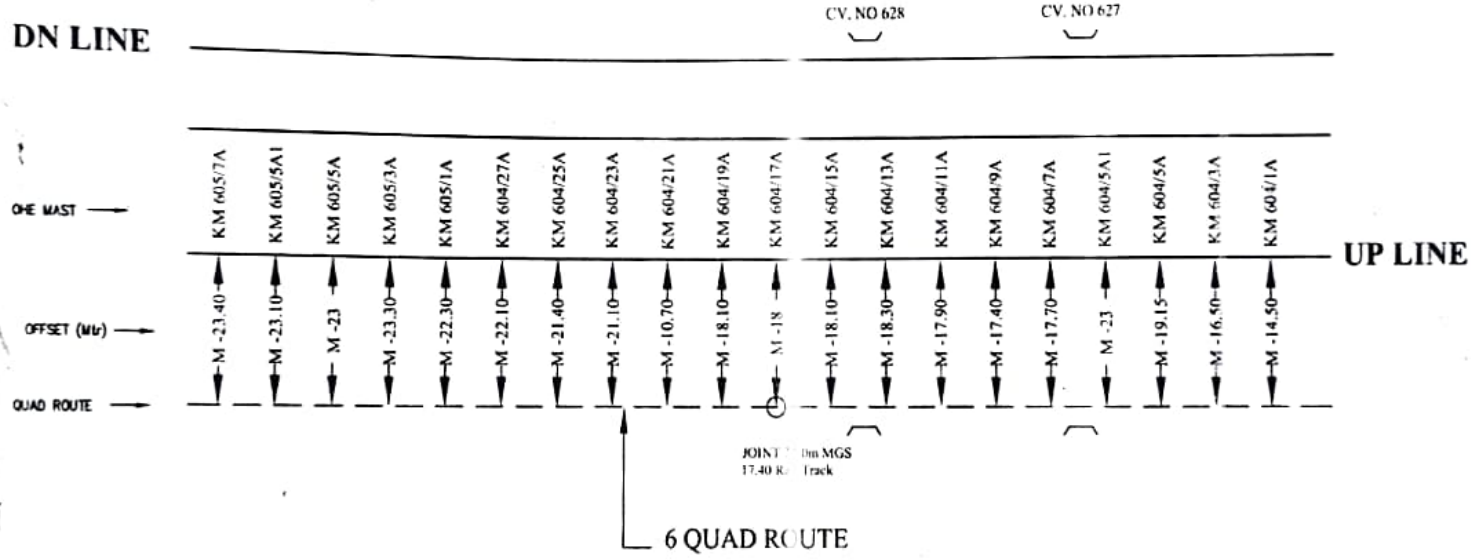

LEGEND

1	PROPOSED ROUTE	4		CULVERT	7		STATION
2	RAILWAY TRACK	5		LEVEL XING GATE	8		OFC HUT
3	G.I/RCC PIPE	6		CABIN	9	A/C	App. Care

NOTE:-
ALL OFFSET MEASUREMENT FOR 6 QUAD CABLE IS TAKEN FROM OHE MAST.

P-57/100

BABA PROJECTSPVT. LTD. RANCHI		E.C.R MUGHALSARAI DIVISION (WORKS UNIT)	APPROVED	CHECKED			6 QUAD CABLE ROUTE PLAN MGS-DOS SEC
GABRIEL	M. Shameem						
DRAWN	CHECKED		Dy CSTE/W/MGS	A: TE/W/MGS	SSE/T/W/MGS	SSE/S/W/MGS	

MGS

HWH

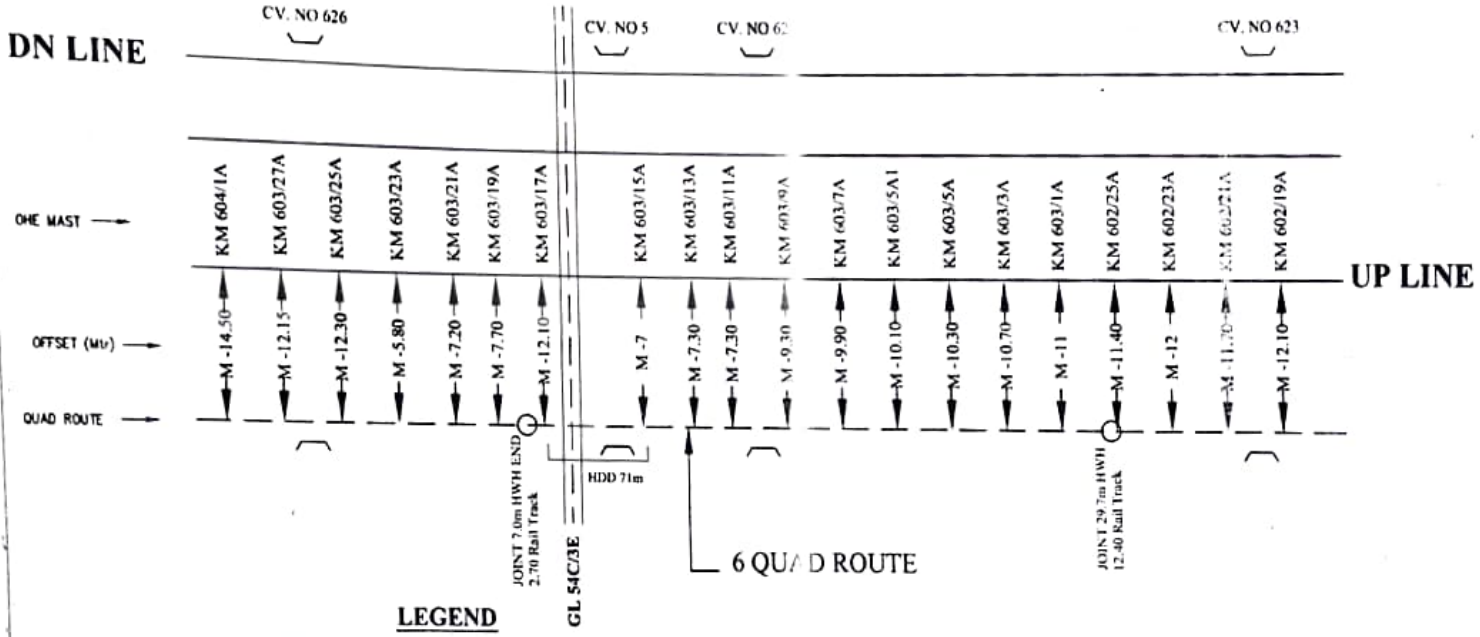

LEGEND

1	— —	PROPOSED ROUTE	4		CULVERT	7		STATION
2	———	RAILWAY TRACK	5		LEVEL XING GATE	8		OFC HUT
3		G.I.RCC PIPE	6		CABIN	9		App. Care

NOTE:-

ALL OFFSET MEASUREMENT FOR 6 QUAD CABLE IS TAKEN FROM OHE MAST

P-58/100

BABA PROJECTSPVT. LTD. RANCHI	**E.C.R** MUGHALSARAI DIVISION (WORKS UNIT)	APPROVED	CHECKED	6 QUAD CABLE ROUTE PLAN MGS-DOS SEC
GABRIEL / M.Shaneem				
DRAWN / CHECKED		DY CSTE/W/MGS	ASTE/W/MGS	SSE/T/W MGS / SSE S/W MGS

MGS

HWH

DN LINE

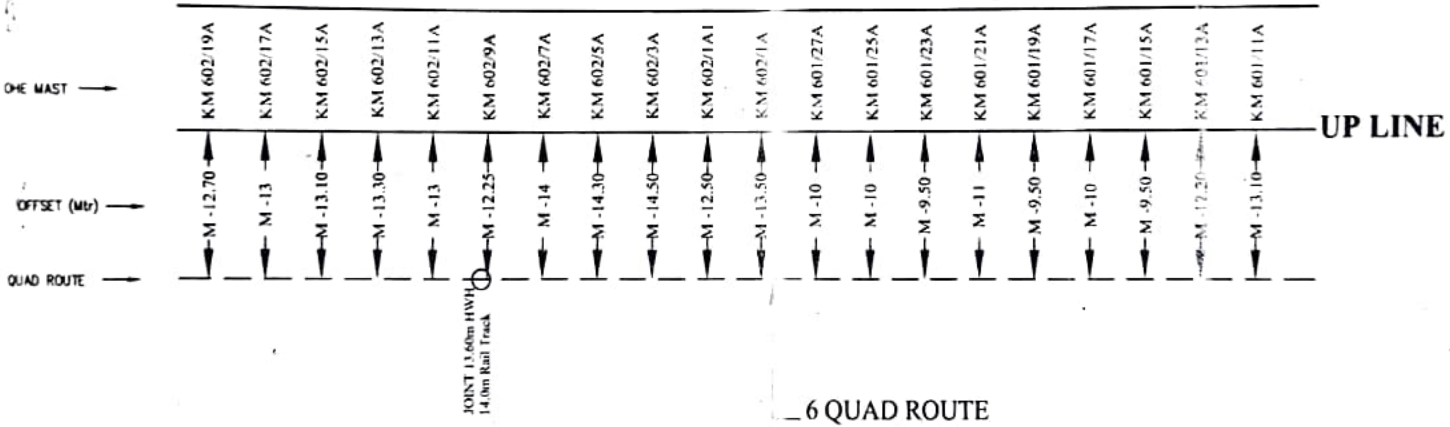

6 QUAD ROUTE

LEGEND

1	— —	PROPOSED ROUTE	4		CULVERT	7		STATION
2	═══	RAILWAY TRACK	5		LEVEL XING GATE	8		OFC HUT
3		GI/RCC PIPE	6		CABIN	9		App. Care

NOTE:-

ALL OFFSET MEASUREMENT FOR 6 QUAD CABLE IS TAKEN FROM OHE MAST.

P-59/100

BABA PROJECTSPVT. LTD. RANCHI		E.C.R MUGHALSARAI DIVISION (WORKS UNIT)	APPROVED		CHECKED		6 QUAD CABLE ROUTE PLAN MGS-DOS SEC
GABRIEL	M. Shamim						
DRAWN	CHECKED		Dy CSTE/W/MGS	AS E/W/MGS	SSE/T/W/MGS	SSE/S/W/MGS	

MGS

HWH

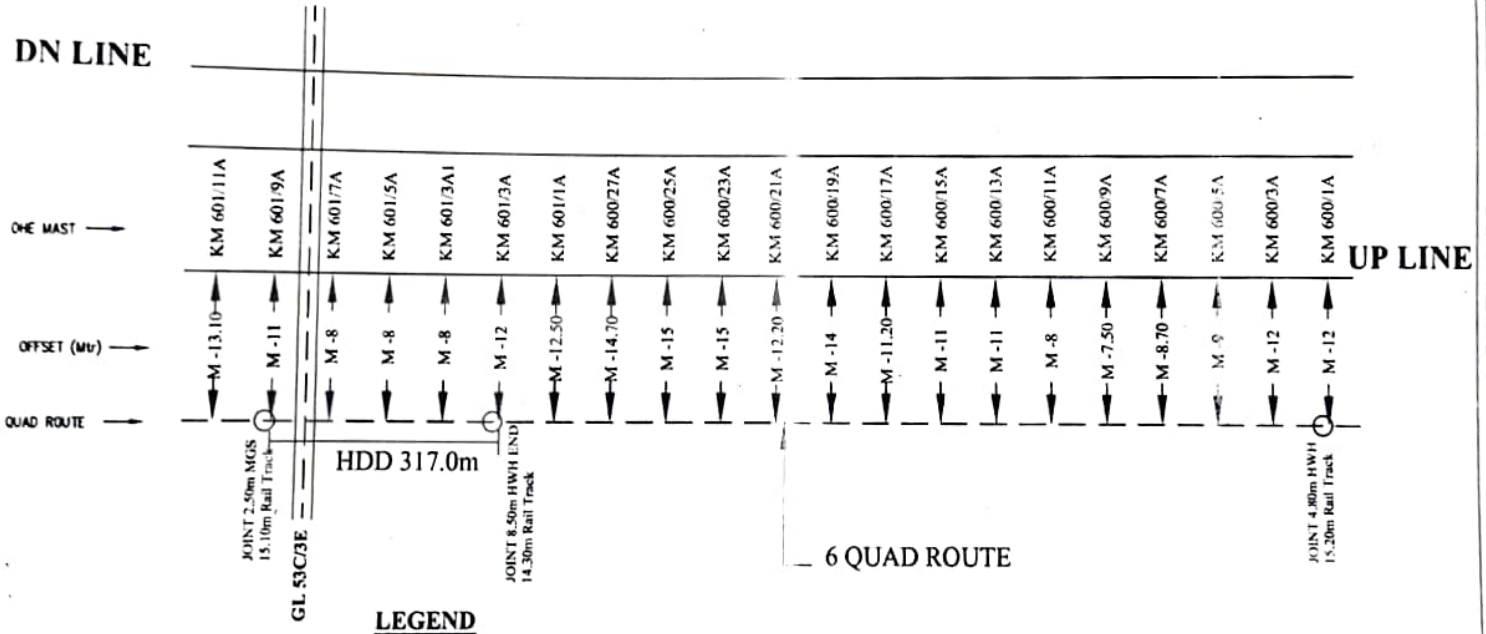

LEGEND

1	— —	PROPOSED ROUTE	4		CULVERT	7	STATION
2	———	RAILWAY TRACK	5		LEVEL XING GATE	8	OFC HUT
3		G.I RCC PIPE	6		CABIN	9	App. Care

NOTE:-

ALL OFFSET MEASUREMENT FOR 6 QUAD CABLE IS TAKEN FROM OHE MAST.

P-60/100

BABA PROJECTSPVT. LTD. RANCHI		E.C.R MUGHALSARAI DIVISION (WORKS UNIT)	APPROVED	CHECKED			6 QUAD CABLE ROUTE PLAN MGS-DOS SEC
GABRIEL	M. Shamsam						
DRAWN	CHECKED		Dy CSTE/W/MGS	A TE/W/MGS	SSE/T/W/MGS	SSE/S/W/MGS	

MGS HWH

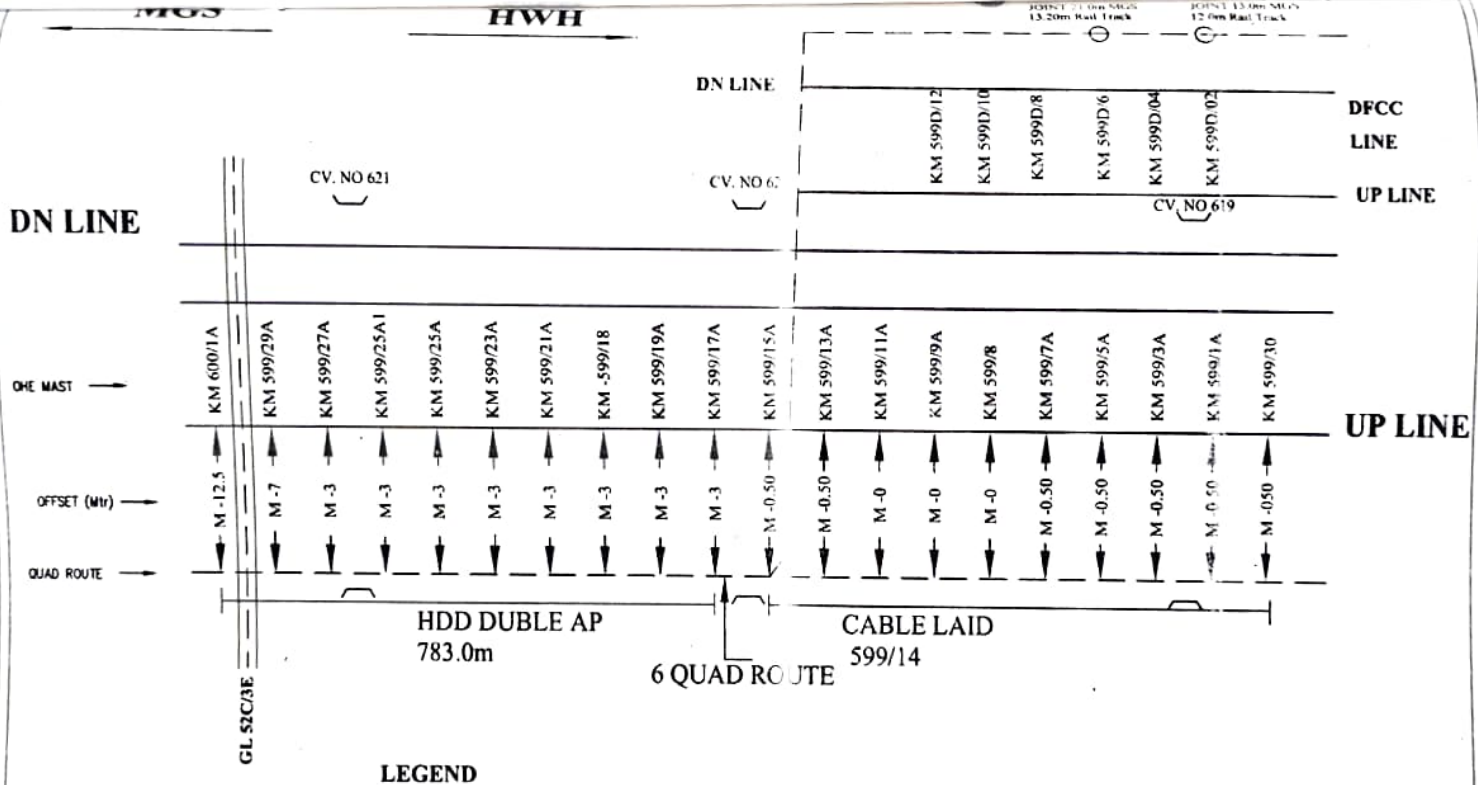

LEGEND

1	PROPOSED ROUTE	4	CULVERT	7		STATION	
2	RAILWAY TRACK	5	LEVEL XING GATE	8		OFC HUT	
3	G.I/RCC PIPE	6	CABIN	9		App. Care	

NOTE:-

ALL OFFSET MEASUREMENT FOR 6 QUAD CABLE IS TAKEN FROM OHE MAST.

P-61/100

BABA PROJECTSPVT. LTD. RANCHI		E.C.R MUGHALSARAI DIVISION (WORKS UNIT)	APPROVED	CHECKED			6 QUAD CABLE ROUTE PLAN MGS-DOS SEC
GABRIEL	M.Ghosh						
DRAWN	CHECKED		Dy CSTE/W/MGS	A.CSTE/W/MGS	SSE/T/W/MGS	SSE/S/W/MGS	

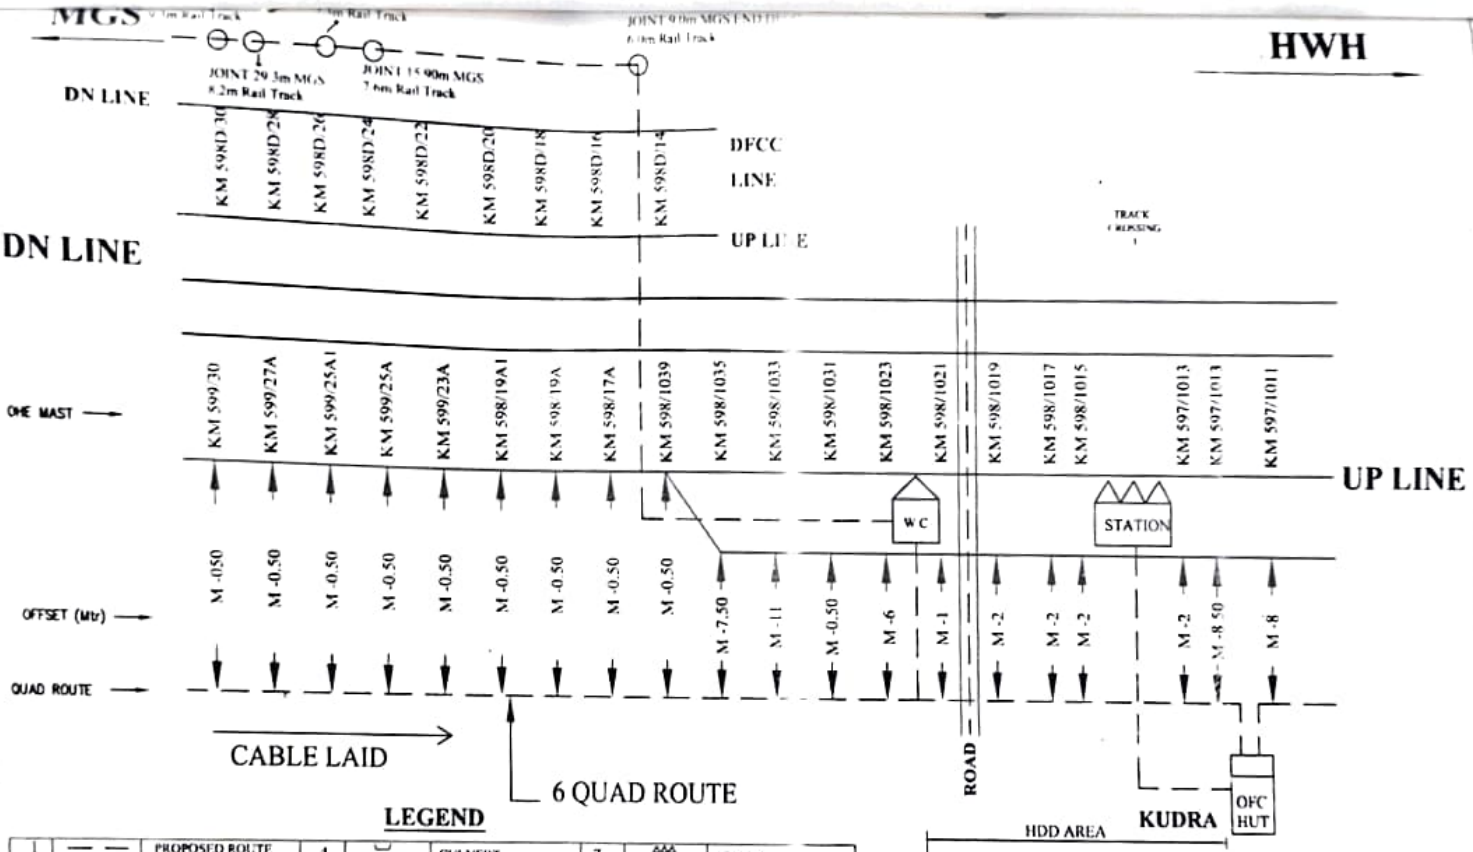

LEGEND

1	PROPOSED ROUTE	4	CULVERT	7		STATION
2	RAILWAY TRACK	5	LEVEL XING GATE	8		OFC HUT
3	DFCC PIPE	6	CABIN	9		App. Cate

NOTE:-

ALL OFFSET MEASUREMENT FOR 6 QUAD CABLE IS TAKEN FROM OHE MAST.

P-62/100

BABA PROJECTSPVT. LTD. RANCHI		E.C.R MUGHALSARAI DIVISION (WORKS UNIT)	APPROVED		CHECKED		6 QUAD CABLE ROUTE PLAN MGS-DOS SEC
GABRIEL	M. Sharmeen						
DRAWN	CHECKED		Dy CSTE/W/MGS	AS[illegible]E/W/MGS	SSE/T/W/MGS	SSE/S/W/MGS	

PSE(EIC) - KTQ(W/C)

Sec - PSE - KTQ, 6 Quad Cable Testing, dt. 23.12.15

Quad	Pair	L1 E (MΩ)	L2 E (MΩ)	L1 L2 (MΩ)	Loop Res.	Unit Armour
Qd 1	1st (L1, L2)	100	100	100	481Ω	100 MΩ Buzzer is sounding
	2nd (L3, L4)	100	100	100	482Ω	
Qd 2	3rd (L5 L6)	100	100	100	481Ω	
	4th (L7 L8)	100	100	100	480Ω	
Qd 3	5th (L9, L10)	100	100	100	481Ω	
	6th (L11, L12)	100	100	100	483Ω	
Qd 4	7th (L13, L14)	100	100	100	480Ω	
	8th (L15, L16)	100	100	100	480Ω	
Qd 5	9th (L17, L18)	100	100	100	482Ω	
	10th (L19, L20)	100	100	100	483Ω	
Qd 6	11th (L21, L22)	100	100	100	480Ω	
	12th (L23, L24)	100	100	100	482Ω	

(S VERMA)
SSE/T/W/MGS
23.12.15

Prasad A.H.Singh
MCM/Tele Tech I
KTQ
23/12/15

Krishna
SSE/T(M&P)/W
23-12-15

1-2 — 482
3-4 — 484
5-6 — 482
7-8 — 482
9-10 — 483
11-12 — 486
13-14 — 483
15-16 — 482
17-18 — 485
19-20 — 486
21-22 — 483
23-24 — 485

Megger Core to Earth

1 - 100Ω
2 - 100MΩ
3 - 100Ω
4 - 100Ω
5 - 100Ω
6 - 100Ω
7 - 100Ω
8 - 100Ω
9 - 100Ω
10 - 100Ω
11 - 100Ω
12 - 100Ω
13 - 100Ω
14 - 100Ω
15 - 100Ω
16 - 100Ω
17 - 100Ω
18 - 100Ω
19 - 100Ω
20 - 100Ω
21 - 100Ω
22 - 100Ω
23 - 100Ω
24 - 100Ω

Megger Core to Core

1 - 2 — 100Ω
3 - 4 — 100Ω
5 - 6 — 100Ω
7 - 8 — 100Ω
9 - 10 — 100Ω
11 - 12 — 100Ω
13 - 14 — 100Ω
15 - 16 — 100Ω
17 - 18 — 100Ω
19 - 20 — 100Ω
21 - 22 — 100Ω
23 - 24 — 100Ω

S.S.G/TI/MW/SBU
5-12-15

S.P. Srivastava
JE/Sig/W

6 Qd Cable tested Cond to Cond 100MΩ & Cond to Earth 100MΩ — accept Core No (2) having 0.5MΩ

S.S.G/TI/MW
10-12-15

JE/Sig

SSE/Sig/W
10/12/15