

←MGS

HWH →

DN.LINE

DN.LINE

UP.LINE

UP.LINE

OHE MAST


6 QUAD CABLE

NOTE:- ALLOFFSET MEASUREMENT FOR 6 QUAD CABLE IS TAKEN FROM OHE MAST.

E. C. R.	APPROVED		CHECKED	
MUCHALSARAI DIVISION	Sr.DSTE /T/MGS		DSTE/GAYA JE/T/DOS	

6 QUAD CABLE ROUTE PLAN BETWEEN SEB-CPBH

DRG NO.
SH.NO. 2/2

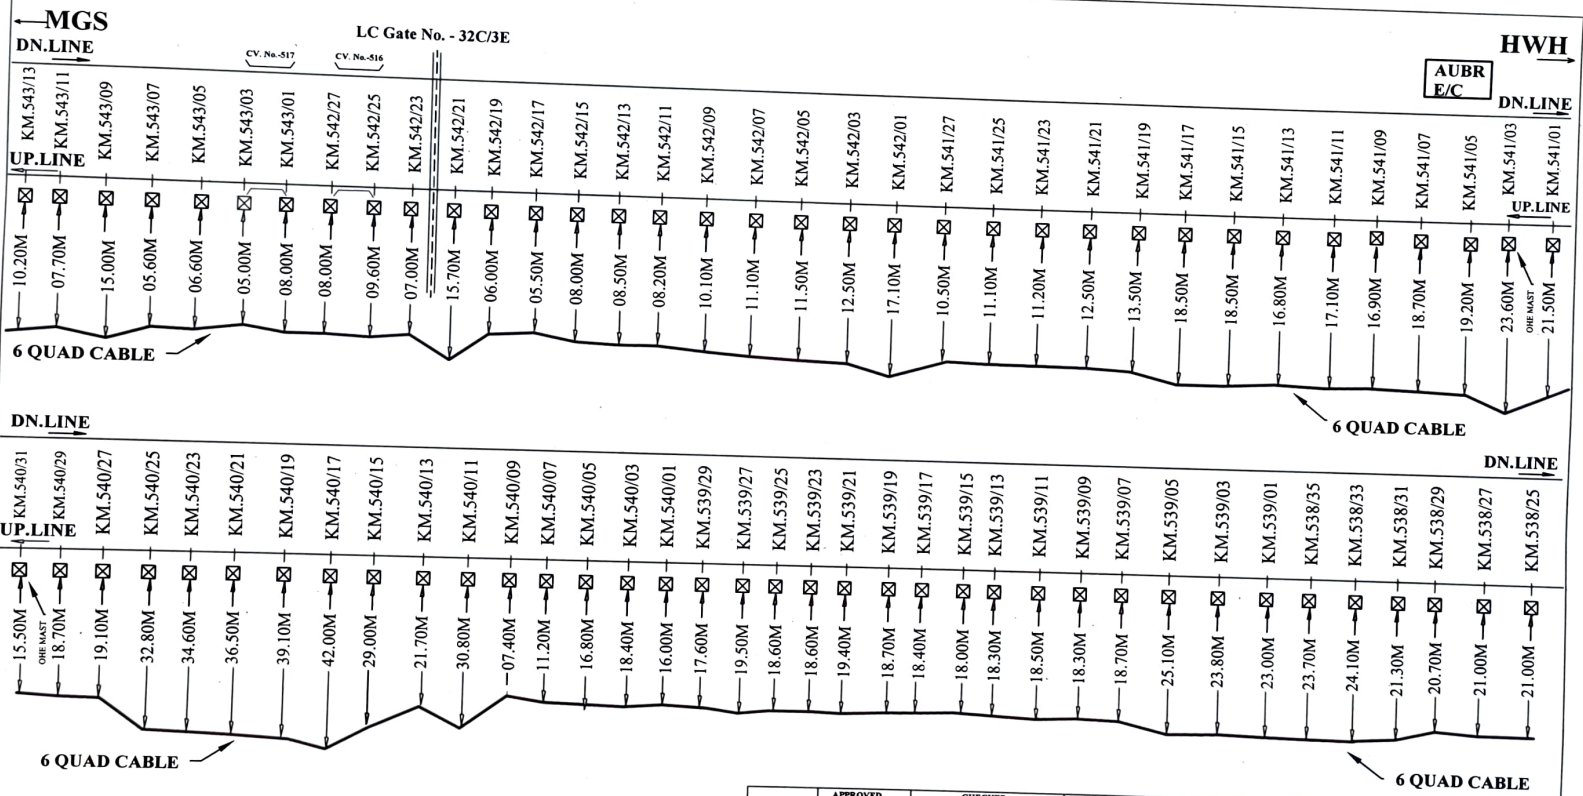

NOTE:- ALLOFFSET MEASUREMENT FOR 6 QUAD CABLE IS TAKEN FROM OHE MAST.

E. C. R.	APPROVED		CHECKED	
MEGHALAYA DIVISION				
	Sr.DSTE/T/MGS	DSTE/GAYA	SSE/T/MW/R/J	

6 QUAD CABLE ROUTE PLAN BETWEEN CPBH -AUBR

DRG NO.
SH.NO.-1/1
6 quad


MGS

AUBR
E/C

HWH →


DN.LINE

DN.LINE

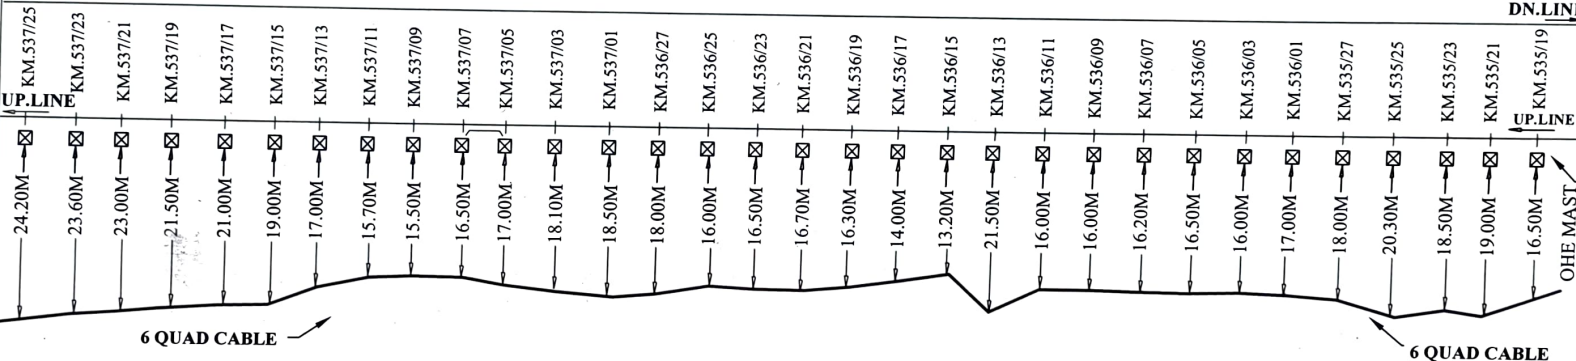

OHE MAST

DN.LINE

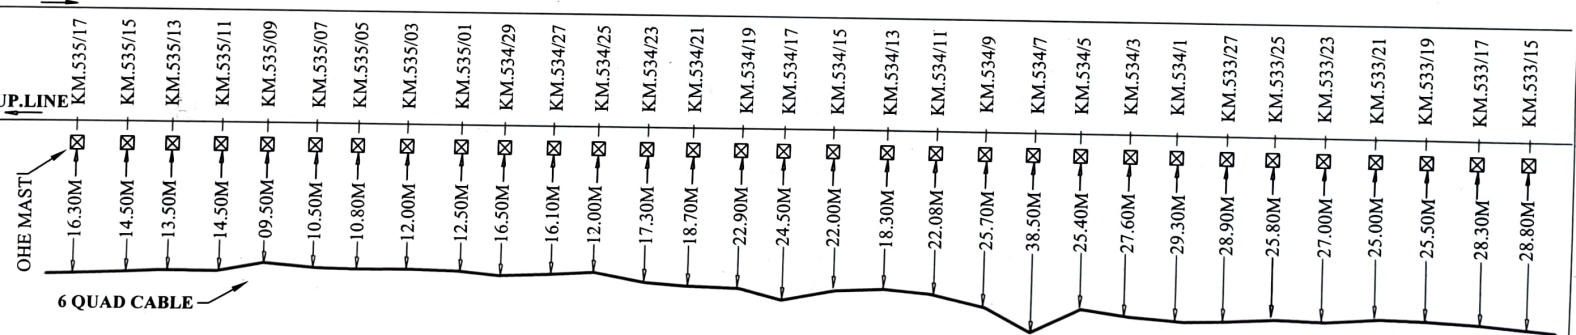

NOTE:- ALLOFFSET MEASUREMENT FOR 6 QUAD CABLE IS TAKEN FROM OHE MAST.

E. C. R.	APPROVED	CHECKED
	Sr.DSTE /T/MGS	DSTE/GAYA
MUGHALSARAI DIVISION		SSE/T/MW/RP2

6 QUAD CABLE ROUTE PLAN
BETWEEN AUBR - PES

DRG NO.

SH.NO.-1/2

6 quad

← MGS

DN.LINE

HWH

PES
E/C

DN.LINE

UP.LINE

UP.LINE

OHE MAST

DN.LINE

UP.LINE

OHE MAST

6 QUAD CABLE

6 QUAD CABLE

6 QUAD CABLE

NOTE:- ALLOFFSET MEASUREMENT FOR 6 QUAD CABLE IS TAKEN FROM OHE MAST.

E. C. R.	APPROVED		CHECKED	
MUGHALKARAI DIVISION	Sr.DSTE./T/MGS	DSTE./GAYA	SSE./T/MW/R/J	


6 QUAD CABLE ROUTE PLAN
BETWEEN AUBR - PES

DRG NO.

SH.NO.-2/2

6 quad

MGS

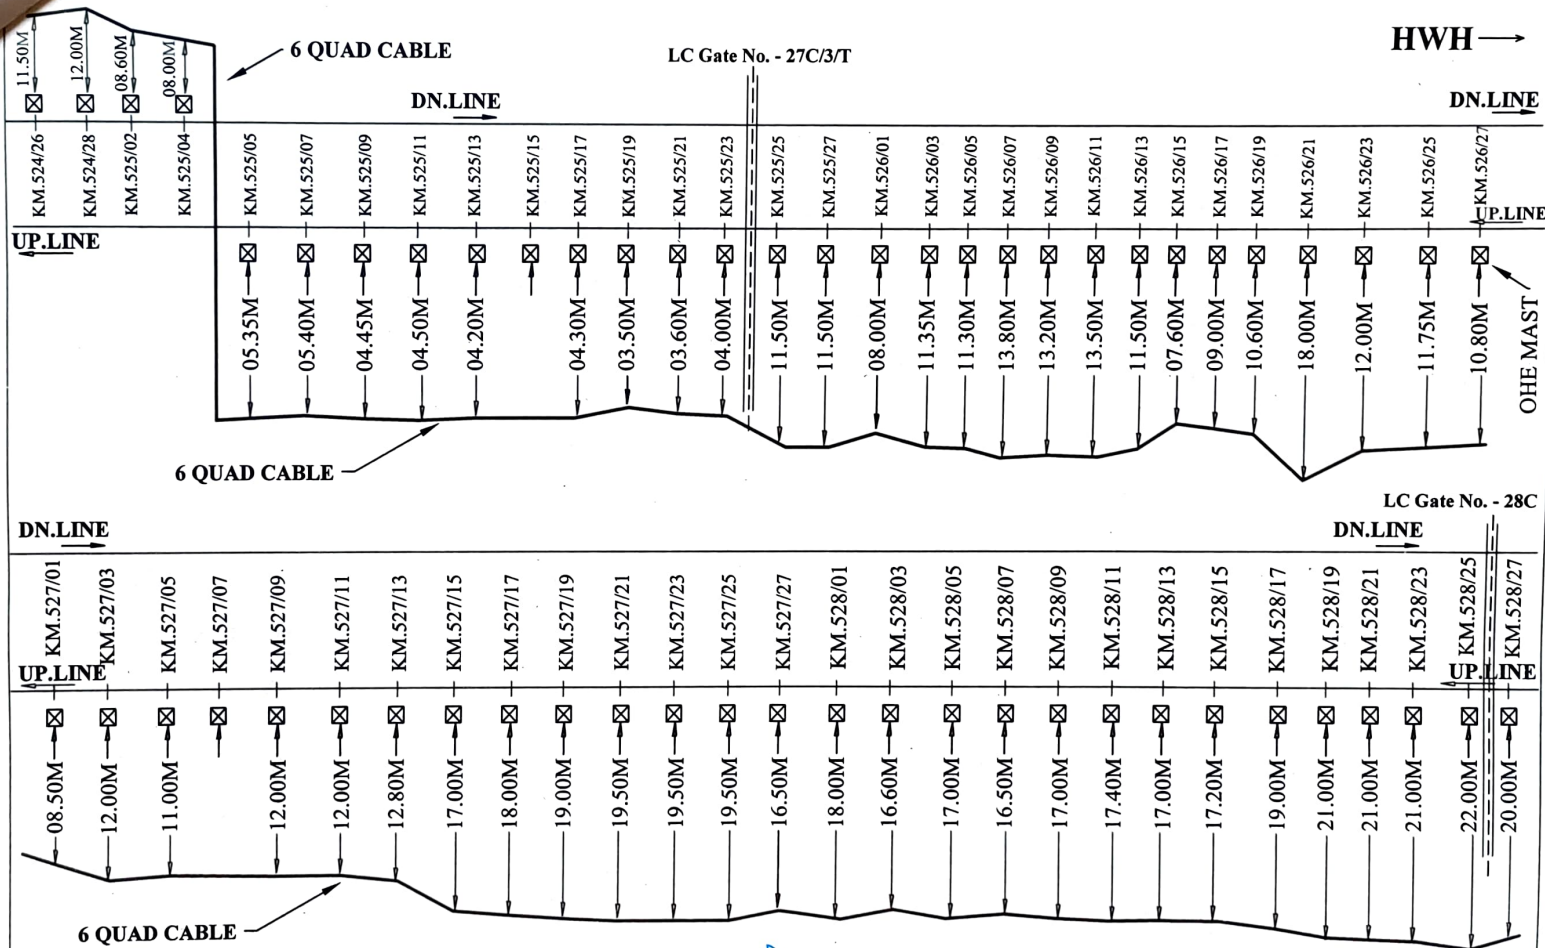

NOTE:- ALLOFFSET MEASUREMENT FOR 6 QUAD CABLE IS TAKEN FROM OHE MAST.

E. C. R.	APPROVED	CHECKED
	12/11/2011	12/11/2011
	12/11/2011	12/11/2011
MUGHALSARAI DIVISION	Sr.DSTE /T/MGS	DSTE/GAYA
		SSE/T/MWR/FJ

6 QUAD CABLE ROUTE PLAN BETWEEN BHKH-PES


DRG NO.

SH.NO.-1/1

6 quad


← MGS
DN.LINE

HW →
DN.LINE

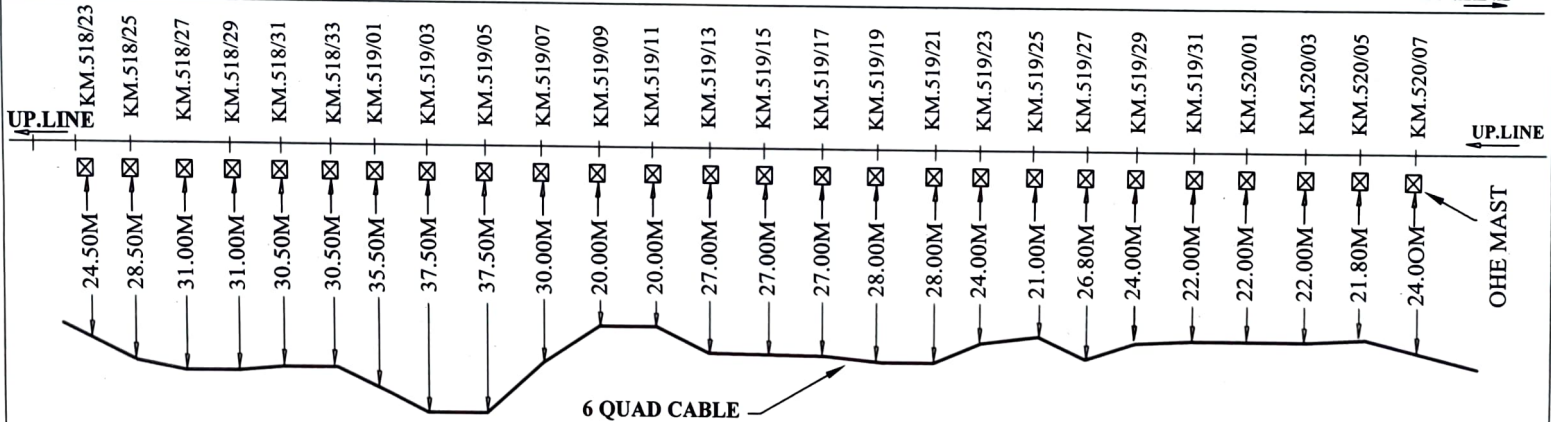

DN.LINE

DN.LINE

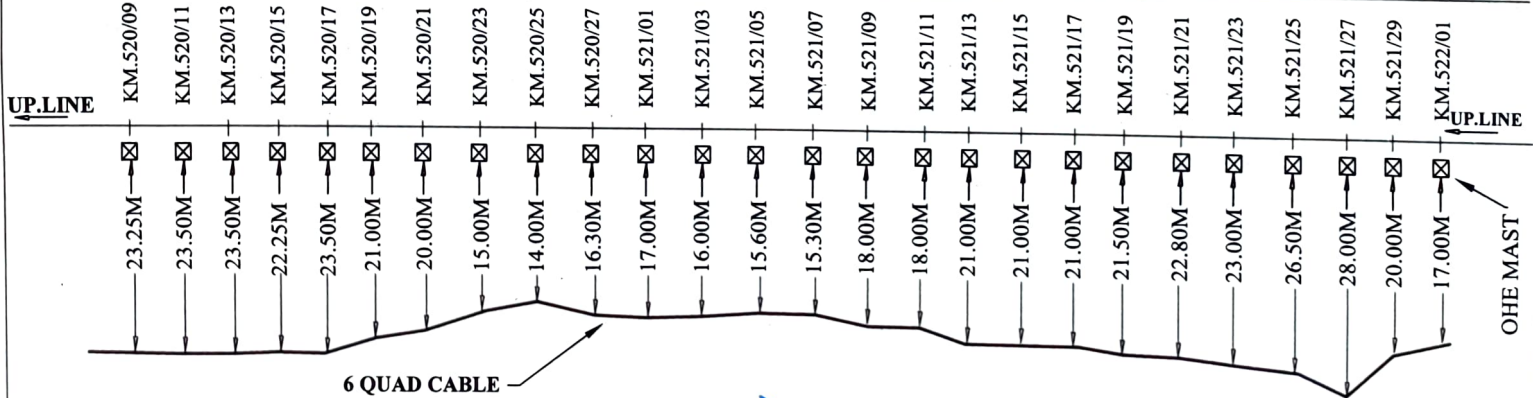

NOTE:- ALLOFFSET MEASUREMENT FOR 6 QUAD CABLE IS TAKEN FROM OHE MAST.

E. C. R. MUGHALSARAI DIVISION	APPROVED <i>[Signature]</i>	CHECKED <i>[Signature]</i>
	Sr.DSTE /T/MGS	DSTE/GAYA
	SSE/TMWR/FJ	

6 QUAD CABLE ROUTE PLAN
BETWEEN JHN-BHKH

DRG NO.
SH.NO.-1/2

DN.LINE**DN.LINE**

UP.LINE

UP.LINE

THE MAST

6 QUAD CABLE

ВНКТ

DN.LINE

UP.LINE

UP.LINE

6 QUAD CABLE

NOTE:- ALLOFFSET MEASUREMENT FOR 6 QUAD
CABLE IS TAKEN FROM OHE MAST.


E. C. R.	APPROVED	CHECKED	
	<i>[Signature]</i> 20/1/20	<i>[Signature]</i> 13/1/20	<i>[Signature]</i> 13/1/20
MUGHALSARAI DIVISION	Sr.DSTE /T/MGS	DSTE/GAYA	SSE/T/MW/RFJ

6 QUAD CABLE ROUTE PLAN BETWEEN JHN-BHKK

DRG NO.

SH.NO.-2/2

6 quad


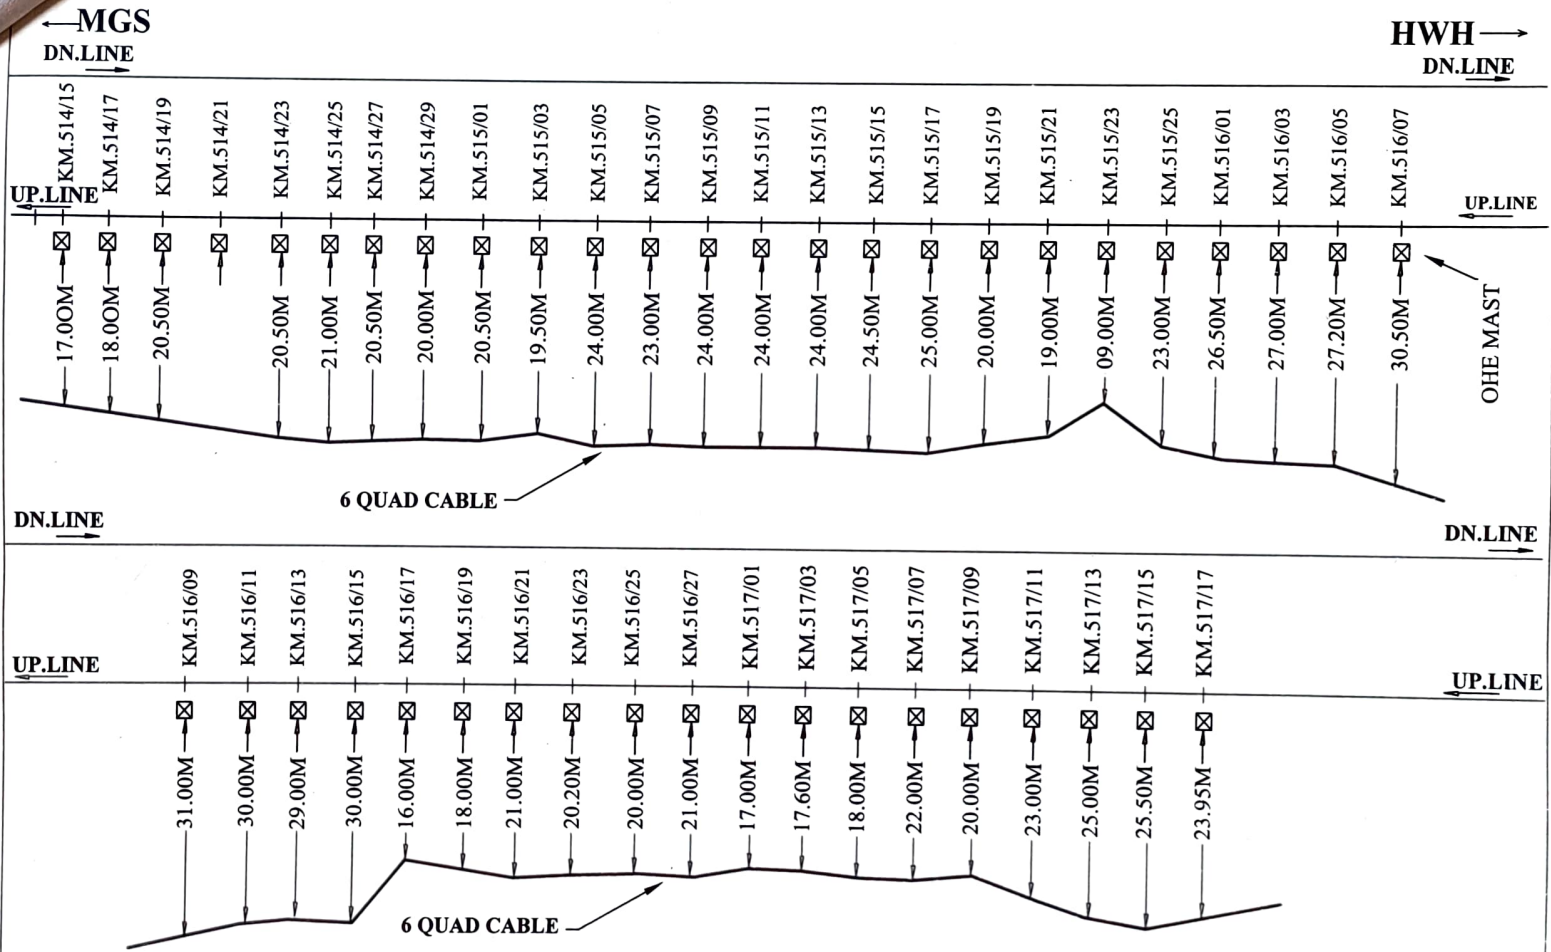


NOTE:- ALLOFFSET MEASUREMENT FOR 6 QUAD CABLE IS TAKEN FROM OHE MAST.

E. C. R. MUGHALSARAI DIVISION	APPROVED <i>[Signature]</i> 20/12/20	CHECKED <i>[Signature]</i> 13/12/20
	Sr.DSTE /T/MGS	DSTE/GAYA
	SSE/TMW/RFJ	

6 QUAD CABLE ROUTE PLAN BETWEEN DORD-JHN

DRG NO.
SH.NO.-1/1

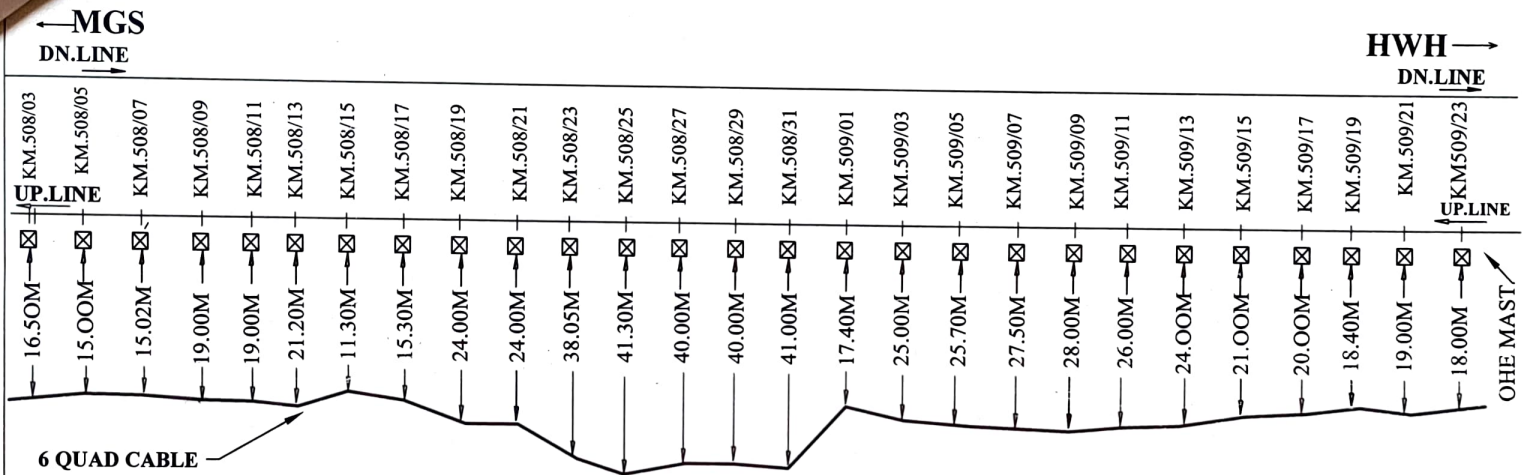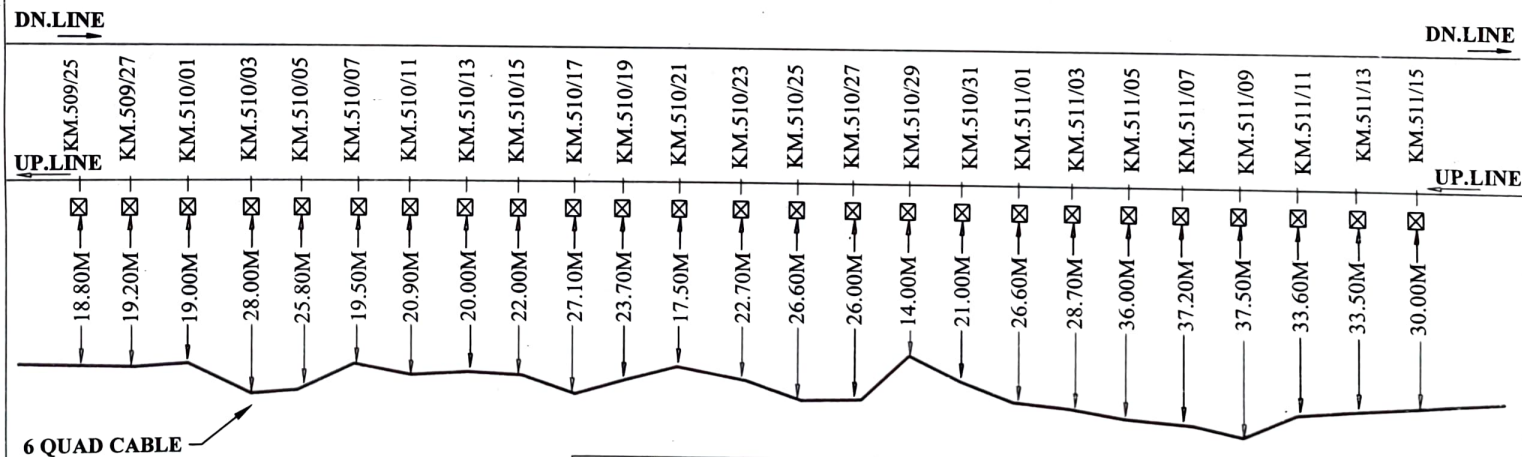

NOTE:- ALLOFFSET MEASUREMENT FOR 6 QUAD CABLE IS TAKEN FROM OHE MAST.



E. C. R.	APPROVED	CHECKED
	20/12/18	20/12/18
	20/12/18	20/12/18
MUGHALSARAI DIVISION	Sr.DSTE /T/MGS	DSTE/GAYA
		SSE/T/MW/RFJ

6 QUAD CABLE ROUTE PLAN BETWEEN RFJ-DORD

DRG NO.
SH.NO.-1/2

← MGS
DN.LINE →

HW →
DN.LINE →

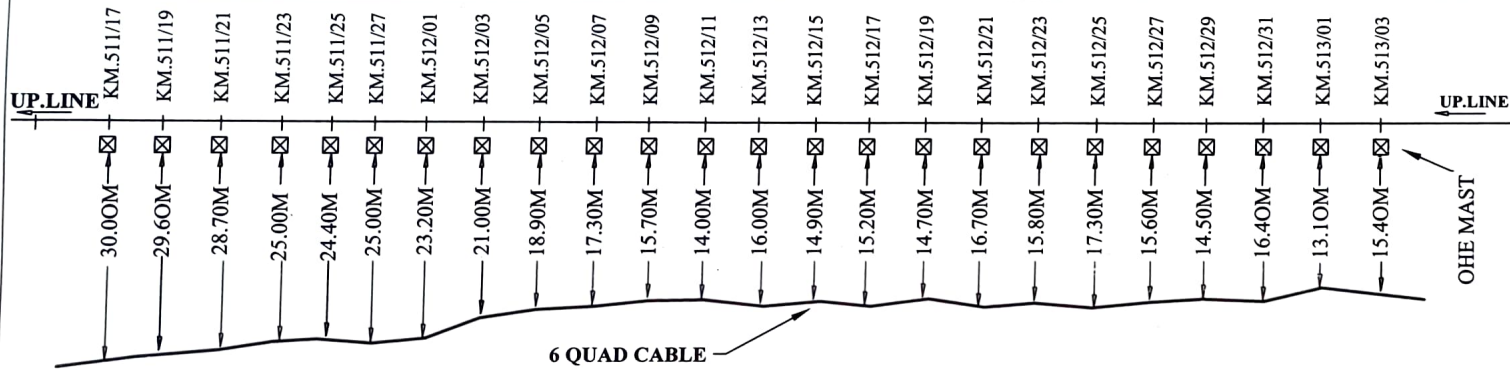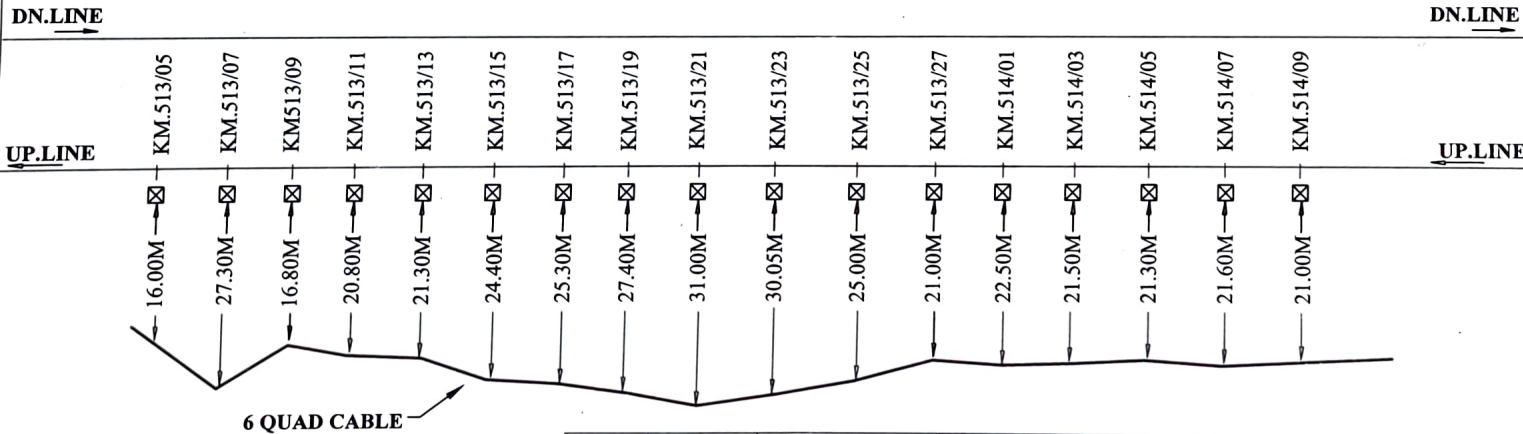

NOTE:- ALLOFFSET MEASUREMENT FOR 6 QUAD CABLE IS TAKEN FROM OHE MAST.

E. C. R.	APPROVED	CHECKED
	<i>[Signature]</i> 2011/12/18	<i>[Signature]</i> 18/12/18
MUGHALSARAI DIVISION	SR.DSTE /T/MGS	DSTE/GAYA
		SSE/T/MW/RFJ

6 QUAD CABLE ROUTE PLAN BETWEEN RFJ-DORD

DRG NO.


SH.NO.-2/2

← MGS


DN.LINE

LC Gate No. - 15C/E

HWH →
DN.LINE

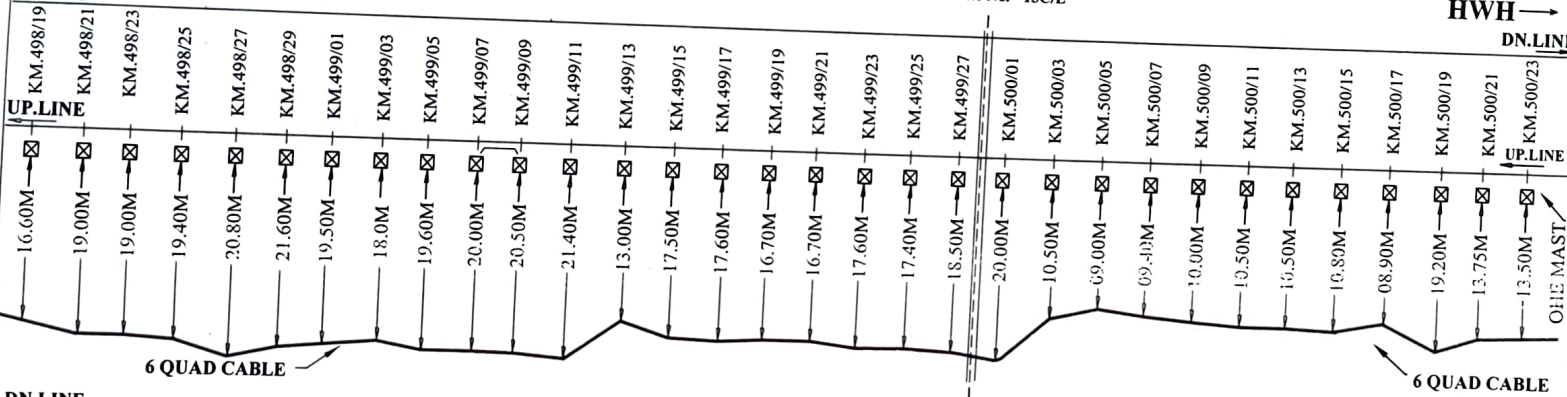

DN.LINE

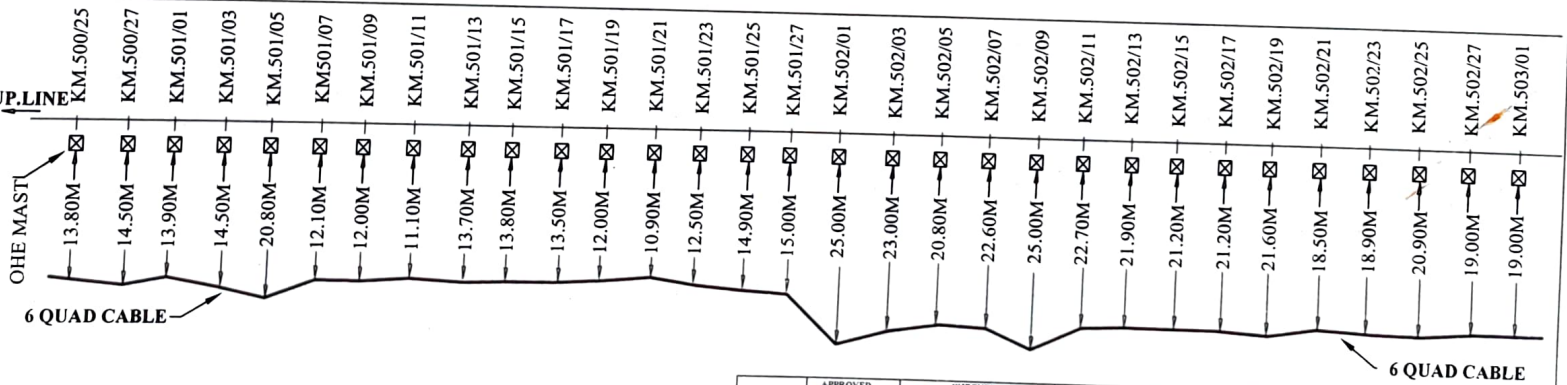

NOTE:- ALLOFFSET MEASUREMENT FOR 6 QUAD CABLE IS TAKEN FROM OHE MAST.


E. C. R.	APPROVED		CHECKED	
	20/12/2017		20/12/2017	
MUGHALSAKARI DIVISION	Sr.DSFR/T/MS	DSFR/GAYA	SSE/T/MWR/J	

6 QUAD CABLE ROUTE PLAN
BETWEEN IMGE - RFJ

DRG NO.

SH.NO.-1/3

6 quad

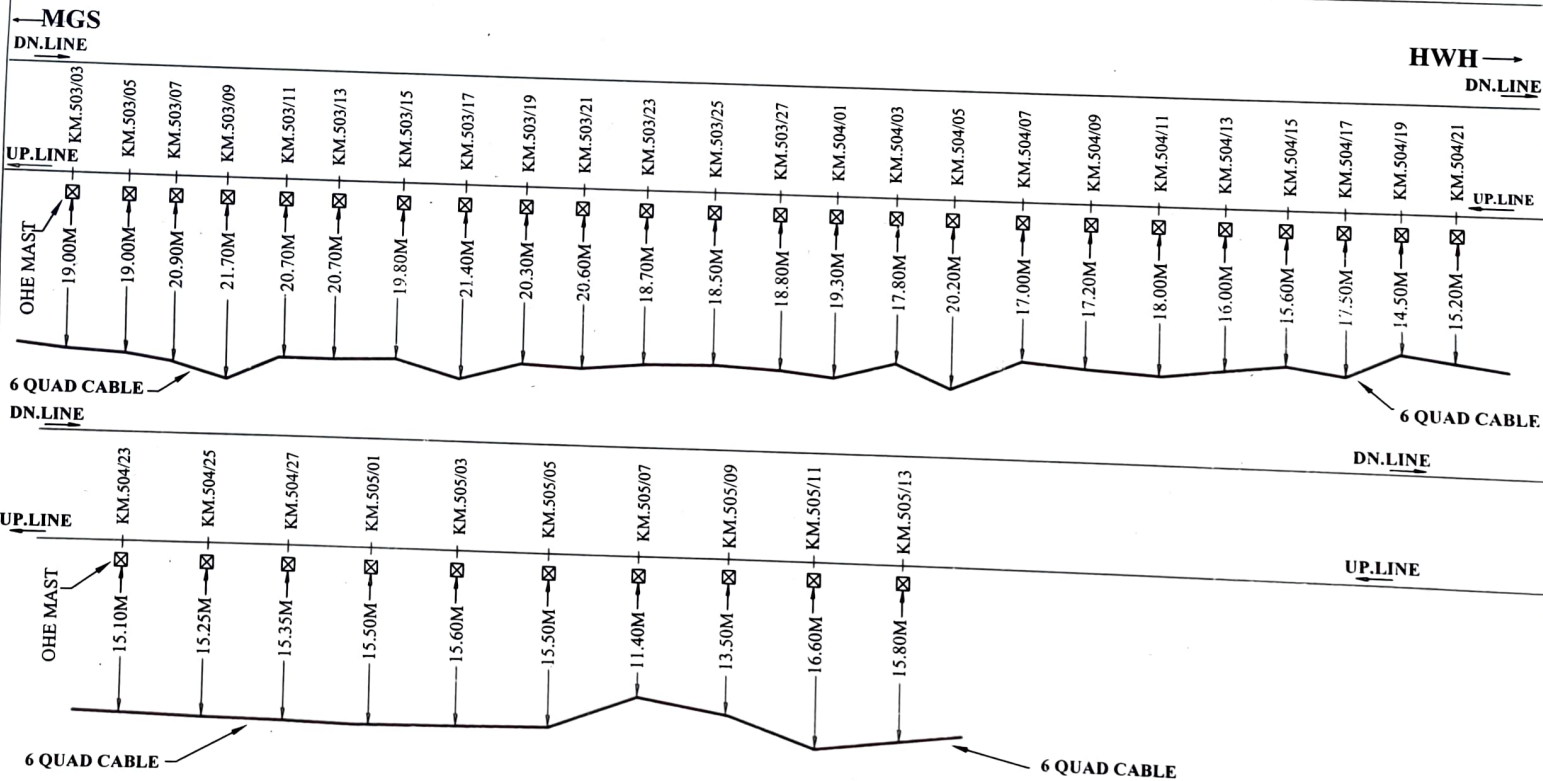

NOTE:- ALLOFFSET MEASUREMENT FOR 6 QUAD CABLE IS TAKEN FROM OHE MAST.

E. C. R.	APPROVED		CHECKED	
	Sr.DSTE/T/MGS		DSTE/GAYA	
MUGHALAKU DIVISION			SSE/T/MW/RFJ	

**6 QUAD CABLE ROUTE PLAN
BETWEEN IMGE - RFJ**

DRG NO.

SH.NO.-2/3

← MGS

HWH →

DN.LINE


DN.LINE

UP.LINE

UP.LINE

UP.LOOP LINE

← UP.LOOP LINE

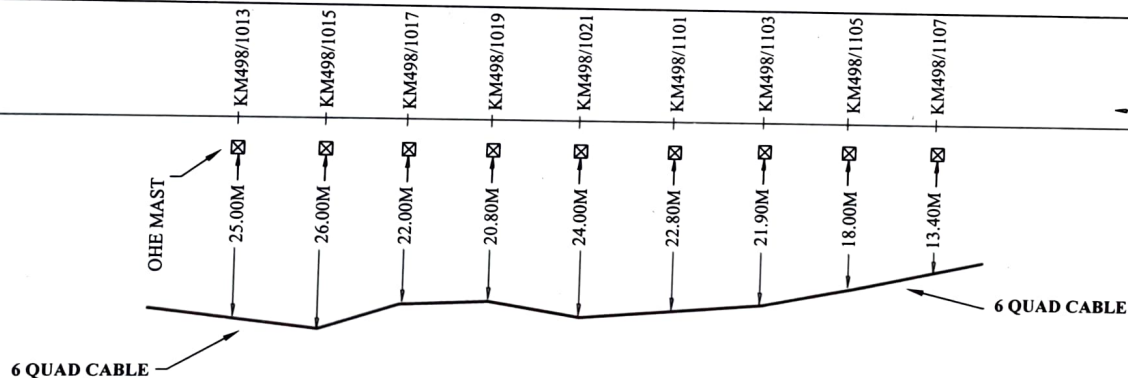

NOTE:- ALLOFFSET MEASUREMENT FOR 6 QUAD CABLE IS TAKEN FROM OHE.MAST.

E. C. R.	APPROVED		CHECKED	
	20/11/2014		20/11/2014	
MUGHALAKARI DIVISION	Sr.DSTE/T/IMGs	DSTE/GAYA	SSE/T/MW/RFJ	


6 QUAD CABLE ROUTE PLAN
BETWEEN IMGE - RFJ

DRG NO.

SH.NO.-3/3

6 quad

6 QUAD CABLE ROUTE PLAN BETWEEN GRRU - IMGE

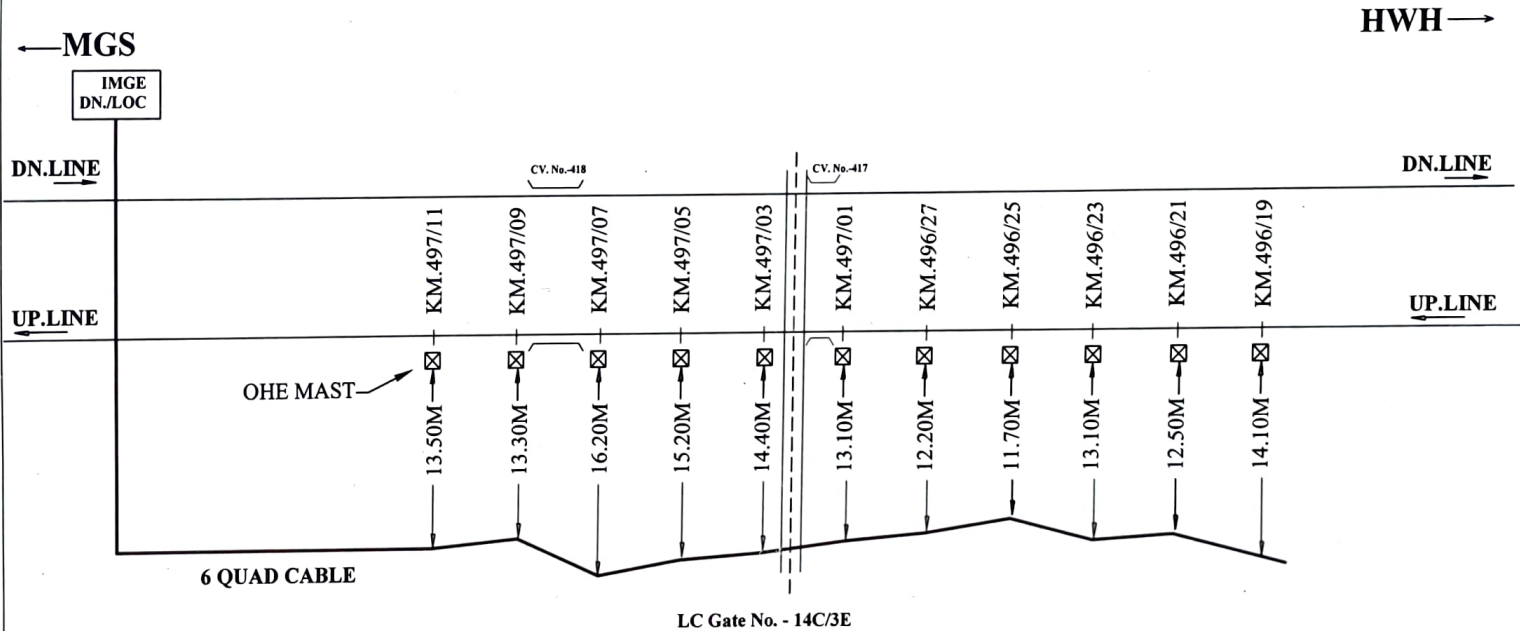

NOTE:- ALLOFFSET MEASUREMENT FOR 6 QUAD CABLE IS TAKEN FROM OHE MAST.

E. C. R.	APPROVED	CHECKED
	<i>[Signature]</i> 20/11/18	<i>[Signature]</i> 12/10/18
MUGHALSARAI DIVISION	Sr.DSTE/T/IMG	DSTE/GAYA SSE/T/MW/GAYA

6 QUAD CABLE ROUTE PLAN
BETWEEN GRRU - IMGE

DRG NO.
SH.NO.

←MGS

HWH→

DN.LINE

DN.LINE

UP.LINE

UP.LINE

6 QUAD CABLE

6 QUAD CABLE

GRRU
W/CABIN

DN.LINE

DN.LINE

UP.LINE

UP.LINE
↑

6 QUAD CABLE

6 QUAD CABLE

E. C. R.

MUGHALSARAI
DIVISION

Sr.DSTE /T/MGS

CHECKED

16/13/18

SSE/T/MW/GAYA

6 QUAD CABLE ROUTE PLAN BETWEEN GRRU - IMGE/DN/LOC



DRG NO.

SH.NO.

6 QUAD CABLE ROUTE PLAN BETWEEN PRY UP/LOC - GRRU UP/LOC

←MGS

→HWH

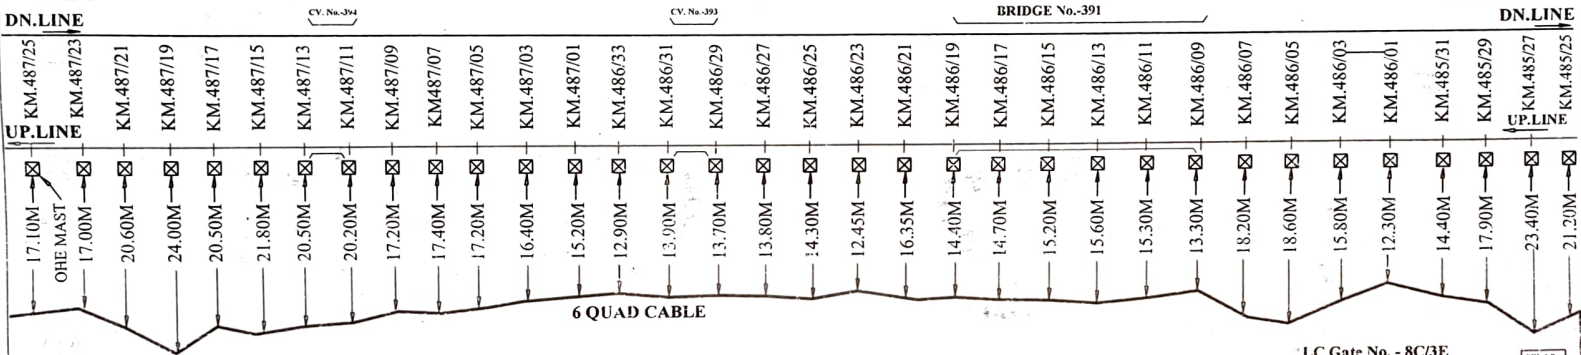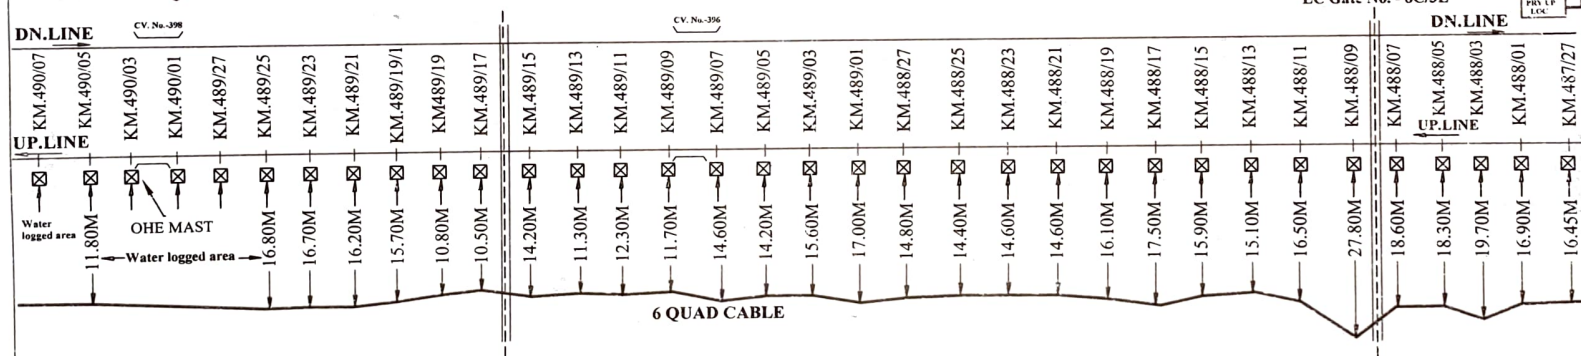

LC Gate No. - 9C/3E.

NOTE:- ALLOFFSET MEASUREMENT FOR 6 QUAD CABLE IS TAKEN FROM OHE MAST.

E. C. R.	APPROVED	CHECKED	6 QUAD CABLE ROUTE PLAN BETWEEN PRY UP/LOC - GRRU UP/LOC	DRG NO. SH.NO.
	28/11/18	13/10/18		
MUGHALSAKARI DIVISION	Sr.DSTE/TMGS	DSTE/GAYA	Sr.TM/GAYA	

←MGS

6 QUAD CABLE ROUTE PLAN BETWEEN PRY(DN LOC) - KASTA (UP LOC)

HWH →

DN.LINE

UP.LINE

OHE MAST

6 QUAD CABLE

DN.LINE

UP.LINE

6 QUAD CABLE

PRY EAST
CABIN

NOTE:- ALLOFFSET MEASUREMENT FOR 6 QUAD
CABLE IS TAKEN FROM OHE MAST.

E. C. R.	APPROVED		CHECKED	
	Sr.DSTK/T/MGS	DSTE/GAYA	SSE/T/MW/GAYA	
MUGHALSARAI DIVISION	20/11/18	12/11/18	Pankaj Kr 13/10/18	

6 QUAD CABLE ROUTE PLAN
BETWEEN KASTA(UP LOC) - PRY(DN LOC)

DRG NO.
SH.NO. 1/2

DN. LOC
PRY

KM484/23

13.2 M

KM484/21

KM484/19

KM484/17

KM484/15

26.0M

19.60M

19.50M

19.20M

UP. LOC
PRY

KM.484/15

KM.484/13

KM.484/11

KM.484/09

KM.484/07

KM.484/05

KM.484/03

KM.484/01

KM.483/27

KM.483/25

KM.483/23

KM.483/21

KM.483/19

KM.483/17

KM.483/15

KM.483/13

KM.483/11

KM.483/09

KM.483/07

KM.483/05

KM.483/03

KM.483/01

KM.482/27

KM.482/25

KM.482/23

KM.482/21

KM.482/19

19.20M

20.50M

22.80M

27.50M

23.0M

21.20M

20.80M

18.30M

18.10M

13.90M

12.30M

13.40M

13.60M

13.50M

14.30M

14.20M

13.90M

14.10M

13.30M

10.70M

11.70M

12.00M

14.40M

15.50M

13.90M

15.40M

15.20M

←MGS

6 QUAD CABLE ROUTE PLAN BETWEEN PRY(DN LOC) - KASTA (UP LOC)

HWH →

DN.LINE

CV. No.-380

CV. No.-379

CV. No.-378


CV. No.-377

DN.LINE

UP.LINE

UP.LINE

OHE MAST

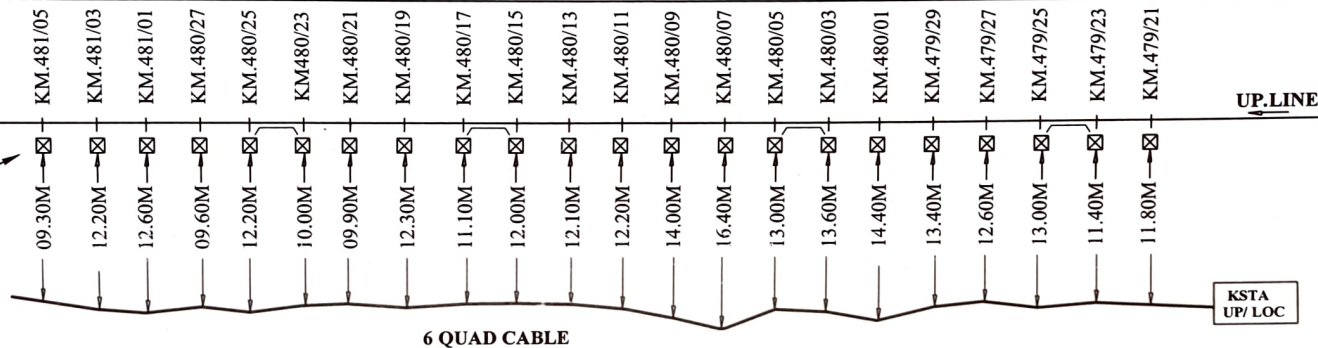


DN.LINE

DN.LINE

UP.LINE

UP.LINE

OHE MAST

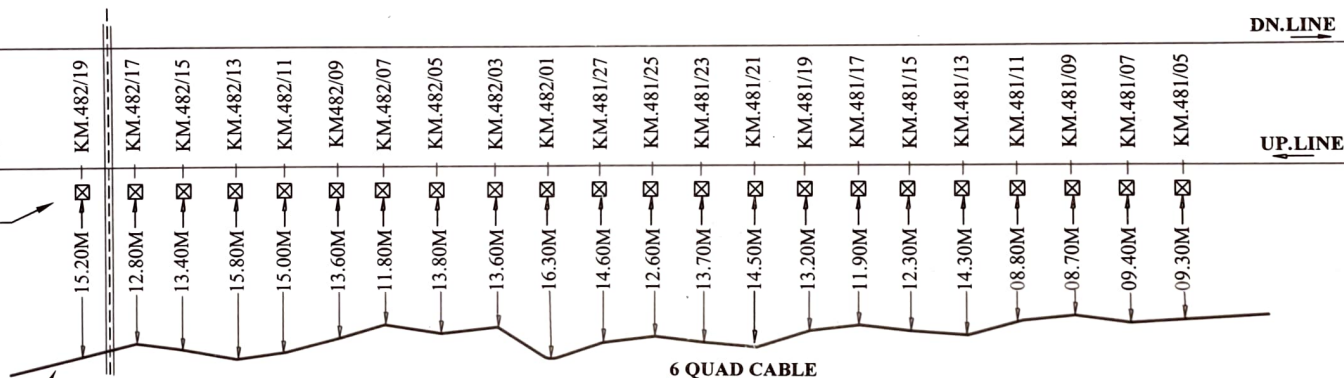

6 QUAD CABLE

LC Gate No. - 6C/3E

NOTE:- ALLOFFSET MEASUREMENT FOR 6 QUAD CABLE IS TAKEN FROM OHE MAST.

E. C. R.	APPROVED	CHECKED
	20/11/18	20/11/18
	Sr.DSTE /T/MGS	DSTE/GAYA
MUGHALSARAI DIVISION		SSE/T/MW/GAYA

6 QUAD CABLE ROUTE PLAN
BETWEEN KASTA(UP LOC) - PRY(DN LOC)

DRG NO.

SH.NO. 1/2

6 QUAD CABLE ROUTE PLAN BETWEEN GYA/WEST - KSTA



E. C. R.	20/11/19	
	MUGHALABAI DIVISION	
	Sr.DSTE/TMGS	
Sr.DSTE/TMGS	DSTE/GAYA	
	SSE/TM/GAYA	
	SSE/TM/GAYA	

6 QUAD CABLE ROUTE PLAN
BETWEEN GYA/WEST - KSTA

DRG NO.
SH.NO.

6 QUAD CABLE ROUTE PLAN BETWEEN GAYA/WEST - KSTA

← MGS

HWH →

DN.LINE

CV. No.-364

CV. No.-363

DN.LINE

UP.LINE

UP.LINE

OHE MAST

6 QUAD CABLE

KM.473/25

KM.473/23

KM.473/21

KM.473/19

KM.473/17

KM.473/15

KM.473/13

KM.473/11

KM.473/09

KM.473/07

KM.473/05

KM.473/03

KM.473/01

20.00M

19.80M

15.50M

15.20M

14.60M

14.80M

16.60M

21.60M

21.30M

21.40M

21.00M

14.00M

14.80M

GAYA
W/CABIN


NOTE:- ALLOFFSET MEASUREMENT FOR 6 QUAD CABLE IS TAKEN FROM OHE MAST.

E. C. R.	APPROVED	
	20/11/18	
	M. An	
MUGHALSARAI DIVISION	CHECKED	
	13/10/18	
	JETA/PAI/614	
Sr.DSTE./T/MGS	DSTE/GAYA	SSE/T/MW/GAYA

6 QUAD CABLE ROUTE PLAN
BETWEEN GAYA/WEST - KSTA

DRG NO.
SH.NO.

6 QUAD CABLE ROUTE PLAN BETWEEN NORTH OUTER CABIN - FALGOO BRIDGE

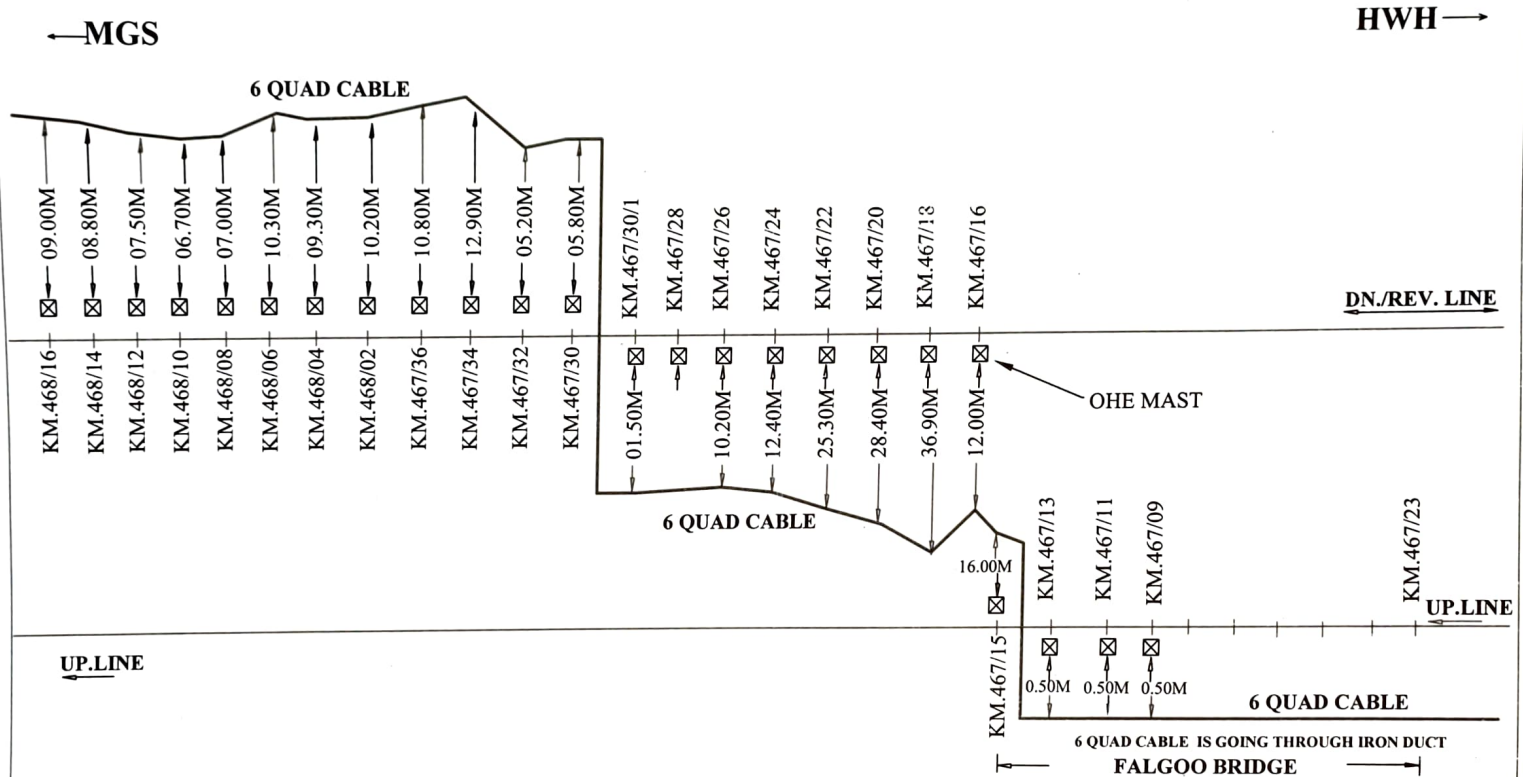


NOTE:- ALLOFFSET MEASUREMENT FOR 6 QUAD CABLE IS TAKEN FROM OHE MAST.

E. C. R.	APPROVED		CHECKED	
	<i>[Signature]</i> 20/11/18	<i>[Signature]</i> 13/01/19	<i>[Signature]</i> 13/10/18	<i>[Signature]</i> 13/10/18
MUGHALSARAI DIVISION	Sr.DSTE/T/MGS	DSTE/GAYA	SSE/T/NIW/GAYA	

6 QUAD CABLE ROUTE PLAN BETWEEN
NORTH OUTER CABIN -FALGOO BRIDGE

DRG NO.
SH.NO.


6 QUAD CABLE ROUTE PLAN BETWEEN GAYA FALGOO BRIDGE - MPO

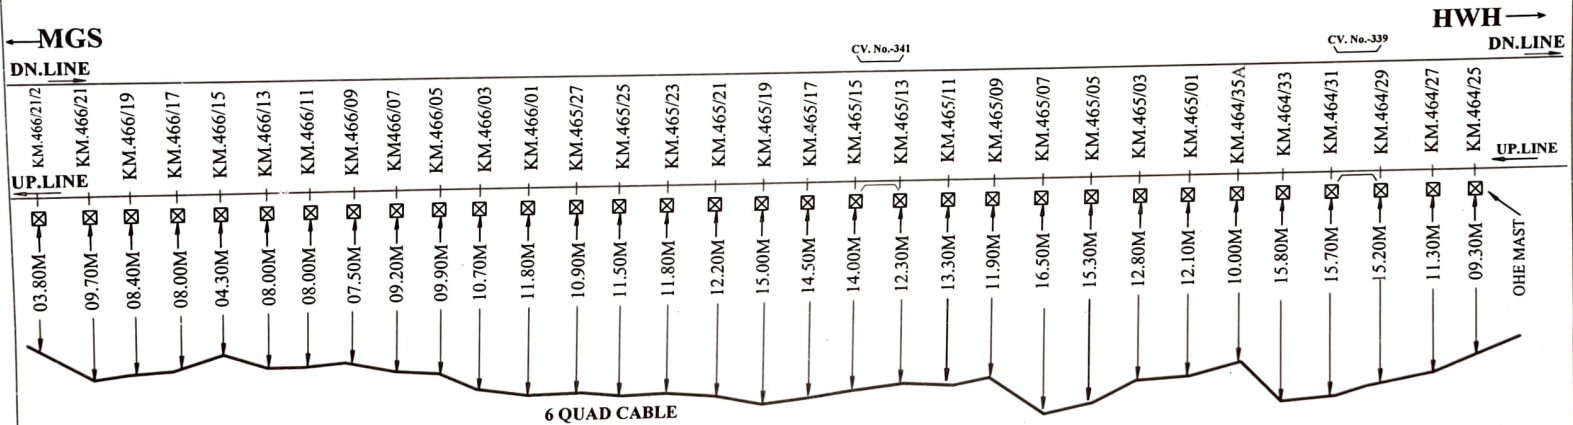

NOTE:- ALLOFFSET MEASUREMENT FOR 6 QUAD CABLE IS TAKEN FROM OHE MAST.

E. C. R.	APPROVED	CHECKED	6 QUAD CABLE ROUTE PLAN BETWEEN GAYA FALGOO BRIDGE - MPO	DRG NO. SH.NO.
	MUGHALSARAI DIVISION	Sr.DSTE /TIMGS DSTE/GAYA SSE/TMW/GAYA		

6 QUAD CABLE ROUTE PLAN BETWEEN MPO -BNF GATE SIDE

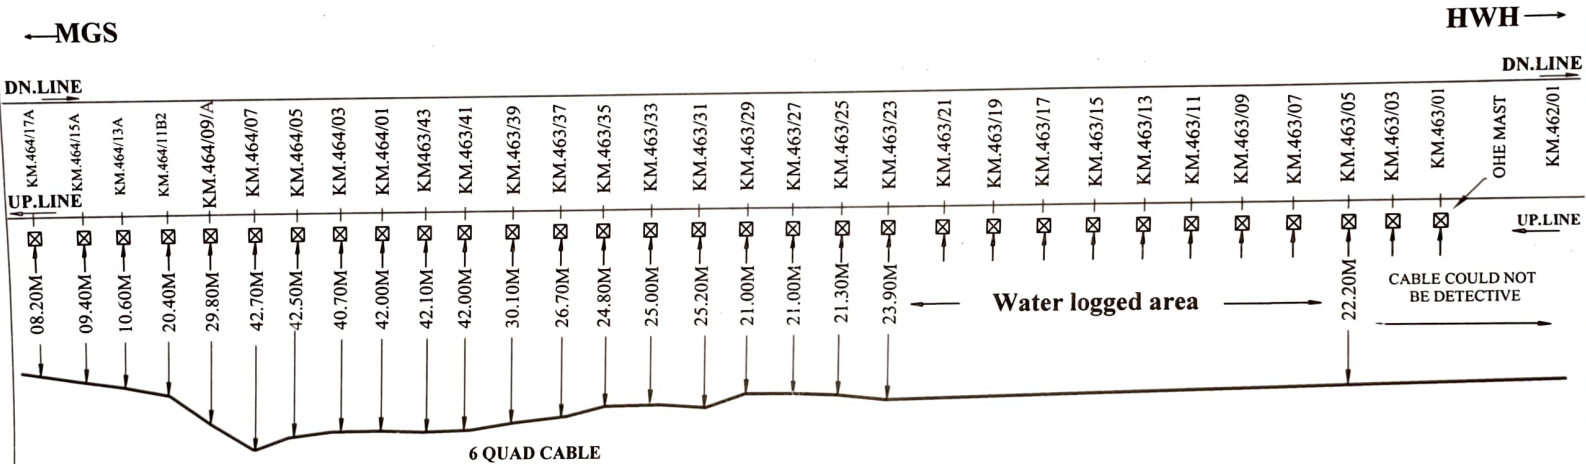

NOTE:- ALLOFFSET MEASUREMENT FOR 6 QUAD CABLE IS TAKEN FROM OHE MAST.

E. C. R.	APPROVED	CHECKED
	12/11/18	13/10/18
MR. GHANSHYAM DIVISION	20/11/18	13/10/18
Sr.DSTE./T/MGS	DSTE./GAYA	SSE./MW/GAYA

6 QUAD CABLE ROUTE PLAN
BETWEEN MPO -BNF GATE SIDE

DRG NO.
SH.NO.