ASPECT CONTROL CHART

DN MAIN →			← UP MAIN		
DN DIST.	DN INN. DIST.	S-2	S-1	UP INN. DIST.	UP DIST.
G	G	G	G	G	G

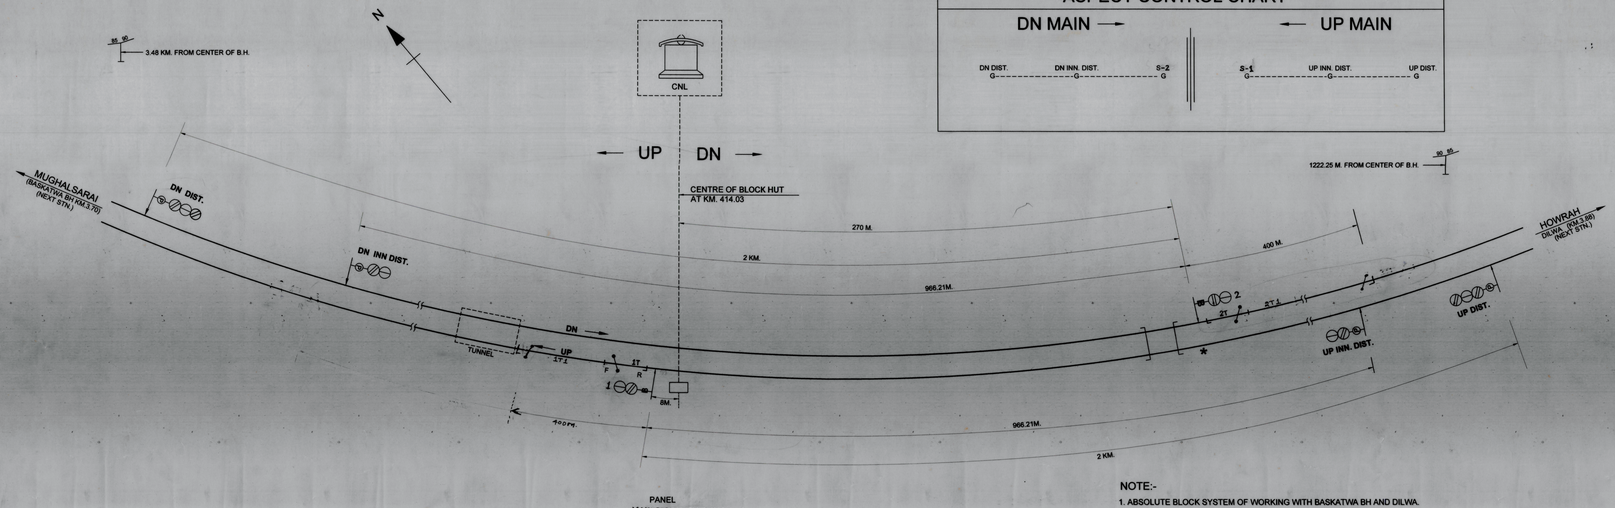

PANEL
MAIN SIGNAL SWITCH-SN_1-SN_2

NOTE:-

1. ABSOLUTE BLOCK SYSTEM OF WORKING WITH BASKATWA BH AND DILWA.
2. UFSBI SM PANEL WITH BPAC BETWEEN BASKATWA BH & NATHGANJ.
3. UFSBI SM PANEL WITH BPAC BETWEEN DILWA - NATHGANJ.

SPECIAL INSTRUCTION / APPROVED SPECIAL INSTRUCTIONS

SL.NO:	INSTRUCTIONS	ISSUED BY	AUTHORITY	DATE	REMARKS
1	CONDONATION L.NO.68/WDO/SD/41	RLY BOARD'S CONDONATION LETTER NO. 68/WP0/SD/41 OF 25.6.68		25.6.68	
2	SIGNAL NO. S-2 IN R-S DUE TO VISIBILITY	COM/ECR/HJP			TO BE OBTAINED

ALT	DESCRIPTION	REFERENCE	SE/S	SE/DRG.	ASTE/D&D	SSTE/D&D	Dy CSTE/D&D	f COM/ECR	f CSTE/ECR	CRS'S SANC. NO.	DATE OF COMM.
			CHECKED BY					COUNTERSIGNED	APPROVED BY		

PLAN IS PREPARED FOR THE PROVISION OF UFSBI SM PANEL WITH BPAC BETWEEN BASKATWA BH AND DILWA. & DUE TO MISSING OF ORIGINAL TRACING OF SIP NO. ECR/SIP/DHN/040/2010

पूर्व मध्य रेल धनबाद मण्डल E.C. RAILWAY DHANBAD DIVISION	DAE OF COMMISSIONING	CRS'S SANCTION NO.	APPROVED	COUNTER SIGNED	CHECKED			DRAWN	SCALE	SIGNALLING PLAN (MACL. CLASS-C. STD-III®)	नाथगंज बी.एच. NATHGANJ B.H.	DRAWING NO.
			(RAM KRIPAL) CSTE/PLG./ECR	CTPM/PLG/ECR/HJP	(P.S.SAHAY)				LONGITUDINAL 1CM = ~~10 M~~ TRANSVERSE 1CM = 5 M			ECR/SIP/DHN/040/2010
			f CSTE/ECR/HJP	f COM/ECR/HJP	DY. CSTE/W&D/ECR/HJP	SSTE/D&D-III/ECR/HJP	ASTE	SE/SIG/ECR/HJP	SE/DRG/ECR/HJP	THIS PLAN SUPERCEDES SIP. NO. ECR/SIP/DH/040/2010 ALT-IV DTD-16-02-2010		