PRODUCED BY AN AUTODESK EDUCATIONAL PRODUCT

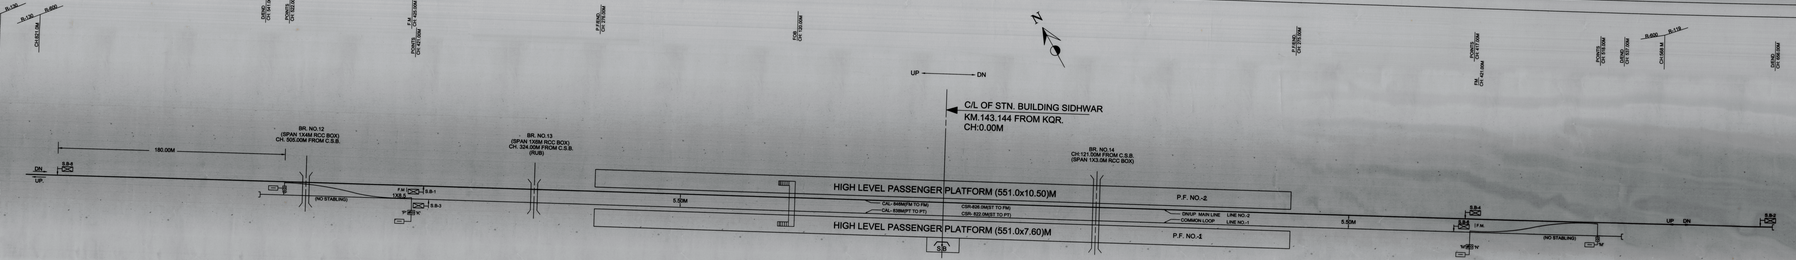

NOTE :-

1. ONE TRAIN ONLY SYSTEM OF WORKING BETWEEN BARKAKANA -SIDHWAR STATION.
2. NO BLOCK WORKING HAS BEEN PROVIDED.
3. ALL ANGLE OF POINTS ARE 1 IN 12 EXCEPT AS MENTIONED IN SIP.
4. ALL POINTS ARE PROVIDED WITH HAND PLUNGER & KEY LOCK AND OPERATED BY ARC LEVER.
5. THIS SIP HAS BEEN MADE IN CONFORMITY WITH NEW BG LINE FROM KODERMA - RANCHI.
6. ALL POINTS SHALL BE OPERATED THROUGH SINGLE KEY THIS WILL BE KEPT UNDER THE CUSTODY OF SM/AUTHORISE RAILWAY SERVANT.
7. VHF/CONTROL TELEPHONE PROVIDED AT SIDHWAR.

ALT	DESCRIPTION	REFRENCE	CHECKED BY			APPROVED BY	DATE OF COMMISSIONING	CRS SANCTION NO. & DATE
			SSE	ASTE	SSTE	CSTE		
	(a) EXISTING SIGNALLING INSTALLATIONS TO REMAIN AS IT IS AS FAR AS TRACK CONNECTION IS CONCERNED. (b) NSG3 NO.							

PRODUCED BY AN AUTODESK EDUCATIONAL PRODUCT

पूर्व मध्य रेल धनबाद मंडल EAST CENTRAL RAILWAY DHANBAD DIVISION	APPROVED BY	COUNTER SIGNED BY	CHECKED BY					SCALE	CLASS-SRL:	सिधवर SIDHWAR	SIGNALLING PLAN NO. ECR / SIPIDHN E-4/2018
	(JAG SOHAN RAM) CSTE / PLG&ECR / HJP FOR CSTE/ECR / HJP	(NEERAJ AMBASTHA) CPTM/HJP FOR COM / ECR / HJP	(PRADEEP KUMAR) CSTE /C/G/ MHS	(B.K. SINGH) DY.CSTE/C&W/DNR	(GAUTAM GUPTA) DSTE/C/DNR	(N. SHAMS) DSTE/C/DNR	(S. KUMAR) SSE/SIG/ANVK	(O.P. GOND) SSE/DNG/CANVK	LONGITUDINAL : 1CM = 10M TRANSVERSE : 1CM = 5 M	SIGNAL INTERLOCKING PLAN NON-INTERLOCKED		

AUTHORITY OF WORK/ P. B. ITEM NO.- 09 OF 2016-17

BHABD DN - DE DRG. NO.- T-01-2018 (Fix - 2)

PRINT DATE 28.12.18