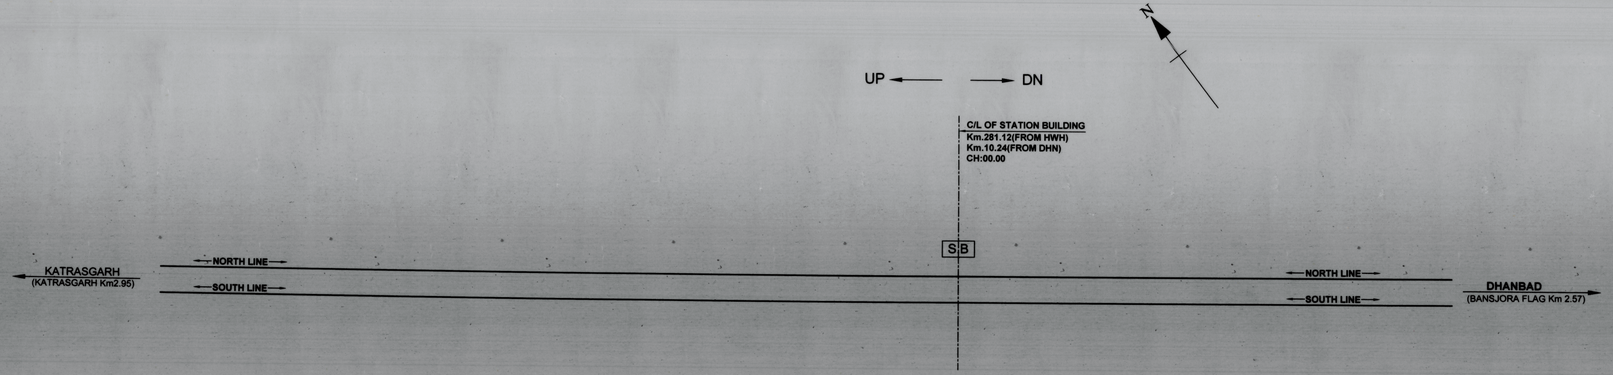

ALT.	DESCRIPTION	REFERENCE	JE/DRG / DRAWN	SSE/SIG	ASTE/D&D	SSTE/D&D	DY.CSTE/W/D	f COM/ECR / COUNTER SIGNED	f CSTE/ECR / APPVD.	CRS'S.SANCN. NO.&DT.	COMP.
				CHECKED							

SUPERSEDES SIP No.ECR/SIP/DHN/278/2014 ALT-I. AND PREPARED INCINNECTION WITH FLAG STATION.

पूर्व मध्य रेल E.C. RAILWAY धनबाद मंडल DHANBAD DIVISION	C.R.S. SANCTION No.	APPROVED BY	COUNTER SIGNED	C	H	E	C	K	E	D	DRAWN BY	SCALE	FLAG STATION NON INTERLOCKED SIGNAL INTERLOCKING PLAN	सिजुआ SIJUA (SJA)	SIP No.
		(M.K. SRIVASTVA) CSE/E.C.R./HJP CUM ESSENTIAL OFFICER										LONGITUDINAL:- 1cm = 10m. TRANSVERSE :- 1cm = 5m.			ECR/SIP/DHN/278/2019
	COMP. DATE:-	f PCSTE/E.C.R./HJP	f PCOM/ECR/HJP	DY.CSTE/W&D/HJP	S.S.T.E/D&D/HJP	A.S.T.E/D&D/HJP	J.E./SSE/SIG/HJP	S.S.E./DRG/HJP	SSE/DRG	TO SUIT CE's DRG No.Y-87-2013 ALT-II.					