ARA-GQM

EAST CENTRAL RAILWAY

MUGHALSARAI DIVISION

CABLE LAYOUT BETWEEN ARA-SSM

LAYOUT BETWEEN ARA-GNQ (Page-01 to Page- 13)


Booking of staff ARA-SSM section for new cable laying work

Ref:→NO.MW.MGS/Duty/2019


RAVI RANJAN KUMAR-(TCM-II)
ASHWANI KUMAR (HELP-II)
ADITYA KUMAR (HELP-II)

Under SSE/TELE/XBKJ

ARA-SASARAM SECTION (CABLE LAYING BETWEEN ARA TO GQN)

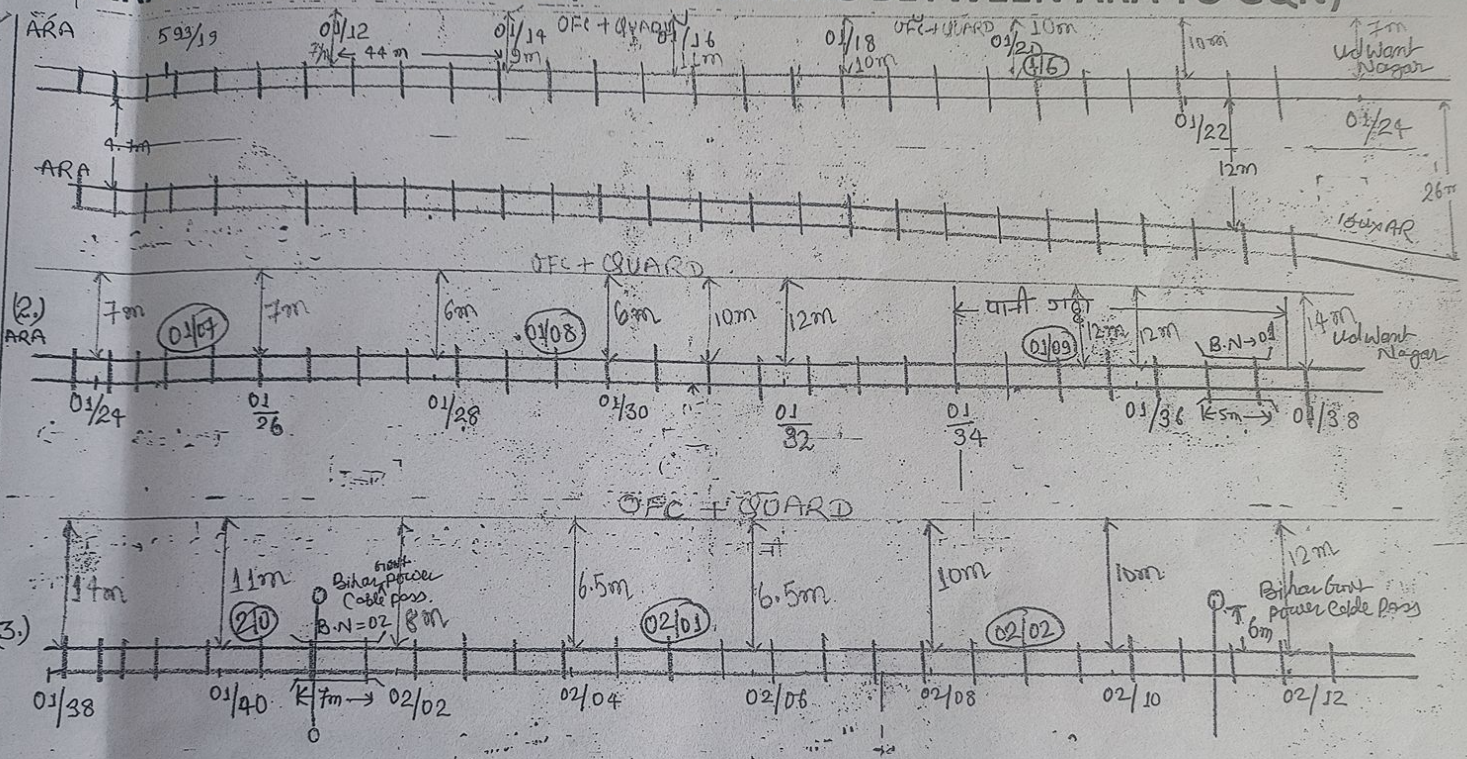


ARA-SASARAM SECTION (CABLE LAYING BETWEEN ARA TO GQN)

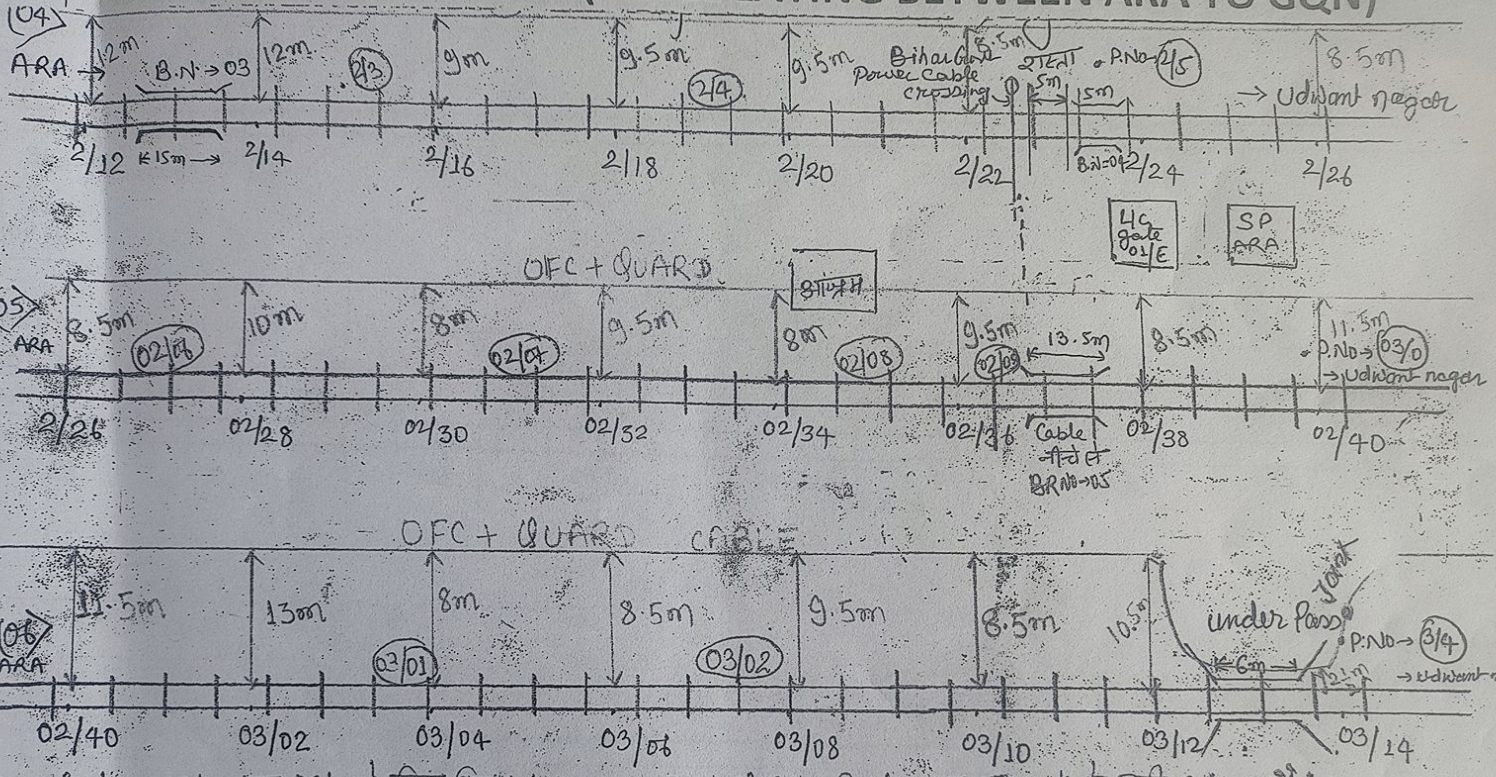


pole No → 03/12 तथा 03/14 के बिच स्थित LHS पर OFC + GUARD Cable का Track से दुरी 2 ½ मी. है।

pole No → 03/14 से लगभग 6m की दुरी पर Joint है।

ARA-SASARAM SECTION (CABLE LAYING BETWEEN ARA TO GQN)

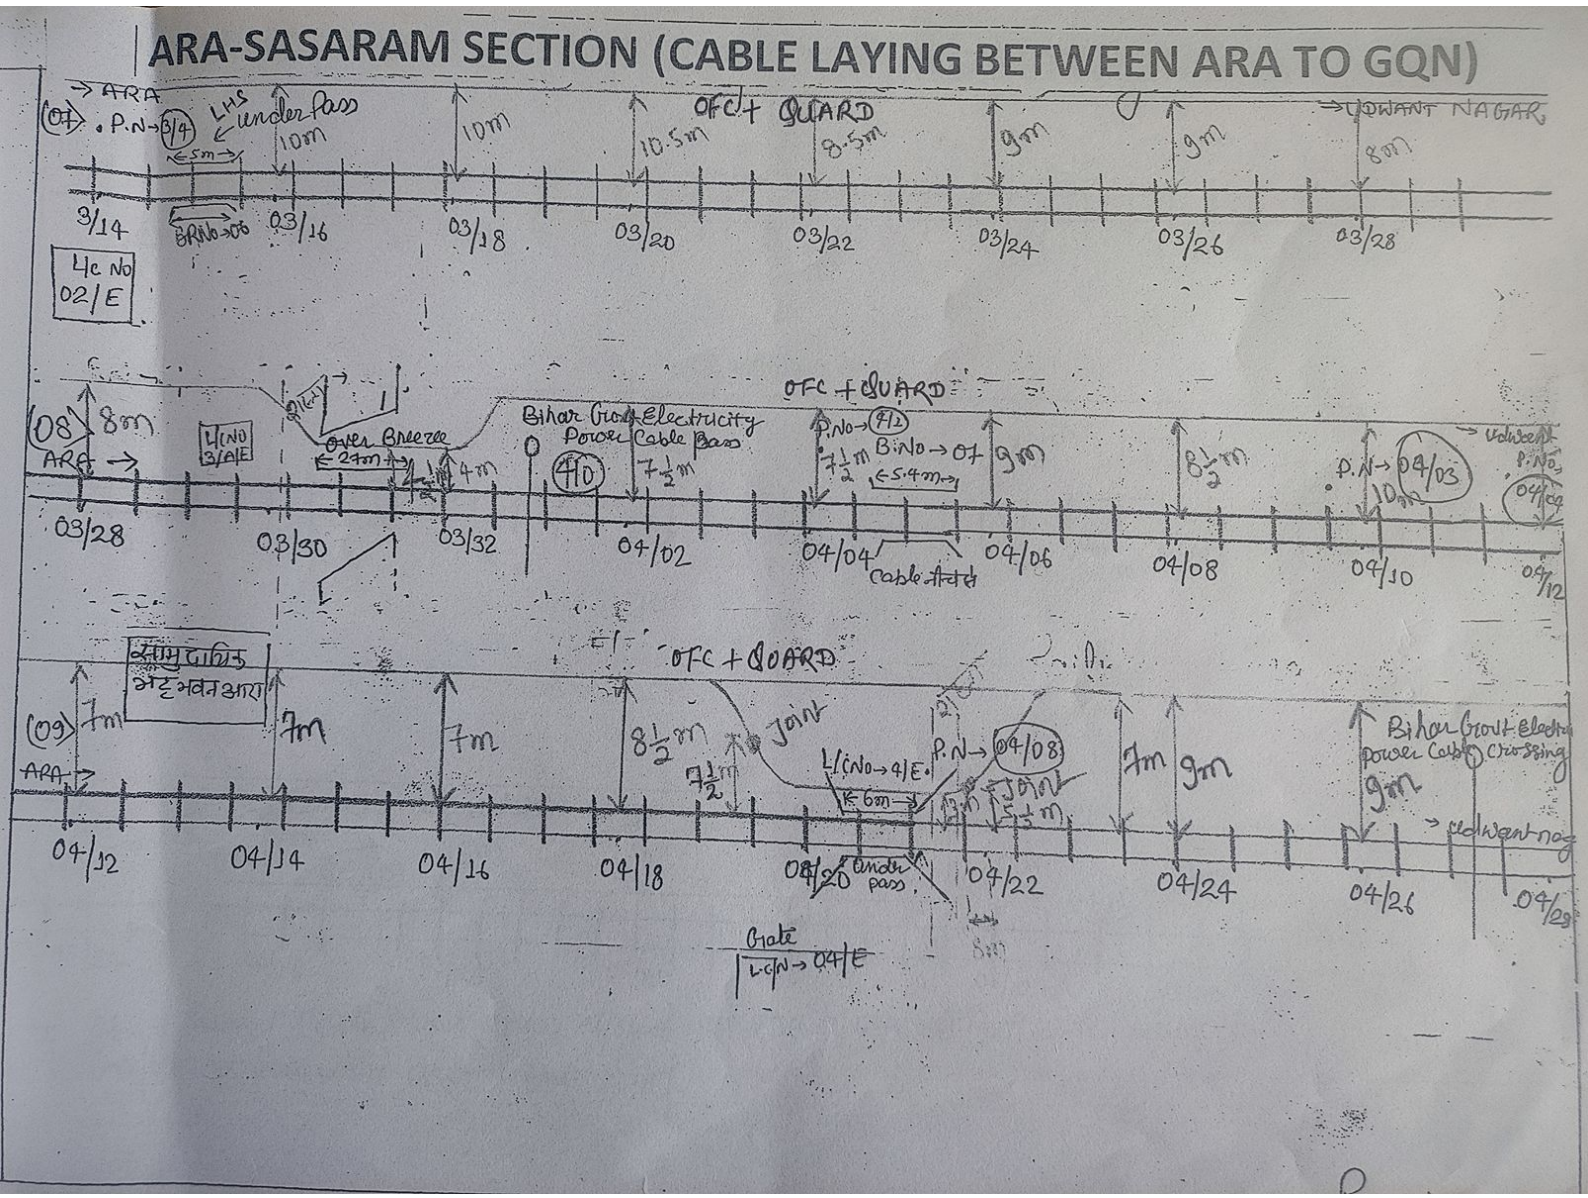


ARA-SASARAM SECTION (CABLE LAYING BETWEEN ARA TO GQN)

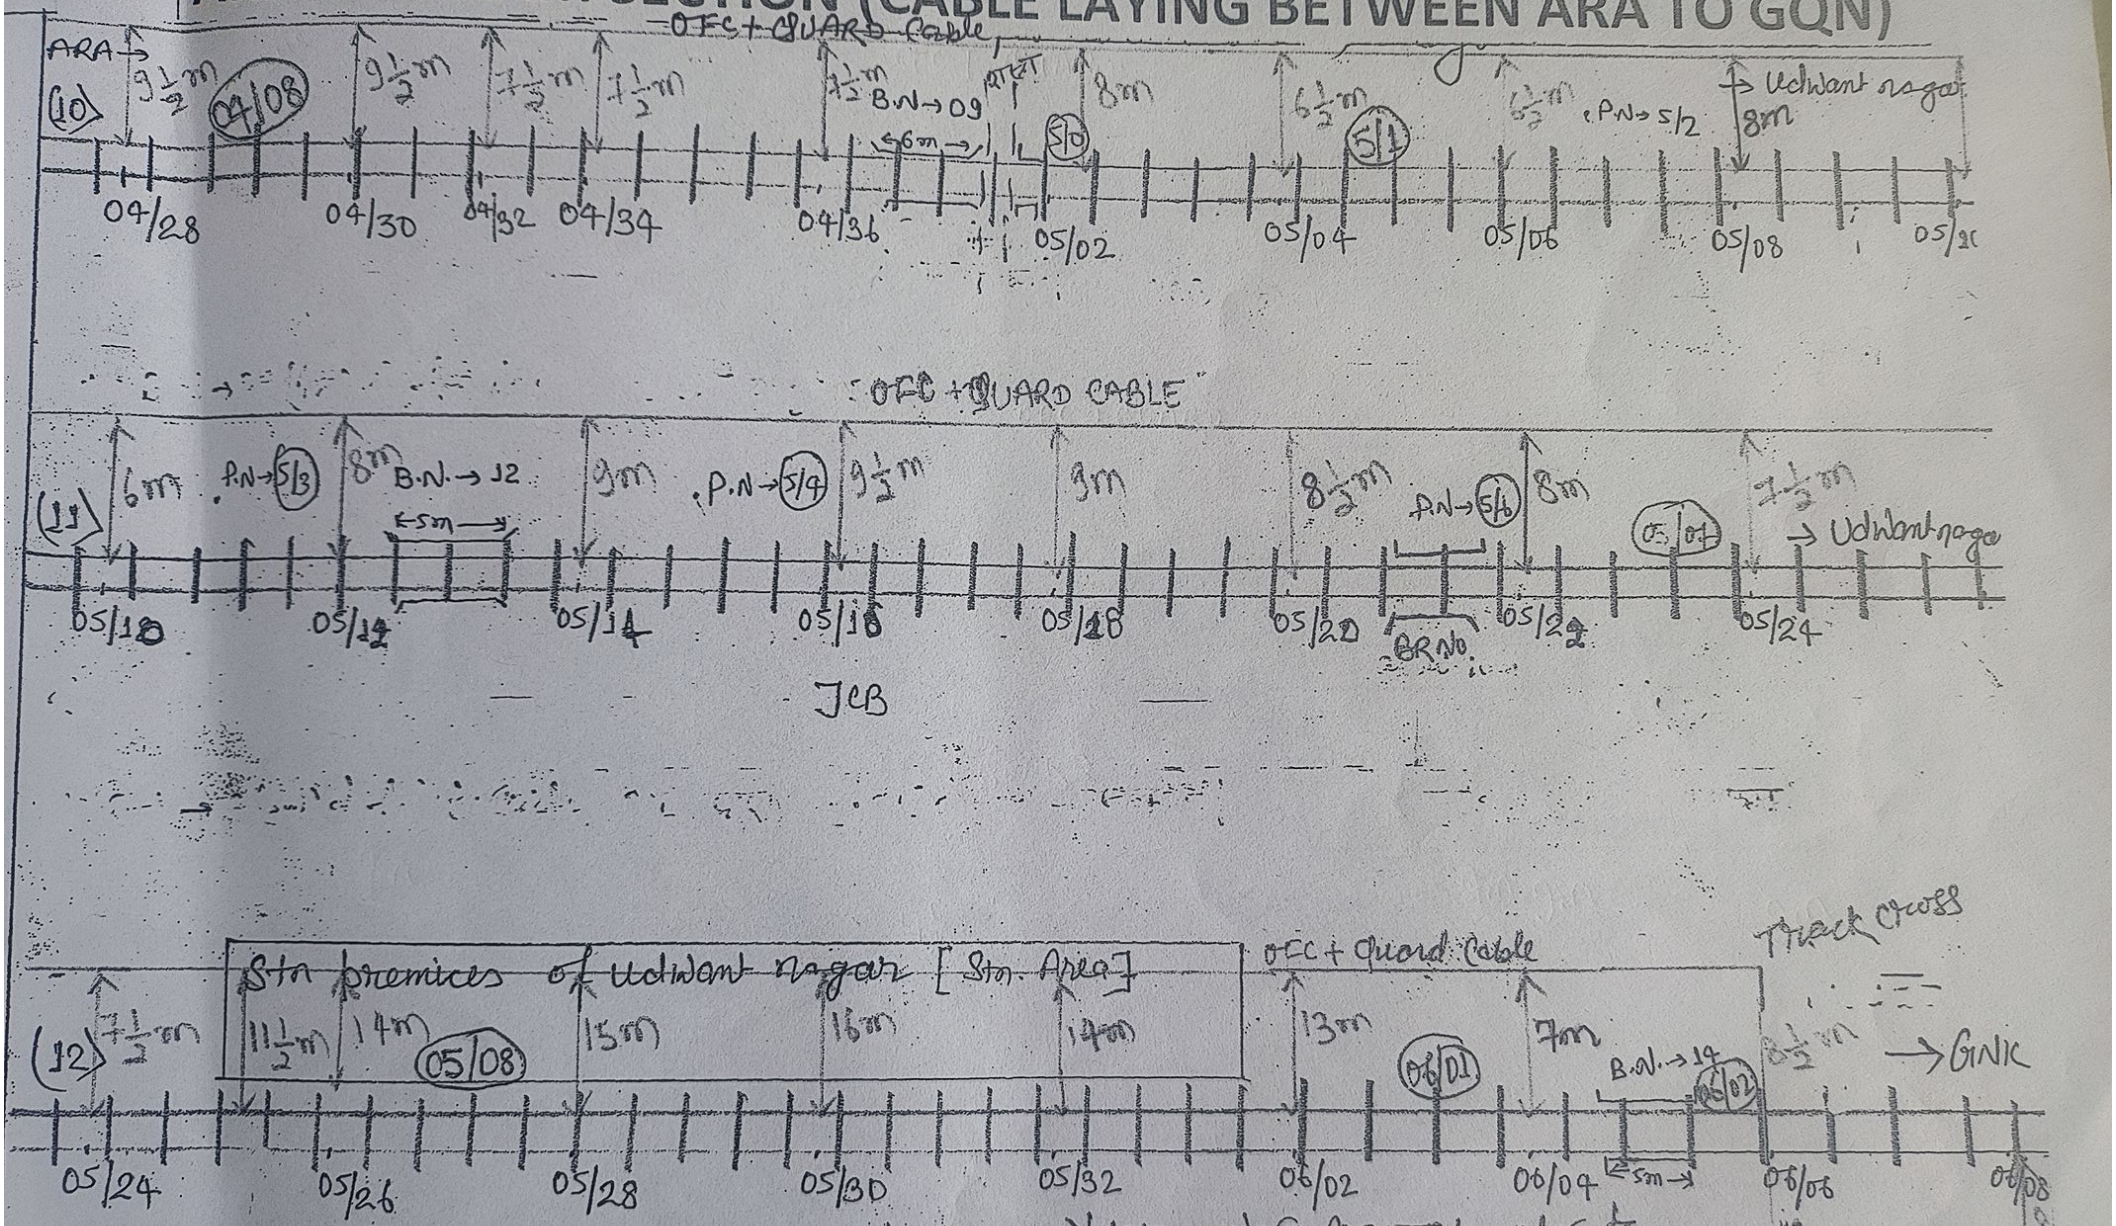


OFC + Guard Cable track cross 06/06 के पास हुआ है। परन्तु इसे किसी अन्य Locator से Conform कर लिया जाना चाहिए अन्यथा होगा।

ARA-SASARAM SECTION (CABLE LAYING BETWEEN ARA TO GQN)

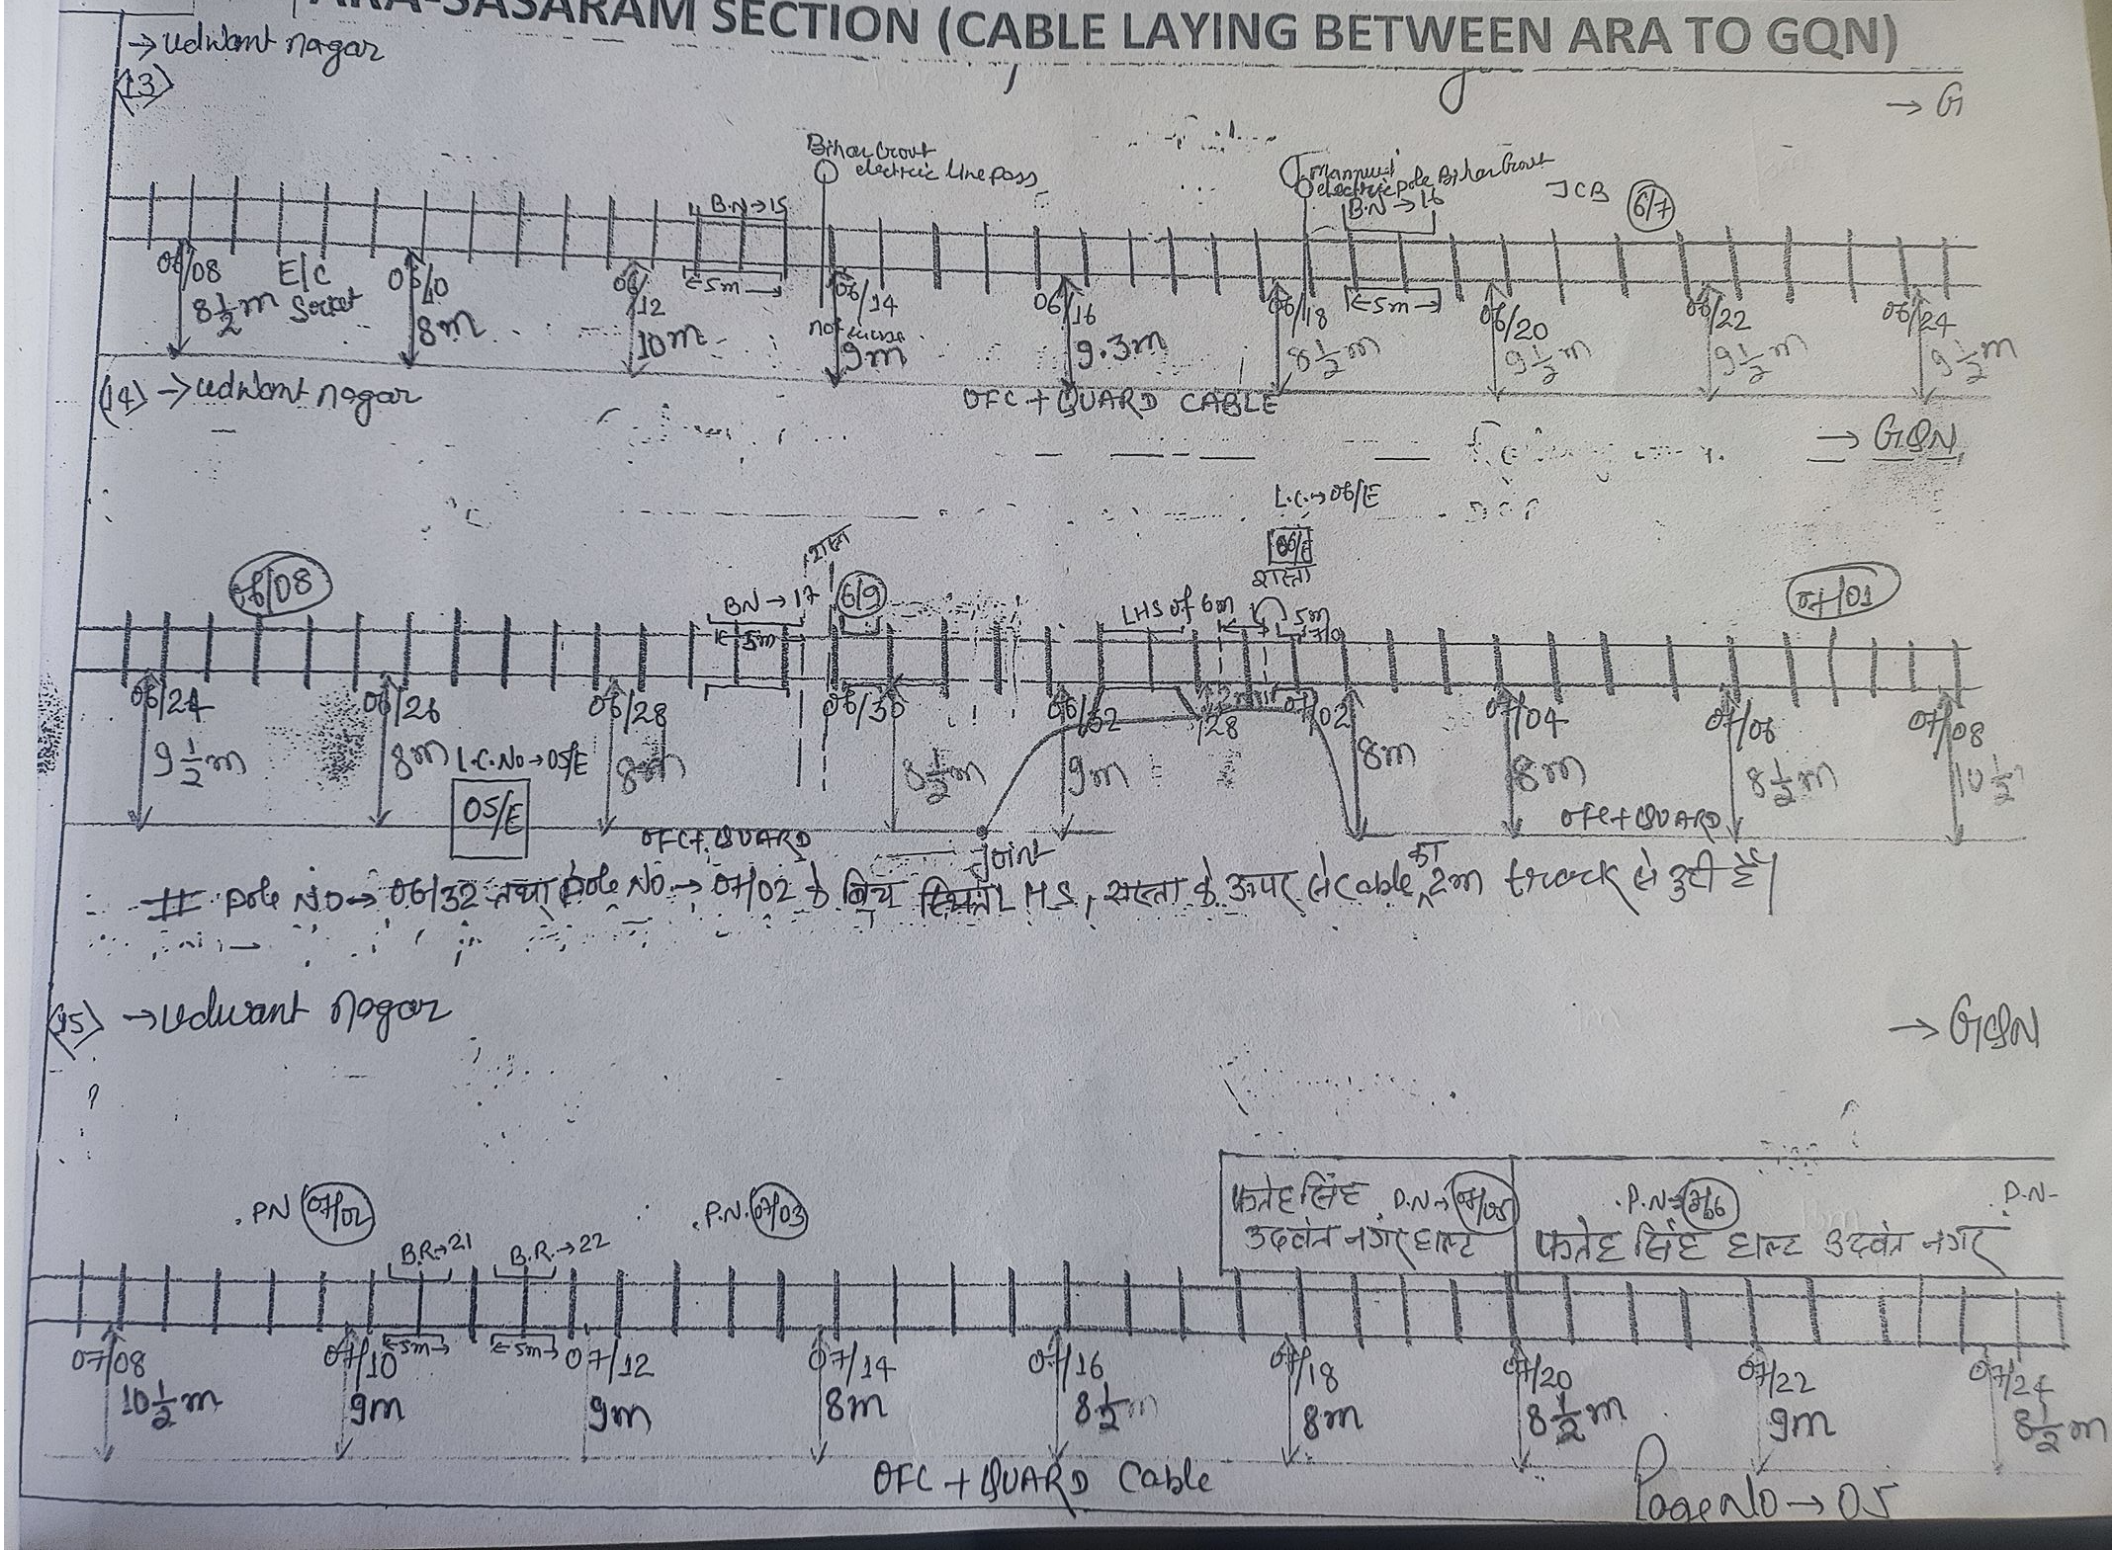


ARA-SASARAM SECTION (CABLE LAYING BETWEEN ARA TO GQN)

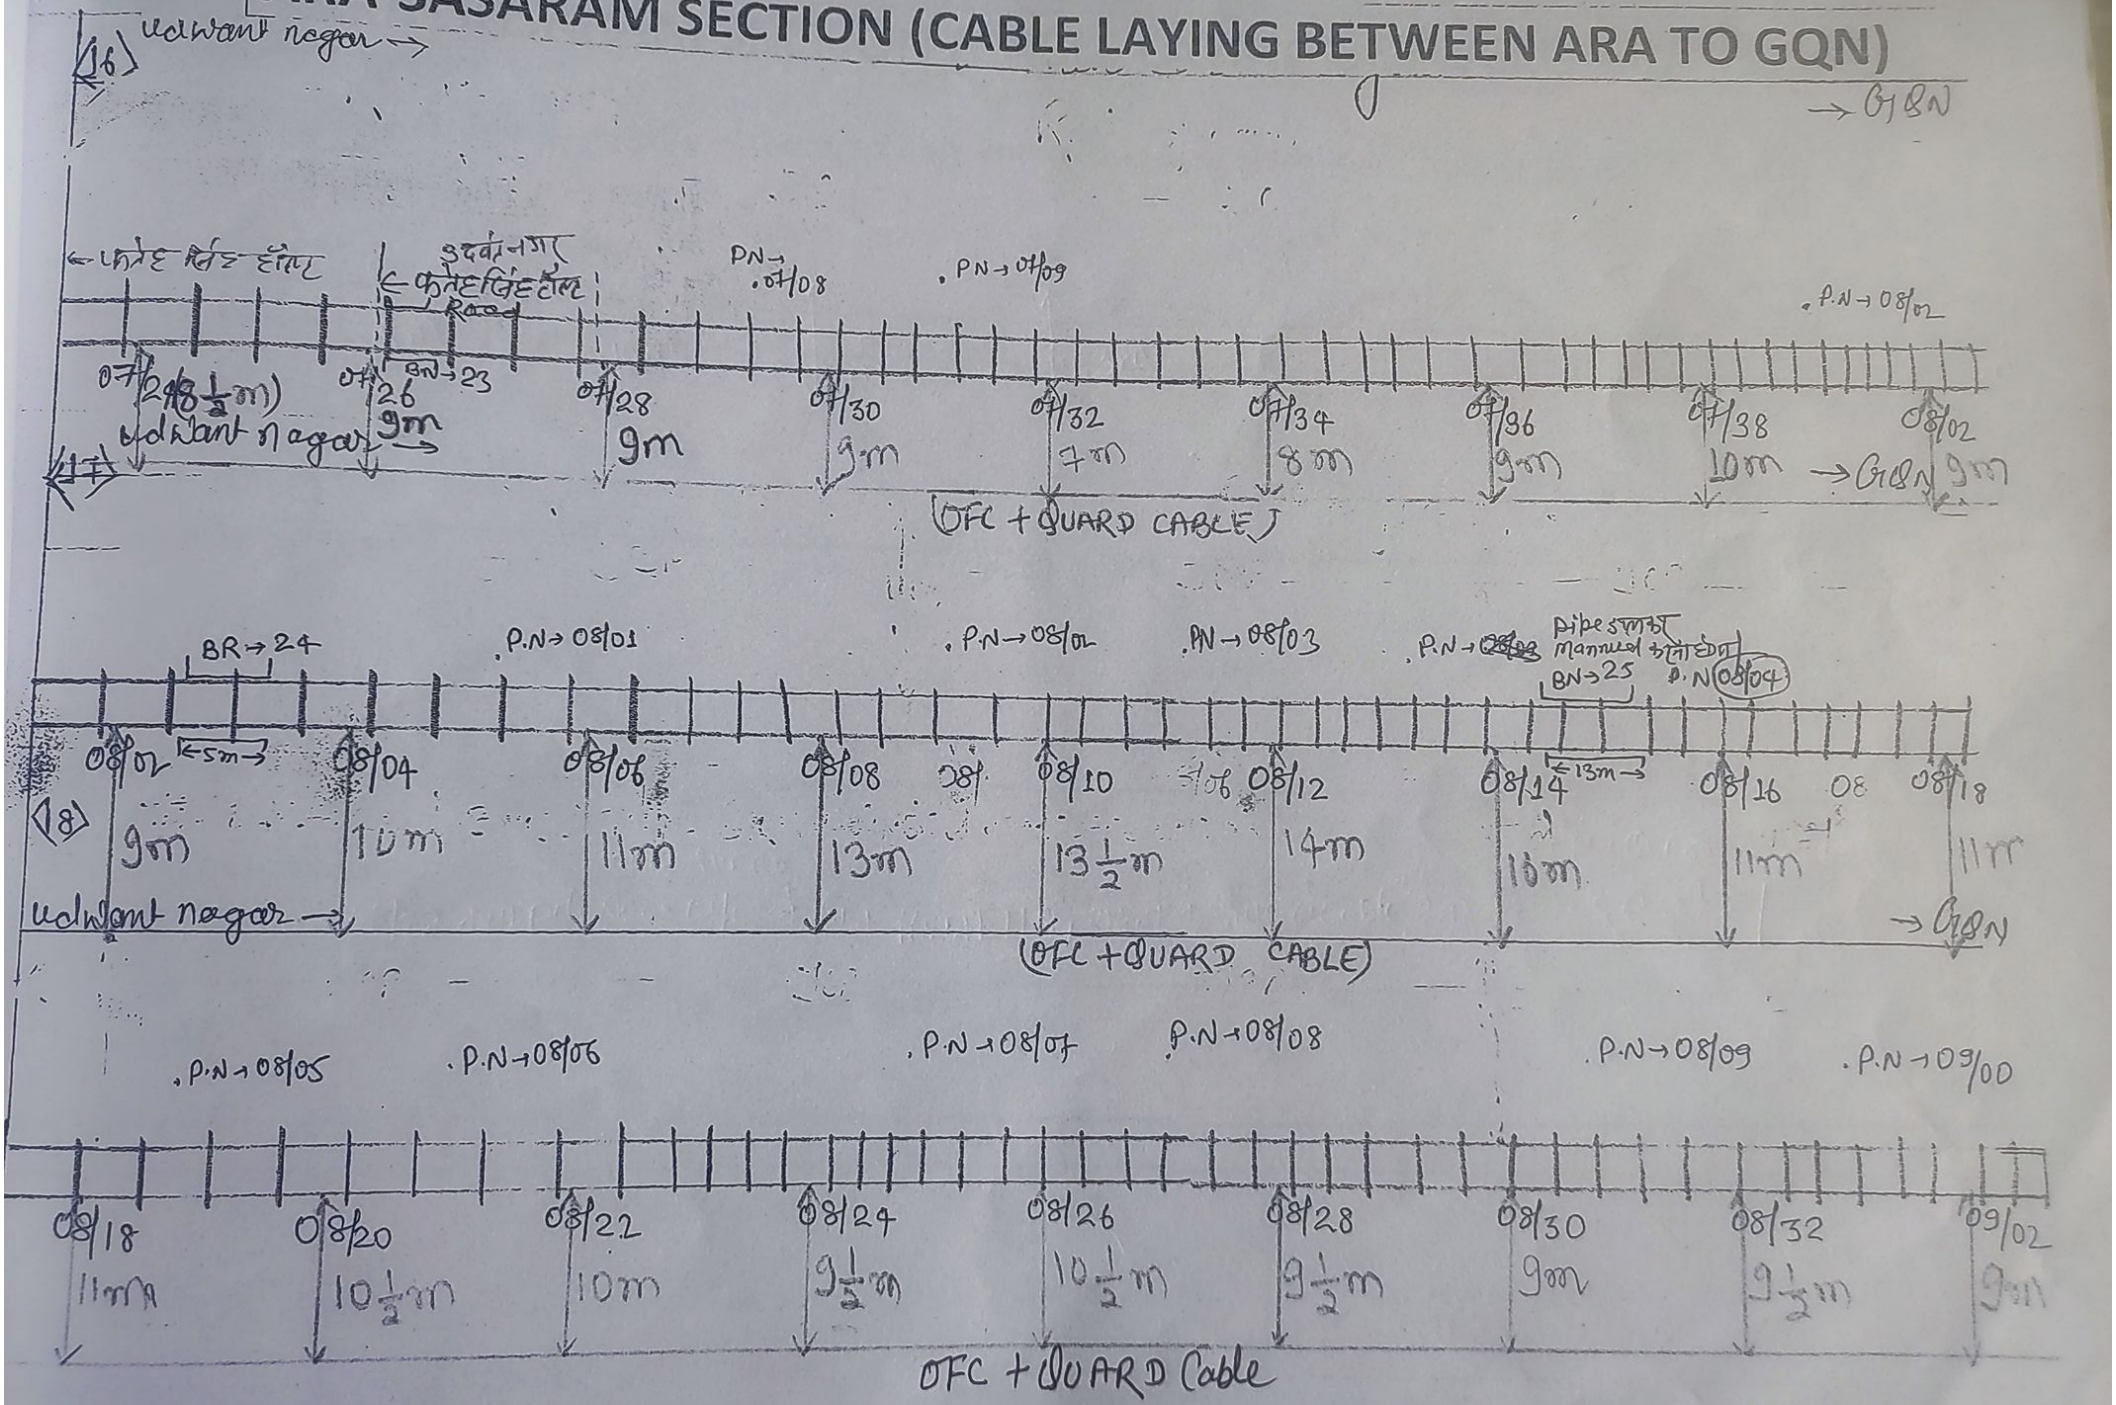


Voltage (left corner of the display at 2nd line). This is the battery
in for both batteries.
normal mode, it is showing


ARA-SASARAM SECTION (CABLE LAYING BETWEEN ARA TO GQN)

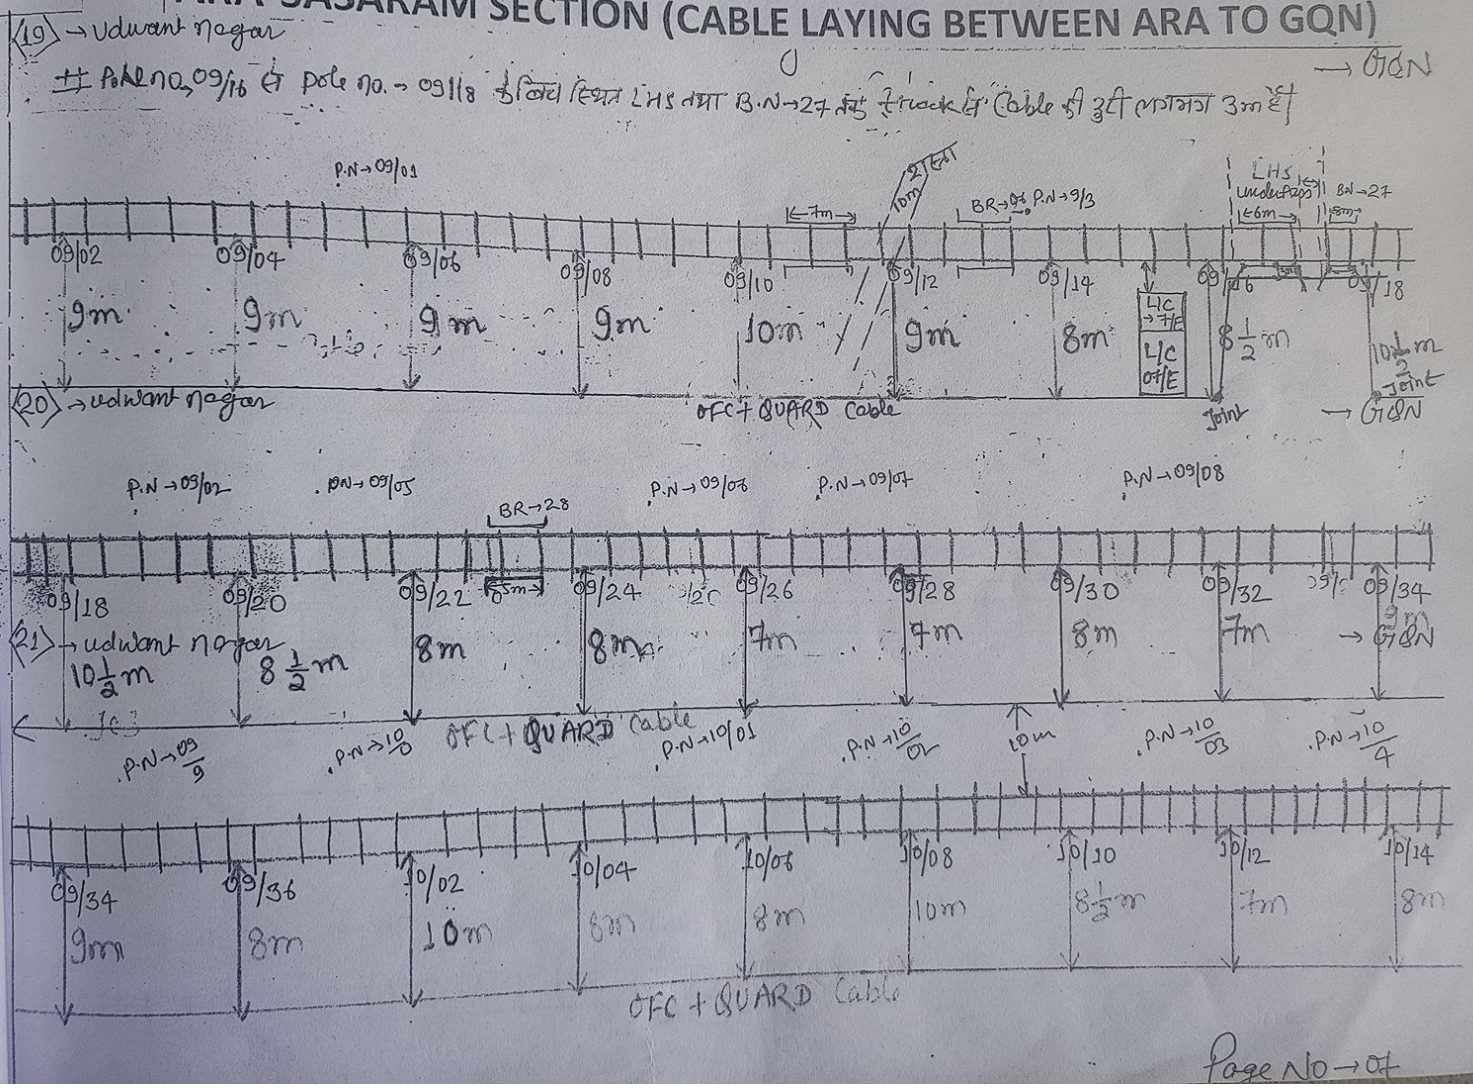

ARA-SASARAM SECTION (CABLE LAYING BETWEEN ARA TO GQN)

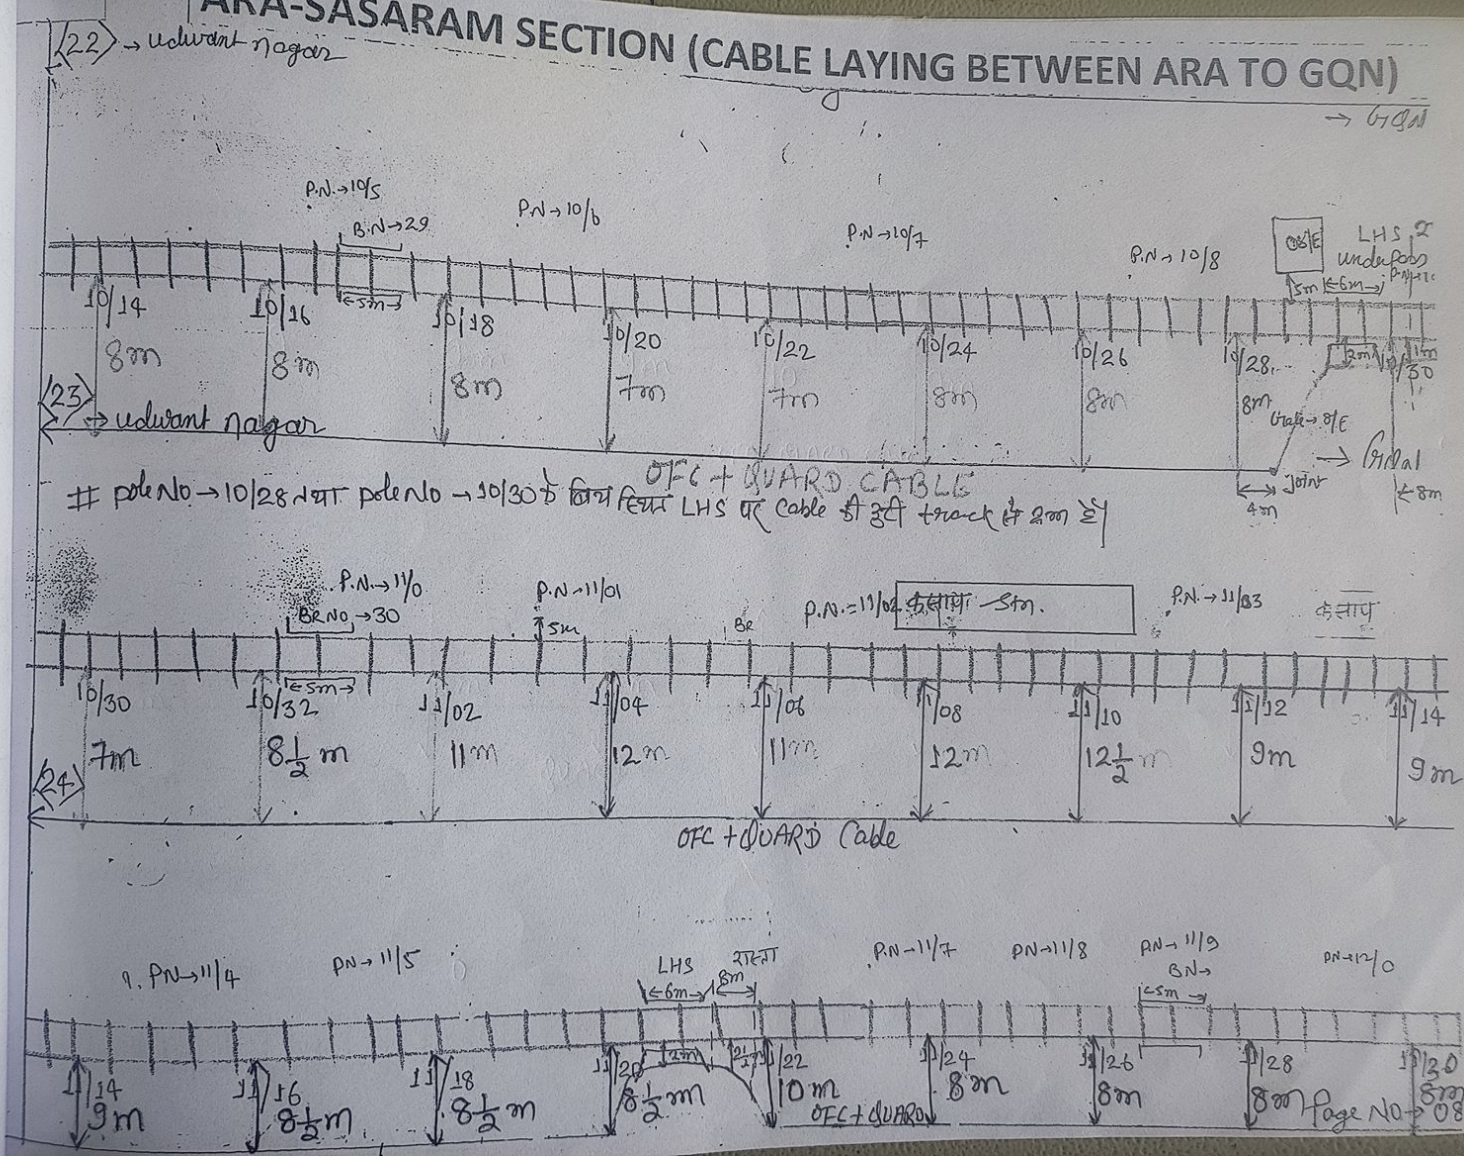

ARA-SASARAM SECTION (CABLE LAYING BETWEEN ARA TO GQN)

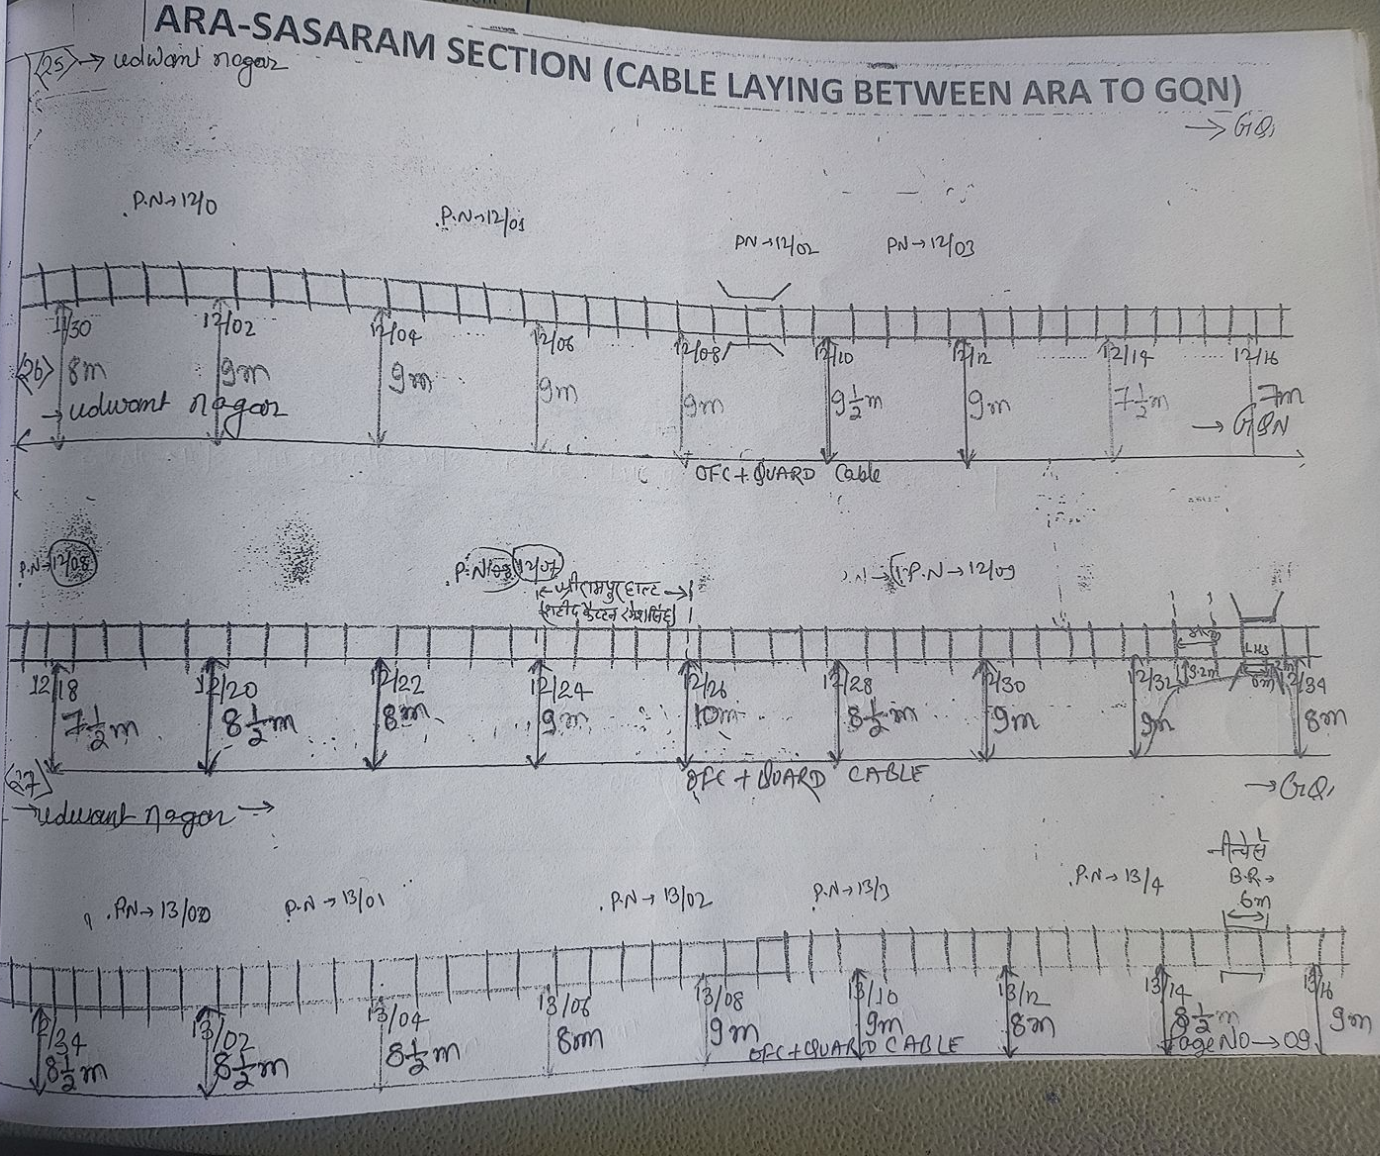


in the system shown

rner of the display at 1st line). This is the phase to neutral voltage


r Plant

ARA-SASARAM SECTION (CABLE LAYING BETWEEN ARA TO GQN)

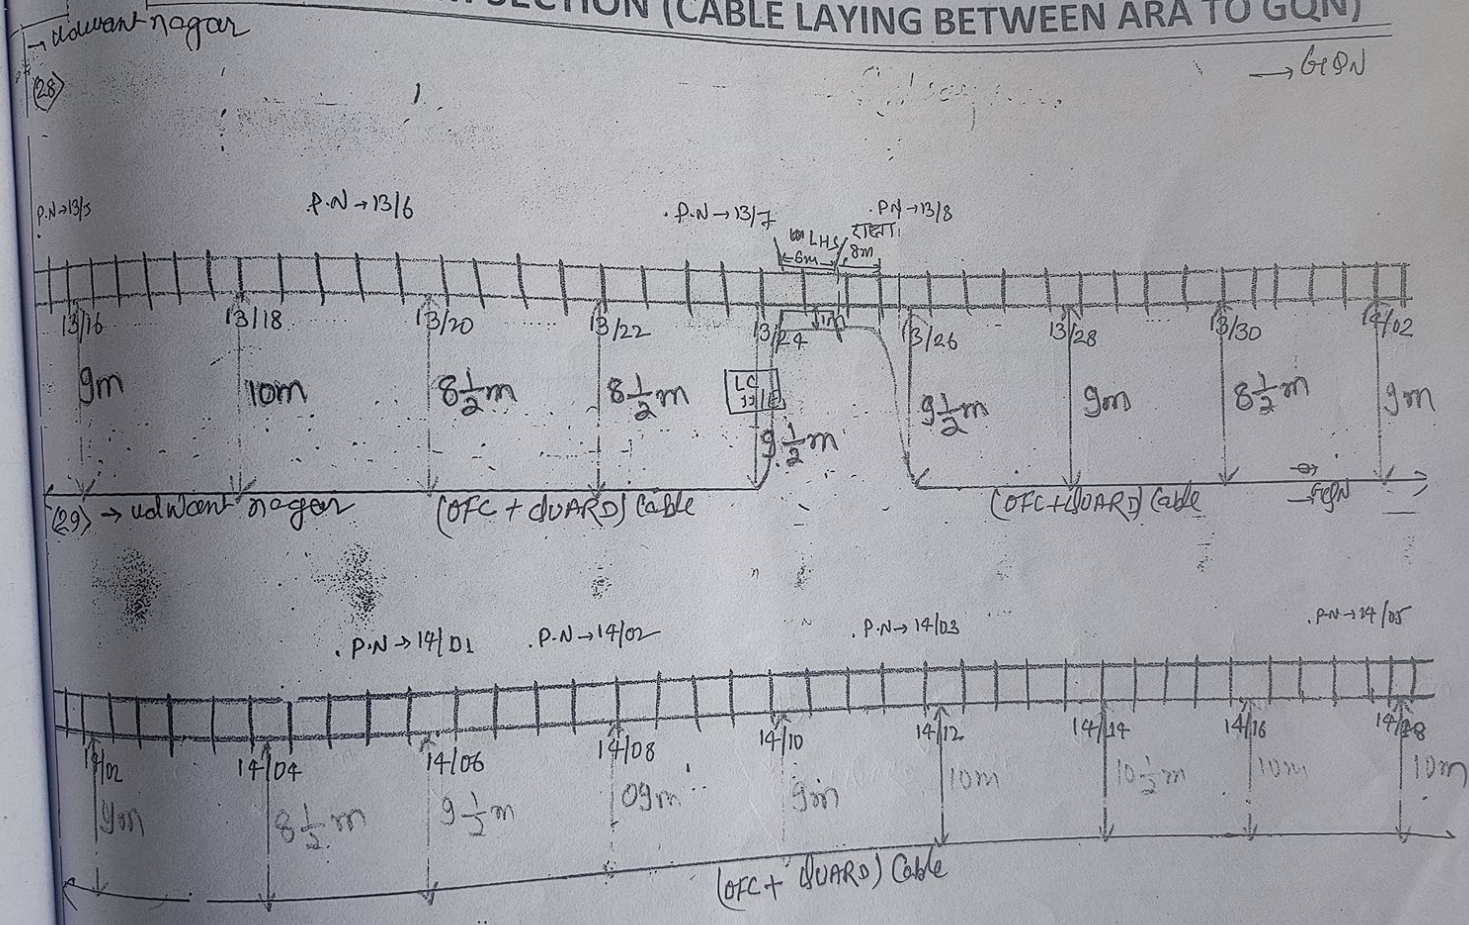


rent with symbol "T" ... line). In normal mode, it is showing


ARA-SASARAM SECTION (CABLE LAYING BETWEEN ARA TO GQN)

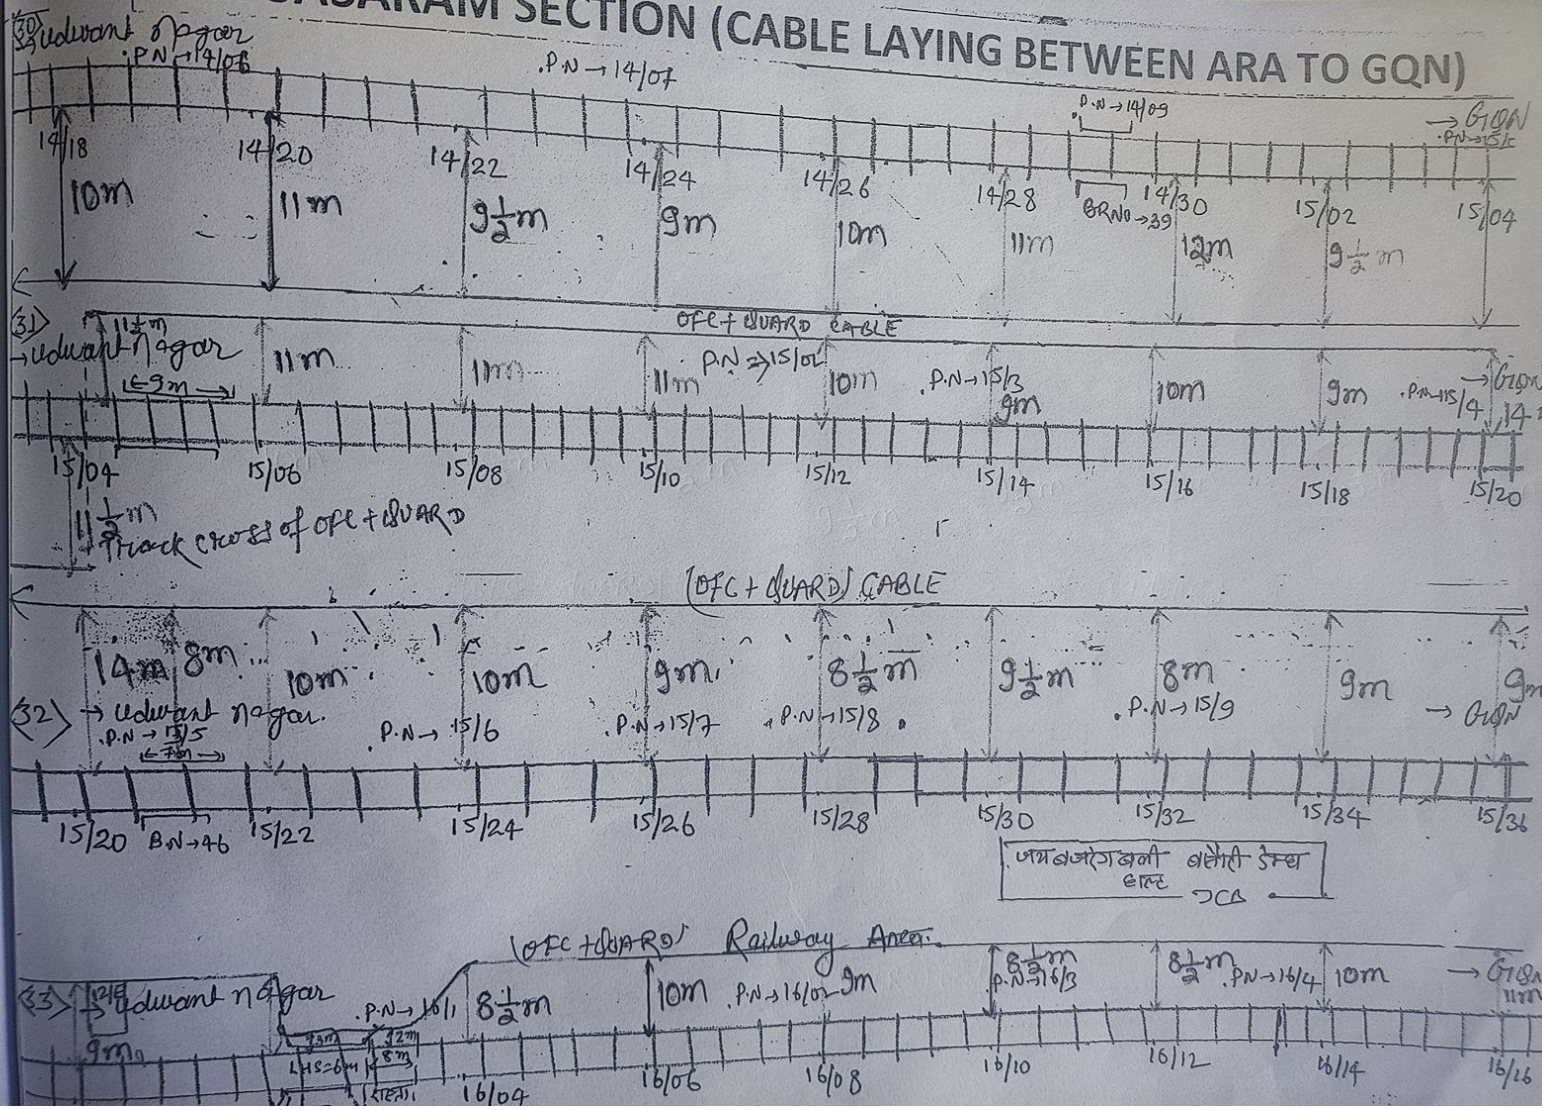


c. DC Voltage (left corner of the display at 2nd line). This is the Battery voltage which is


ARA-SASARAM SECTION (CABLE LAYING BETWEEN ARA TO GQN)

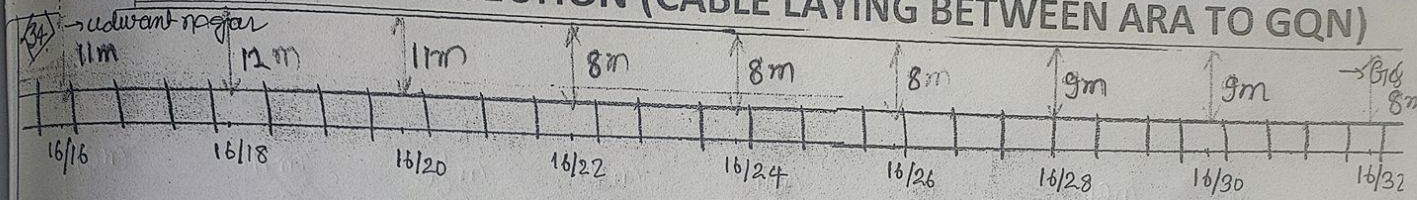

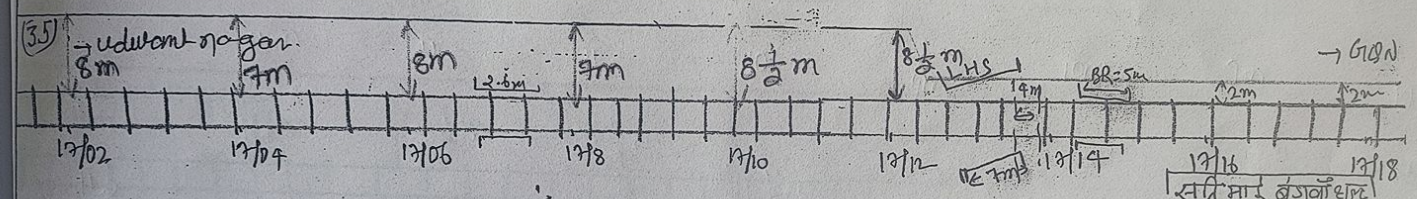

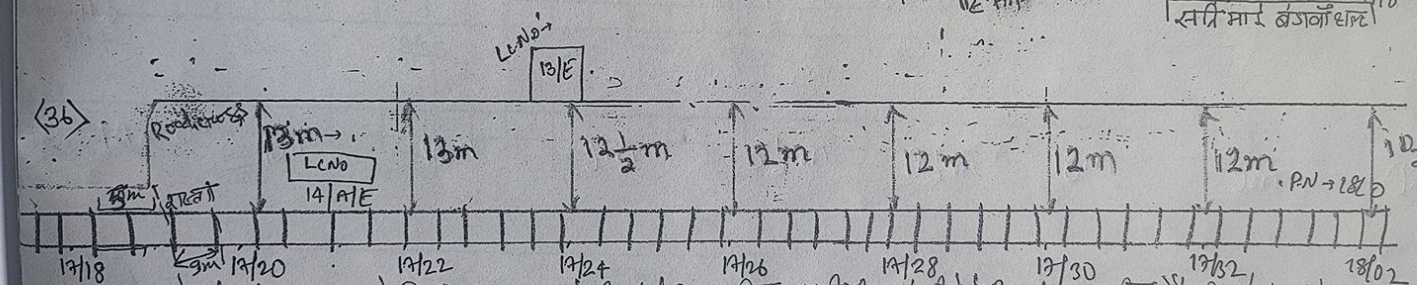


Pole No → 17/18 & pole NO → 17/20 के बिच OFC ऊपर से Road Cross किया जबकी Guard Wire से Road Cross किया है। OFC के duct के माध्यम से Road पर Mist Barrier के ऊपर से Road cross करवाया गया है।

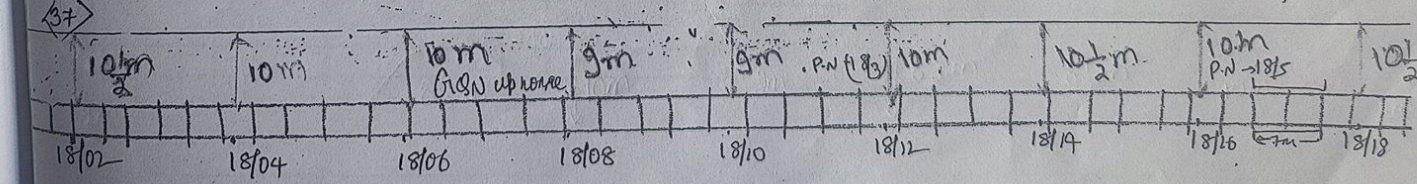

page No → 10

ARA-SASARAM SECTION (CABLE LAYING BETWEEN ARA TO GQN)

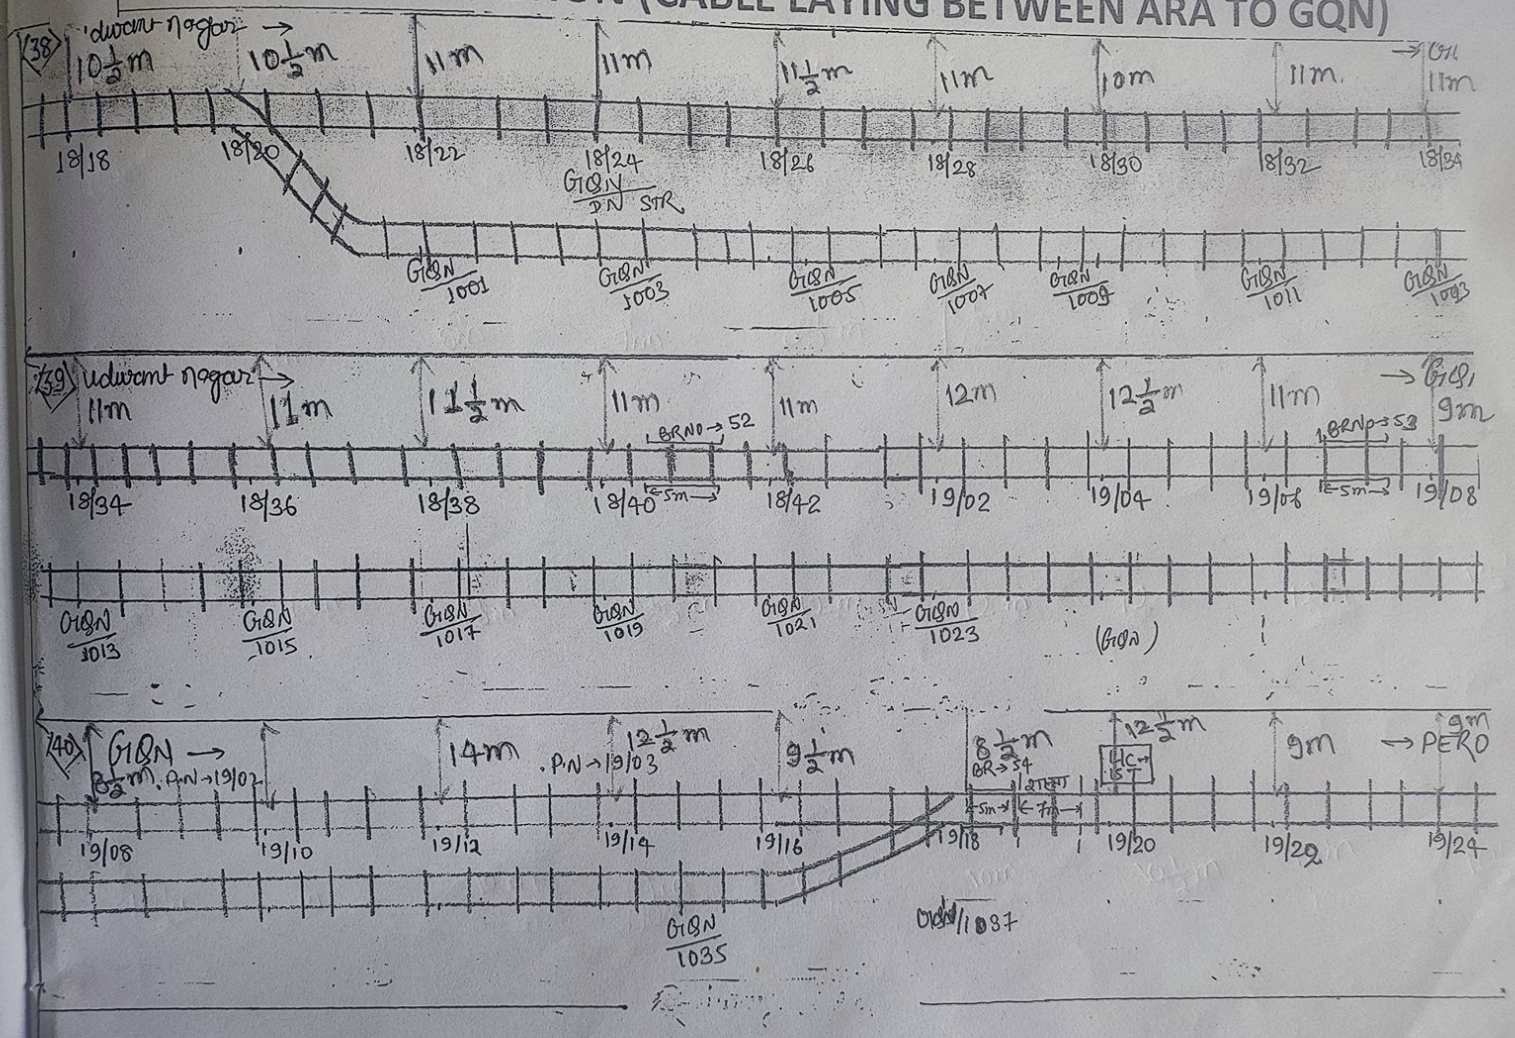

Page No → 15