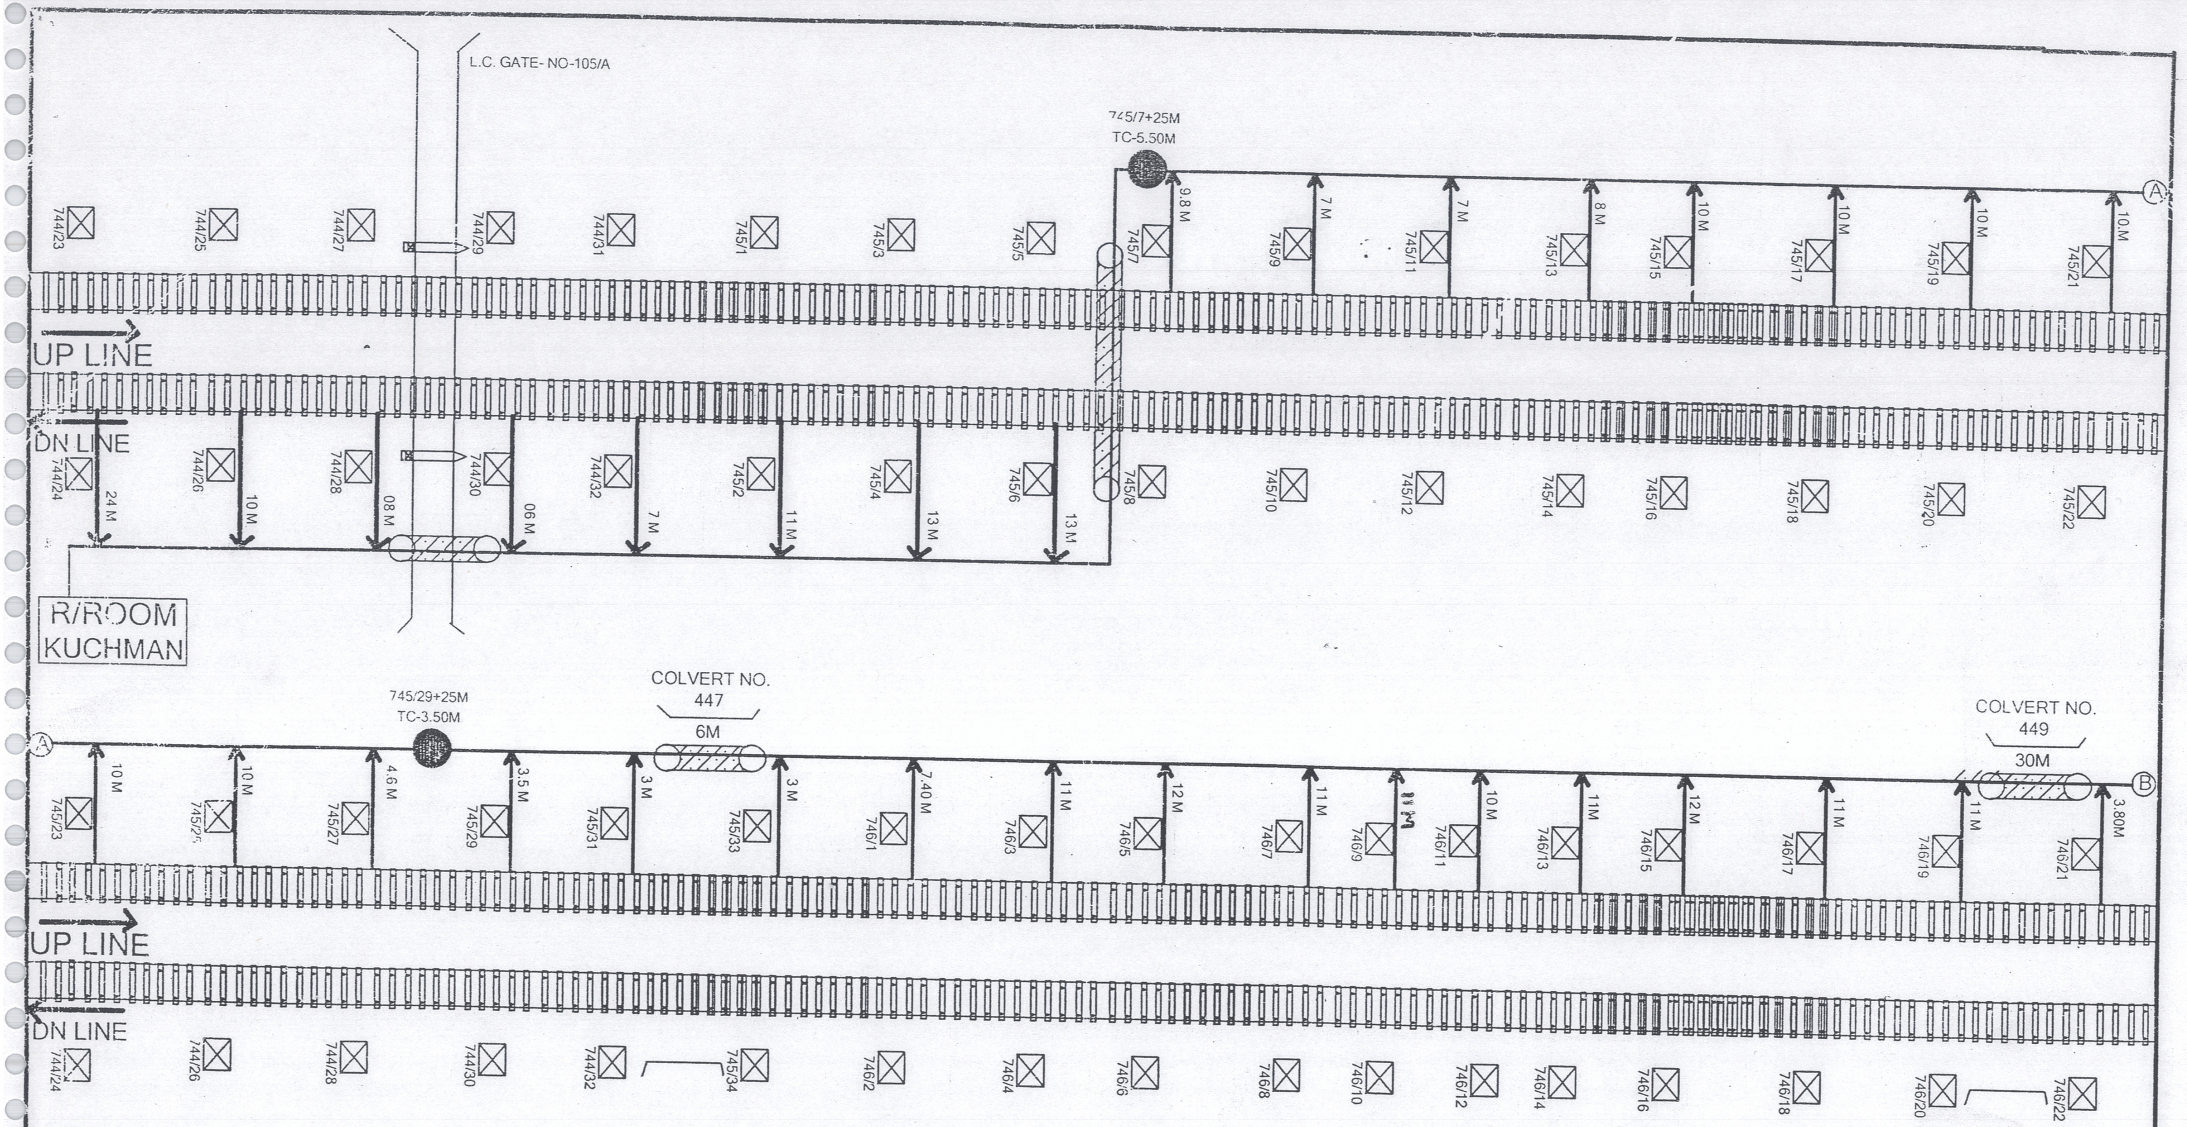


NOTE:-

JOINT POSITION


FINAL ROUTE

ALL MEASUREMENT ARE FROMTRACK CENTRE.

JC
KOLKATA

TO SUIT SIP NOS:
KUCHMAN SIP NO: ECR/SIP/DNR/070/2009 ALT-XII and
MUGHALSARAI SIP NO: ECR/SIP/MGS/001/2012 ALT-XIV

JASUMALL & COMPANY		E.C.R DNR DIVN	CABLE ROUTE PLAN	KUCHMAN-MGS EAST OUTER CABIN SECTION	APPROVED	CHECKED			SHEET NO:
DRAWN	CHECKED				DY.CSTE/W/DNR	SSTE/PROJ/HJP	SSE/S/W/DNR	JE/TELE/W/DNR	1/3

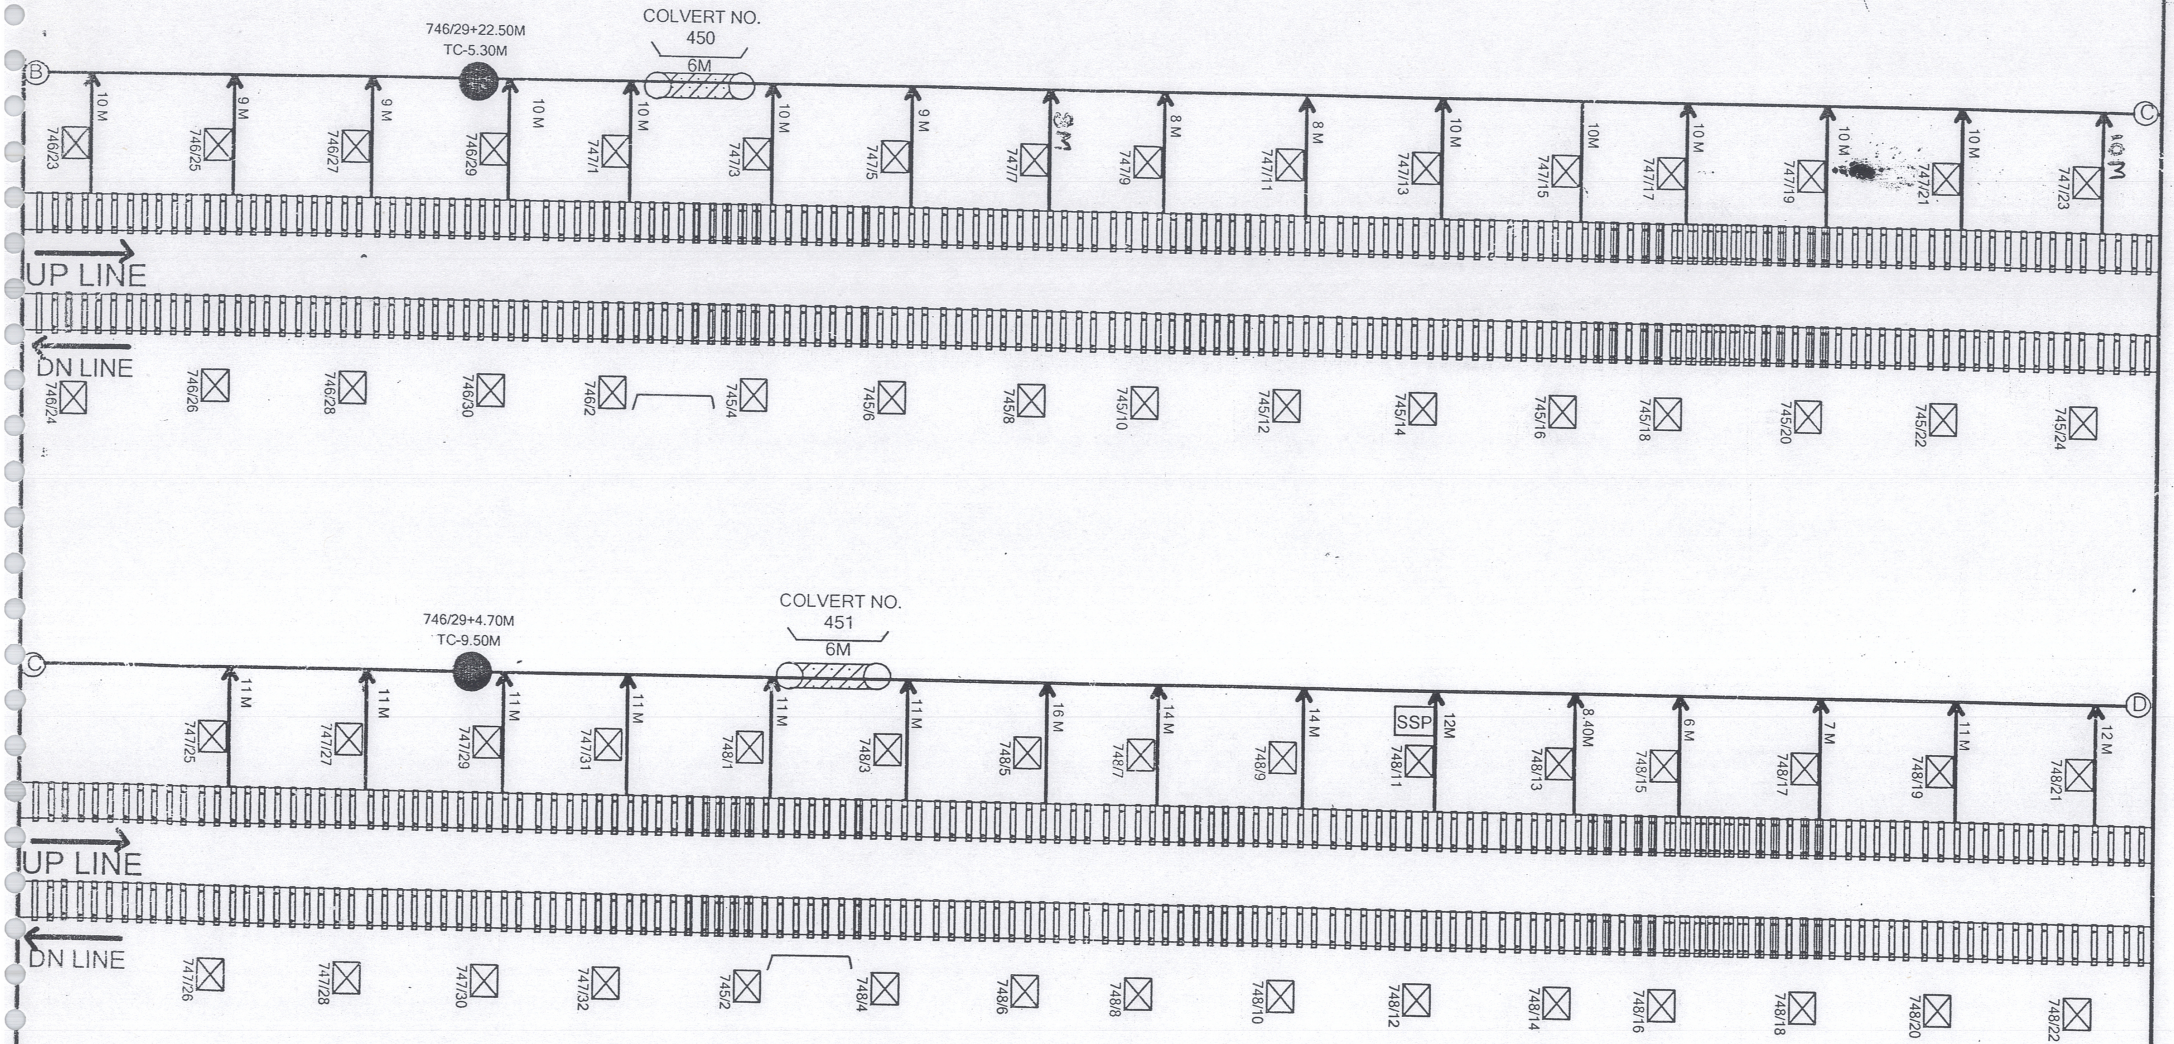

NOTE:-

JOINT POSITION


FINAL ROUTE

ALL MEASUREMENT ARE FROMTRACK CENTRE.

JC
KOLKATA

TO SUIT SIP NOS:
KUCHMAN SIP NO: ECR/SIP/DNR/070/2009 ALT-XII and
MUGHALSARAI SIP NO: ECR/SIP/MGS/001/2012 ALT-XIV

JASUMALL & COMPANY		E.C.R	CABLE ROUTE PLAN	KUCHMAN-MGS EAST OUTER CABIN SECTION	APPROVED	CHECKED			SHEET NO:
DRAWN	CHECKED	DNR DIVN			DY.CSTE/W/DNR	SSTE/PROJ.III/HJP	SSE/S/W/DNR	JE/TELE/W/DNR	2/3

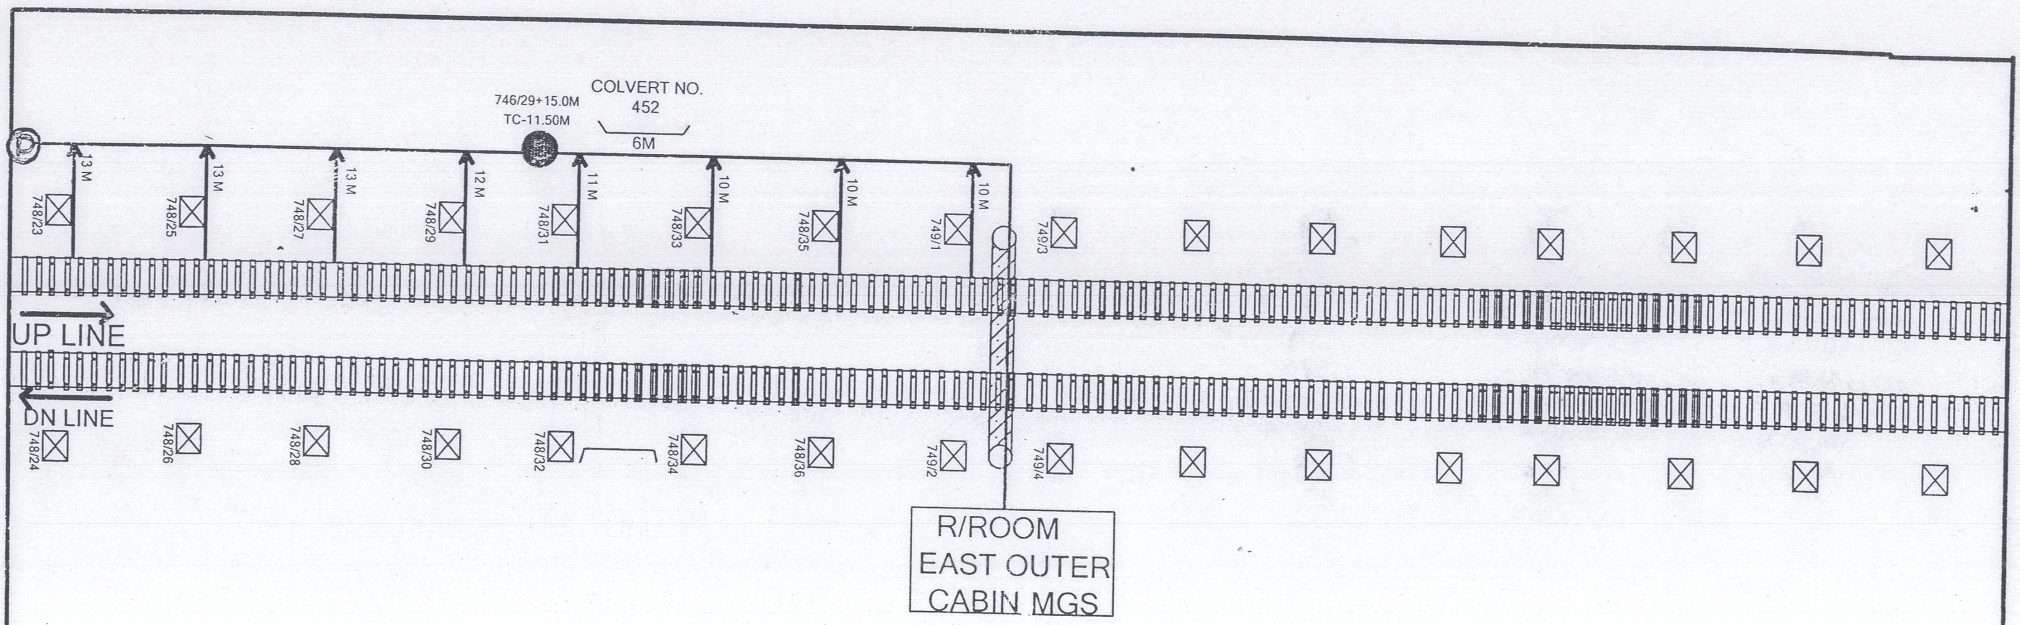

NOTE:-

JOINT POSITION

FINAL ROUTE

ALL MEASUREMENT ARE FROMTRACK CENTRE

JC
KOLKATA

TO SUIT SIP NOS:
KUCHMAN SIP NO: ECR/SIP/DNR/070/2009 ALT-XII and
MUGHALSARAI SIP NO: ECR/SIP/MGS/001/2012 ALT-XIV

JASUMALL & COMPANY		E .C. R	CABLE ROUTE PLAN	KUCHMAN-MGS EAST OUTER CABIN SECTION	APPROVED	CHECKED			SHEET NO:
DRAWN	CHECKED	DNR DIVN			DY.CSTE/W/DNR	SSTE/PROJ-II/HJP	SSE/S/W/DNR	JE/TELE/W/DNR	3/3