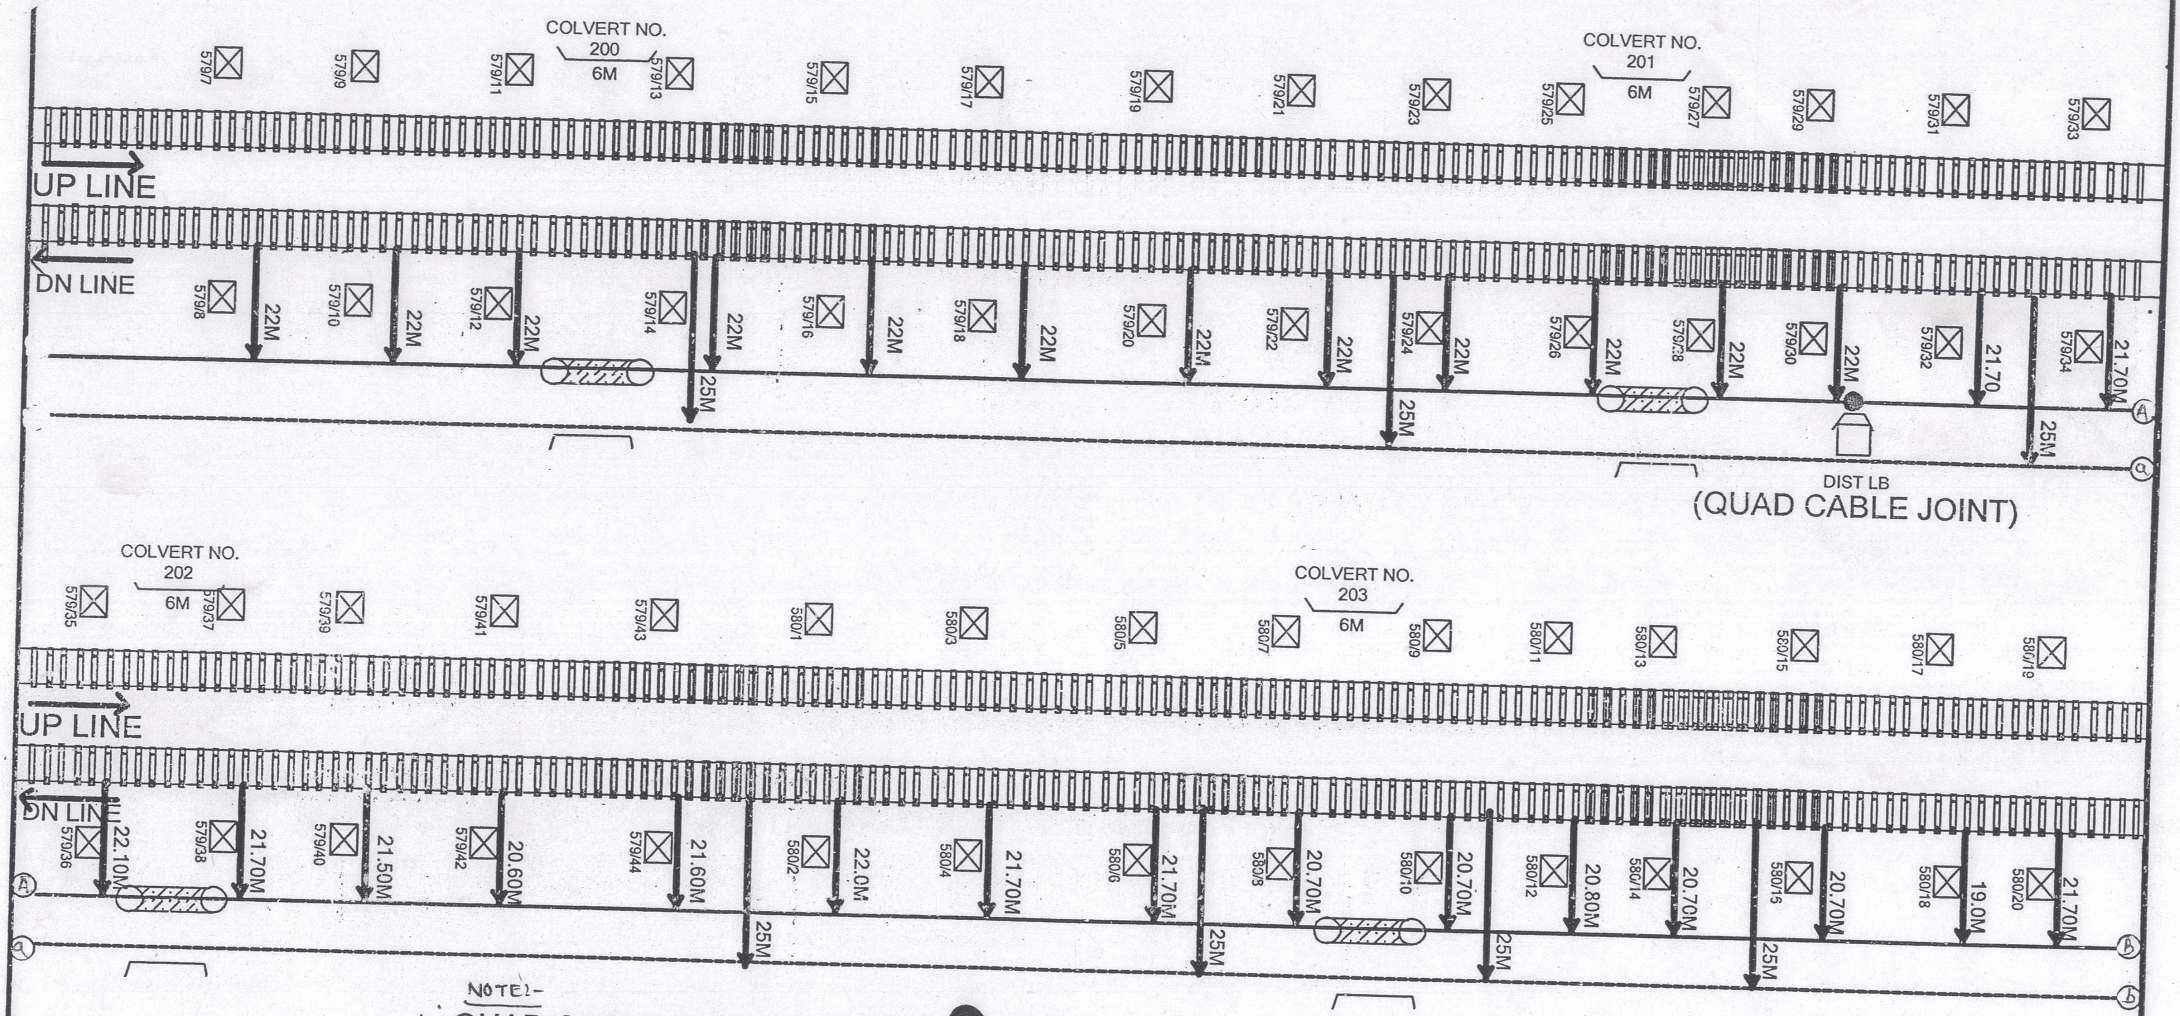


NOTE:-

(i) QUAD CABLE JOINT

(ii) FINAL CABLE ROUTE


(iii) RAILWAY BOUNDRY

(iv) ALL MEASUREMENTS ARE FROM TRACK CENTRE.

JC
KOLKATA

TO SUIT SIP NO- BLOCK HUT 'C' - ECR/SIP/DNR/089/2011 ALT-II (ii)
AND KULHARIA - ECR/SIP/DNR/088/2011 ALT-VII (ii)

JASUMALL & COMPANY		E.C.R	CABLE ROUTE PLAN	BLOCK HUT 'C' TO KULHARIA SECTION	APPROVED	CHECKED			SHT-NO
DRAWN	CHECKED	DNR DIVN			20/12/18 DY.CSTE/W/DNR	SSTE/PROJ-II/HJP	SSE/S/W/DNR	JE/W/TELE/DNR	1/3

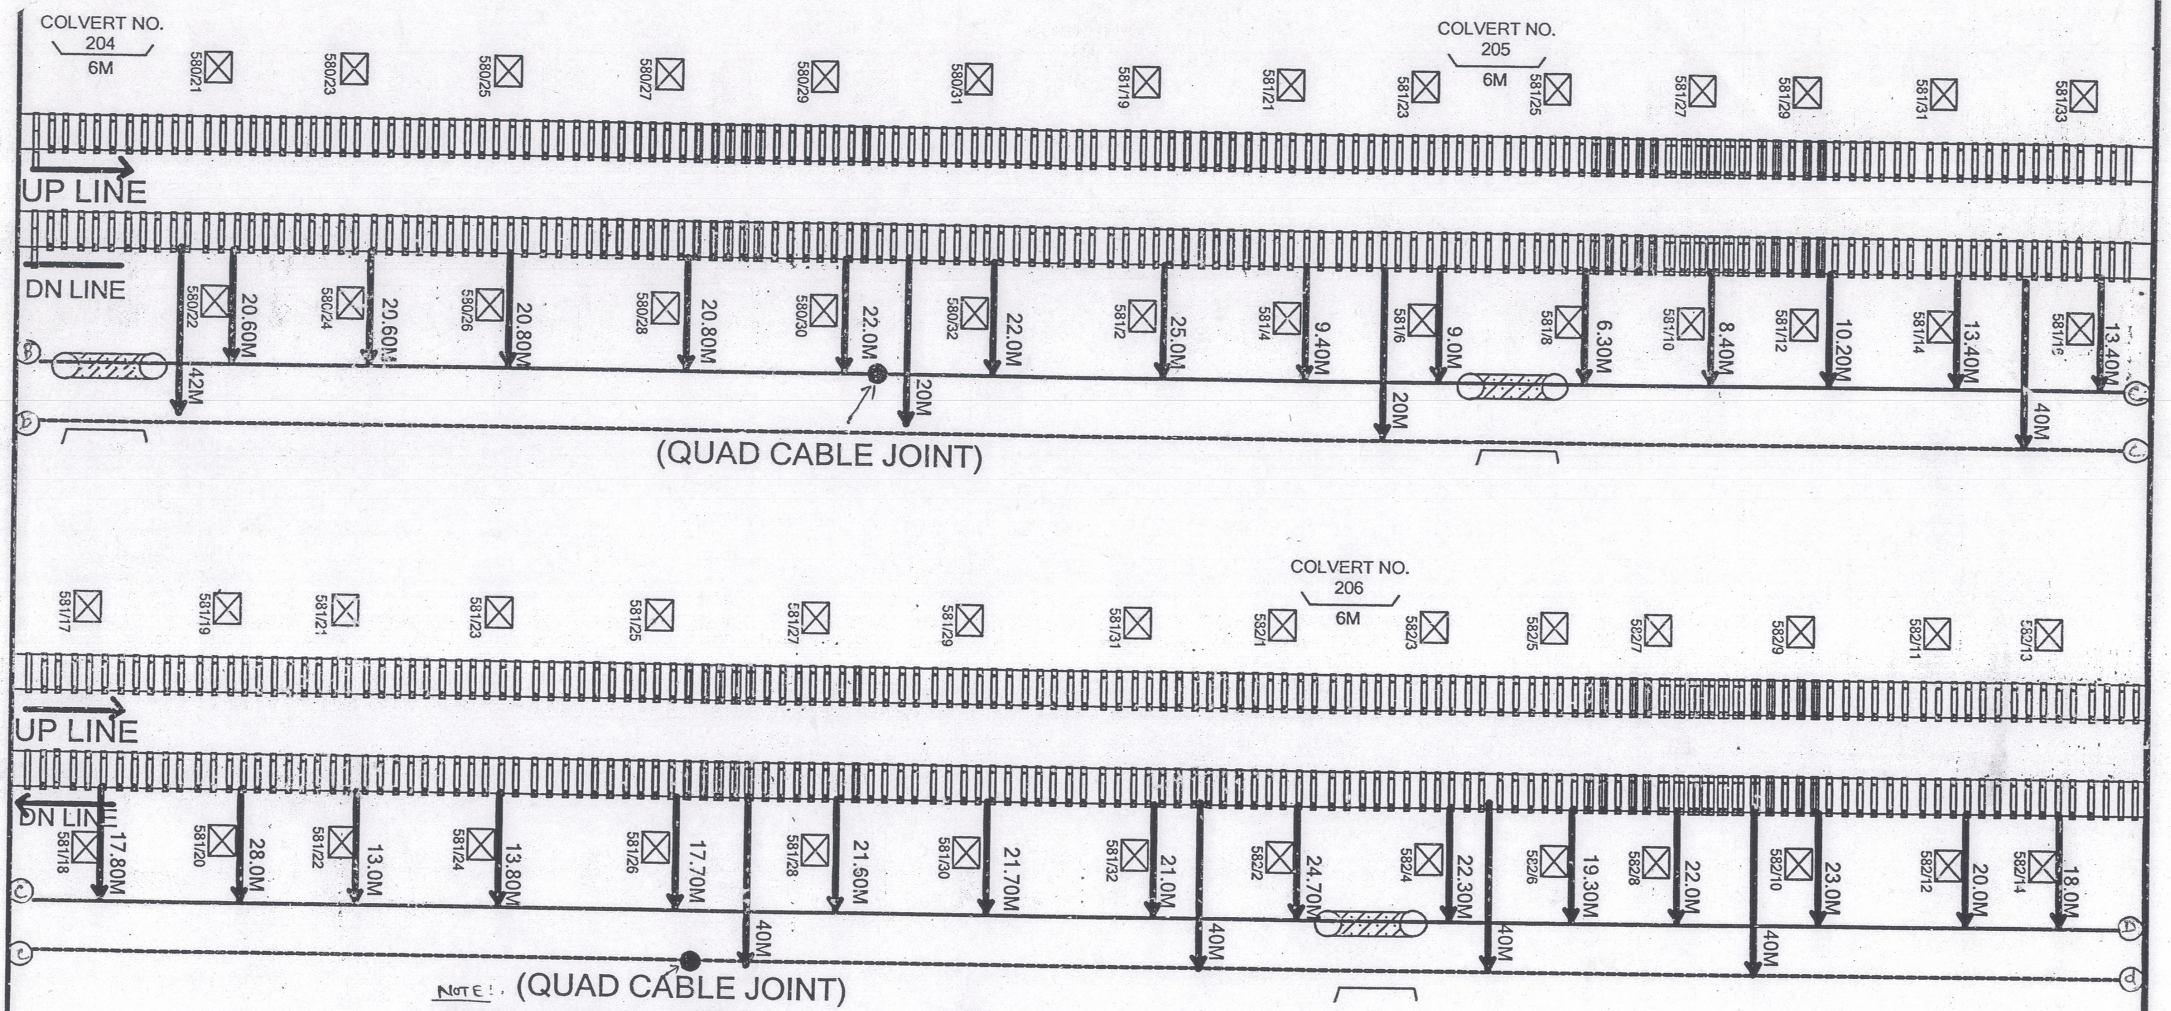

NOTE :

(i) QUAD CABLE JOINT

(ii) FINAL CABLE ROUTE


(iii) RAILWAY BOUNDRY

(iv) ALL MEASUREMENTS ARE FROM TRACK CENTRE

JC KOLKATA

TO SUIT SIP NO- BLOCK HUT 'C'- ECR/SIP/DNR/089/2011 ALT-4 (ii)
AND KULHARIA- ECR/SIP/DNR/088/2011 ALT-VII (ii)

JASUMALL & COMPANY		E.C.R DNR DIVN	FINAL CABLE ROUTE PLAN	BLOCK HUT 'C' TO KULHARIA SECTION	APPROVED	CHECKED	SHT-NO 2/3
DRAWN	CHECKED				DY.CSTE/W/DNR	SSTE/PROJ-II/HJP / SSE/S/W/DNR / JE/W/TELE/DNR	

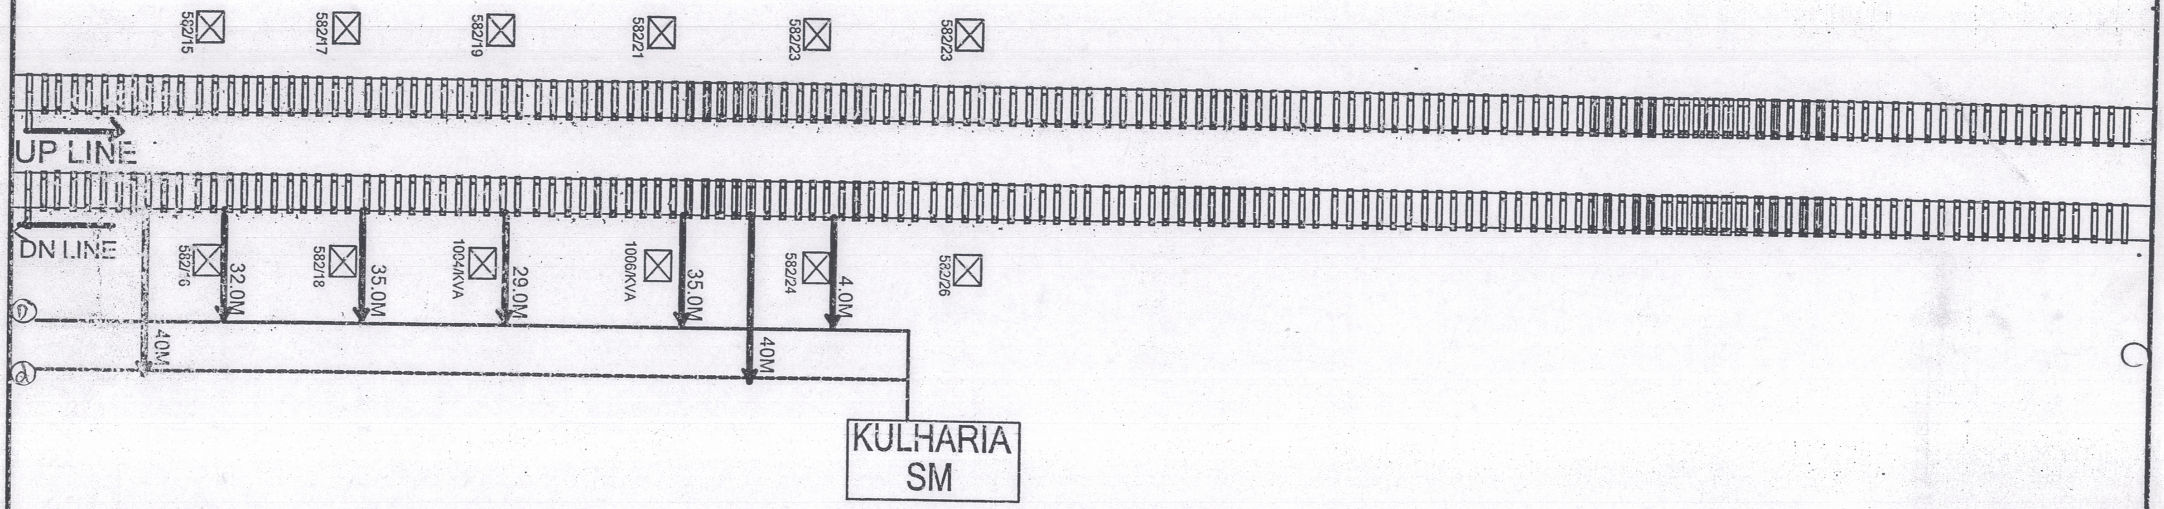

NOTE :-

(i) QUAD CABLE JOINT
(ii) FINAL CABLE ROUTE
(iii) RAILWAY BOUNDRY
(iv) ALL MEASUREMENTS ARE FROM TRACK CENTRE

TO SUIT SIP NO- BLOCK HUT 'C'- ECR/SIP/DNR/089/2011 ALT-II(ii)
AND KULHARIA- ECR/SIP/DNR/088/2011 ALT-VII(ii)

JC
KOLKATA

JASUMALL & COMPANY		E .C. R DNR DIVN	CABLE ROUTE PLAN	BLOCK HUT 'C' TO KULHARIA SECTION	APPROVED	CHECKED			SHT-NO
					20/12/18.				3/3
DRAWN	CHECKED				DY.CSTE/W/DNR	SSTE/PROJ-II/HJP	SSE/S/W/DNR	JE/W/TELE/DNR	