




RAILTEL CORPORATION OF INDIA LIMITED

**OPTICAL FIBER CABLE ROUTE DIAGRAM
KUIL TO MOKAMA**

BABA PROJECTS PVT. LTD.

2K/74, BARIATU HOUSING COLONY,
BARIATU, RANCHI-09, JHARKHAND
email :- bppl@bppl.org

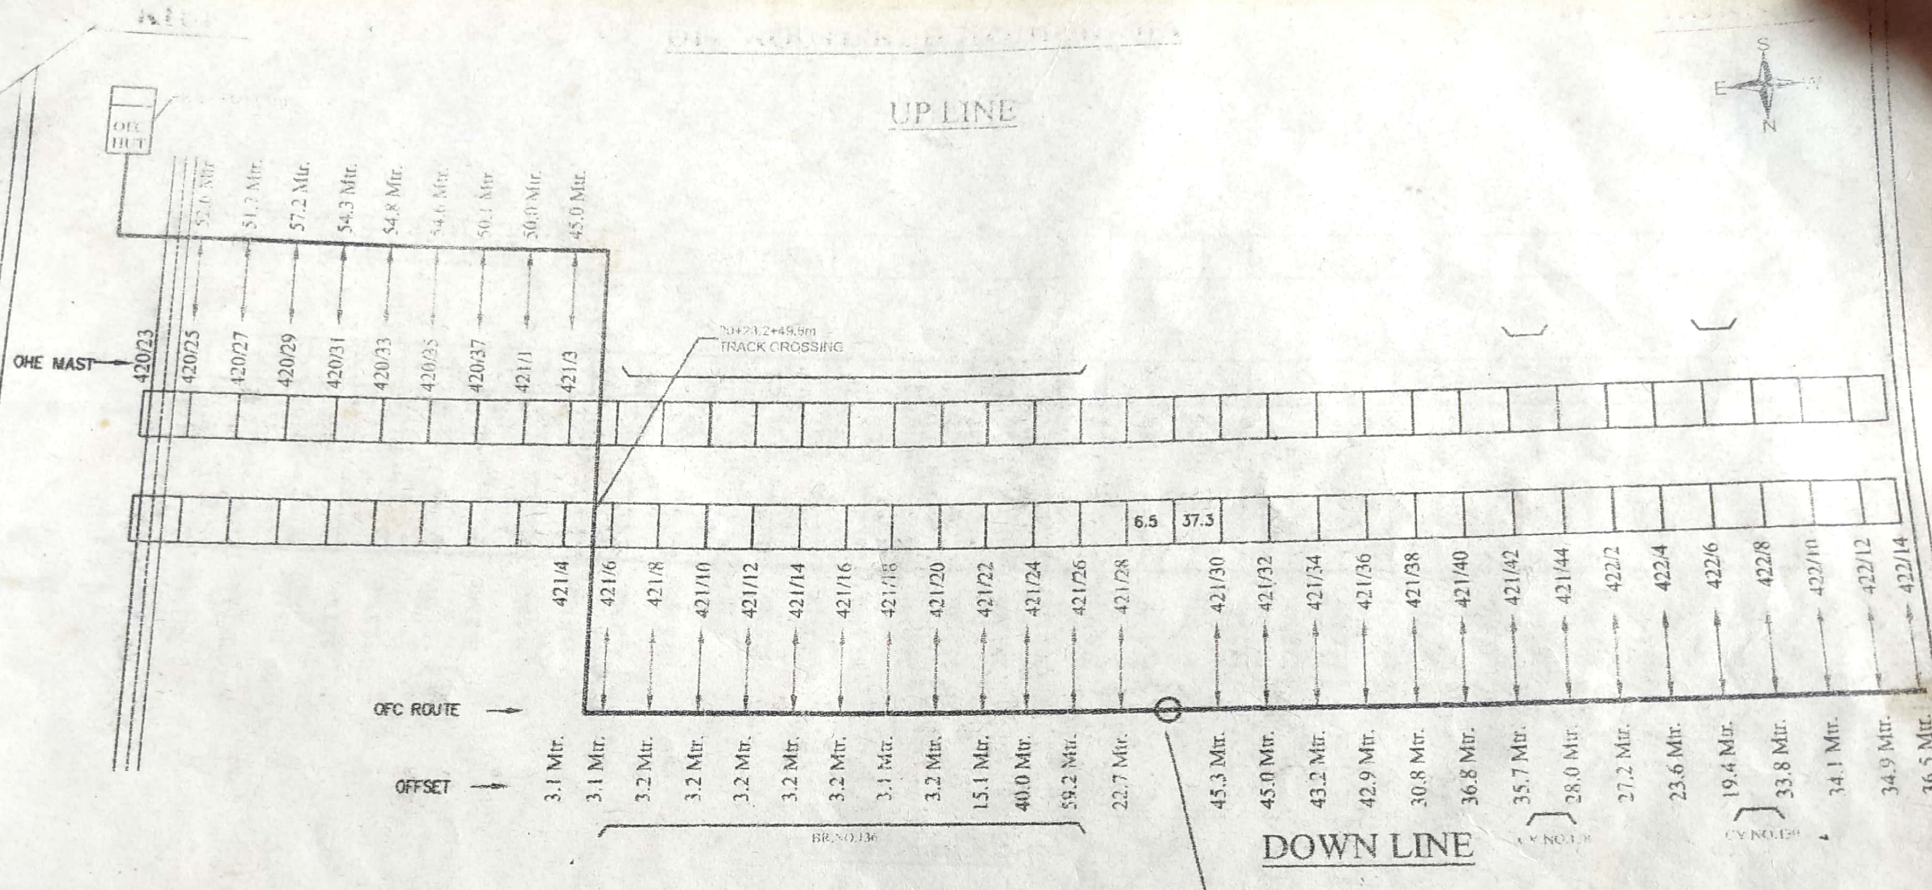

LEGEND

1		OFC ROUTE	4		CULVERT	7		STATION
2		RAILWAY TRACK	5		LEVEL XING GATE	8		OFC HUT
3		GLRCC PIPE	6		CABIN	9		App. Care

BABA PROJECTS PVT. LTD.
RANCHI



RAILTEL CORPORATION OF INDIA LIMITED

GABRIEL

DRAWN

CHECKED

Chandephwar Posted RoZ
Incharge

BABA PROJECT PVT LTD

24/12/2017


NOTE:- ALL DIMENSIONS ARE IN METER.

SH.NO
1/17





UP LINE

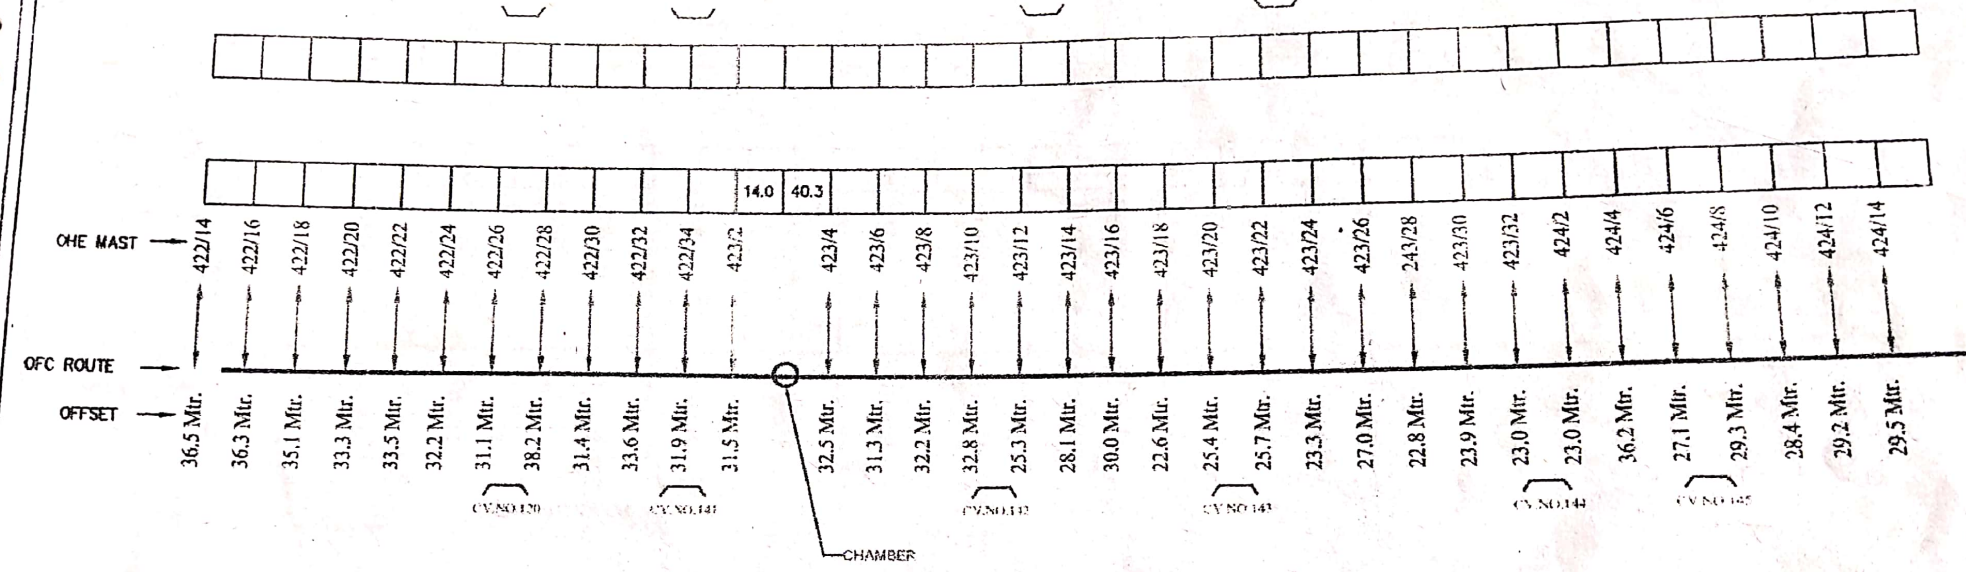

DOWN LINE

LEGEND


1		OFC ROUTE	4		CULVERT	7		STATION
2		RAILWAY TRACK	5		LEVEL XING GATE	8		OFC HUT
3		G.I.RCC PIPE	6		CABIN	9		App. Care

BABA PROJECTS PVT. LTD. RANCHI		RAILTEL CORPORATION OF INDIA LIMITED	
GABRIEL			
DRAWN	CHECKED		

Chandeshwar prajapati R-2
29/13/2017

NOTE:- ALL DIMENSIONS ARE IN METER. SH.NO. 2/17

UP LINE

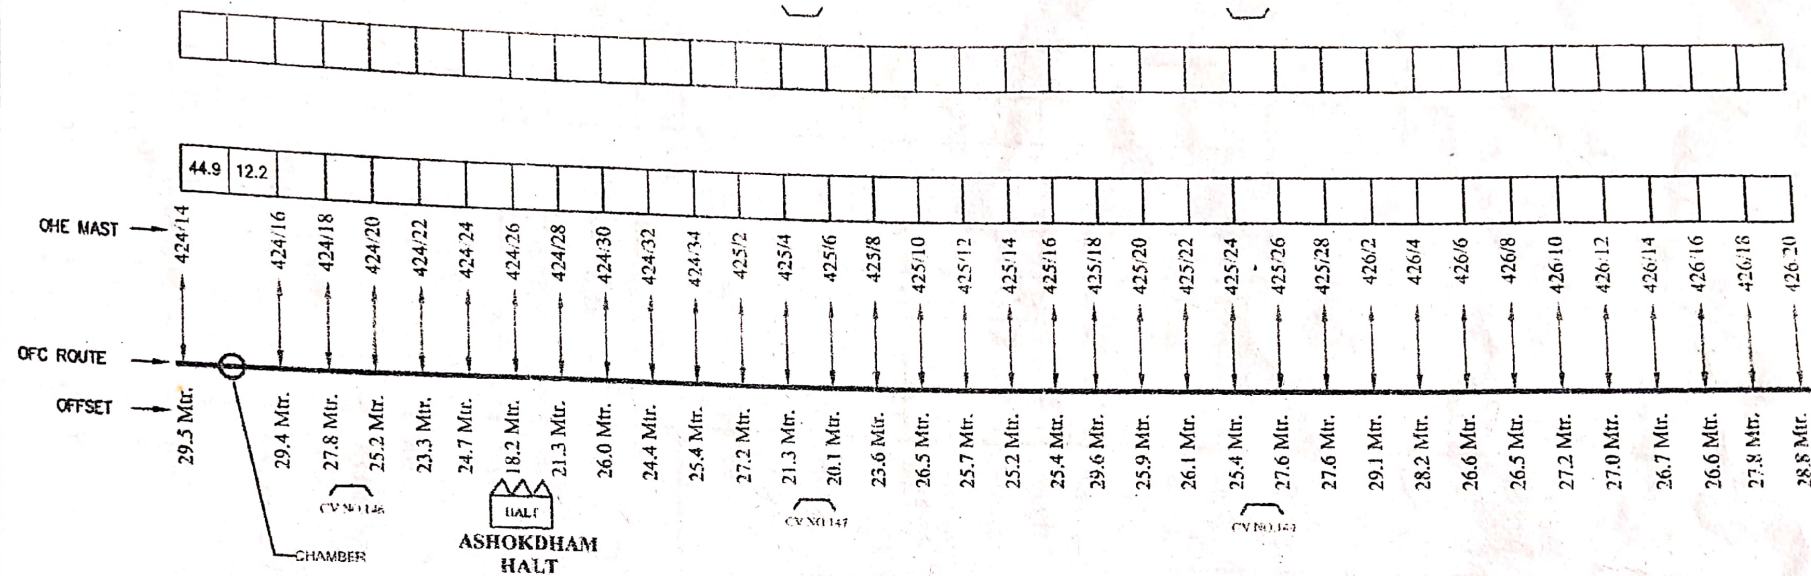

DOWN LINE

LEGEND

1	—	OFC ROUTE	4	—	CULVERT	7	—	STATION
2		RAILWAY TRACK	5	—	LEVEL XING GATE	8	—	OFC HUT
3	—	G.I./RCC PIPE	6	—	CABIN	9	—	App. Care

BABA PROJECTSPVT. LTD.
RANCHI

RAIATEL CORPORATION OF INDIA LIMITED

GABRIEL

DRAWN

CHECKED

Chandeshwar Prasad Roy
24/3/2017


NOTE:- ALL DIMENSIONS ARE IN METER.

SH.NO.
3/17

OPC ROUTE KUIL TO MOKAMA

MOKAMA

UP LINE

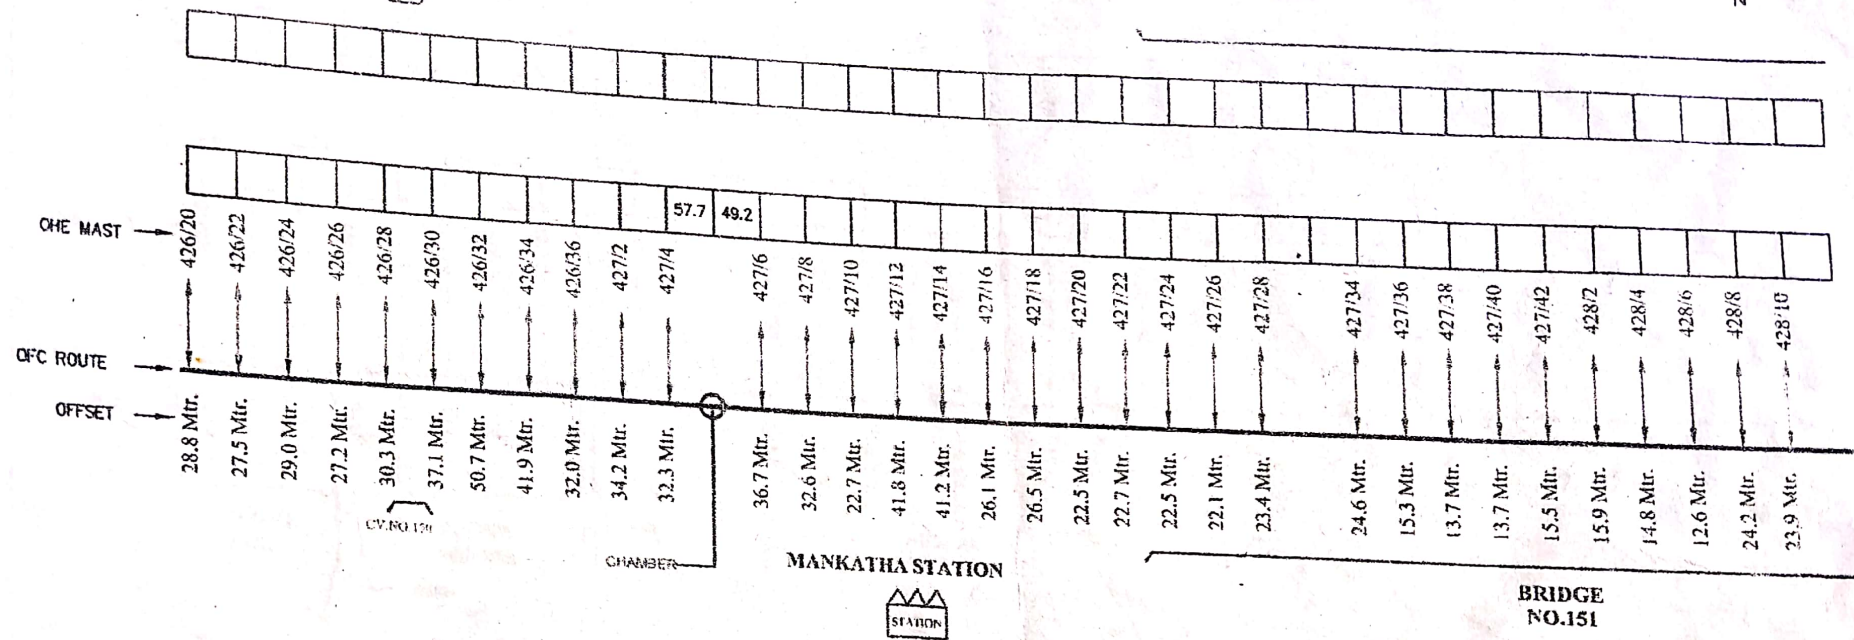

LEGEND

1	OPC ROUTE	4	CULVERT	7	STATION
2	RAILWAY TRACK	5	LEVEL XING GATE	8	OPC HUT
3	GLRCC PIPE	6	CABIN	9	App. Care

BABA PROJECTSPVT. LTD.
RANCHI



RAILTEL CORPORATION OF INDIA LIMITED

GABRIEL

DRAWN

CHECKED

Chandepur Project R-2
24/3/2017

NOTE:- ALL DIMENSIONS ARE IN METER.

SH.NO.
4/17






UP LINE

BRIDGE
NO.153

CULVERT

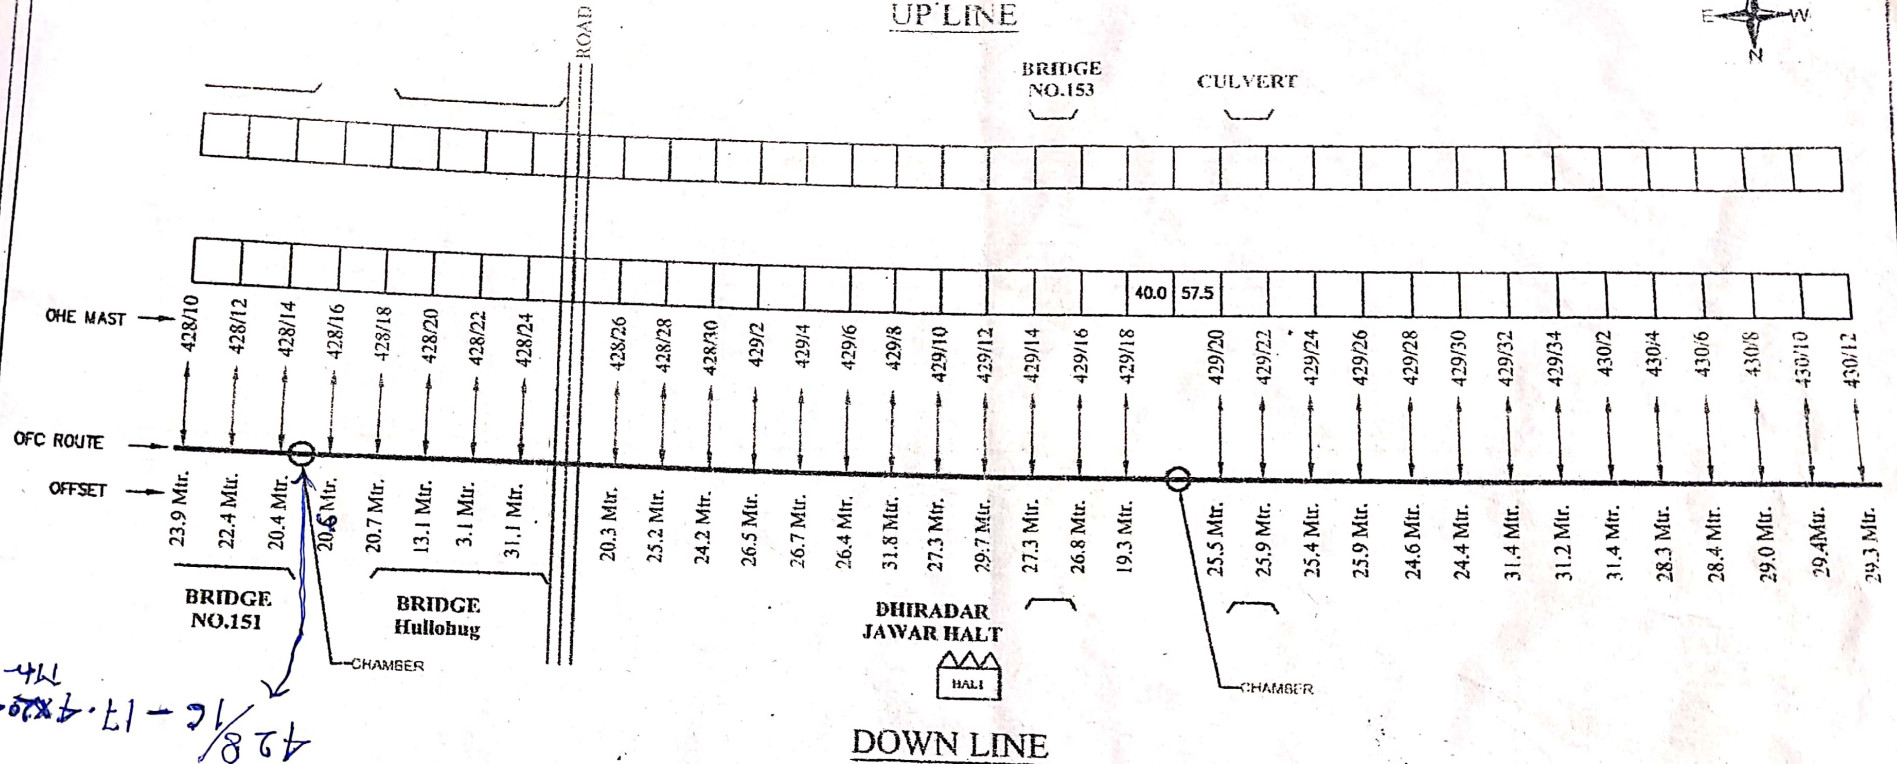

LEGEND

1		OFC ROUTE	4		CULVERT	7		STATION
2		RAILWAY TRACK	5		LEVEL XING GATE	8		OFC HUT
3		G.I.RCC PIPE	6		CABIN	9		App. Care

BABA PROJECTSPVT. LTD.
RANCHI



RAILTEL CORPORATION OF INDIA LIMITED

GABRIEL

DRAWN

CHECKED


Chandeshwar Drafted R-2
24/13/2017

NOTE:- ALL DIMENSIONS ARE IN METER.

SH.NO.
5/17



UP LINE

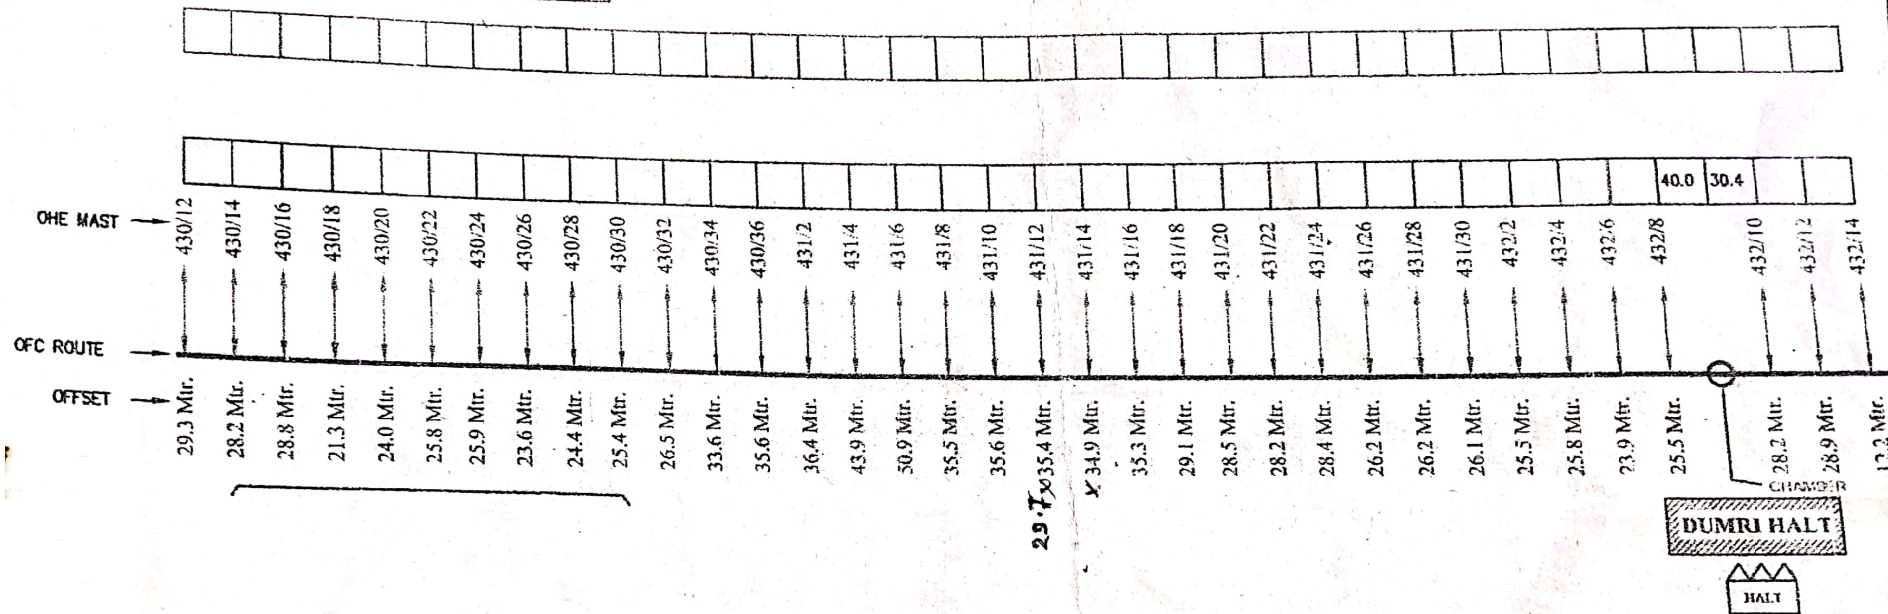BRIDGE
NO.154

DOWN LINE

LEGEND

1		OFC ROUTE	4		CULVERT	7		STATION
2		RAILWAY TRACK	5		LEVEL XING GATE	8		OFC HUT
3		G.I.RCC PIPE	6		CABIN	9		App. Care

BABA PROJECTS PVT. LTD.
RANCHI

RAILTEL CORPORATION OF INDIA LIMITED

GABRIEL

DRAWN


CHECKED

Chandephwar Prasth RoZ
29/13/2017

NOTE:- ALL DIMENSIONS ARE IN METER.

SH.NO.
6/17

UP LINE

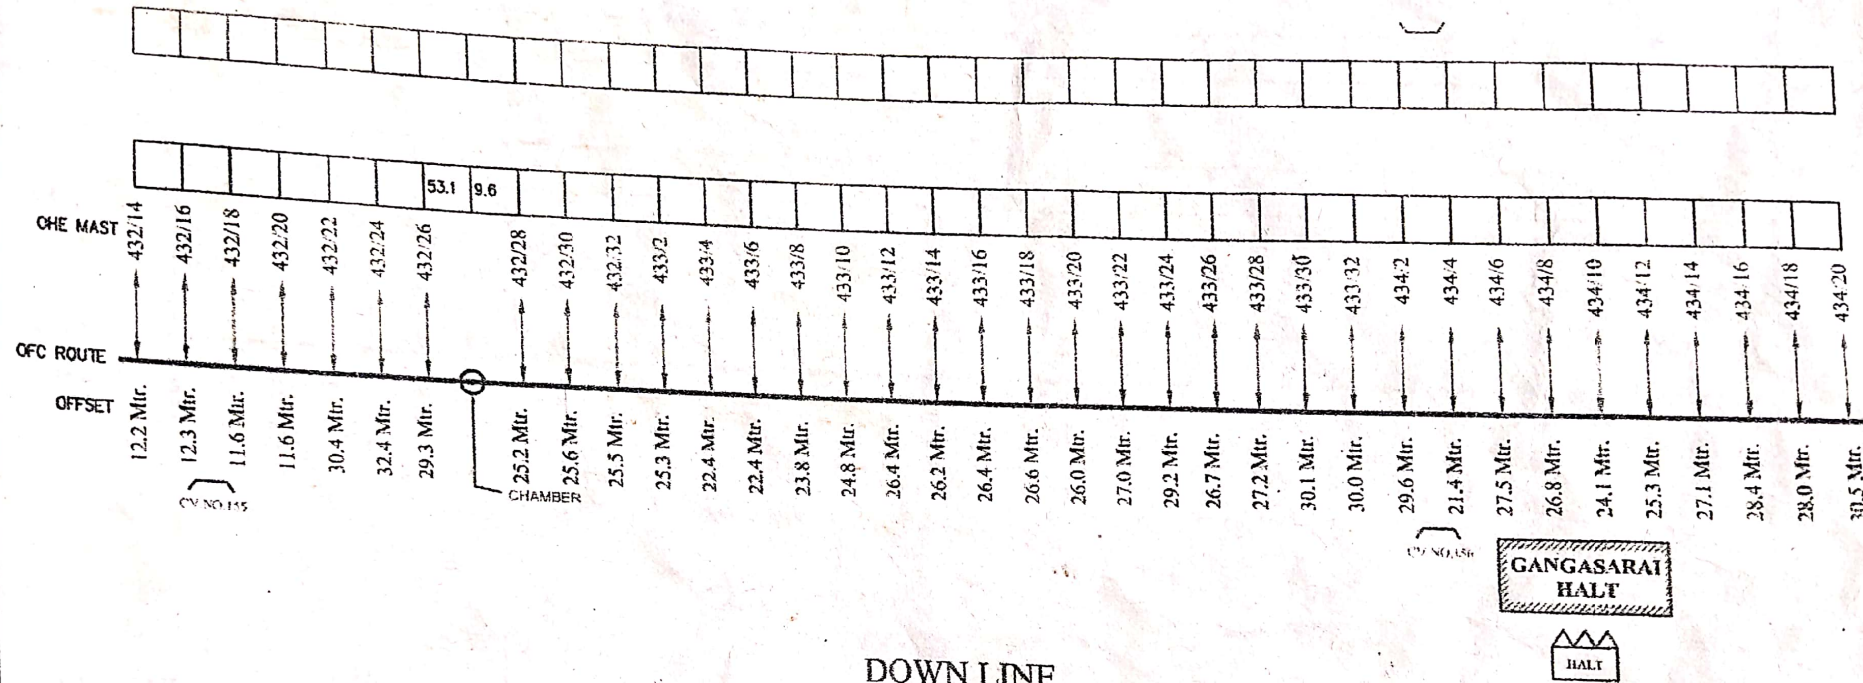

LEGEND

1		OFC ROUTE	4		CULVERT	7		STATION
2		RAILWAY TRACK	5		LEVEL XING GATE	8		OFC HUT
3		G.I. RCC PIPE	6		CABIN	9		App. Care

BABA PROJECTSPVT. LTD.
RANCHI



RAILTEL CORPORATION OF INDIA LIMITED

GABRIEL

DRAWN

CHECKED


Charade/Anwar prasad R.G.
29/13/17

NOTE:- ALL DIMENSIONS ARE IN METER.

SH.NO.
7/17

UP LINE

NOKAM

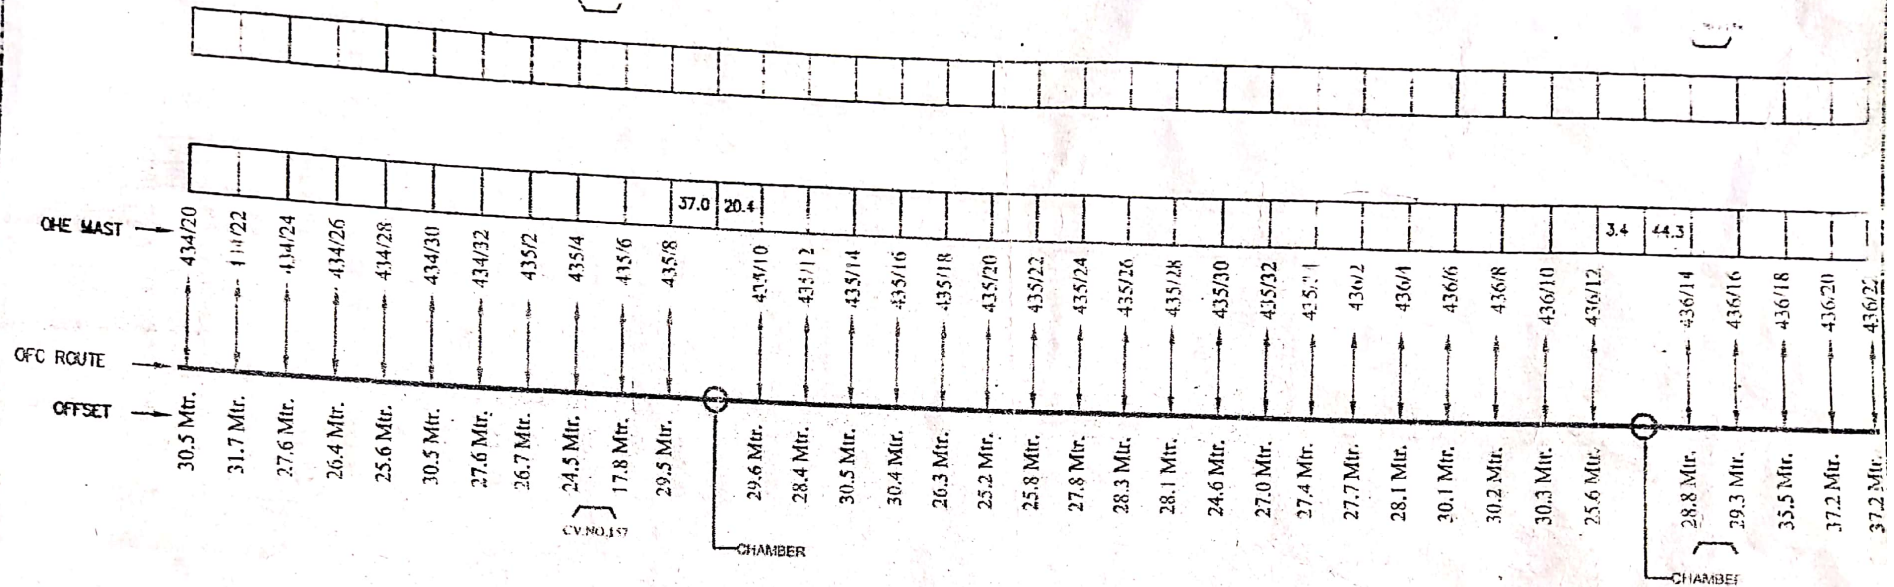

DOWN LINE

LEGEND

1		OFC ROUTE	4		CULVERT	7		STATION
2		RAILWAY TRACK	5		LEVEL XING GATE	8		OFC HUT
3		GI/RCC PIPE	6		CABIN	9		App. Care

BABA PROJECTS PVT. LTD.
RANCHI



RAIATEL CORPORATION OF INDIA LIMITED

GABRIEL

DRAWN

CHECKED

Chandeshwar Prasad Roy
29/3/2017


NOTE:- ALL DIMENSIONS ARE IN METER.

SH.NO.
8/17



Scanned with OKEN Scanner

UP LINE

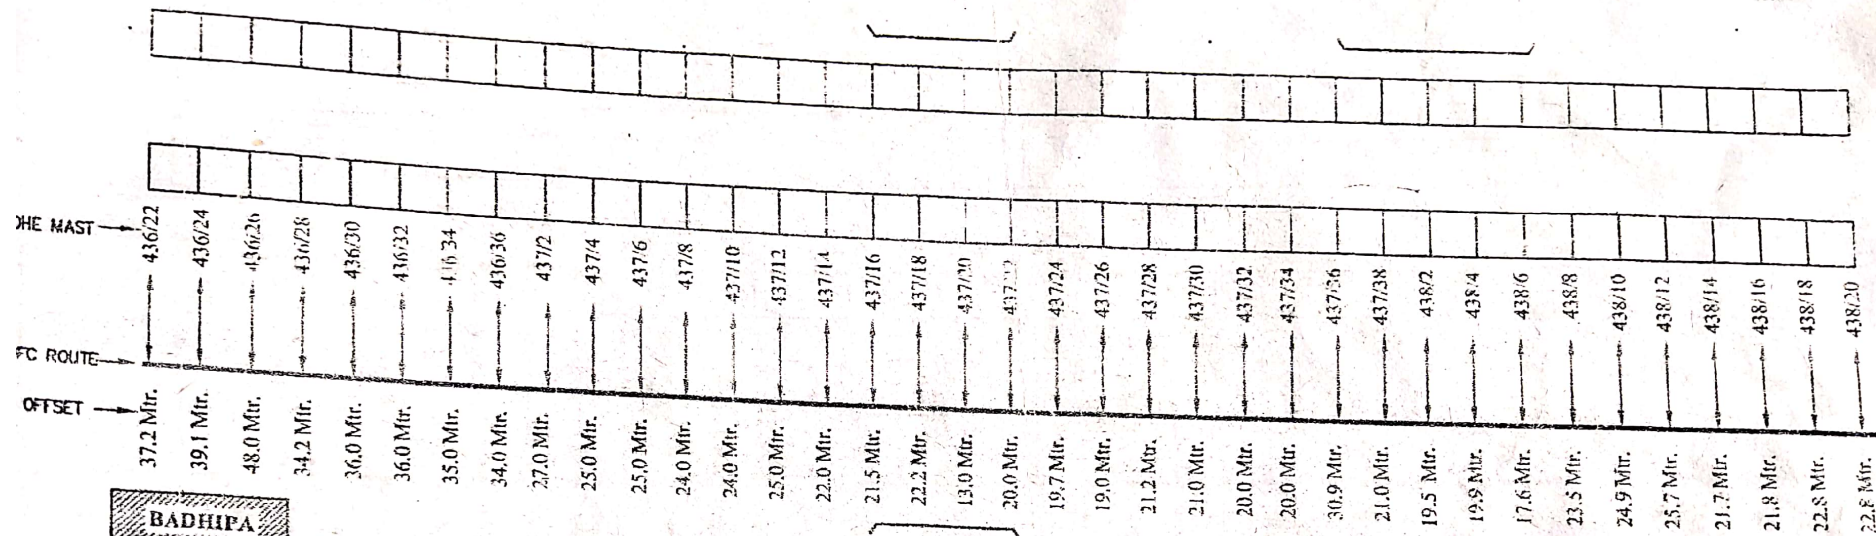

BADHIPA



DOWN LINE

LEGEND

1		OFC ROUTE	4		CULVERT	7		STATION
2		RAILWAY TRACK	5		LEVEL XING GATE	8		OFC HUT
3		G.I./RCC PIPE	6		CABIN	9		App. Care

ABA PROJECTS PVT. LTD.
RANCHI



RAILTEL CORPORATION OF INDIA LIMITED

DRAWN

CHECKED

Chandeshwar Prasad Rely
24/13/2017

NOTE:- ALL DIMENSIONS ARE IN METER.


SH.NO.
9/17

KIUL

OFC ROUTE KIUL TO MOKAMA

MOKAMA

UP LINE

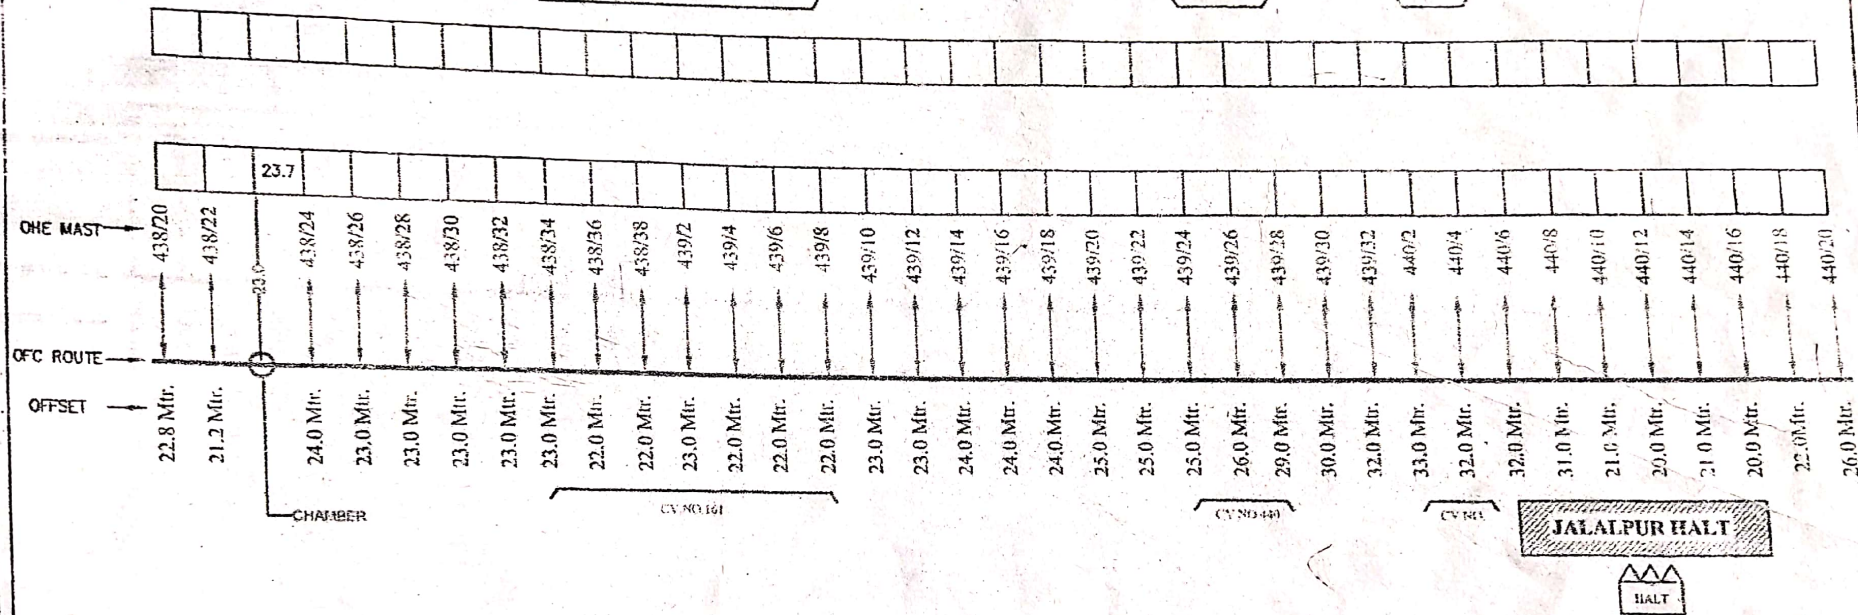

DOWN LINE

LEGEND

1		OFC ROUTE	4		CULVERT	7		STATION
2		RAILWAY TRACK	5		LEVEL XING GATE	8		OFC HUT
3		G.I./RCC PIPE	6		CABIN	9		App. Care

BABA PROJECTS PVT. LTD.
RANCHI



RAILTEL CORPORATION OF INDIA LIMITED

GABRIEL

DRAWN

CHECKED

Chandeshwar Prasad
24/3/2017

NOTE:- ALL DIMENSIONS ARE IN METER.

SH NO
101



1		OFF ROUTE	4		CULVERT	7		STATION
2		RAILWAY TRACK	5		LEVEL XING GATE	8		OFF HUT
3		G.P. PIPE	6		CABIN	9		App. Care


RAILTEL CORPORATION OF INDIA LIMITED

CHECKED

SH. NO.
1117

Chandeth was Arrested Re: 341312017

UP LINE

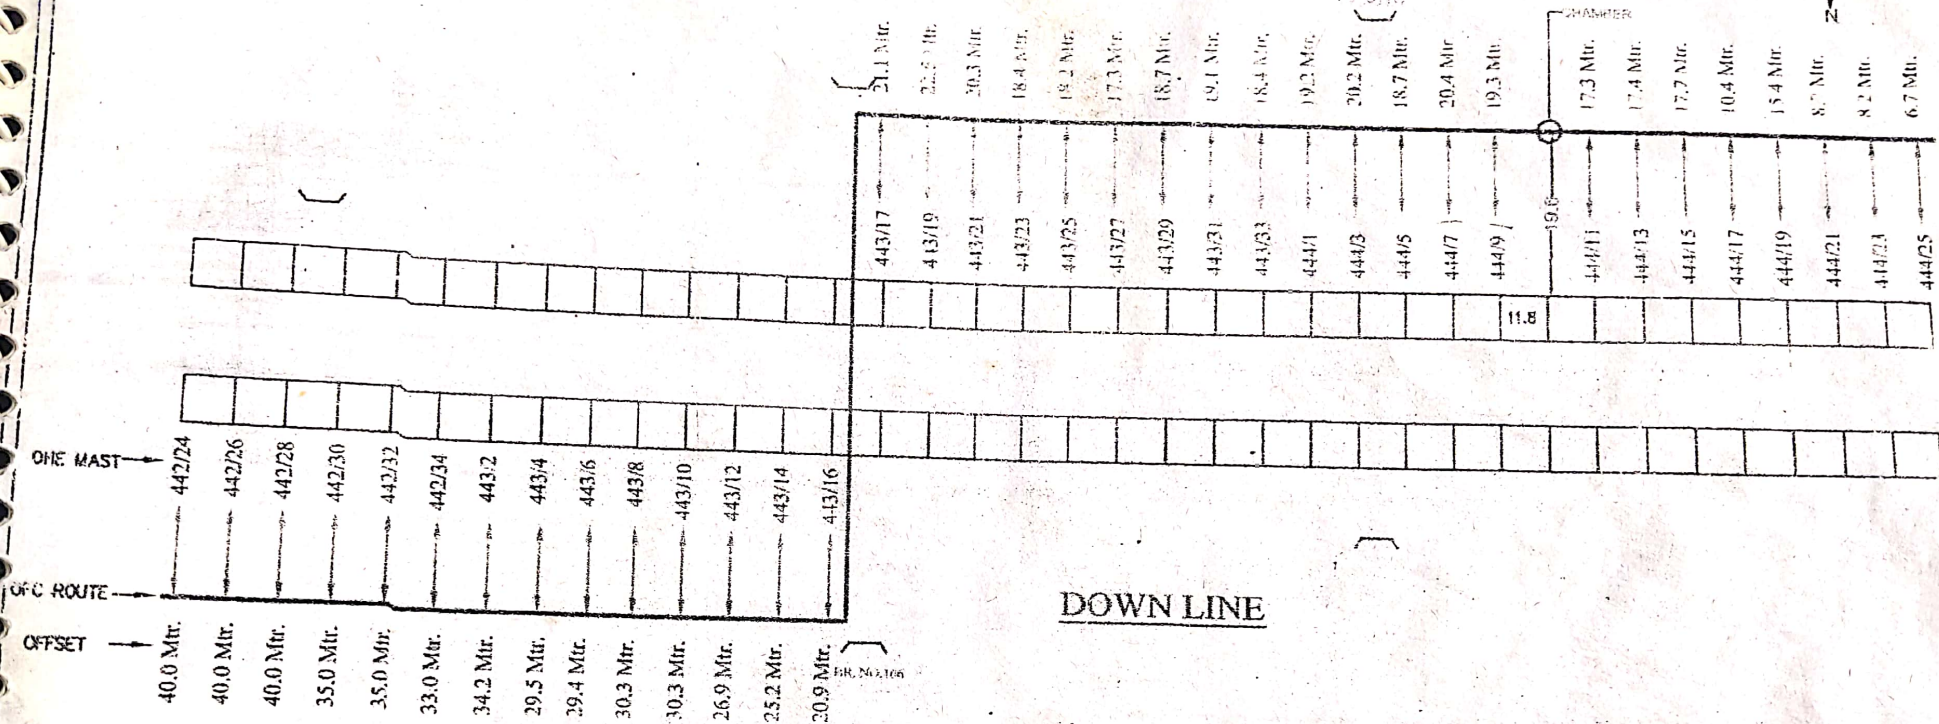

LEGEND

1		OFC ROUTE	4		CULVERT	7		STATION
2		RAILWAY TRACK	5		LEVEL XING GATE	8		OFC HUT
3		G.I.RCC PIPE	6		CABIN	9		App. Case

BABA PROJECTSPVT. LTD.
RANCHI



RAILTEL CORPORATION OF INDIA LIMITED

GABRIEL

DRAWN


CHECKED

Chandethwar poudal Rk
24/3/2017

NOTE:- ALL DIMENSIONS ARE IN METER.

SH.NO.
12/17



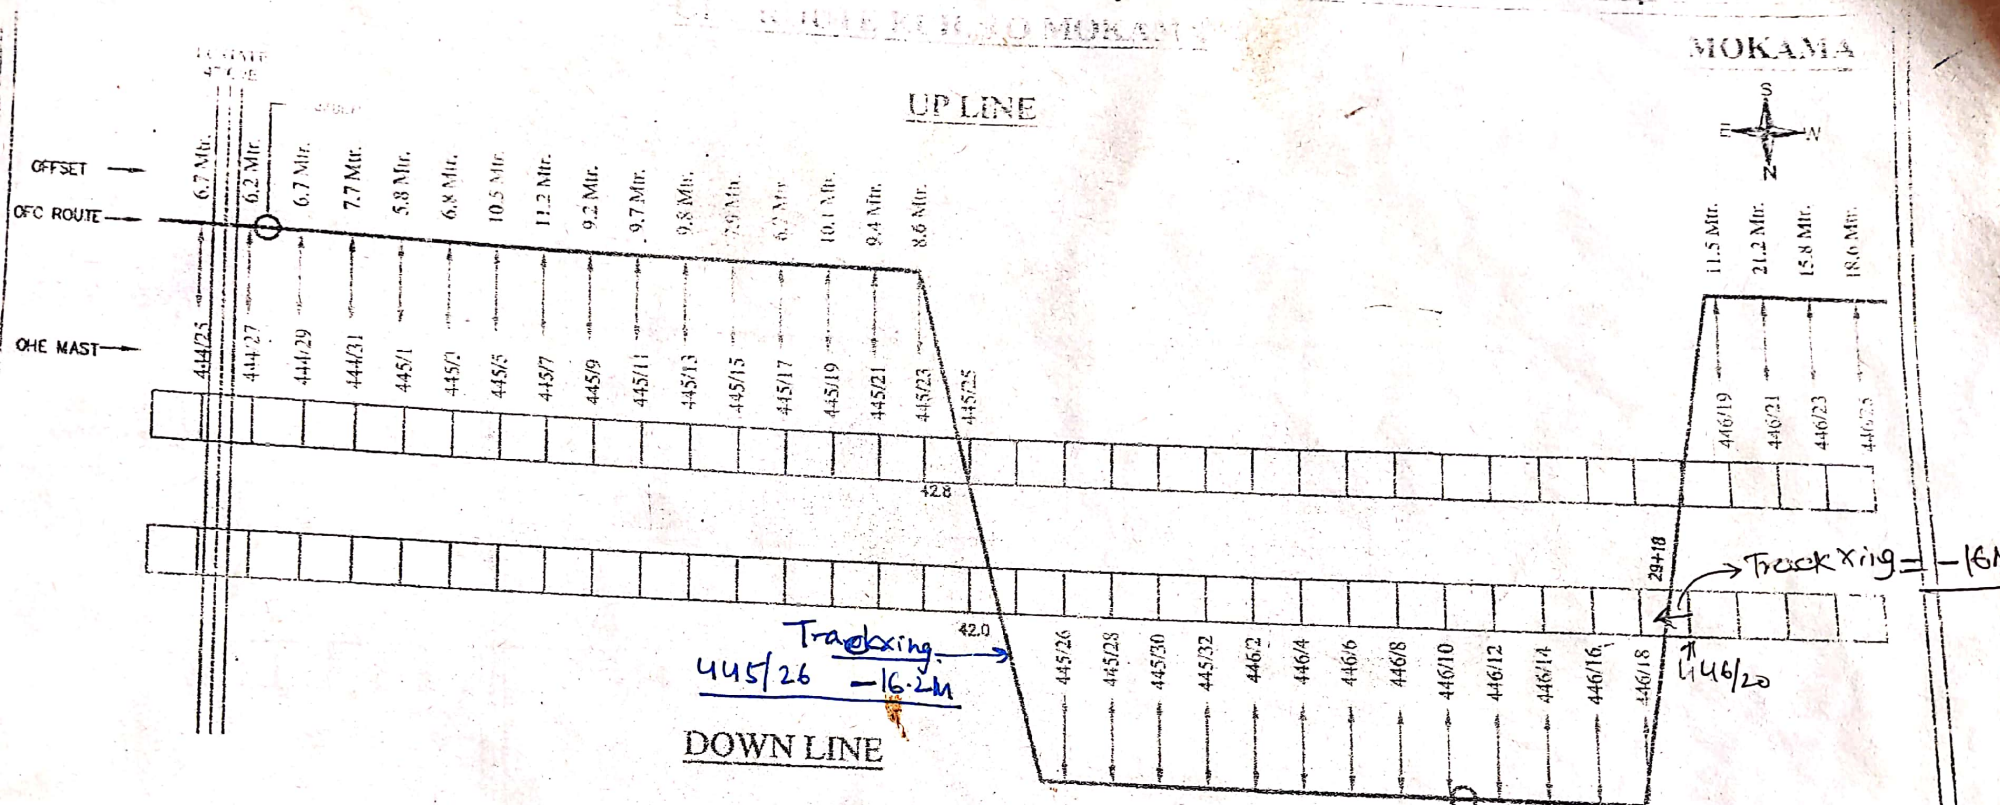

LEGEND

1		OFC ROUTE	4		CULVERT	5		STATION
2		RAILWAY TRACK	5		LEVEL CROSSING	6		OFC HUT
3		G.I./RCC PIPE	6		CABIN	7		App. Care

ABA PROJECTS PVT. LTD.
RANCHI



RAILTEL CORPORATION OF INDIA LIMITED

APPROVED

DRAWN

CHECKED

[Signature]
[Dy. Mgr. (Tech.) / RCL / MKA]

NOTE:- ALL DIMENSIONS ARE IN METER.

SR. NO.
131




Scanned with OKEN Scanner

KIUL

OFC ROUTE KIUL TO MOKAMA

MOKAMA

UP LINE

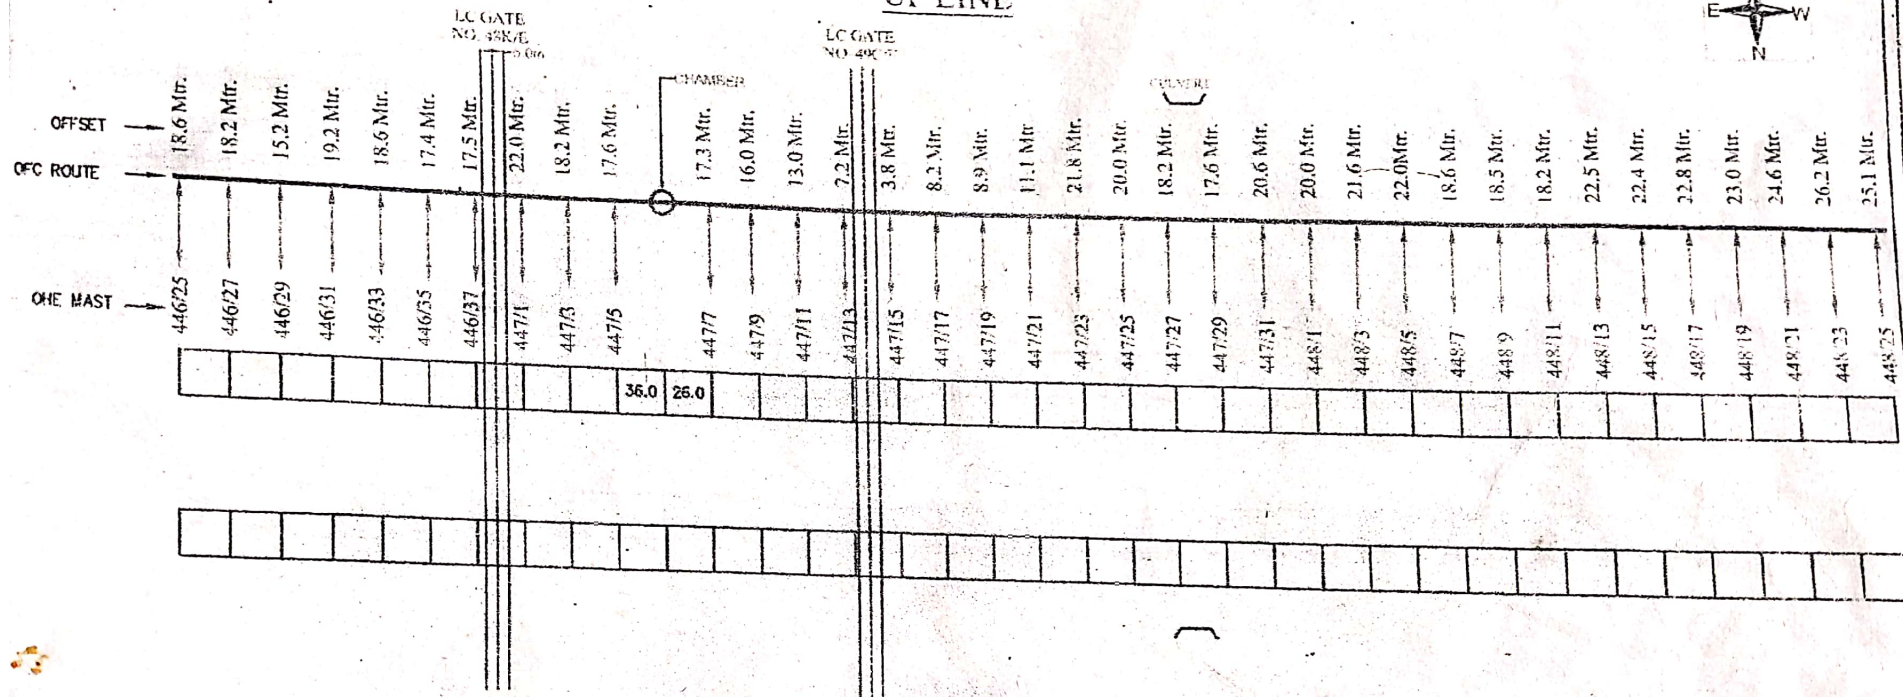

LEGEND

1		OFC ROUTE	4		LEVEL CROSSING GATE	7		STATION
2		RAILWAY TRACK	5		CABIN	8		OFFSHOOT
3		G.P.R.C.C. PIPE	6			9		App. Care

BABA PROJECTSPVT. LTD.
RANCHI

RAIATEL CORPORATION OF INDIA LIMITED

GABRIEL

DRAWN

CHECKED

Chardeywar Prasad R2
24/3/2017

NOTE:- ALL DIMENSIONS ARE IN METER.

SH.NO.
12/17

Scanned with OKEN Scanner


KIUL

QFC ROUTE KIUL TO MOKAMA

MOKAMA

UP LINE

AWOTA HALT

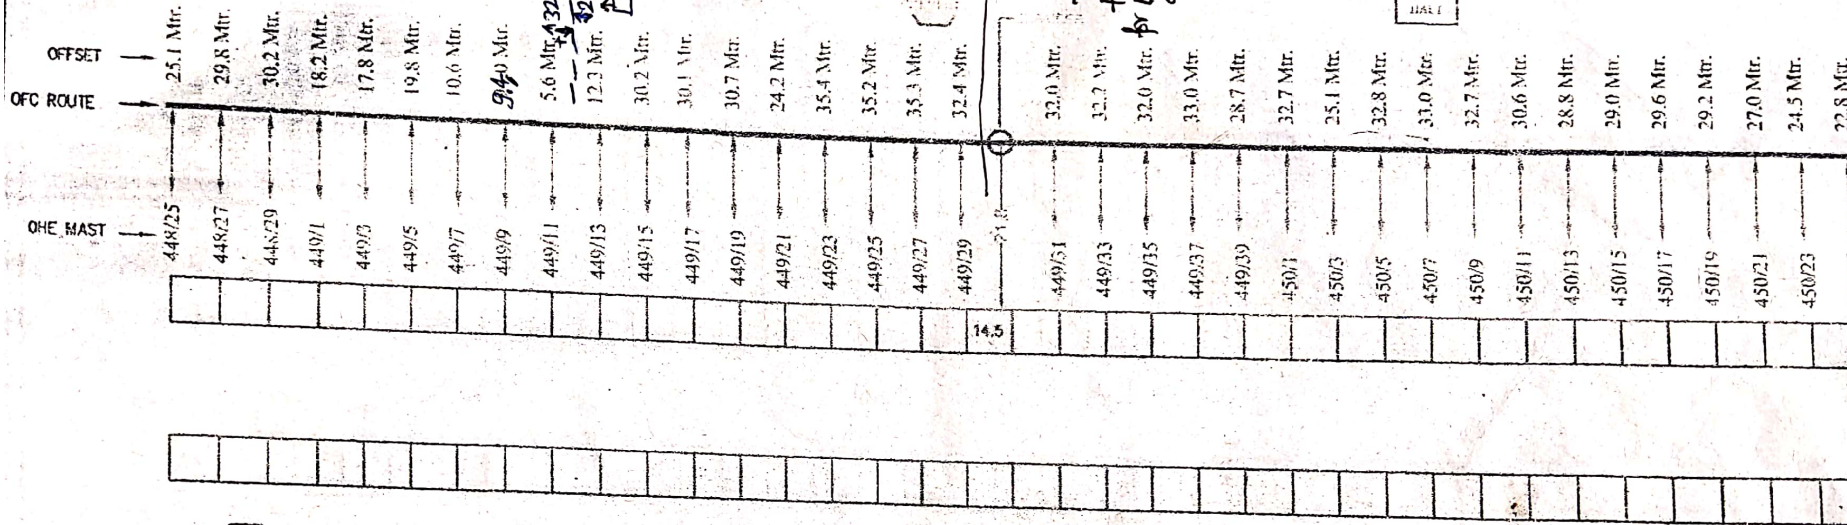

DOWN LINE

LEGEND

1		OFC ROUTE	4		CULVERT	7		STATION
2		RAILWAY TRACK	5		LEVEL XING GATE	8		OFC HUT
3		G.I.R.C.C PIPE	6		CABIN	9		App. Curve

BABA PROJECTS PVT. LTD.
RANCHI



RAILTEL CORPORATION OF INDIA LIMITED

GABRIEL

DRAWN

CHECKED

Chander Shekhar Prasad 24/3/2017

NOTE:- ALL DIMENSIONS ARE IN METER.

SH.NO.
15/17




KIUL

OFC ROUTE KIUL TO MOKAMA

MOKAMA

UP LINE

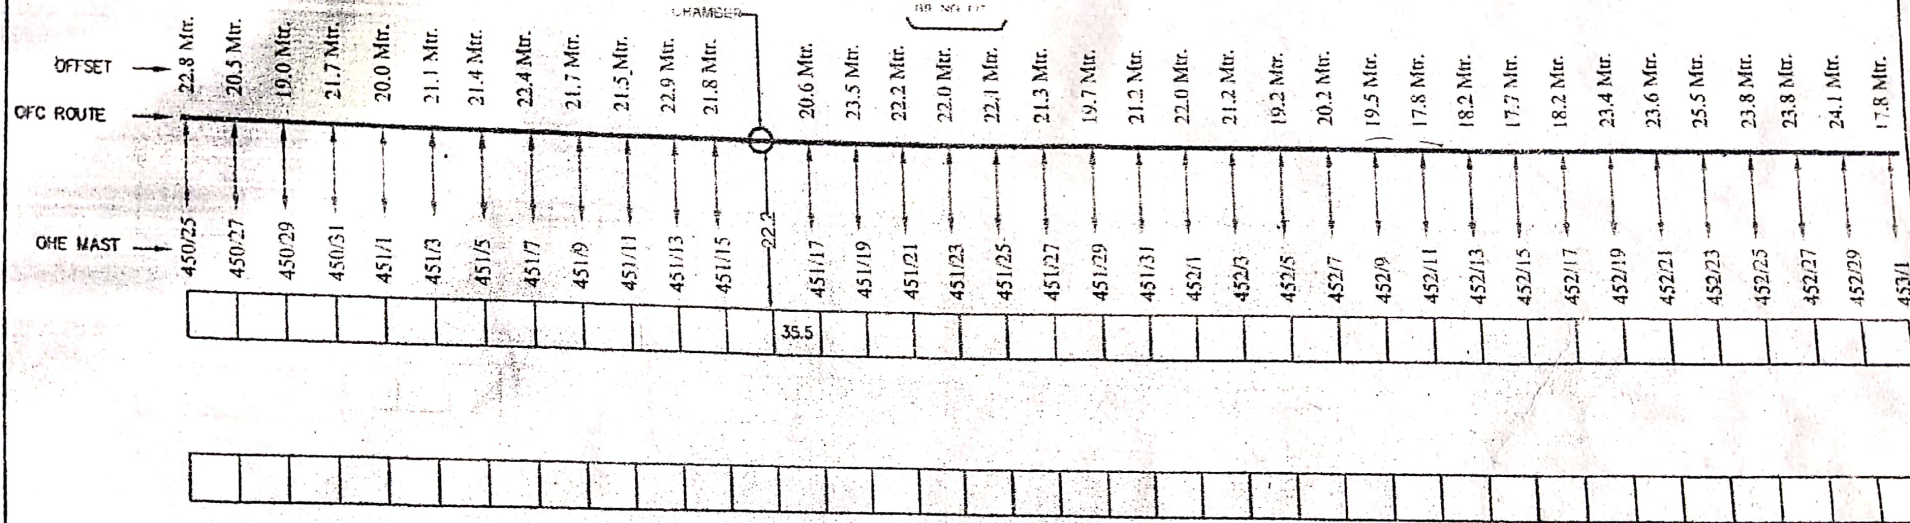

DOWN LINE

LEGEND

1		OFC ROUTE	4		CULVERT	7		STATION
2		RAILWAY TRACK	5		LEVEL XING GATE	8		OFC HUT
3		G.I.RCC PIPE	6		CABIN	9		App. Care

BABA PROJECTSPVT. LTD. RANCHI		RAILTEL CORPORATION OF INDIA LIMITED	
GABRIEL			
DRAWN	CHECKED		

NOTE:- ALL DIMENSIONS ARE IN METER.


SH.NO.
16/17

Chandrasekhar Prasad RY
24/3/2017

OFC ROUTE KUIL TO MOKAMA

MOKAMA

UP LINE

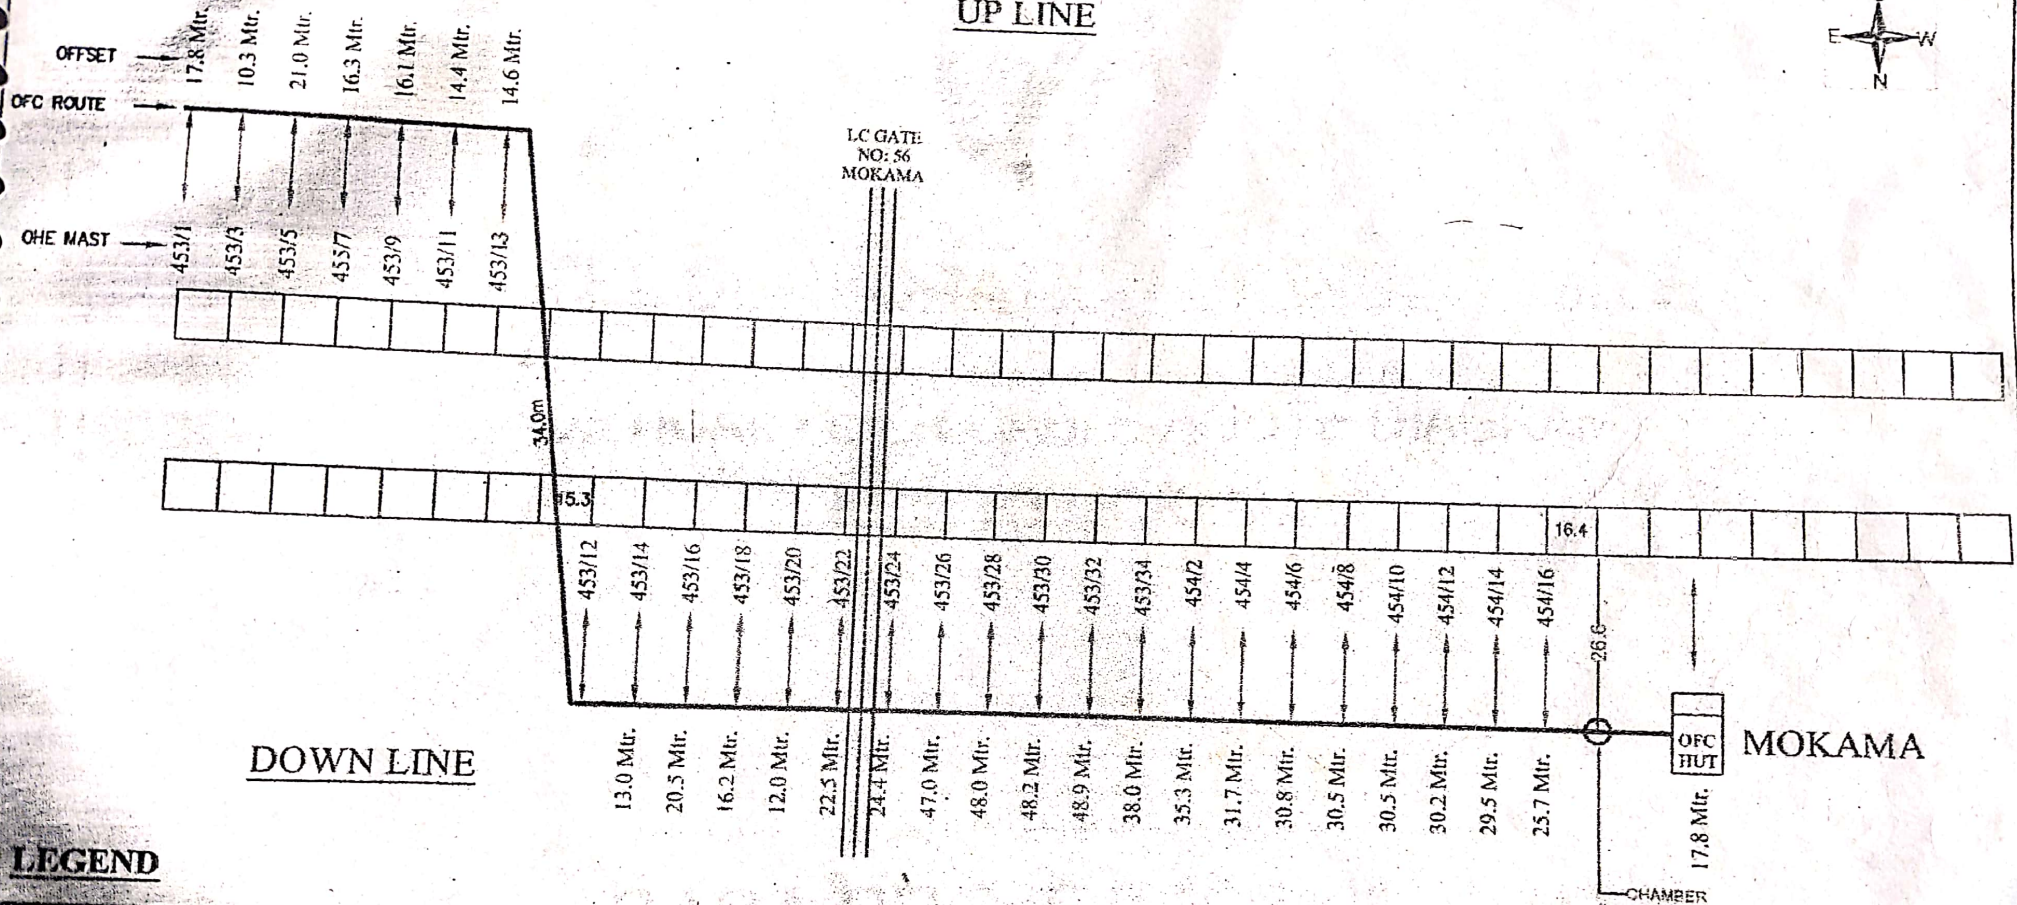

DOWN LINE

LEGEND

1		OFC ROUTE	4		CULVERT	7		STATION
2		RAILWAY TRACK	5		LEVEL XING GATE	8		OFC HUT
3		G.I./RCC PIPE	6		CABIN	9		App. Care

BA PROJECTS PVT. LTD.
RANCHI



RAILTEL CORPORATION OF INDIA LIMITED

BRIEL

Chandeth W. B. B. R. S.
24/13/2017

NOTE:- ALL DIMENSIONS ARE IN METER.

SILNO
1717



Scanned with OKEN Scanner