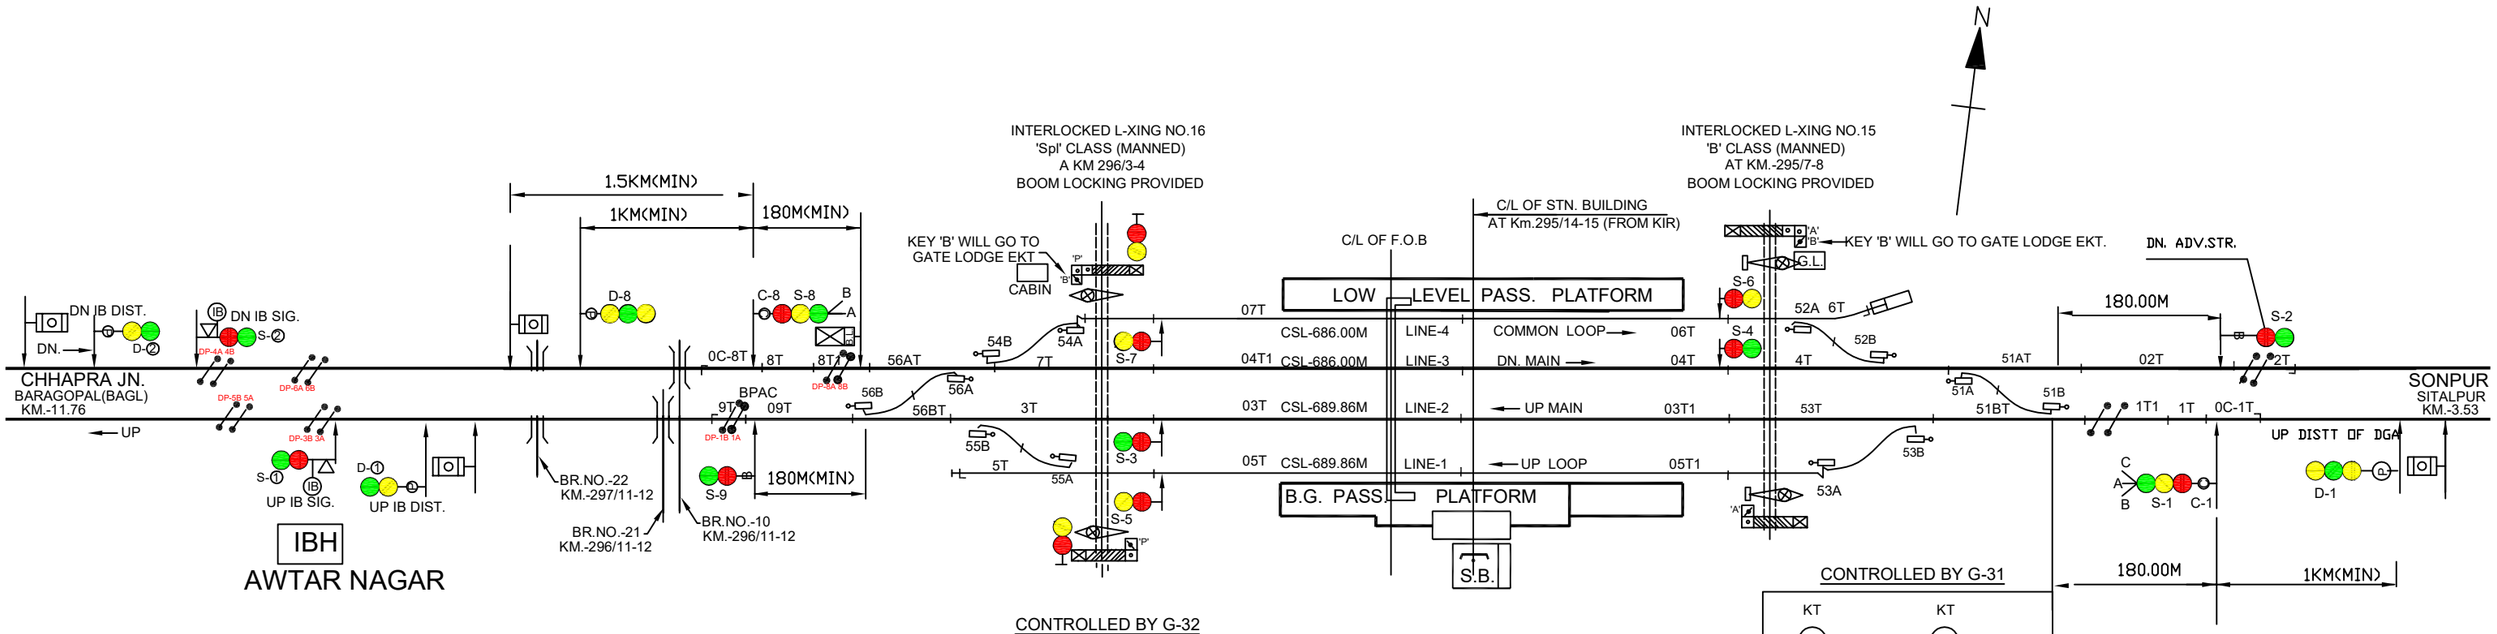

NOTE:-

1. ABSOLUTE BLOCK SYSTEM OF WORKING WITH BARAGOPAL & SITALPUR.
2. D/L UFSBI WORKING WITH SITALPUR AND BARAGOPAL SITUATED IN PANEL CABIN.
3. TELEPHONE PROVIDED BETWEEN PANEL CABIN , GATE NO. 15 'B', 16 'SPL', 18'C' & 20'C'.
4. ALL ANGLE OF X-ING ARE 1 IN 12 EXCEPT AS MENTIONED IN SIP.
5. CONTROL TELEPHONE PROVIDED IN PANEL CABIN.
6. ADDITIONAL BOOM SLIDE LOCKING PROVIDED AT LC GATE NO.15'B' & 16'Spl'.
7. AWATARNAGAR IBS BETWEEN BAGL-DGA WITH MSDAC.
8. TO SUIT 25 K.V. A.C. TRACTION.

C/S Sr.DSTE/ECR/SEE	***EAST CENTRAL RAILWAY*** ***SONPUR DIVISION***				STATION WORKING RULE DIAGRAM MACL STD-II(R) CLASS-'B'	***DIGHWARA***	SWRD NO.
		DSTE/ECR/SEE	SSE/DRG/SEE	JE/DRG/SEE	TO SUIT SIP NO. ECR/SIP/SEE/126.		Sr.DSTE/SEE/2013(RD)/4