


①

CABLE ROUTE DIAGRAM OF TIA - WZJ SECTION

← KIUL

→ MP0

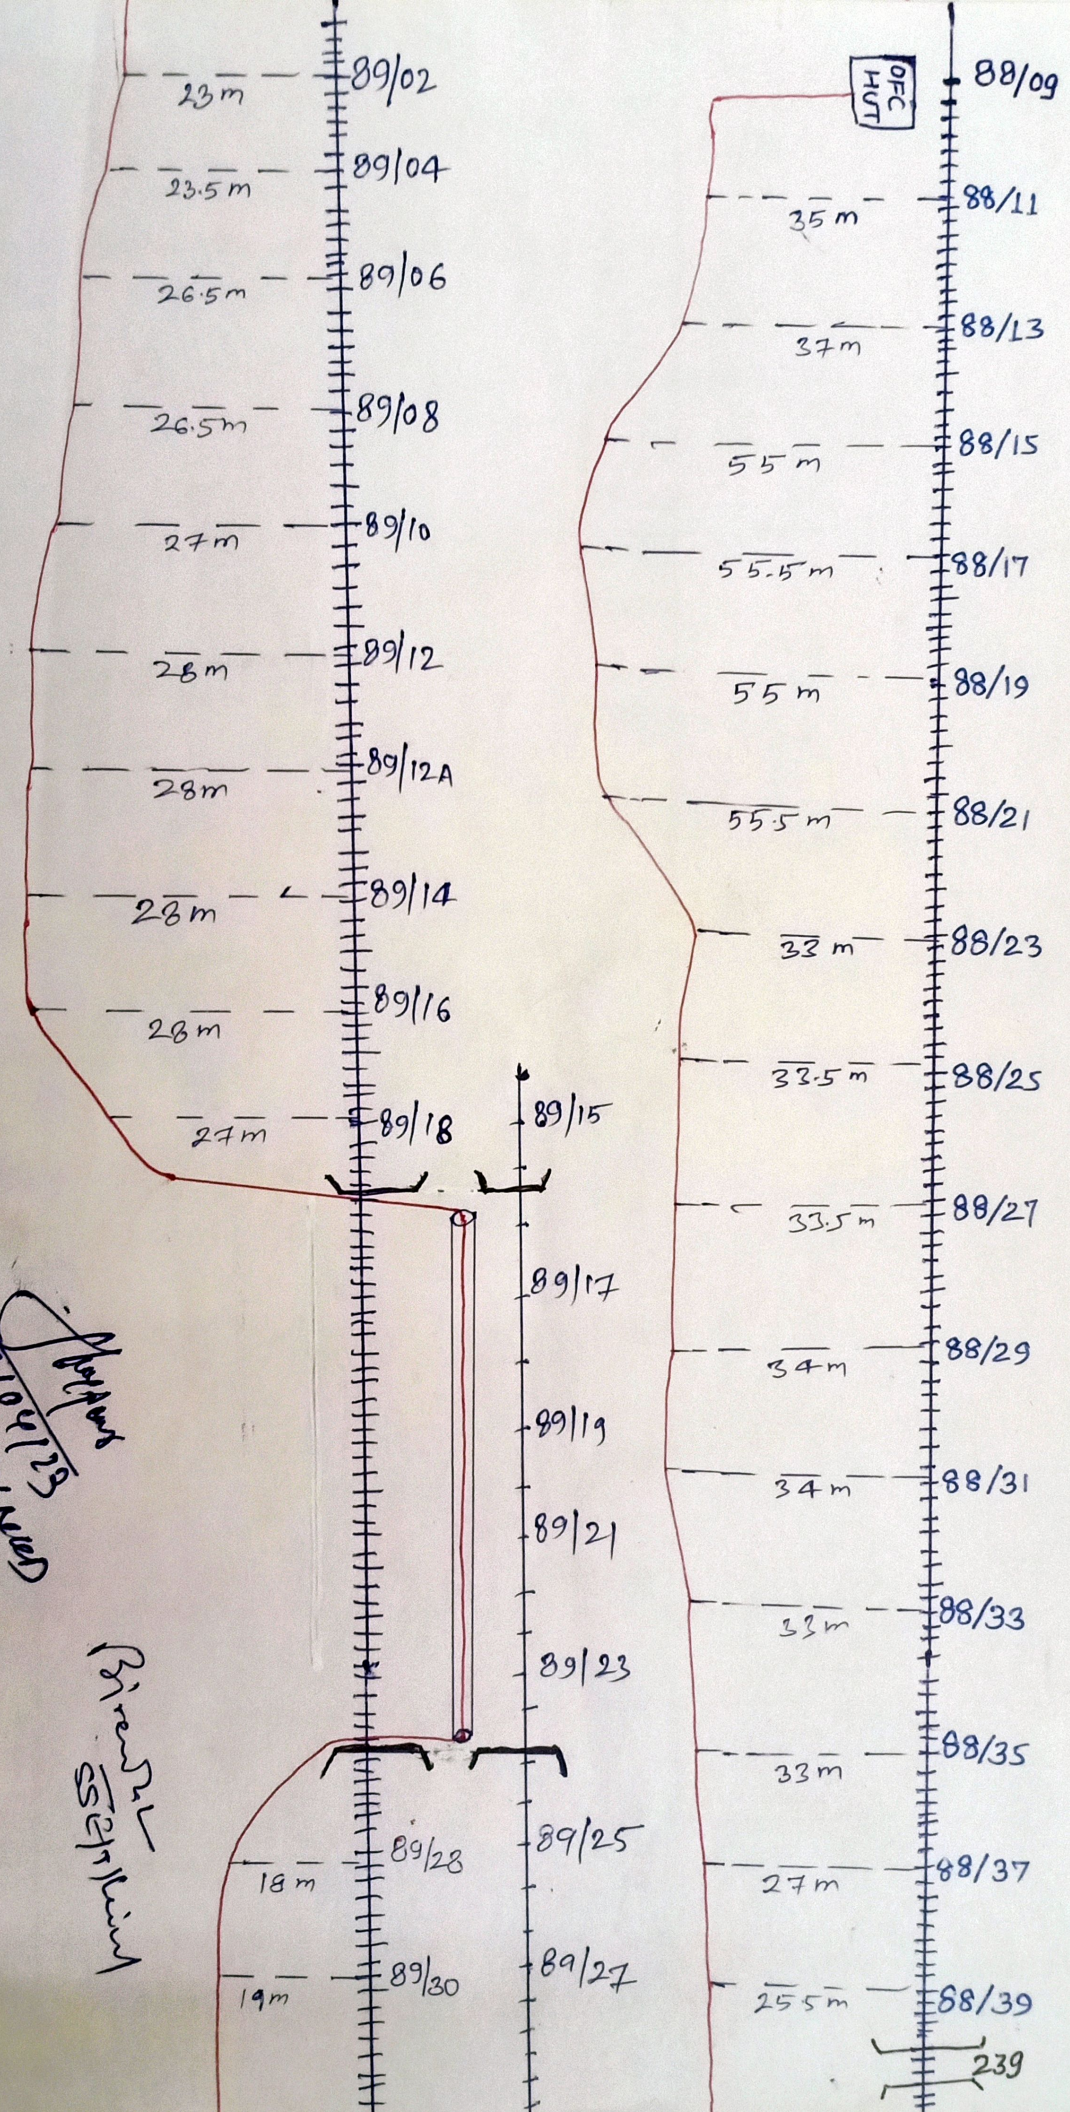

89/02/13  
Steel pipe road


89/28/27  
Steel pipe road

KUL

2

CABLE ROUTE DIAGRAM OF TIA-WZT SECTION

MPO

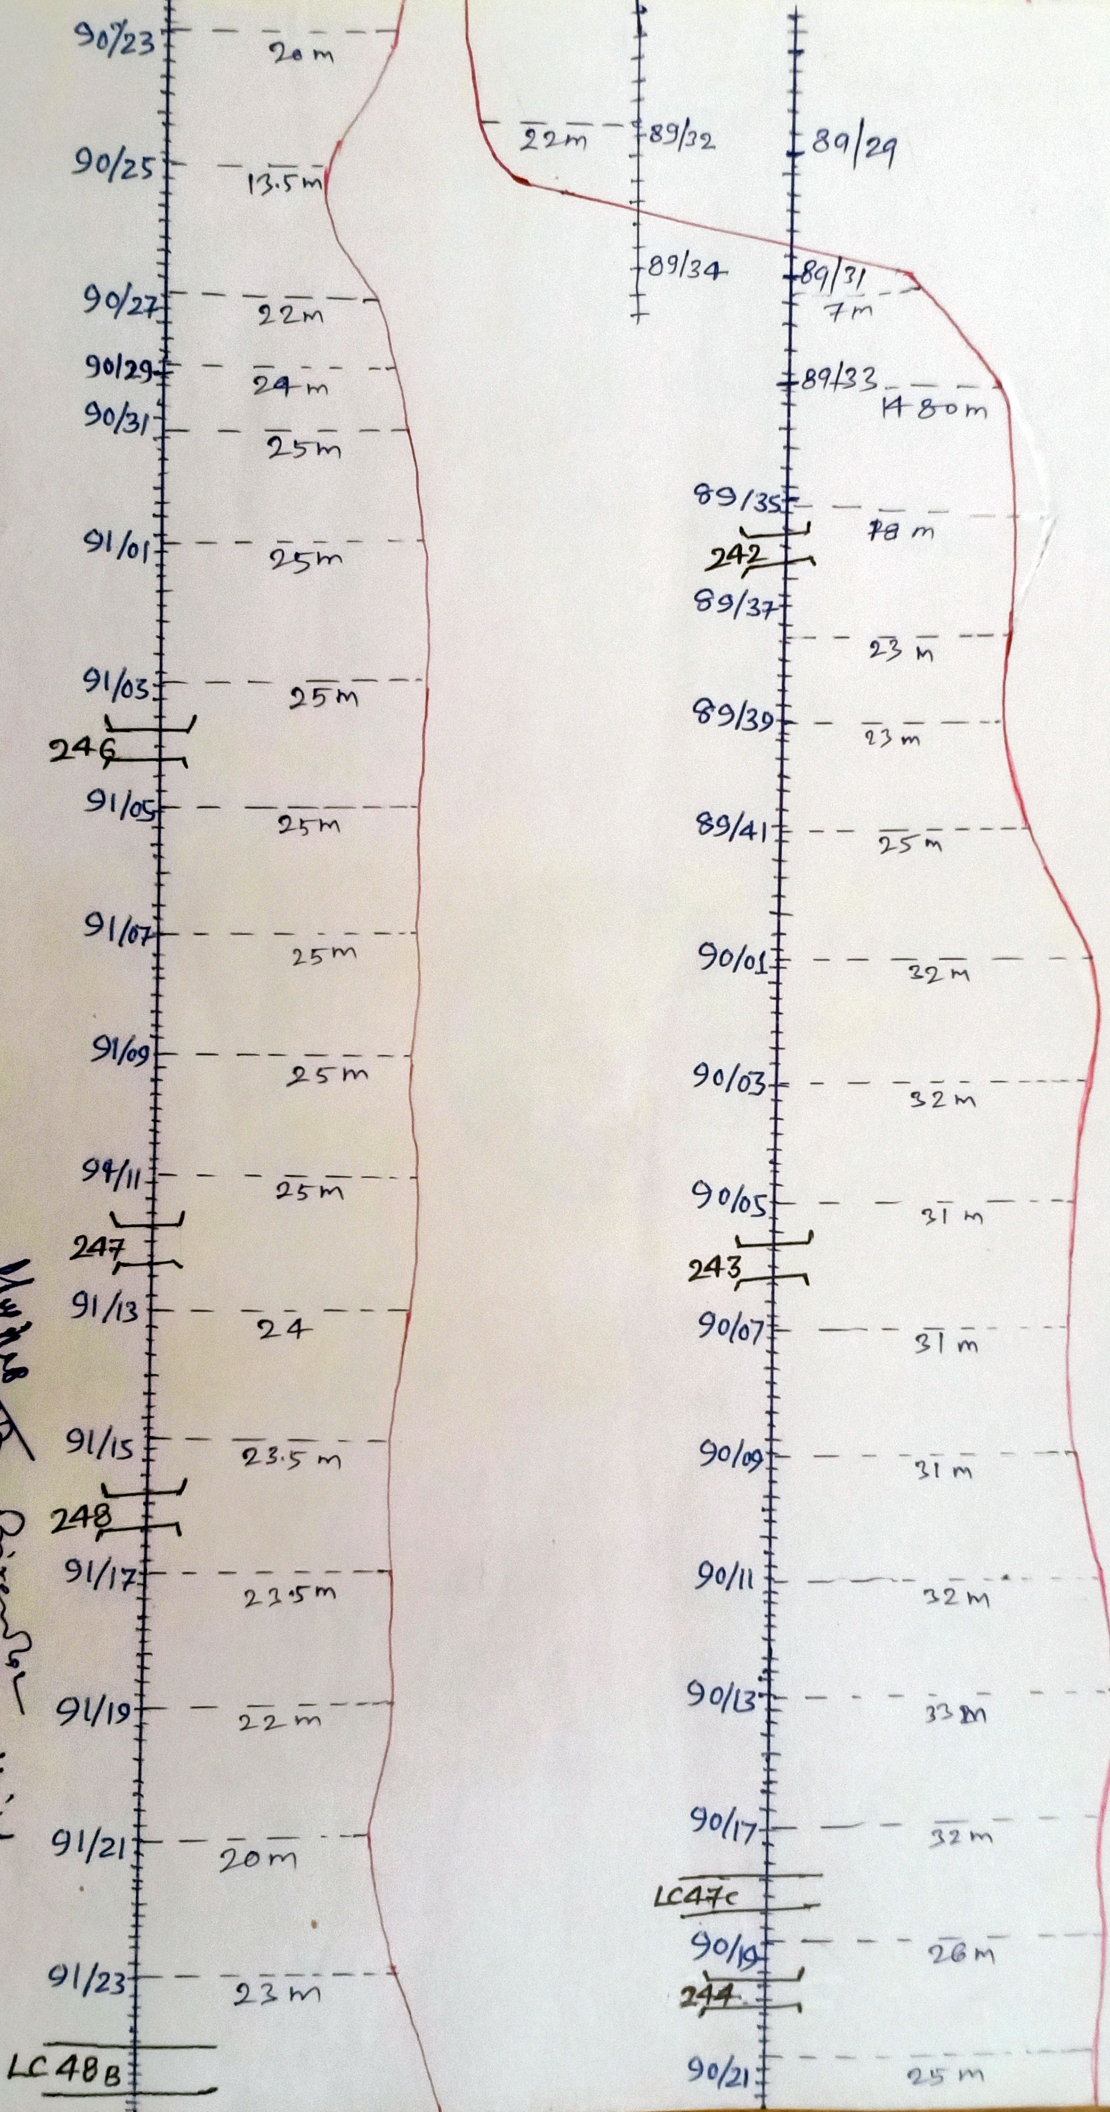


LC48B  
90/23  
90/25  
90/27  
90/29  
90/31  
91/01  
91/03  
91/05  
91/07  
91/09  
91/11  
91/13  
91/15  
91/17  
91/19  
91/21  
91/23  
LC48B

RIUL

③

CABLE ROUTE DIAGRAM OF TIA-WZJ SECTION.

MPD

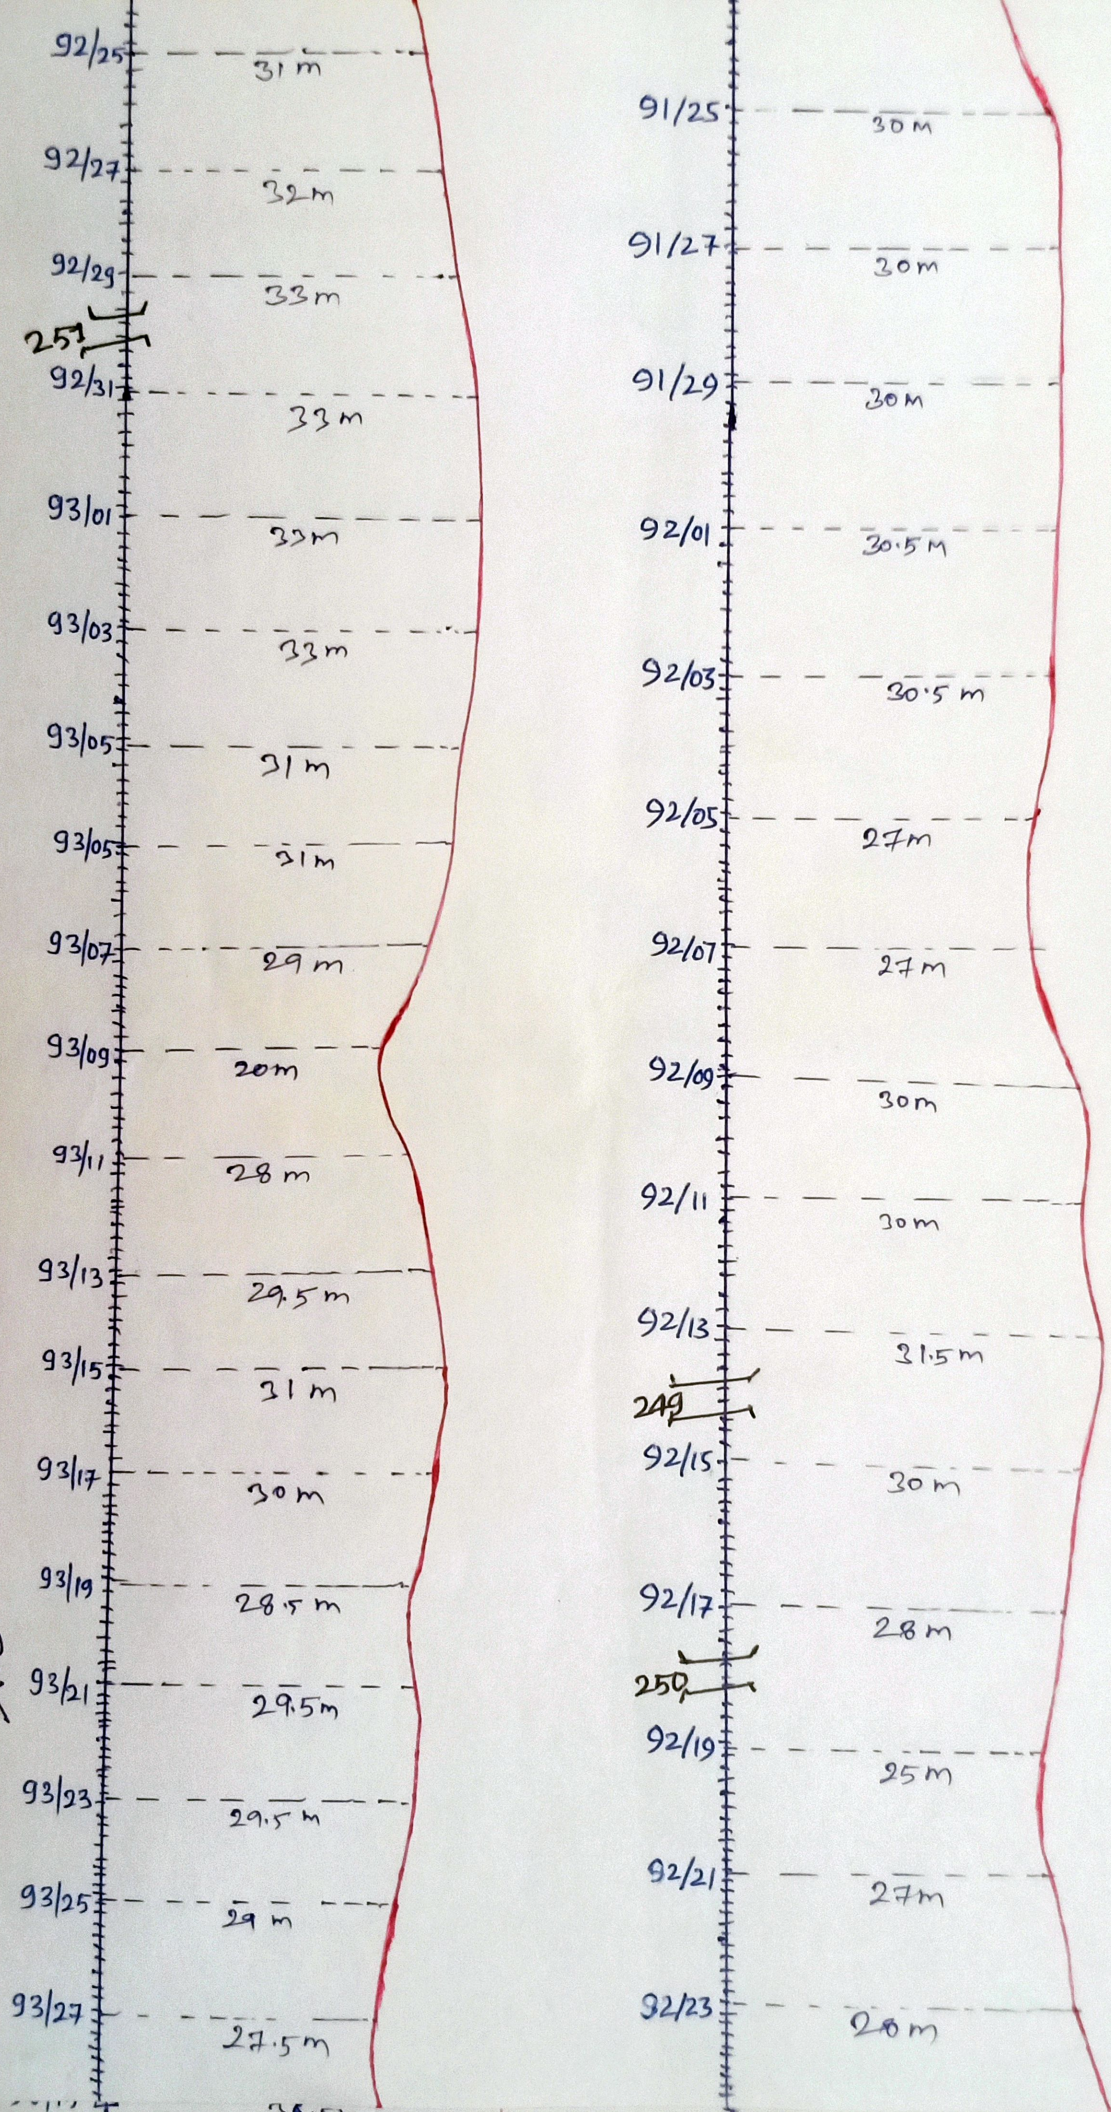

Handwritten notes and signatures on the left side of the diagram.

← KIUL

④

CABLE ROUTE DIAGRAM OF TIA-WZJ SECTION


MP0 →

|               |        |
|---------------|--------|
| 95/09         | 34 m   |
| 95/11         | 38 m   |
| 95/13         | 36.5 m |
| 95/15         | 38 m   |
| 95/17         | 36 m   |
| 95/19         | 36 m   |
| 95/21         | 37 m   |
| <u>LC 500</u> |        |
| 95/23         | 36 m   |
| 95/25         | 36.5 m |
| 95/27         | 36.5 m |
| 95/29         | 37 m   |
| 95/31         | 37 m   |
| 96/01         | 38 m   |
| 96/03         | 37 m   |
| 96/05         | 35 m   |
| 96/07         | 33 m   |
| 96/09         | 33 m   |
| 96/11         | 34 m   |
| 96/13         | 36 m   |
| 96/15         | 36.5 m |

|       |        |
|-------|--------|
| 93/29 | 28 m   |
| 94/01 | 29 m   |
| 94/03 | 29.5 m |
| 94/05 | 29 m   |
| 94/07 | 29 m   |
| 94/09 | 28 m   |
| 94/11 | 27 m   |
| 94/13 | 28 m   |
| 94/15 | 28.5 m |
| 94/17 | 23.5 m |
| 94/19 | 27 m   |
| 94/21 | 29.5 m |
| 94/23 | 27.5 m |
| 94/25 | 27.5 m |
| 252   |        |
| 94/27 | 35 m   |
| 94/29 | 40 m   |
| 253   |        |
| 95/01 | 42 m   |
| 95/03 | 38 m   |
| 95/05 | 35.5 m |
| 95/07 | 35.5 m |

Handwritten notes and signatures on the left margin, including "95/09/13" and "35/4/11/11".

CABLE ROUTE DIAGRAM OF TIA-WZJ SECTION
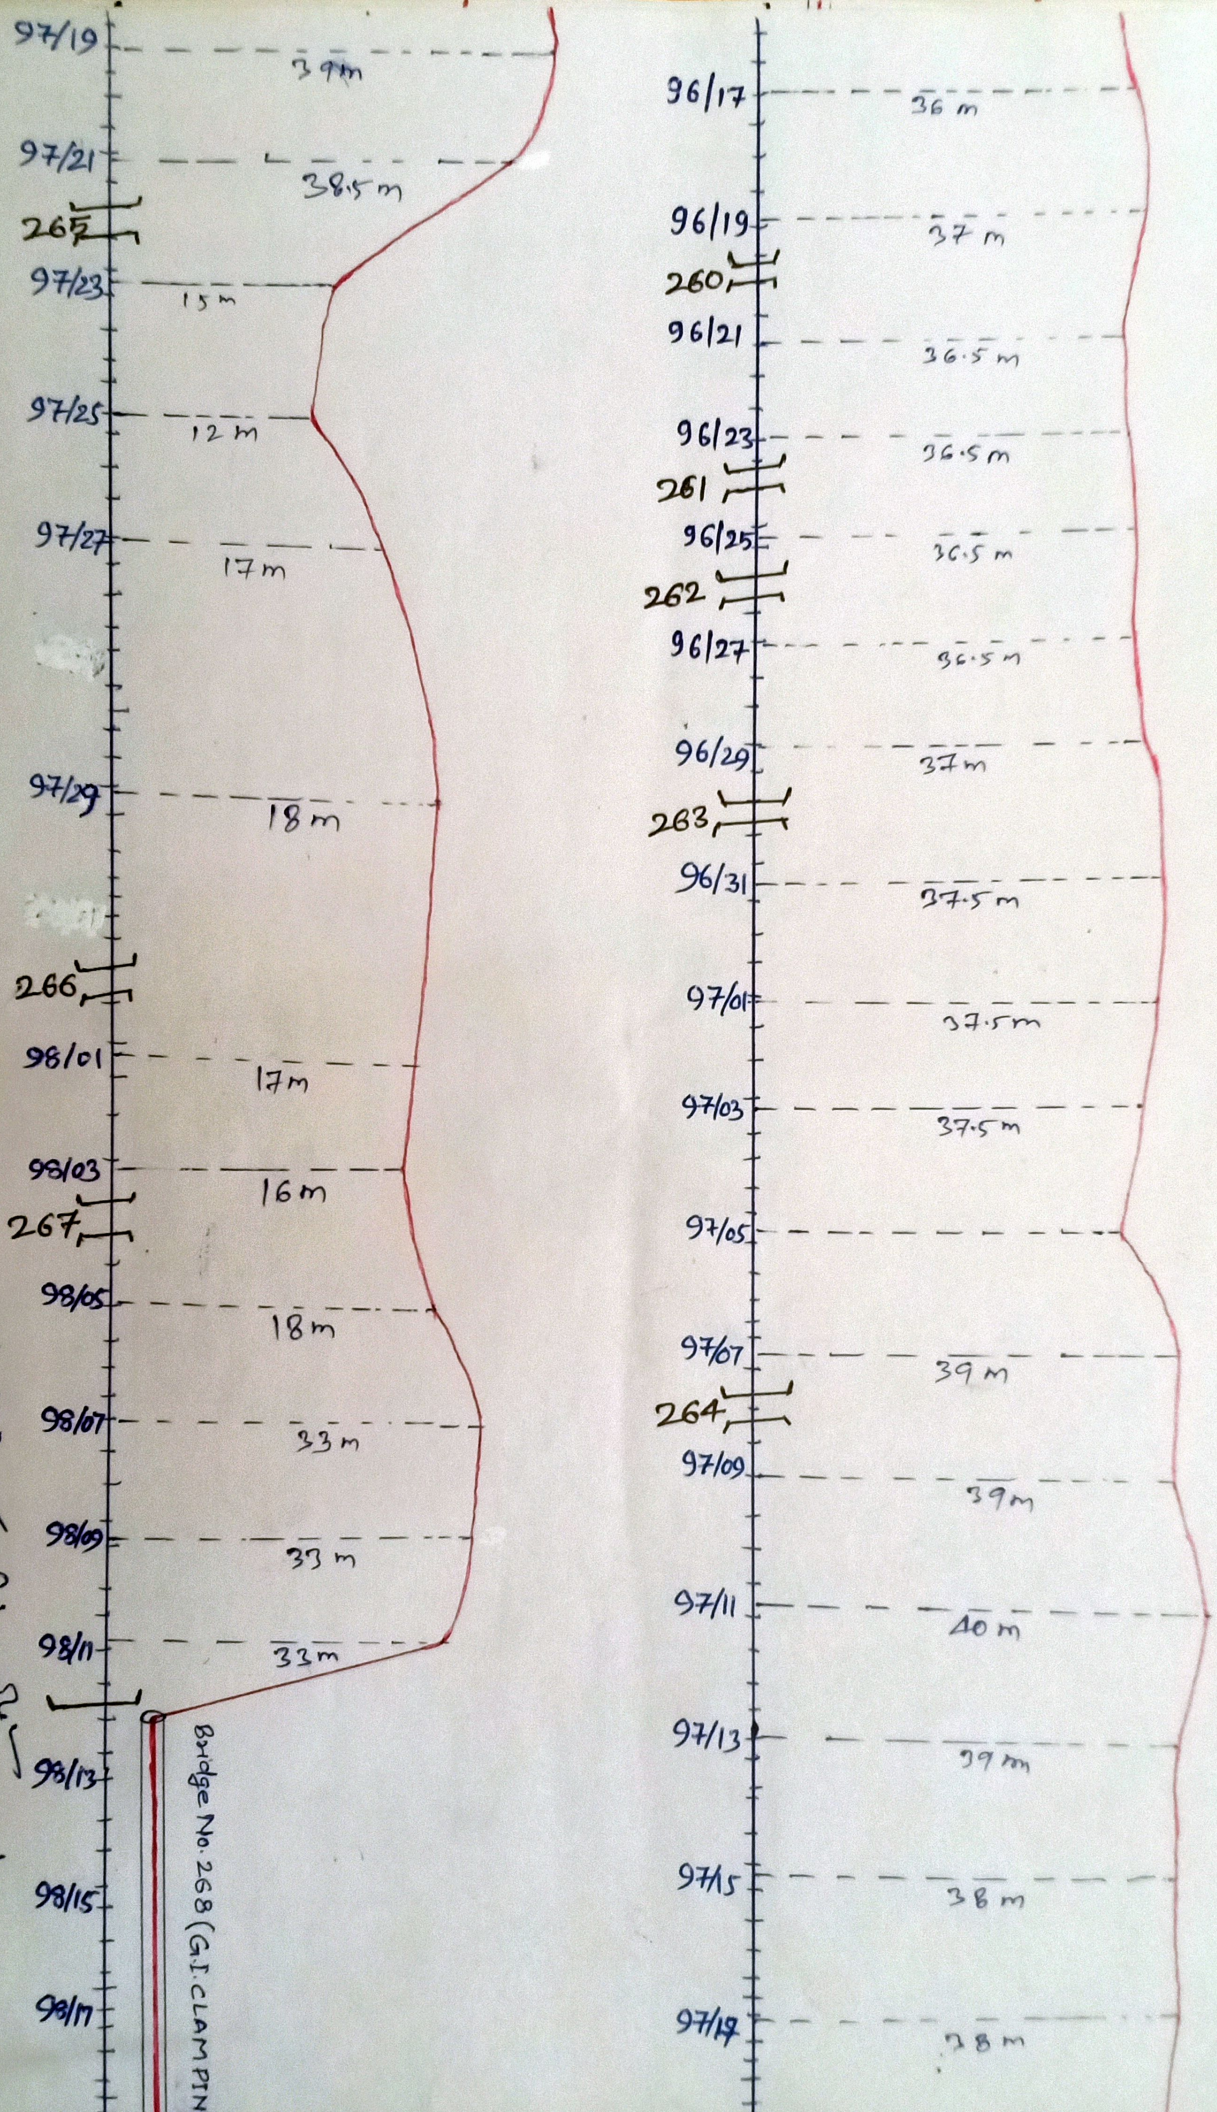
$$\xrightarrow{\text{MPO}}$$
[illegible]

Bridge No. 268 (G.I. CLAMP PIN



↑  
KILL



CABLE ROUTE DIAGRAM OF TIA-WZJ SECTION.

$$\xrightarrow{\text{MPO}}$$

Bridge No. 268

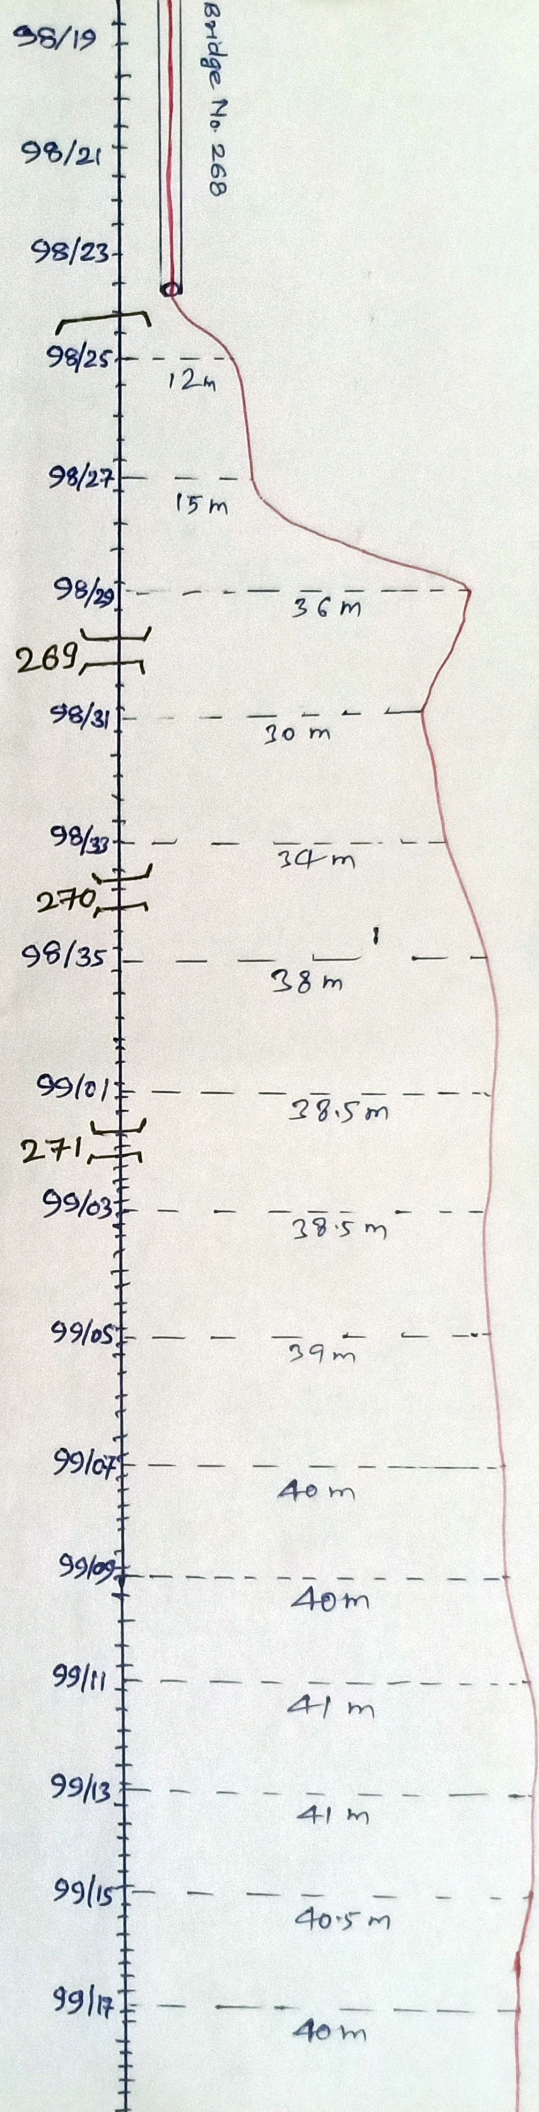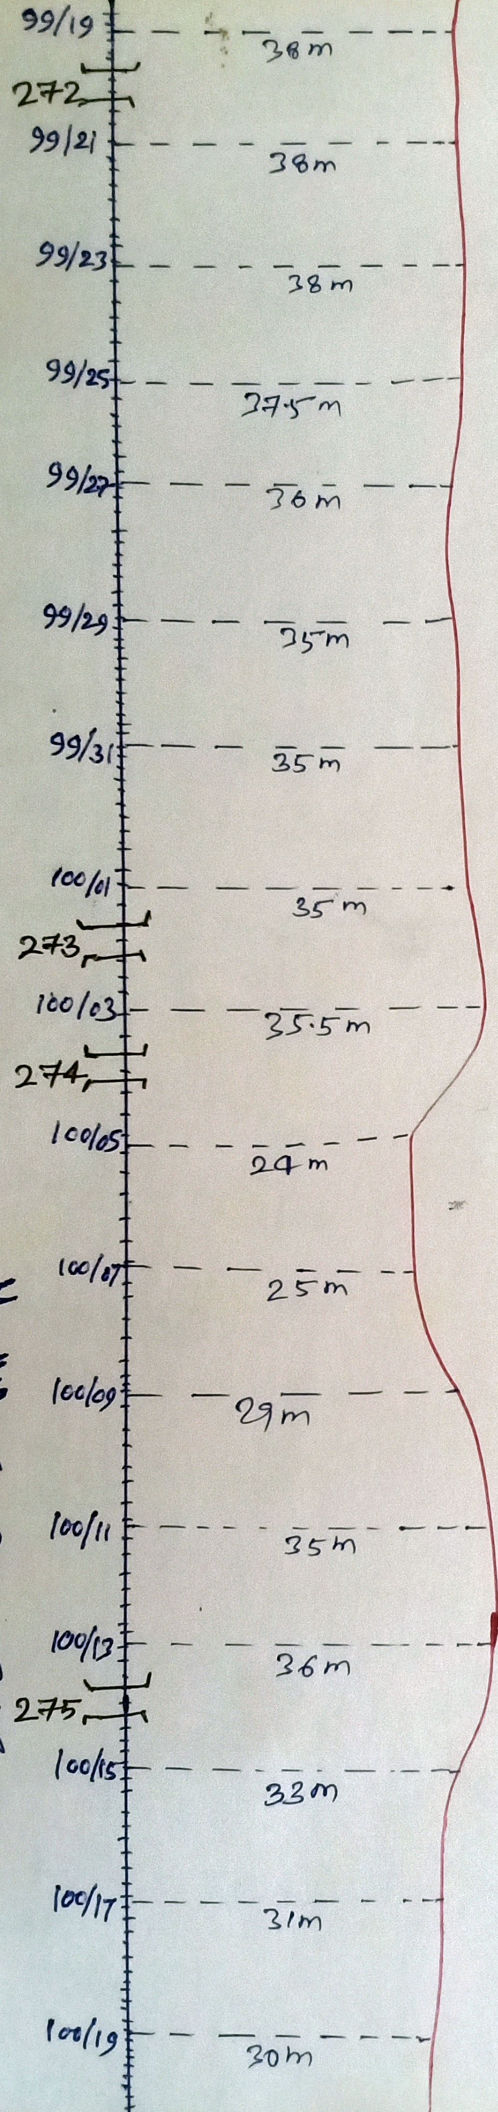


~~Amesbury~~  
1870/11/23  
S. S. Adams  
SS Adams



CABLE ROUTE DIAGRAM OF TIA-WZT SECTION

MPO →


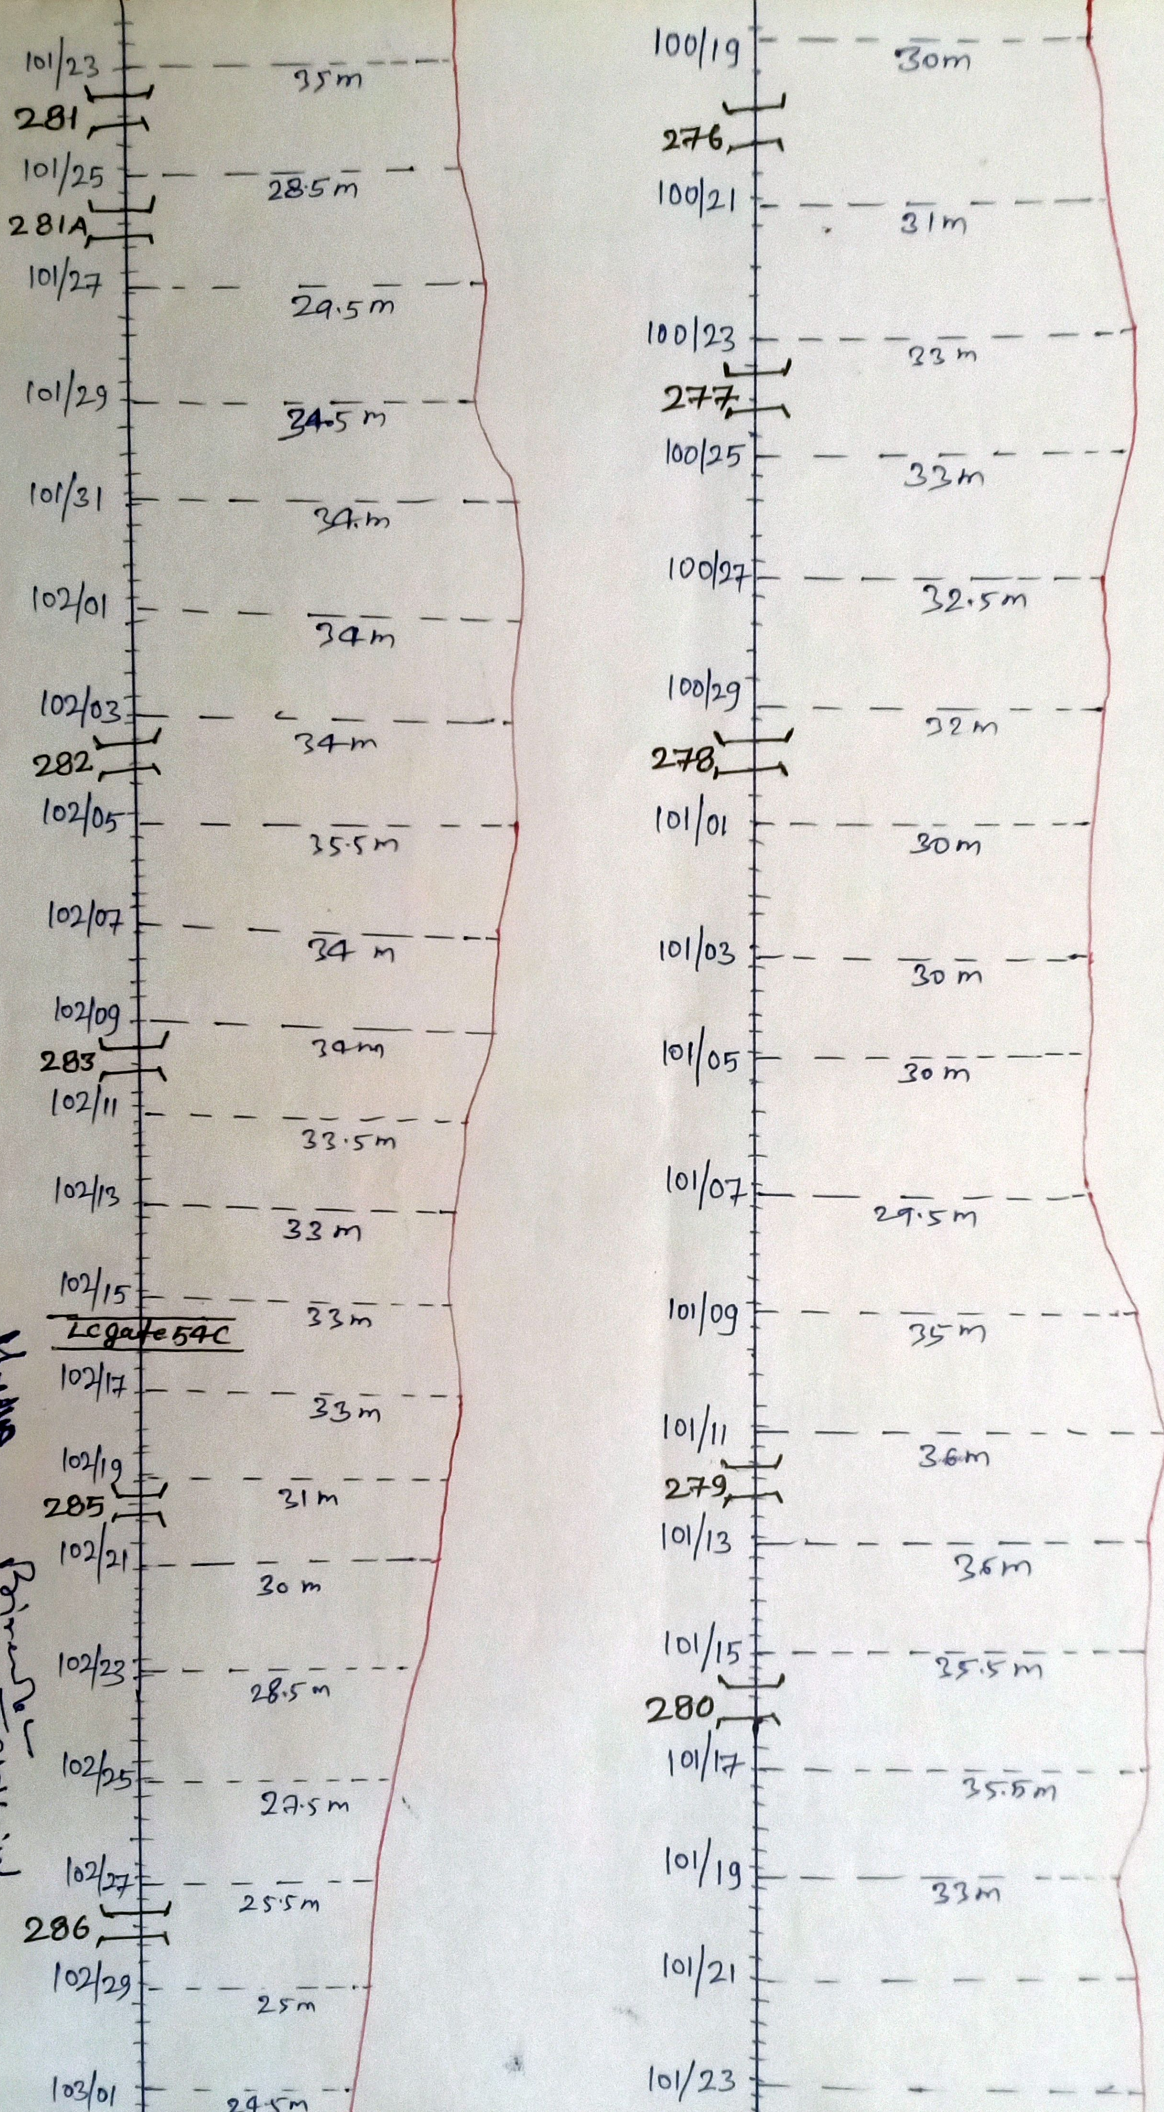


KUL

⑧

CABLE ROUTE DIAGRAM OF TJA-LWZJ SECTION.


MPO

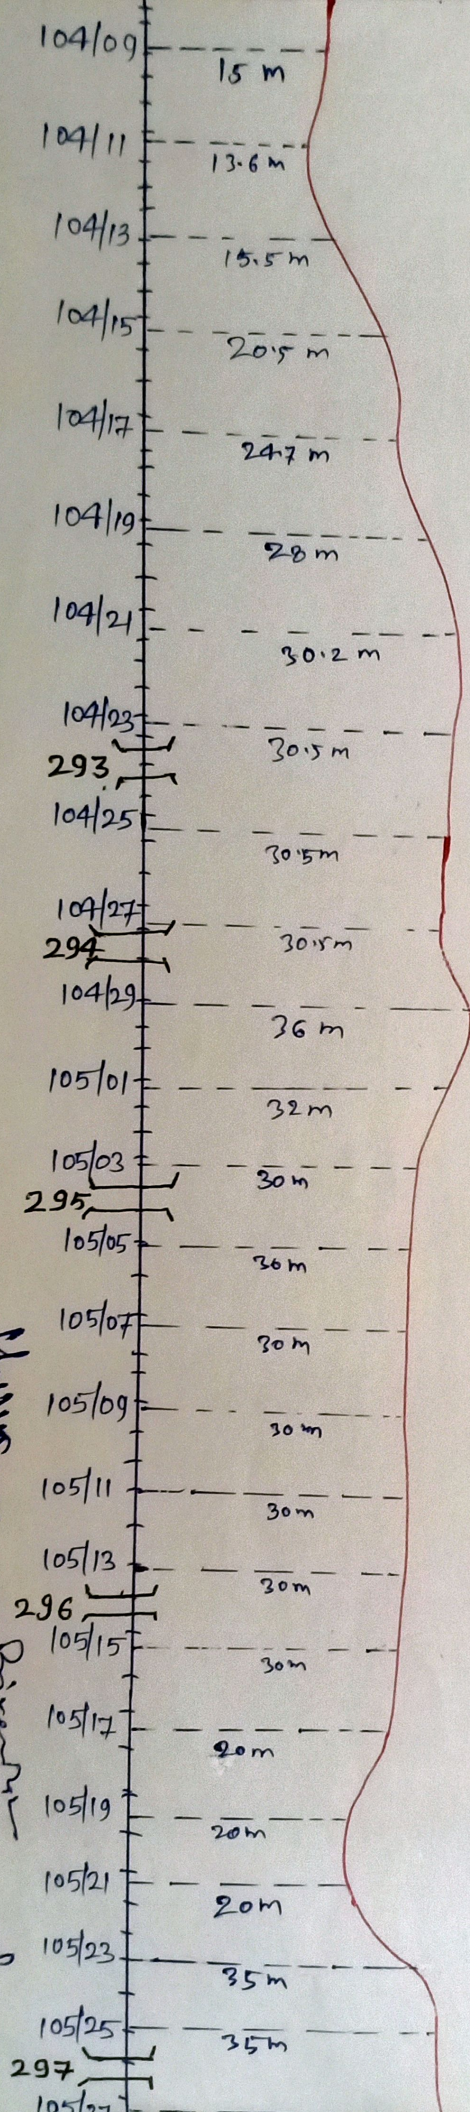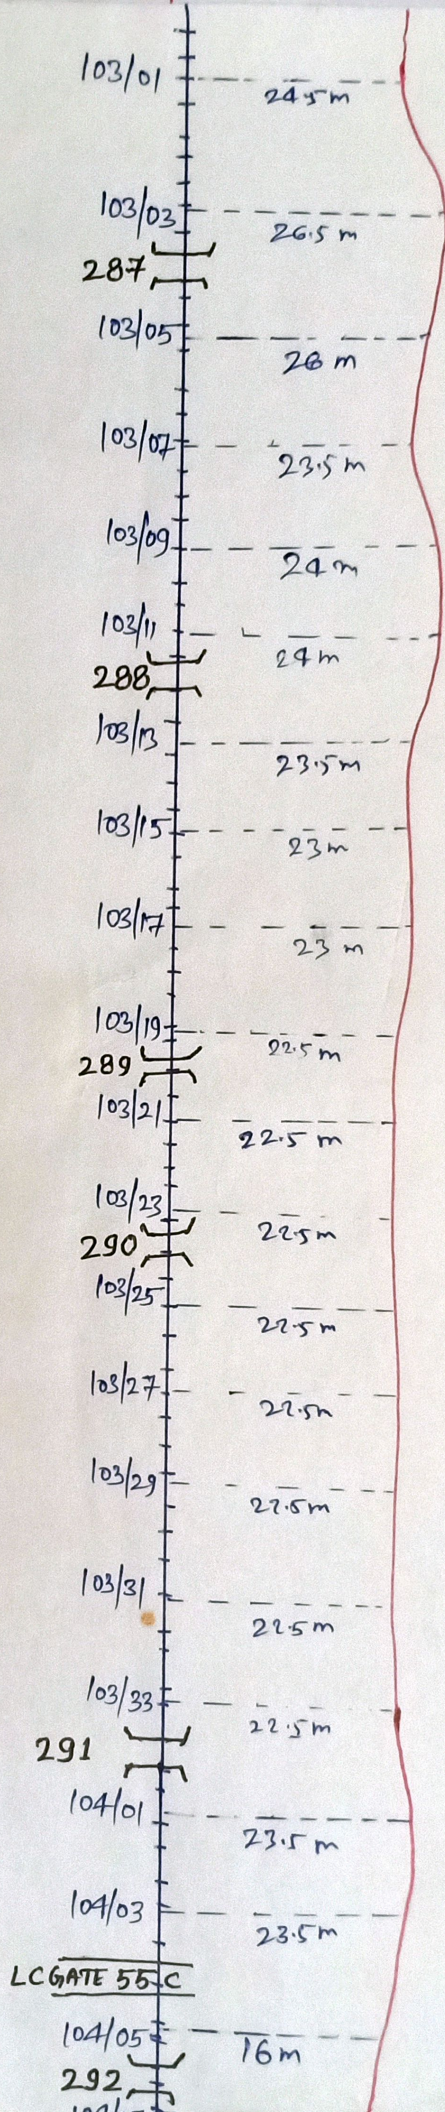

18.04.1995  
18.04.1995  
Petravnik  
SSEK1 und

LC GATE 55 C

CABLE ROUTE DIAGRAM OF T1A-WZJ SECTION

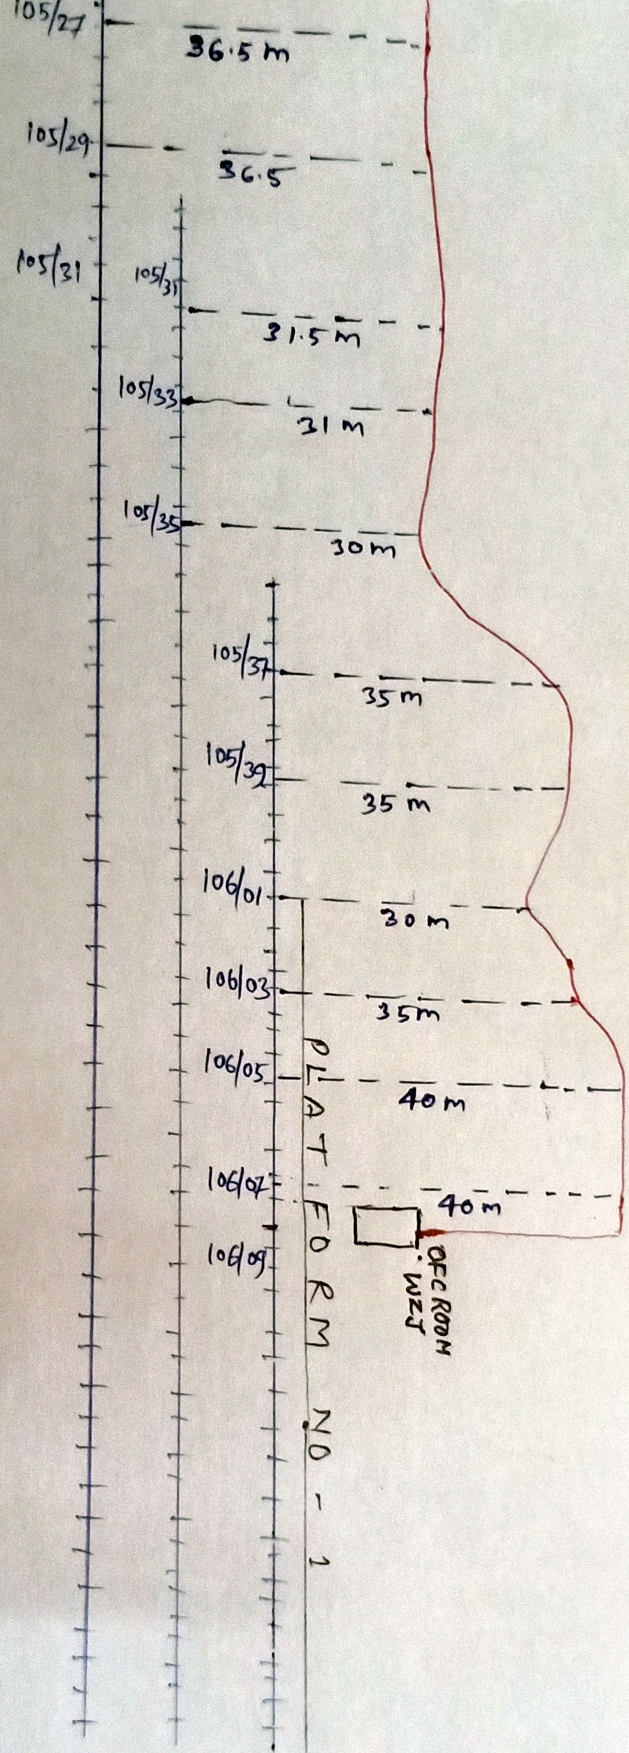

Handwritten signature and date: 10/06/23

Handwritten text: Pirensu / 5547121