


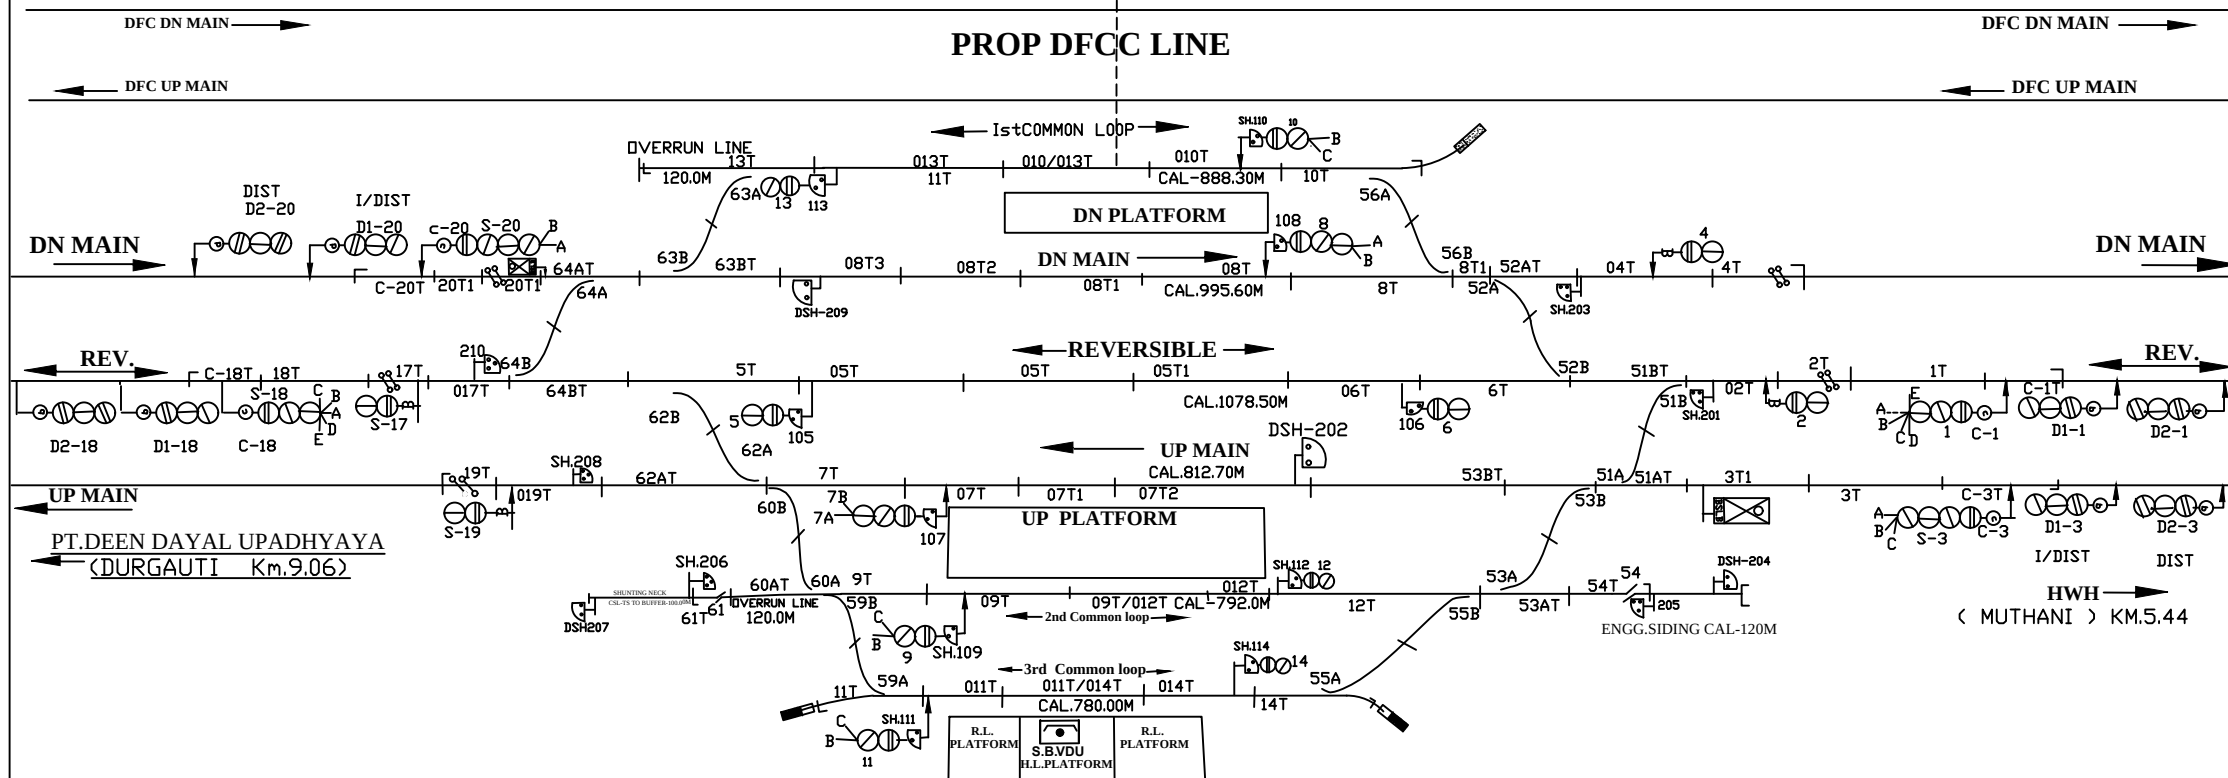

भभुआ रोड (BBU)

MACLS, B" CLASS, STD-III
DOC:-07.12.2019

OF STN. BLD.
KM.620.14
FROM HWH



TO SUIT SIP NO. ECR/SIP/DDU/2008/2018

E C R MGS DIV.			ELECTRONIC INTERLOCKING MACLS STD-III(R) CLASS-B	BHABUA ROAD DDU. DIV.	DRG. No. SG/DDU/ SK/2020 SH NO.9
	SSE/ DRG	DSTE/ DDU			