
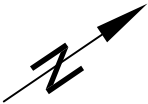



CHAURA B.H. (CUX)

OF STATION BUILDING
KM.384.41

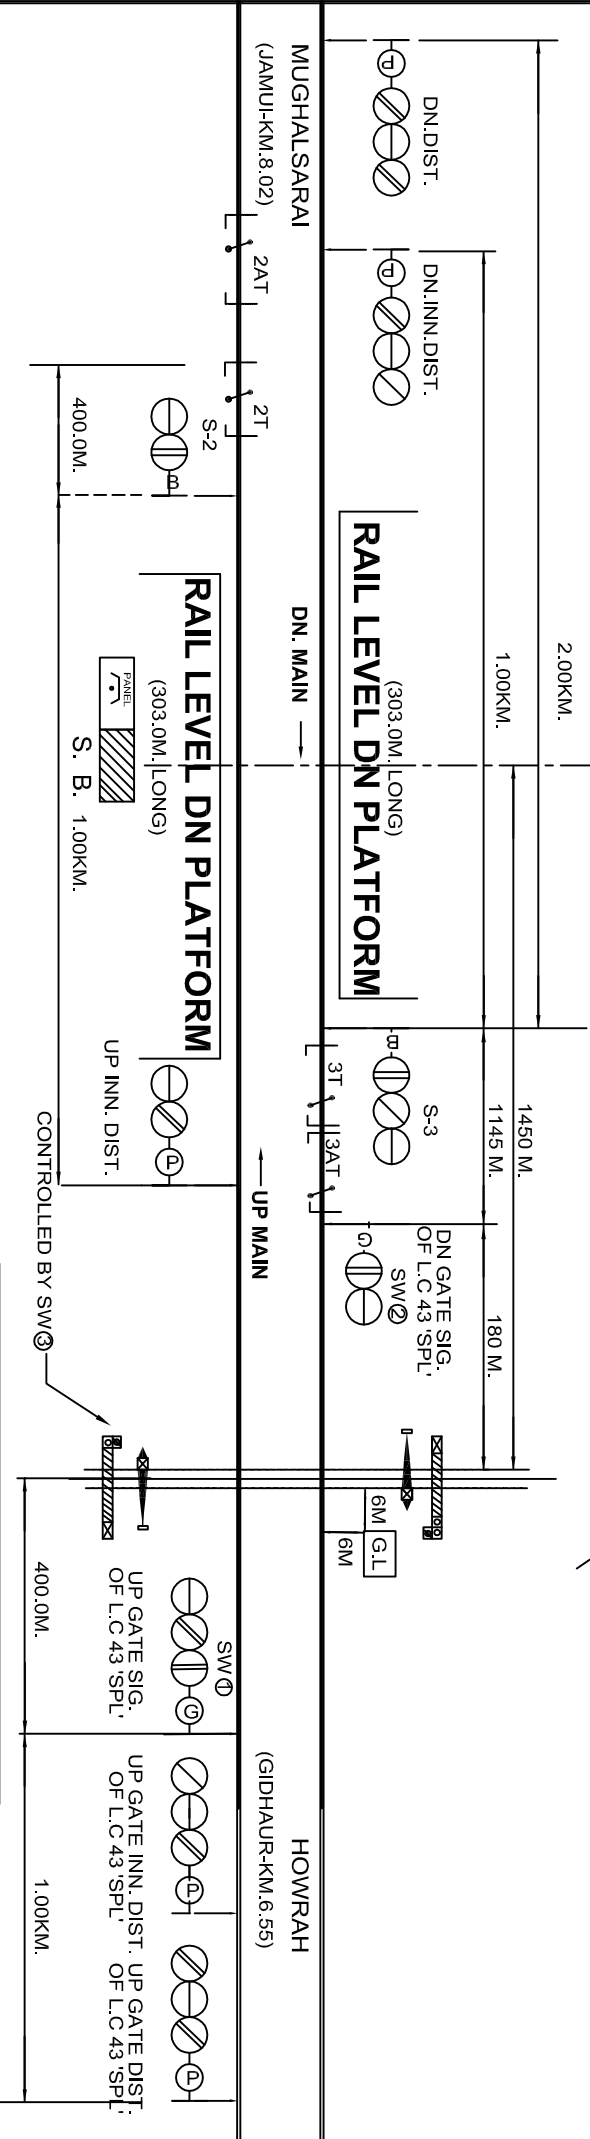

S.M.'S SLIDE BOX 4 - SLIDES SPARE:- SL-1, SL-4

- NOTE:-**
1. A. B SYSTEM OF WORKING WITH GIDHAUR AND JAMUI.
 2. CONTROL TELEPHONE PROVIDED AT CABIN
 3. UFSBI BLOCK PANEL WITH HASSDAG WORKING BETWEEN CUX-GHR.
 4. DOUBLE LINE BLOCK INSTRUMENT M.S.W TYPE WITH JAMUI PROVIDED AT PANEL ROOM.
 5. MAGNETO TELEPHONE PROVIDED BETWEEN PANEL ROOM AND LC GATE NO.43SPL & 44/C.E.
 6. DEAD APPROACH LOOKING OF 80 SEC. TIME DELAY PROVIDED AT LC NO.43SPL.

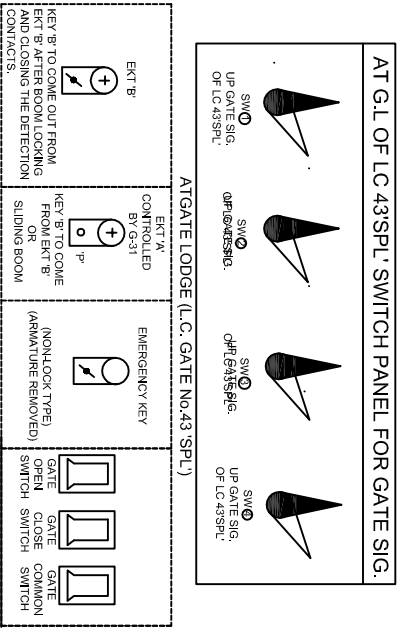

EAST CENTRAL RAILWAY			SIGNALLING PLAN	CHAURA B.H. (CUX)	SR. NO. ML-4
DANAPUR DIVISION					
			MACL. STD-II(R). CLASS-C.		ECR/SIP/DNR/120/2011
SR.DISTEGRONR	DISTEGRONR	SE.DISTEGRONR			ALT-II