


L. X-ING NO.55 (ENGG.)
SPL CLASS (MANNED)
AT KM:417/9-11

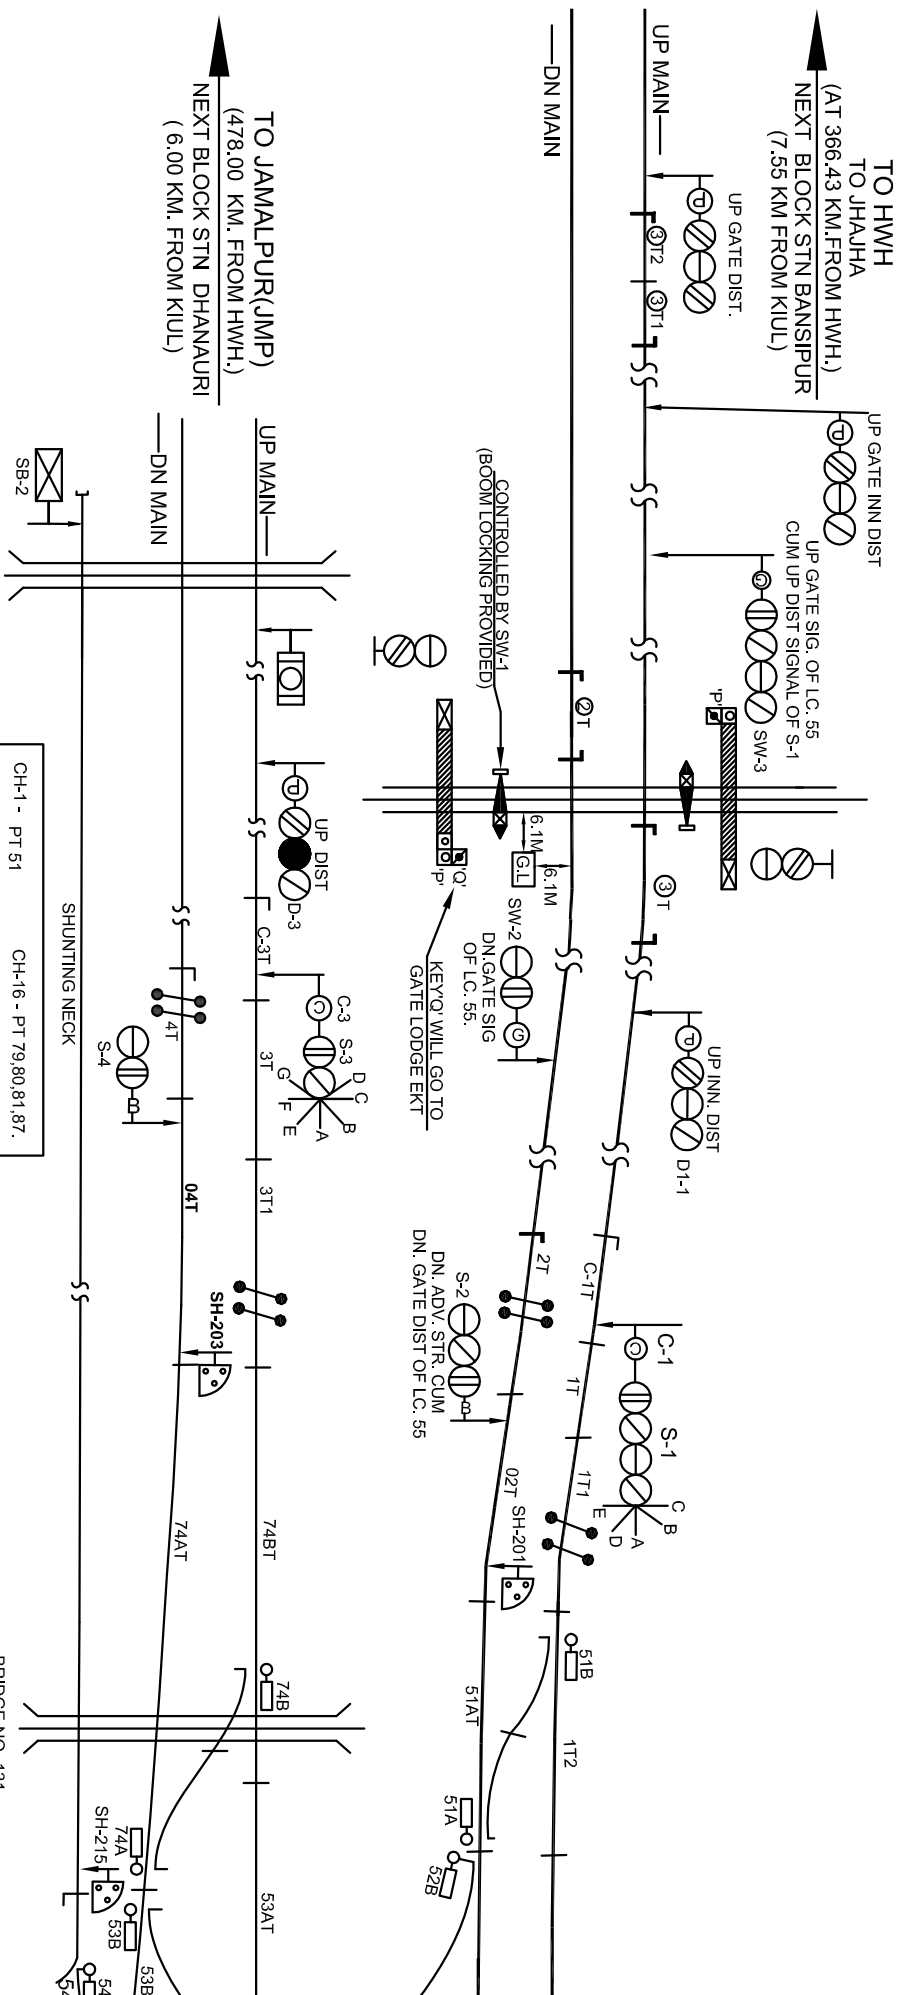

CH-1 - PT 51	CH-16 - PT 79,80,81,87.
CH-2 - PT 52	CH-17 - PT 82,83,86.
CH-3 - PT 53	CH-18 - PT 84,85.
CH-4 - PT 63,72,73.	CH-19 - PT 88
CH-5 - PT 55,58.	CH-20 - PT 89
CH-6 - PT 56	CH-21 - PT 91,92,94.
CH-7 - PT 54,57.	CH-22 - PT 90,93.
CH-8 - PT 67,71.	CH-24 - PT 97
CH-9 - PT 59,70.	CH-25 - PT 98

पूर्व मध्य रेलवे
EAST CENTRAL RAILWAY
DANAPUR DIVISION

(CHECKED)

(DRAWN)

CENTRAL PANEL
(E.I.)
SIGNAL INTERLOCKING PLAN
MAQC. CLASS-B, STD-I(R)
(NOT TO SCALE)

किऊल जं०
KIUL Jn.

THIS SUIT S/P NO.- ECR/S/P/DNR/115/2018.