


Q OF LUCKEESARAI (LKR) STATION

(AT KM. 421.54 FROM HWH)
(CH:1192.60 FROM KIUL)

BR.NO. - 138

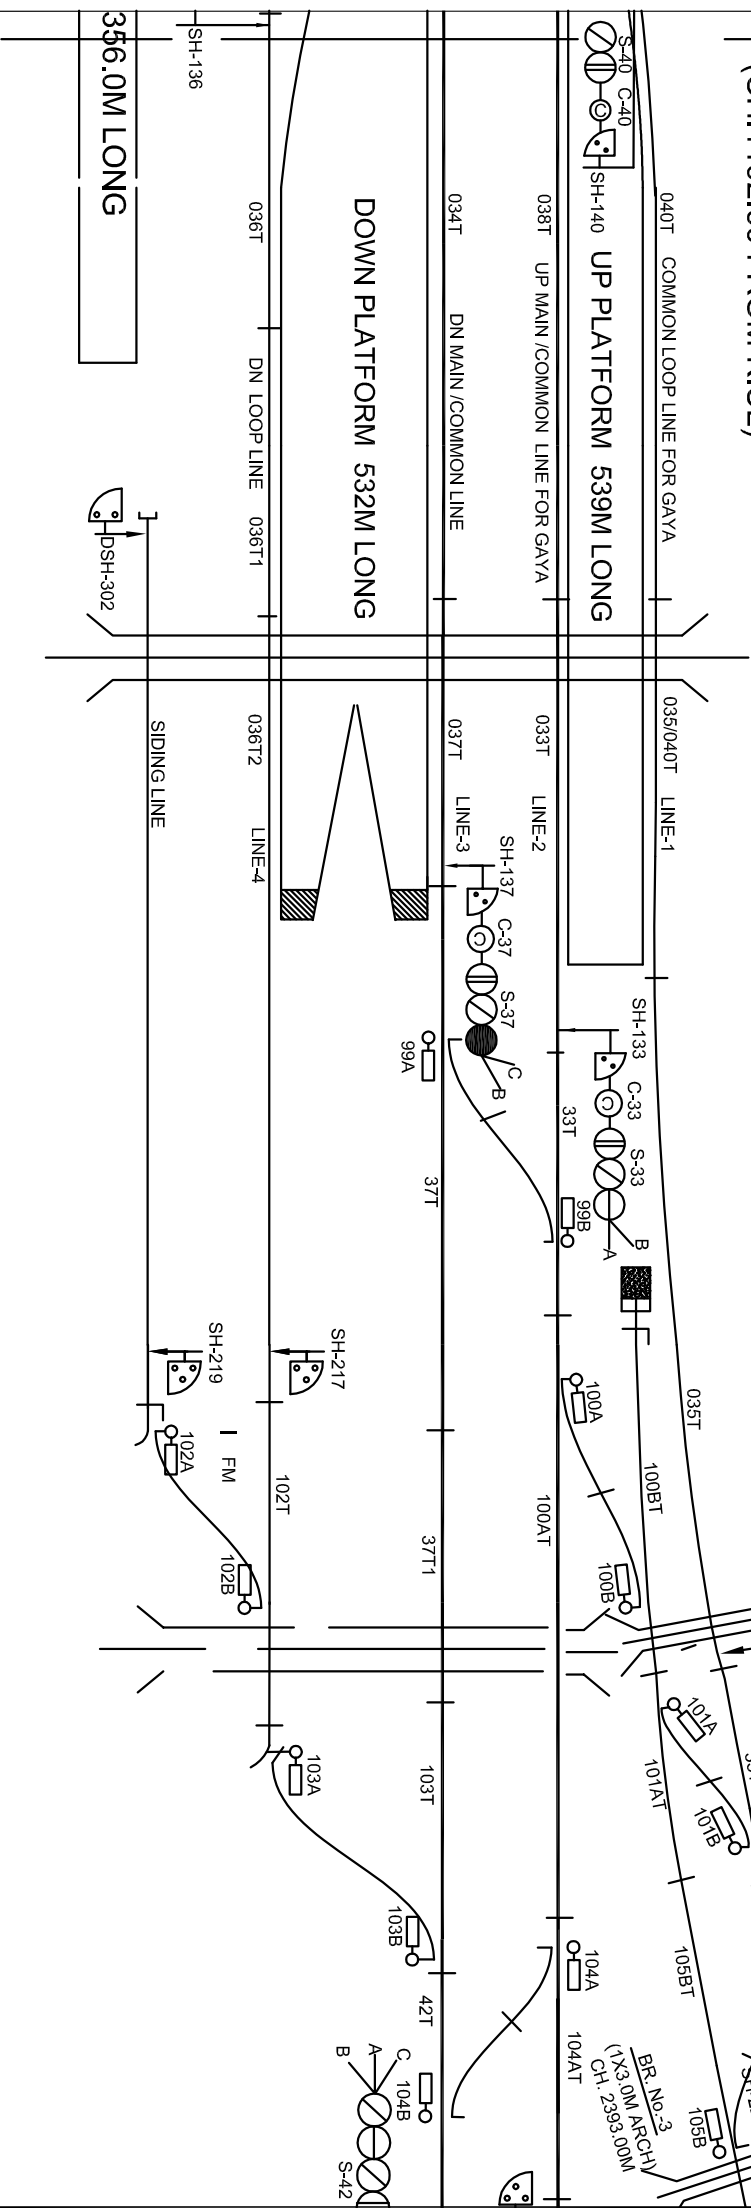

VDU DETAILS

MAIN SIGNAL
CALLING-ON SIGNAL
POINT
CRANK HANDLE CONTROL
SHUNT SIGNAL
DEAD SHUNT SIGNAL

1, 2, 3, 4, 5, 6, 7, 8, 9, 10, 11, 12, 13, 14, 15, 16, 17, 18, 19, 20, 21, 22, 23, 24, 26, 28, 30, 31,

32, 33, 34, 35, 36, 37, 38, 40, 41, 42, 44, 45, 46.

C-1, C-3, C-5, C-6, C-7, C-8, C-9, C-10, C-11, C-12, C-13, C-14, C-15, C-16, C-17, C-18, C-19, C-20, C-21

C-22, C-23, C-24, C-26, C-28, C-30, C-31, C-32, C-33, C-34, C-35, C-36, C-37, C-38, C-40, C-42, C-44, C-46.

51, 52, 53, 54, 55, 56, 57, 58, 59, 60, 61, 62, 63, 64, 65, 66, 67, 68, 69, 70, 71, 72, 73, 74,
79, 80, 81, 82, 83, 84, 85, 86, 87, 88, 89, 90, 91, 92, 93, 94, 97, 98, 99, 100, 101, 102, 103, 104, 105

13, 00, 01, 02, 03, 04, 05, 06, 07, 08, 09, 30, 31, 32, 33, 34, 37, 38, 39, 100, 101, 102, 103, 104, 105.

CH-1, CH-2, CH-3, CH-4, CH-5, CH-6, CH-7, CH-8, CH-9, CH-10, CH-11, CH-12, CH-13, CH-14, CH-15, CH-16

CH-17, CH-18, CH-19, CH-20, CH-21, CH-22, CH-24, CH-25, CH-26, CH-27, CH-28, CH-29, CH-30.

105, 106, 107, 108, 109, 110, 111, 112, 113, 114, 115, 116, 117, 118, 119, 120, 121, 122, 123, 124, 126, 128, 130, 131, 132,

133. 134. 135. 136. 137. 138. 140. 142. 200. 201. 202. 203. 205. 207. 210. 217. 218. 219. 220.

3

THIS SUIT SIP NO.— ECR/SIP/DNR/115/2018.

| | | | |
|--|------------|---|---|
| पूर्व मध्य रेलवे
EAST CENTRAL RAILWAY
DANAPUR DIVISION | (CHECKED) | CENTRAL PANEL
(E1)
SIGNAL INTERLOCKING PLAN
MACT. CLASS-B. STD-II(R)
(NOT TO SCALE) | <div> <div>किऊल जं०</div> <div>KUL Jn.</div> </div> |
| | (IDR/AMN) | | |
| OST/EDNR | SE/EDGRDNR | | |

NEW BR. No.-139

CH. 1975.00M

पूर्व मध्य रेलवे
EAST CENTRAL RAILWAY
DANAPUR DIVISION

| | |
|-----------|----------|
| (CHECKED) | DSTF/DNR |
|-----------|----------|

| | |
|---------|-------------|
| (DRAWN) | SSF/DRG/DNR |
|---------|-------------|

CENTRAL PANEL
(E.I.)
SIGNAL INTERLOCKING PLAN
MACI, CLASS-B, STD-II(R)
(NOT TO SCALE)

ਕਿਊਲ ਜਾਂ
KIUL Jn.