


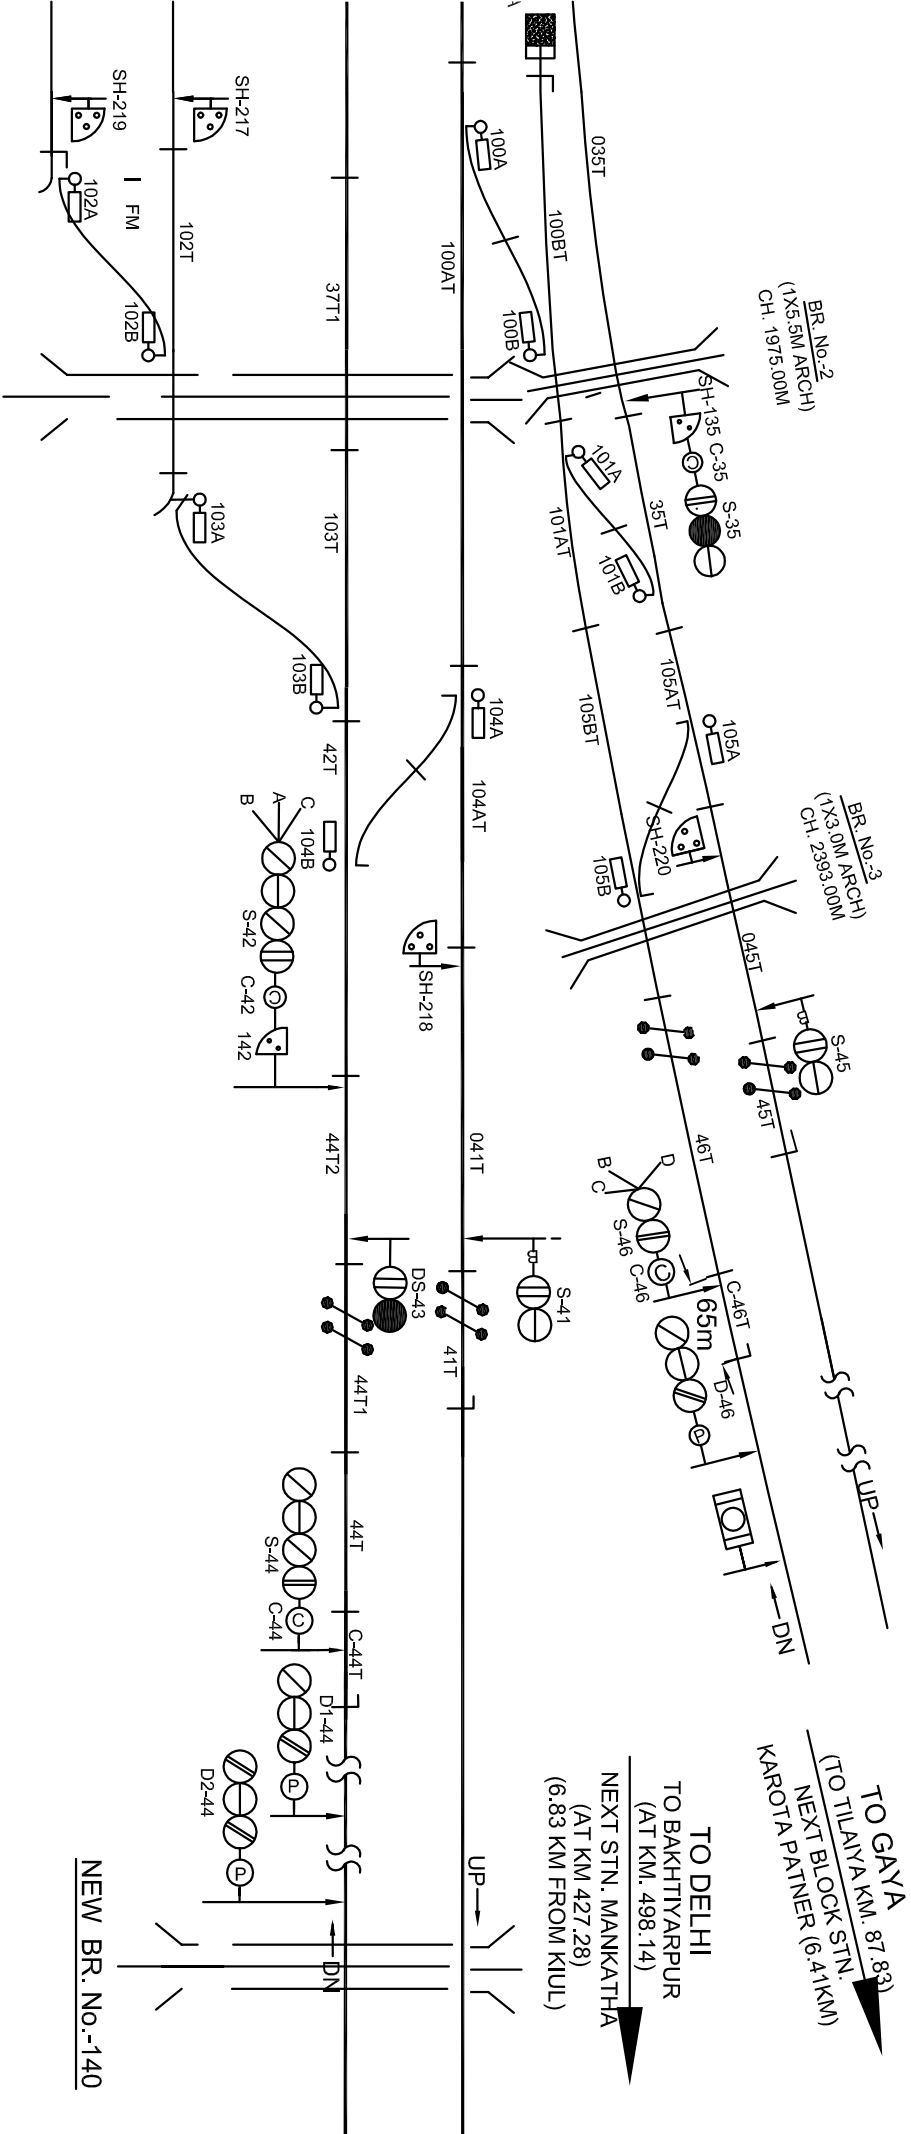

NEW BR. No.-139  
CH. 1975.00M

NEW BR. No.-140

THIS SUIT SIP NO.- ECR/SIP/DNR/115/2018.

|                                                              |  |           |             |                                                                                                   |  |
|--------------------------------------------------------------|--|-----------|-------------|---------------------------------------------------------------------------------------------------|--|
| पूर्व मध्य रेलवे<br>EAST CENTRAL RAILWAY<br>DANAPUR DIVISION |  | (CHECKED) | (DRAWN)     | CENTRAL PANEL<br>(E.I.)<br>SIGNAL INTERLOCKING PLAN<br>MACL, CLASS-B, STD-II(R)<br>(NOT TO SCALE) |  |
|                                                              |  | DSTE/DNR  | SSE/DRG/DNR | किऊल जं०<br>KIUL Jn                                                                               |  |