



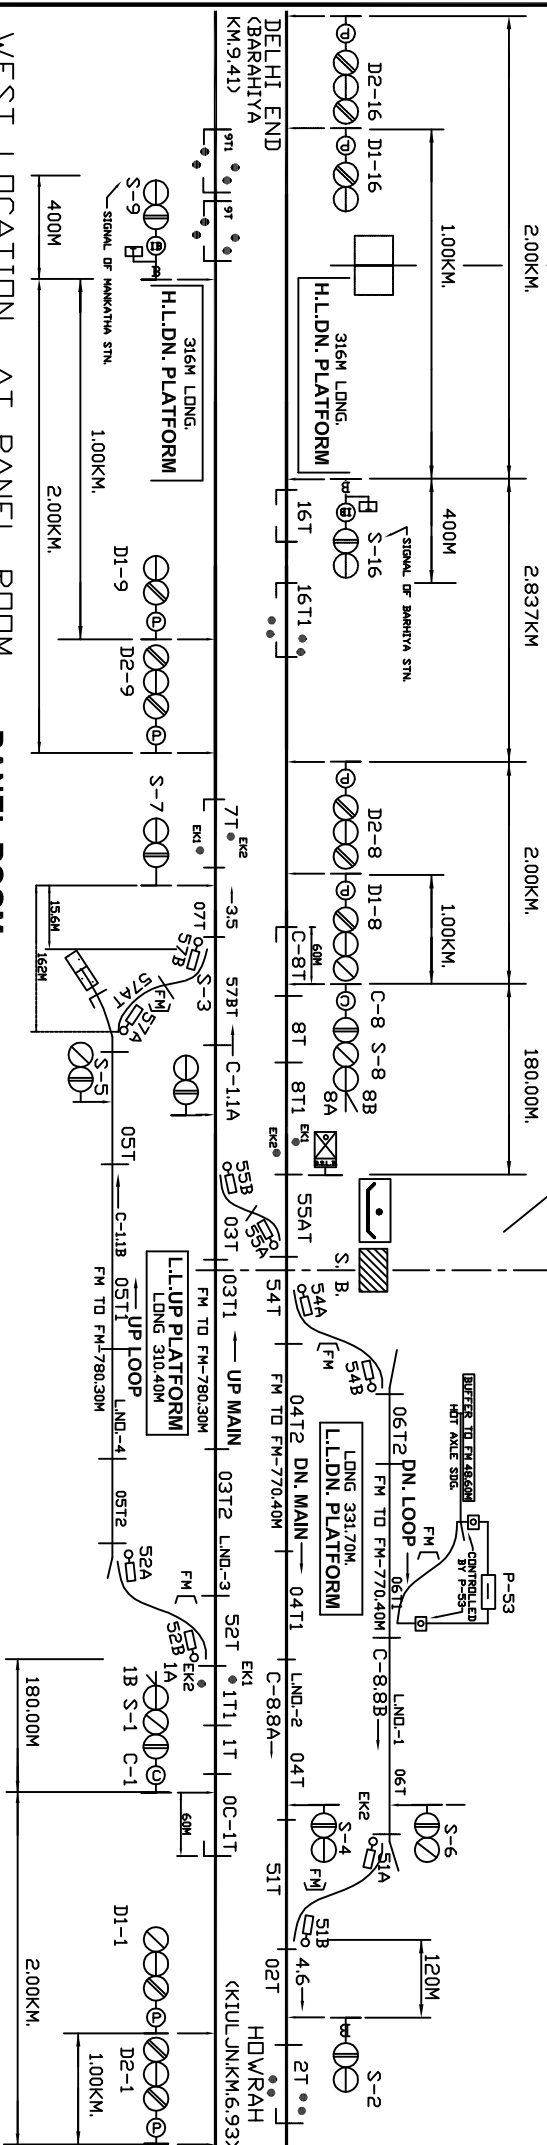


PANEL ROOM

CRANK HANDLES WELDED
OR REVETTED WITH KEY.

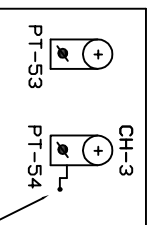

{CRANK HANDLES WELDED
OR REVETTED WITH KEY

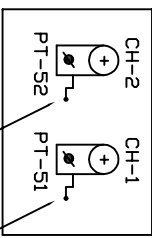

EAST CENTRAL RAILWAY		PANEL	SIGNALLING PLAN	MANKATHA (MKB)	SR. NO. ML-10.
DANAPUR DIVISION					
SRDSTE/ECR/DNR	DSTE/ECR/DNR	SSE/DRC/DNR	MACL. STD-III, CLASS-'B'.		ECR/SIP/DNR/114/2005
					ALT-VI/EXCEPT 1)