


НАТНІДАН (НТЗ)

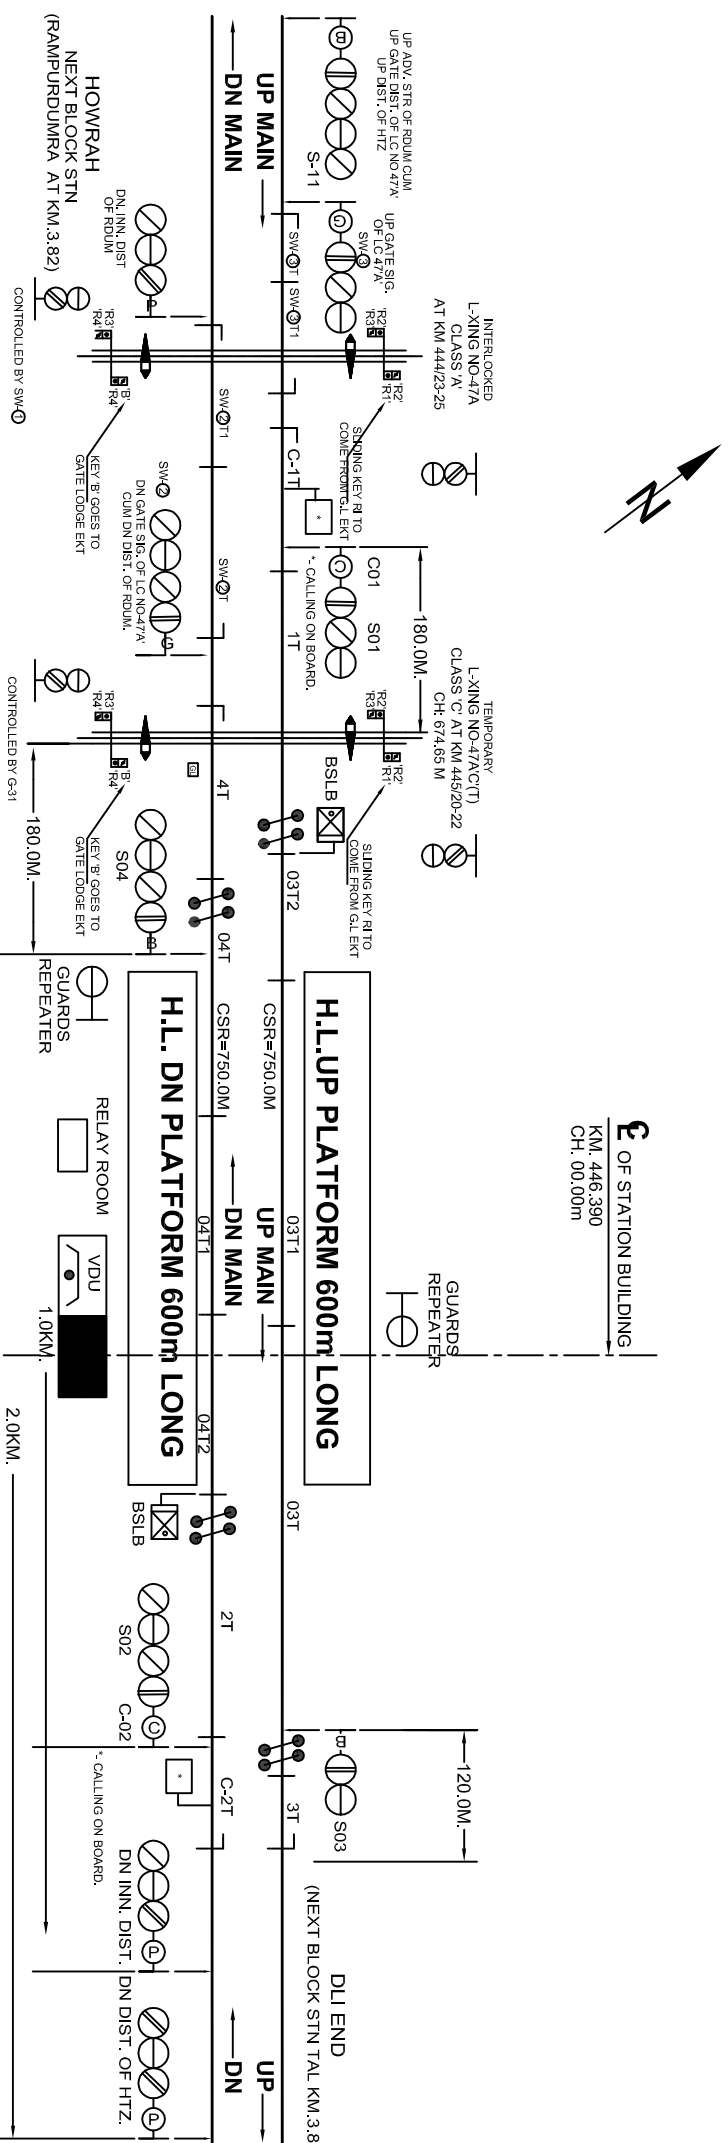

VDU DETAILS:-

MAIN SIGNAL :- 01,02,03,04.

CALLING ON SIGNAL :- C-01,C-02.

LEVEL

- NOTE:-**
1. ABSOLUTE BLOCK SYSTEM OF WORKING WITH RAMP/ROUNDA AND TAL JNL.
 2. CONTROL TELEPHONE PROVIDED AT S/N'S OFFICE.
 3. USED BLOCK PANEL WITH H/SS/AC WORKING BETWEEN (I) H/ZZ/RODM (II) H/ZZ/TAL SECTION.
 4. DEAD APPROACH LOCKING PROVIDED FOR INTERLOCKED GATES OF BLOCK SECTION WITH 60 SEC. TIME DELAY.
 5. DUAL VOU ONE STANDBY PROVIDED FOR PANEL OPERATION IN LIEU OF CONTROL CUM INDICATION PANEL.

EAST CENTRAL RAILWAY				SR. NO. ML-13
DANAPUR DIVISION				
S&T DISTRICTOR	DISTRICTOR	SEDROR	ELECTRONIC INTERLOCKING SIGNAL INTERLOCKING PLAN MACT, STD-III, CLASS-B.	HATHIDAH Jn. (HTZ) ECGSP/DNR/HHTZ/11/ 2022, ALT-A.